



The Contractor is to check all dimensions on site and report any discrepancies to the Contract Administrator. This drawing is to be read in conjunction with all other standard documentation.

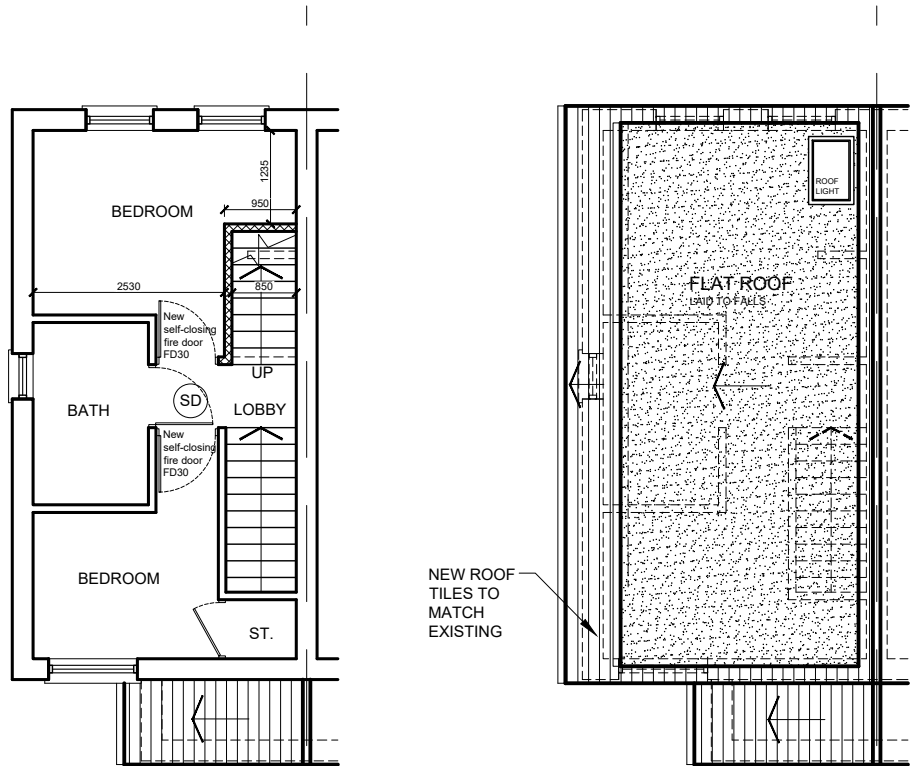


PROPOSED FIRST FLOOR PLAN


PROPOSED ROOF PLAN

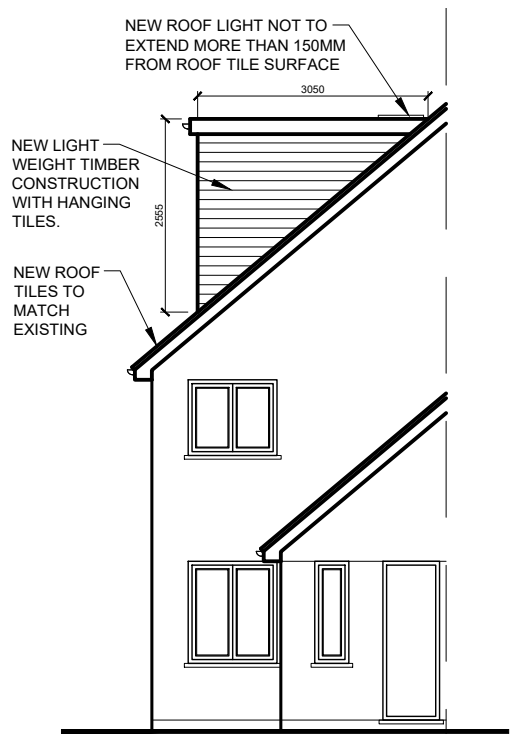


PROPOSED FRONT ELEVATION

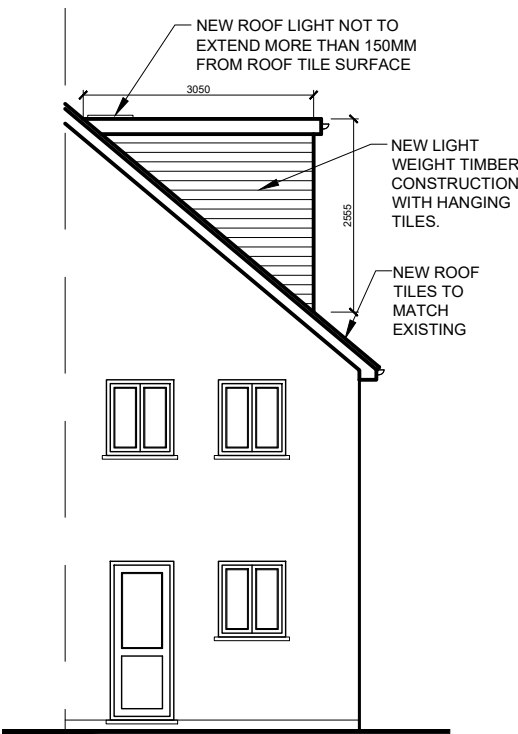

PROPOSED REAR ELEVATION

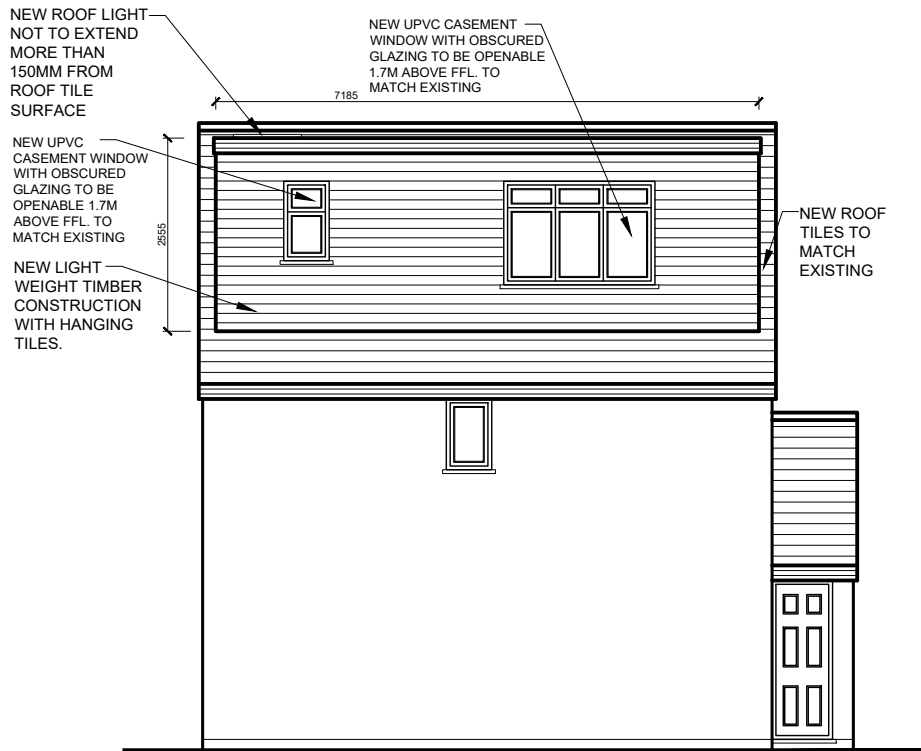

PROPOSED SIDE ELEVATION

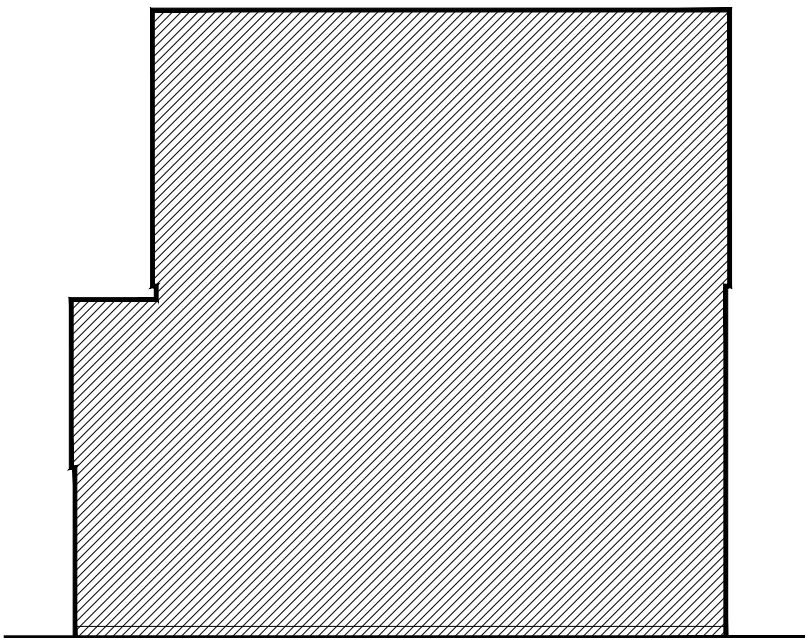

PROPOSED SIDE ELEVATION
(NO CHANGE)

rev.	description	date	chkd.
------	-------------	------	-------



93 Cotmandene Crescent,
Orpington, Kent BR5 2RA

020 3004 9238
07931 931 035

s.nagpal@dapconsultants.co.uk
www.dapconsultants.co.uk

In collaboration with :



1 Whaley Road
Potters Bar, EN6 2RA
020 3018 8410

info@abbeylofts.net
www.abbeylofts.net

project :
18 Mowbray Gardens
Hitchin

drawing title :
Proposed Floor Plans and Elevations

drawn: MV	chkd : SS	date: 16.06.2026
status: Permitt. Develop.		scale:1:100@A3
proj no : 2975	drg no: 03	rev no: A