



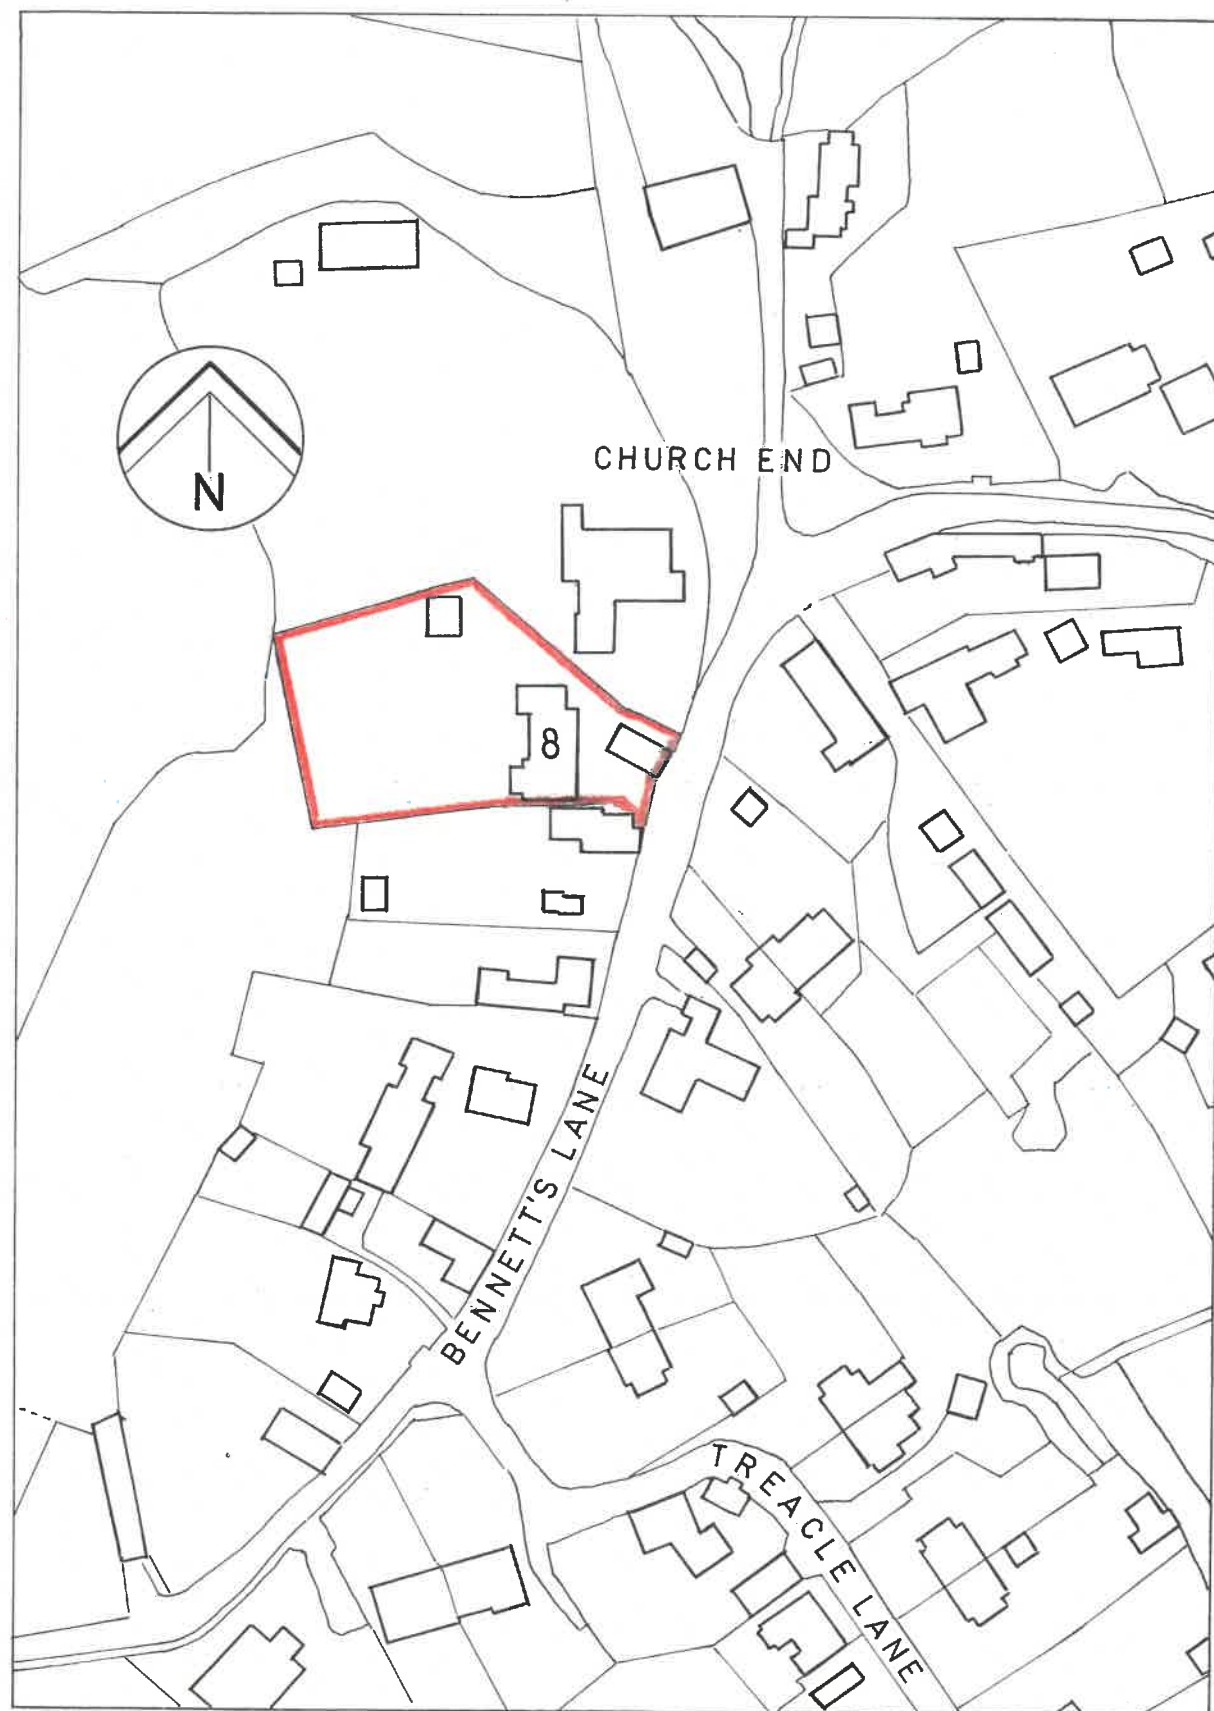

Location Plan

1:1250

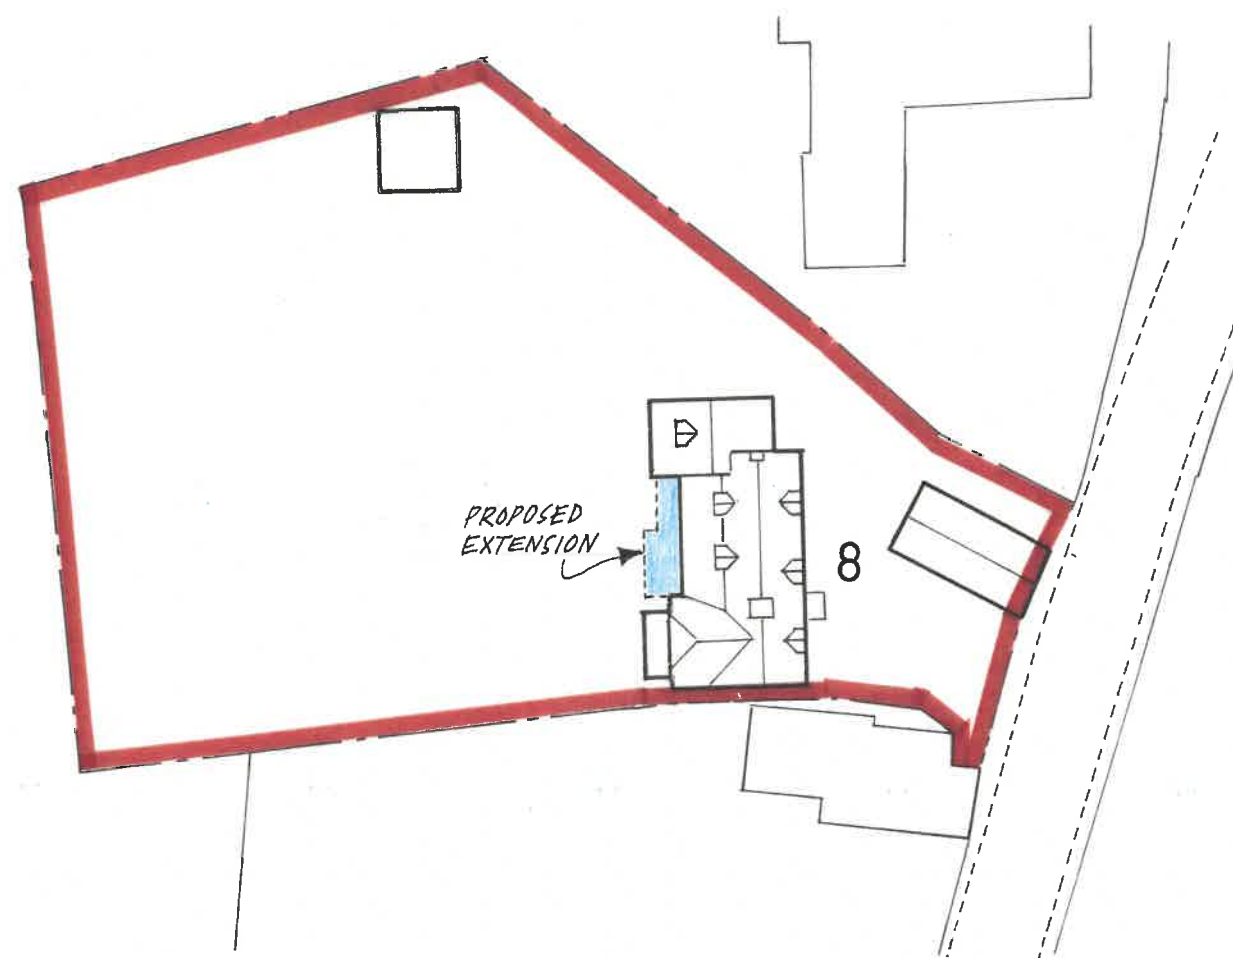

Site Plan

1:500



Wilson & MacGarry
11 Church Street
Thriplow
Nr. Royston
Herts SG8 7RE
Tel: 01763 208002
e-mail: sean@macgarry.com
website: wilson.macgarry.com

JOB

ROSE & CROWN HOUSE
8 CHURCH END
RUSHDEN
HERTS SG9 0SG

DRAWING

LOCATION & SITE PLANS

DATE SCALE@A3

3/4/26 1:1250, 1:500

DRG. NO.

392 / 05