






East Elevation (no change)

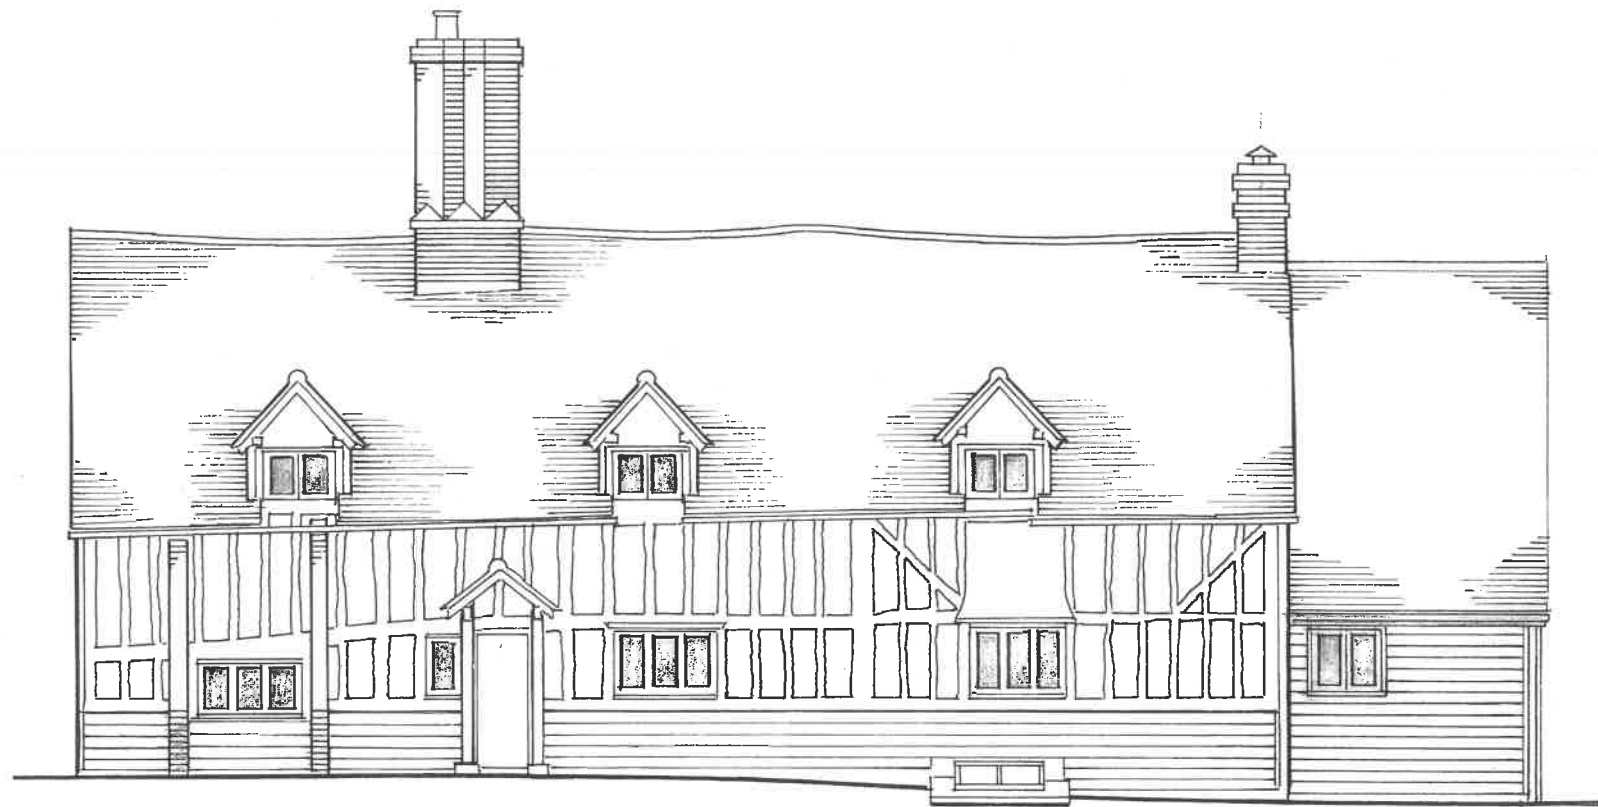

Existing North Elevation

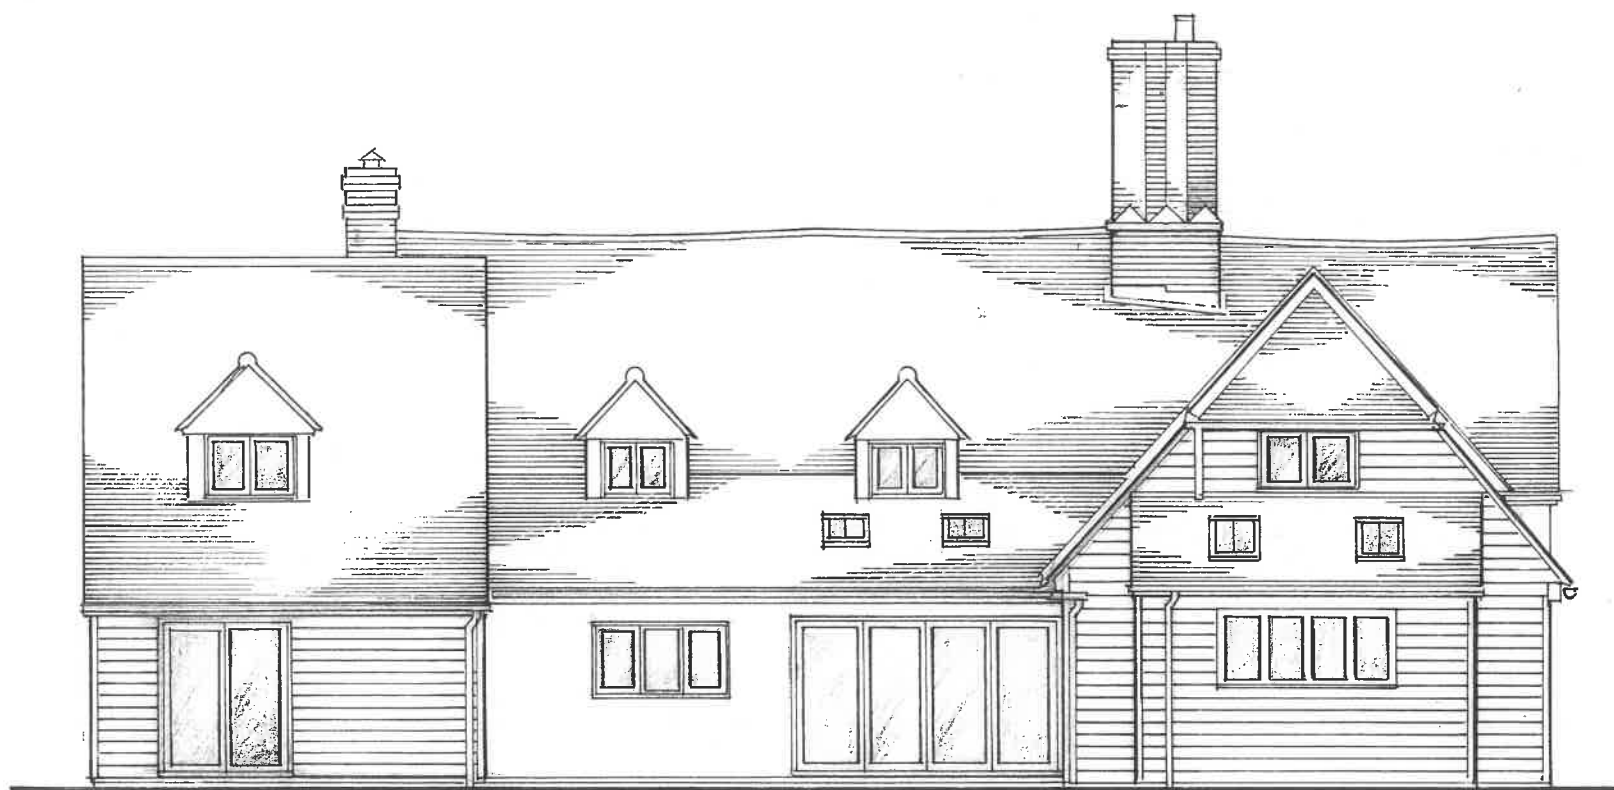

Existing West Elevation

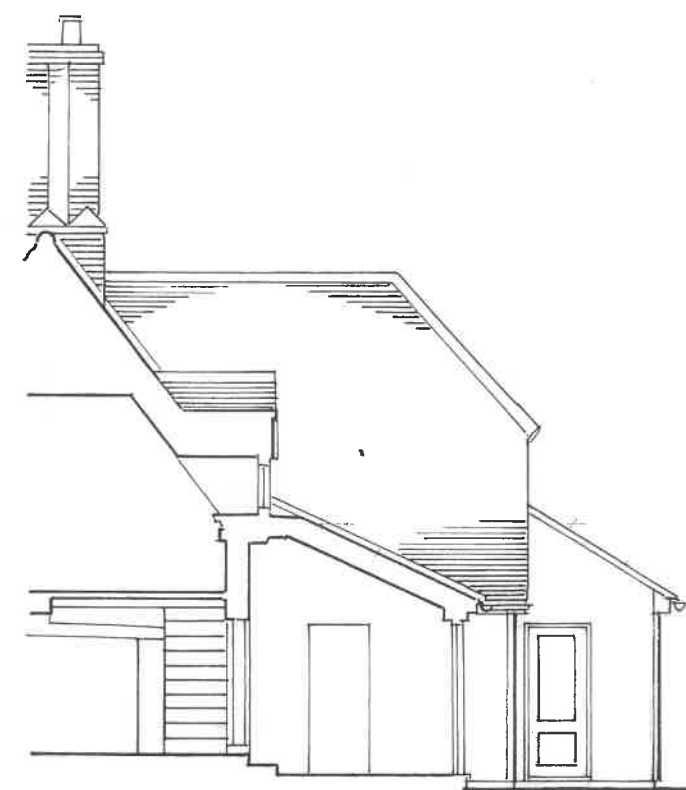

Section A A



Wilson & MacGarry
11 Church Street
Thriplow
Nr. Royston
Herts SG8 7RE
Tel : 01763 208002
e-mail: sean@macgarry.com
website: wilson.macgarry.com

JOB

ROSE & CROWN HOUSE
8 CHURCH END
RUSHDEN
HERTS SG9 0SG

DRAWING

EXISTING ELEVATIONS

DATE SCALE@A3

30/3/26 | 1:100

DRG. NO.

392 / 02