



Welwyn Equestrian Centre


Existing and Proposed Elevations

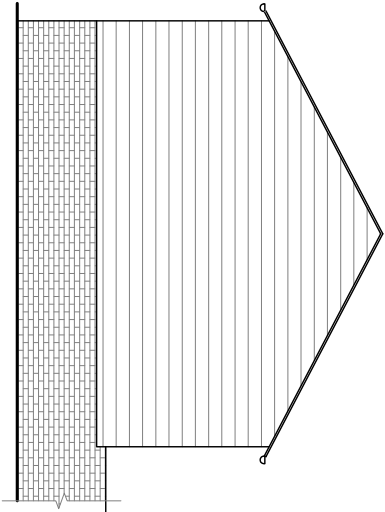


EXISTING SOUTH WEST ELEVATION

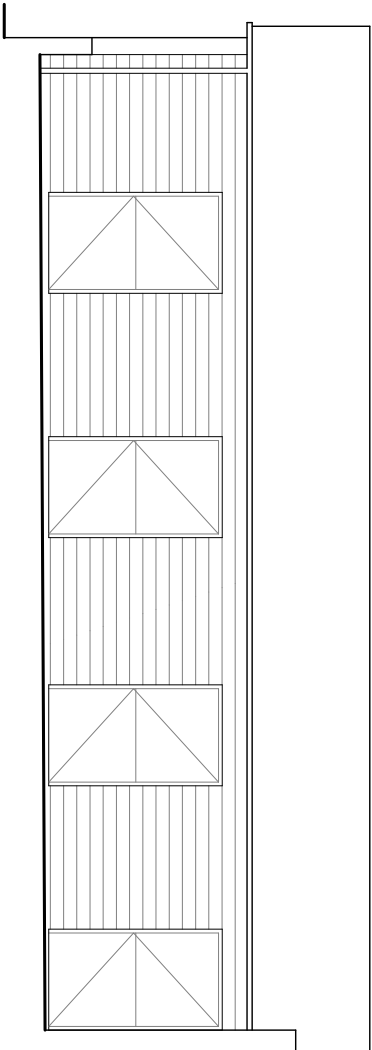


EXISTING SOUTH EAST ELEVATION

 


EXISTING NORTH WEST ELEVATION

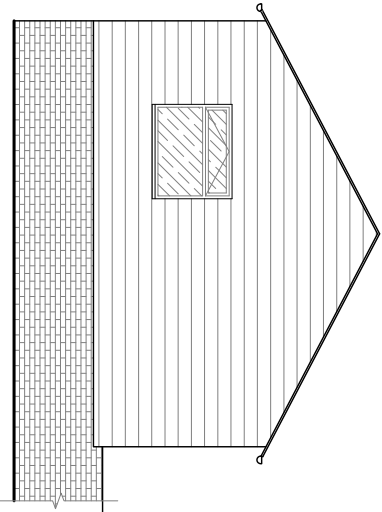

PROPOSED SOUTH WEST ELEVATION

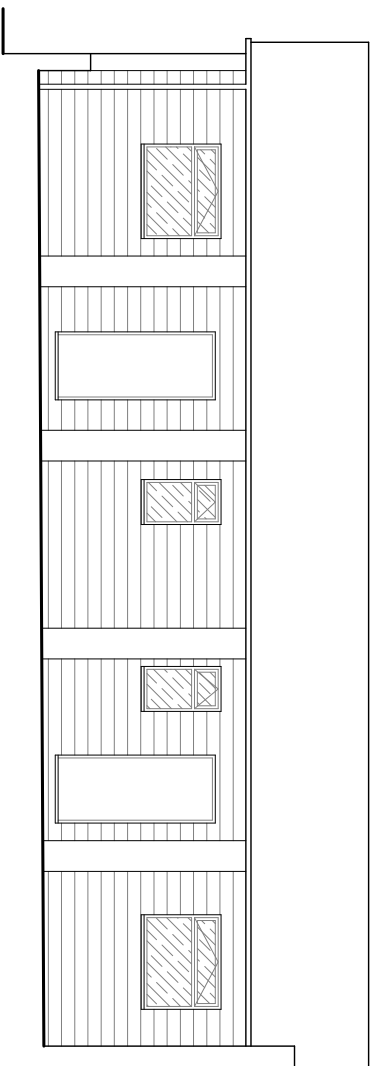

PROPOSED SOUTH EAST ELEVATION

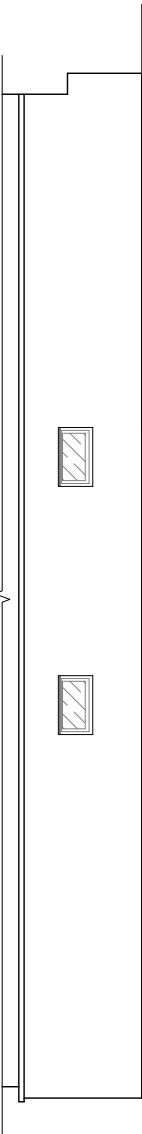

PROPOSED NORTH WEST ELEVATION

Scale 1:100



REVISIONS	DATE
A Rear roof elevation added	08/25



Kingsbrook House

7 Kingsway

Bedford

MK429BA

T 01234 272829

F 01234 271412

info@phillips-planning.co.uk

Phillips Planning Services Ltd.
Town Planning and Development Consultants

PROJECT
Welwyn Equestrian Centre

TITLE
Existing and Proposed Elevations

CLIENT
Peter and Kay Ivory

SCALE (@ A3)	DRAWN BY	DATE
1 : 100	LK	06/25

PROJECT NUMBER	DRAWING NUMBER	REV
256635	25-04	A

GENERAL DISCLAIMER
Planning drawings only – not to be used for construction purposes. These drawings can be scaled for planning purposes. All measurements to be checked on site and any discrepancies to be brought to the attention of the designer

COPYRIGHT NOTICES
Copyright © 2025 - All rights reserved. These drawings may not be copied or reproduced in whole or in part without the written consent of Phillips Planning Services Ltd.

Ordnance Survey © Crown Copyright 2025. All rights reserved. Licence number 100022432