



Welwyn Equestrian Centre


Cycle Store and Wall Plans and Elevaions

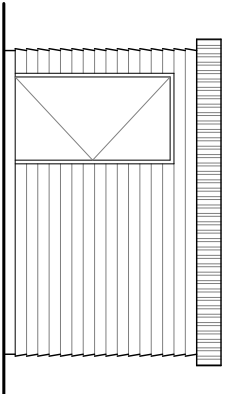


SOUTH WEST ELEVATION

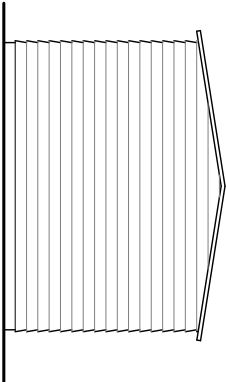


NORTH WEST ELEVATION

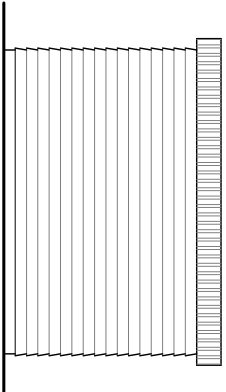


NORTH EAST ELEVATION

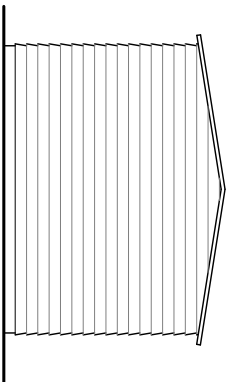

SOUTH EAST ELEVATION

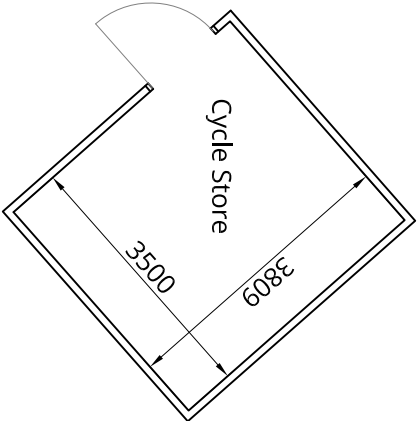


Scale 1:100

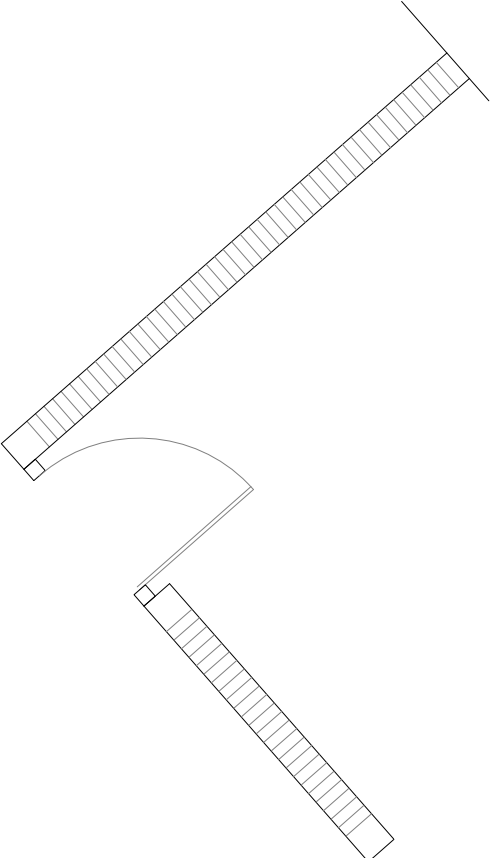


PLAN

Scale 1:50

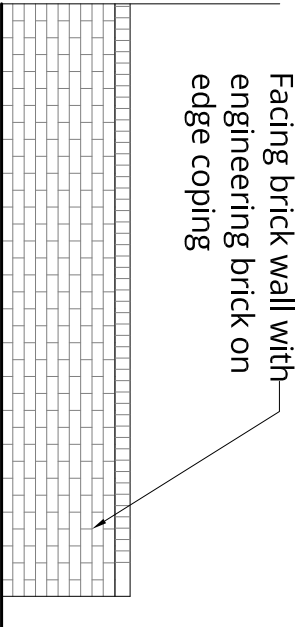

SOUTH WEST ELEVASTION

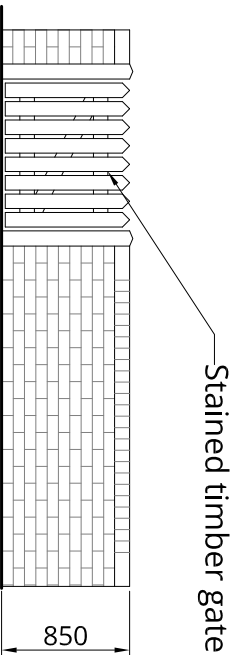

SOUTH EAST ELEVASTION

REVISIONS	DATE
-----------	------



Kingsbrook House
7 Kingsway
Bedford
MK429BA
T 01234 272829
F 01234 271412
info@phillips-planning.co.uk

Phillips Planning Services Ltd.
Town Planning and Development Consultants

PROJECT

Welwyn Equestrian Centre

TITLE

Cycle Store and Wall Plan
and Elevations

CLIENT

Peter and Kay Ivory

SCALE (@ A3)	DRAWN BY	DATE
1 : 50	LK	08/25
1 : 100		
PROJECT NUMBER	DRAWING NUMBER	REV
256635	25-06	

GENERAL DISCLAIMER

Planning drawings only – not to be used for construction purposes. These drawings can be scaled for planning purposes. All measurements to be checked on site and any discrepancies to be brought to the attention of the designer

COPYRIGHT NOTICES

Copyright © 2025 - All rights reserved. These drawings may not be copied or reproduced in whole or in part without the written consent of Phillips Planning Services Ltd.

Ordnance Survey © Crown Copyright 2025. All rights reserved. Licence number 100022432