
 


# Welwyn Equestrian Centre

## Site Plan

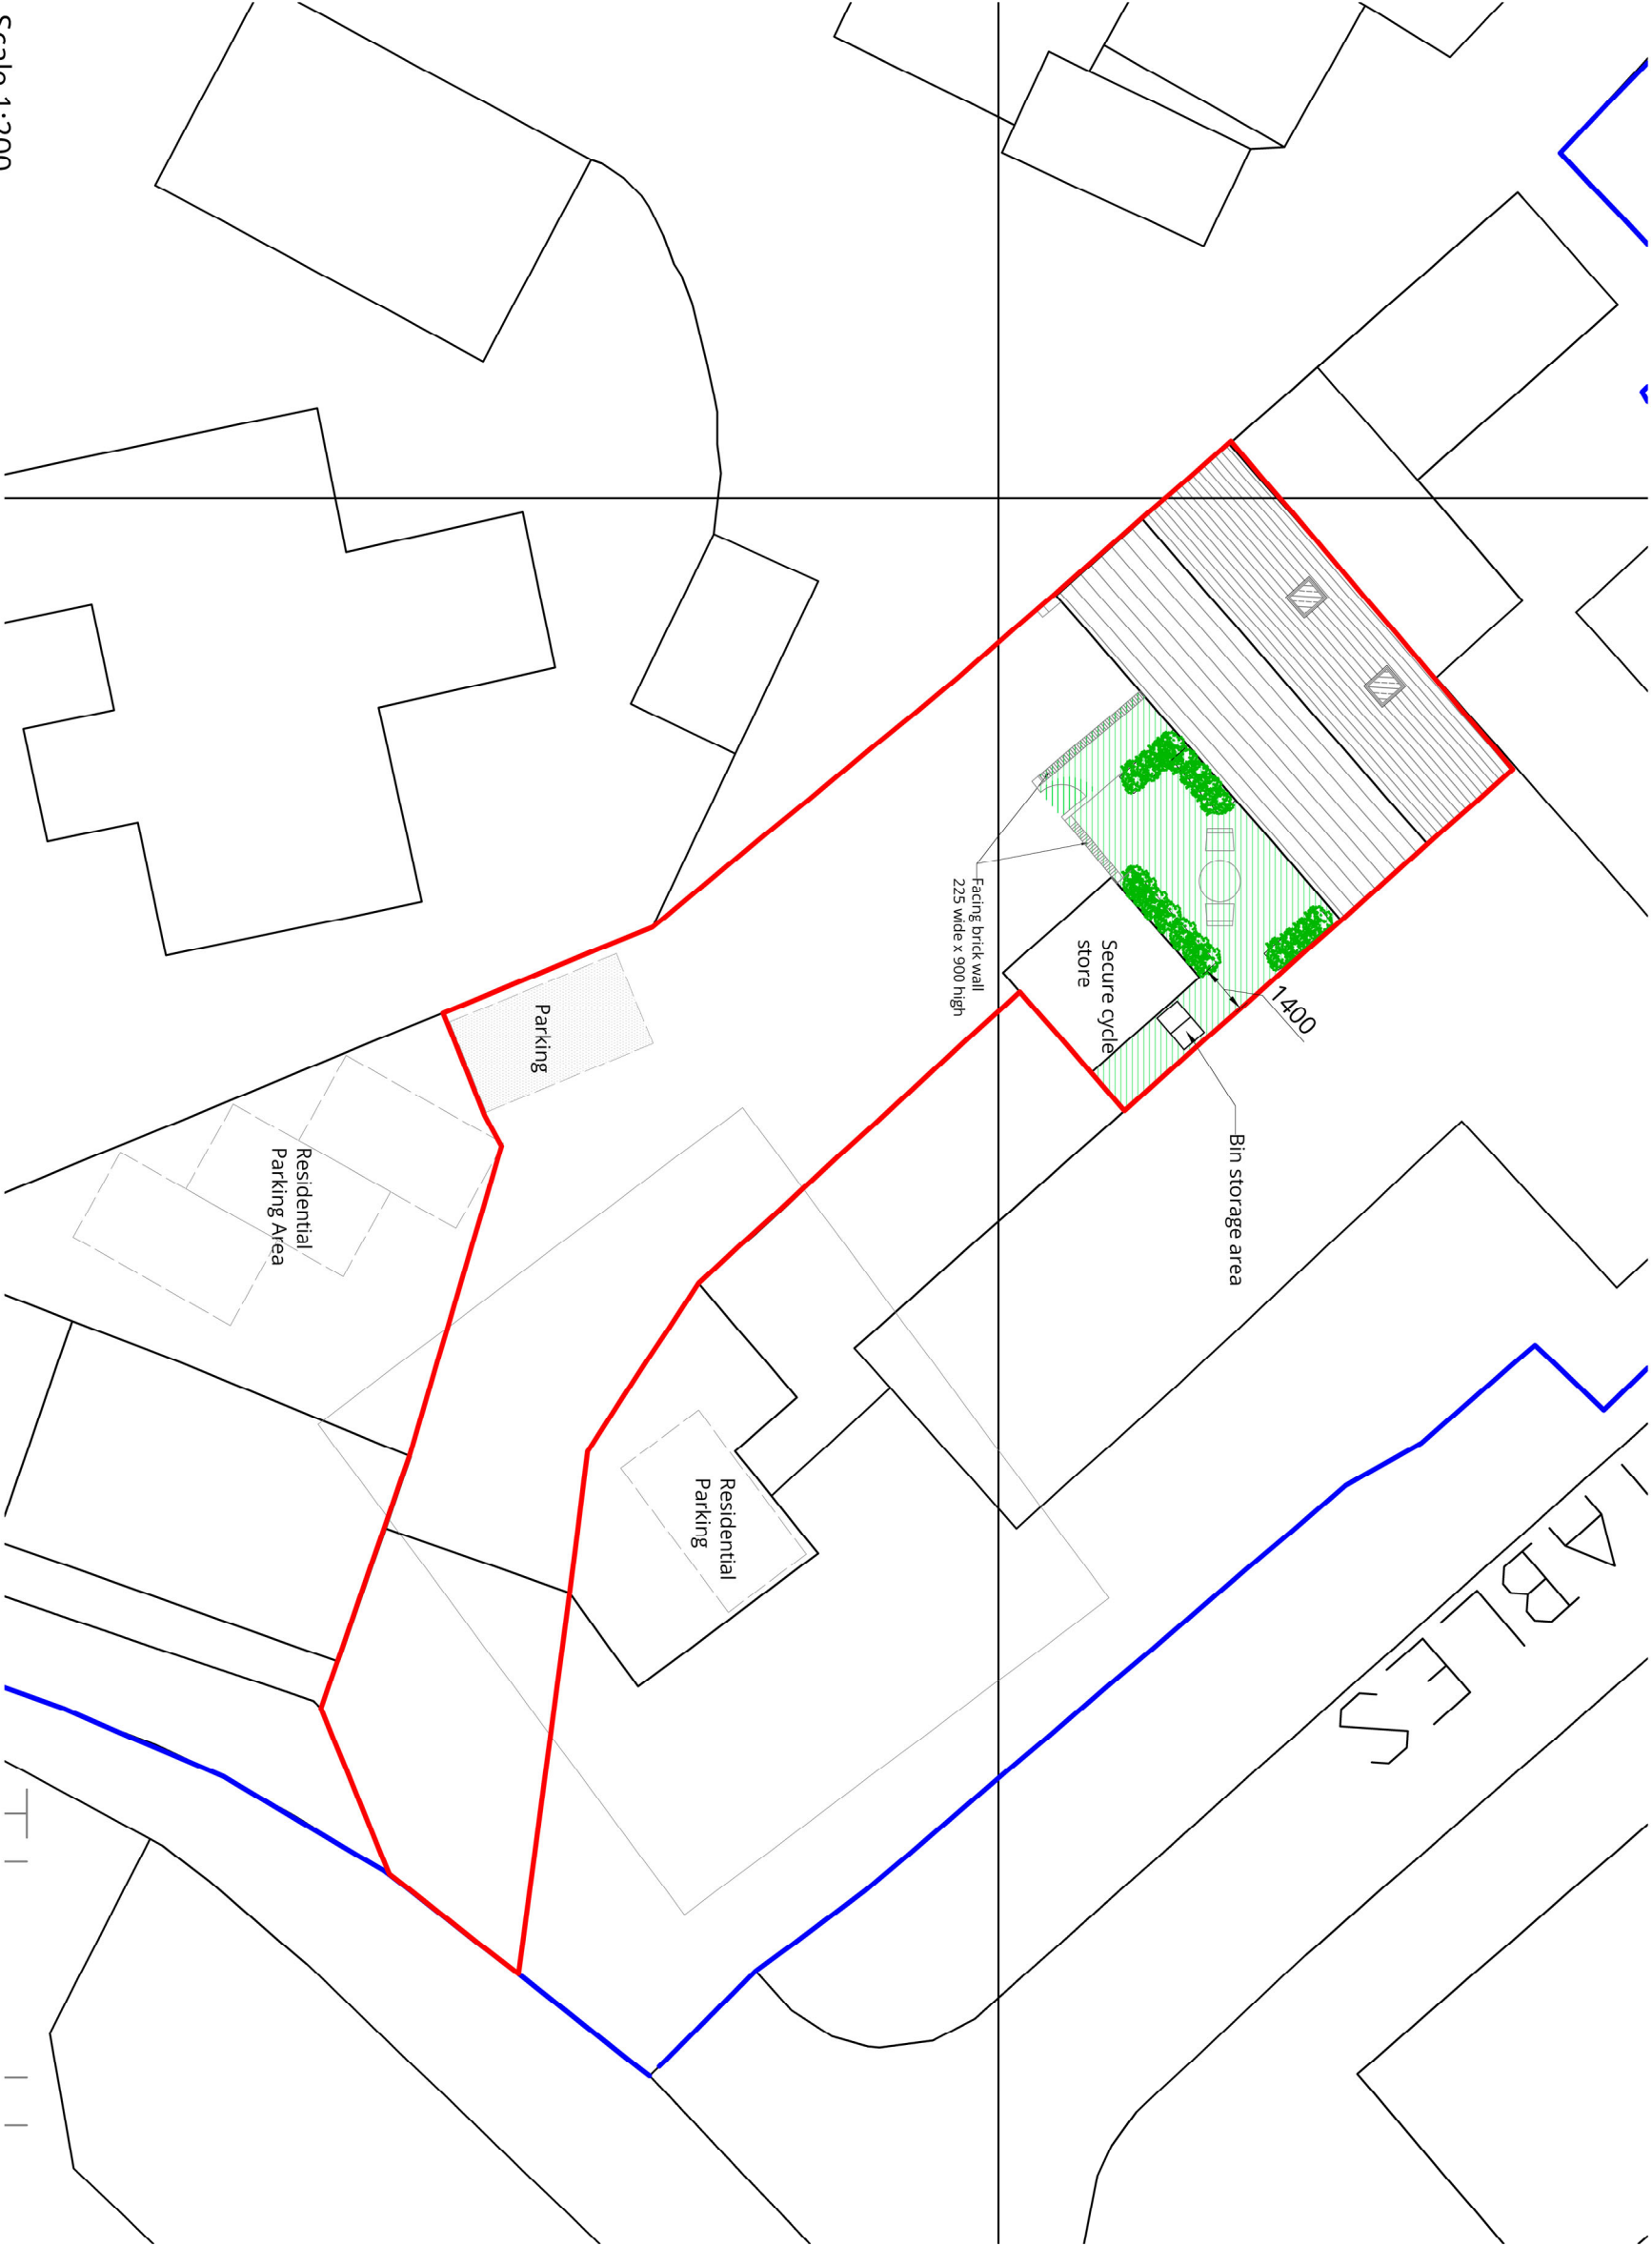

-  Amenity area
-  Proposed parking for dwelling
-  Application Site
-  Other Land in Applicants Ownership

| REVISIONS |                                            | DATE  |
|-----------|--------------------------------------------|-------|
| A         | Cycle store corrected amenity area amended | 06/25 |
| B         | Red line amended                           | 08/25 |

**p.p.s.**

Kingbrook House  
7 Kingsway  
Bedford  
MK42 9BA  
T 01234 272829  
F 01234 271412  
info@phillips-planning.co.uk  
**Phillips Planning Services Ltd.**  
Town Planning and Development Consultants

PROJECT  
Welwyn Equestrian Centre

TITLE  
Site Plan

CLIENT  
Peter and Kay Ivory

SCALE (@ A3) DRAWN BY DATE  
1 : 200 LK 06/25

PROJECT NUMBER DRAWING NUMBER REV/  
256635 25-02 B

### GENERAL DISCLAIMER

Planning drawings only – not to be used for construction purposes. These drawings can be scaled for planning purposes. All measurements to be checked on site and any discrepancies to be brought to the attention of the designer

### COPYRIGHT NOTICES

Copyright © 2025 - All rights reserved. These drawings may not be copied or reproduced in whole or in part without the written consent of Phillips Planning Services Ltd.

Ordnance Survey © Crown Copyright 2025. All rights reserved. Licence number 1000222432