


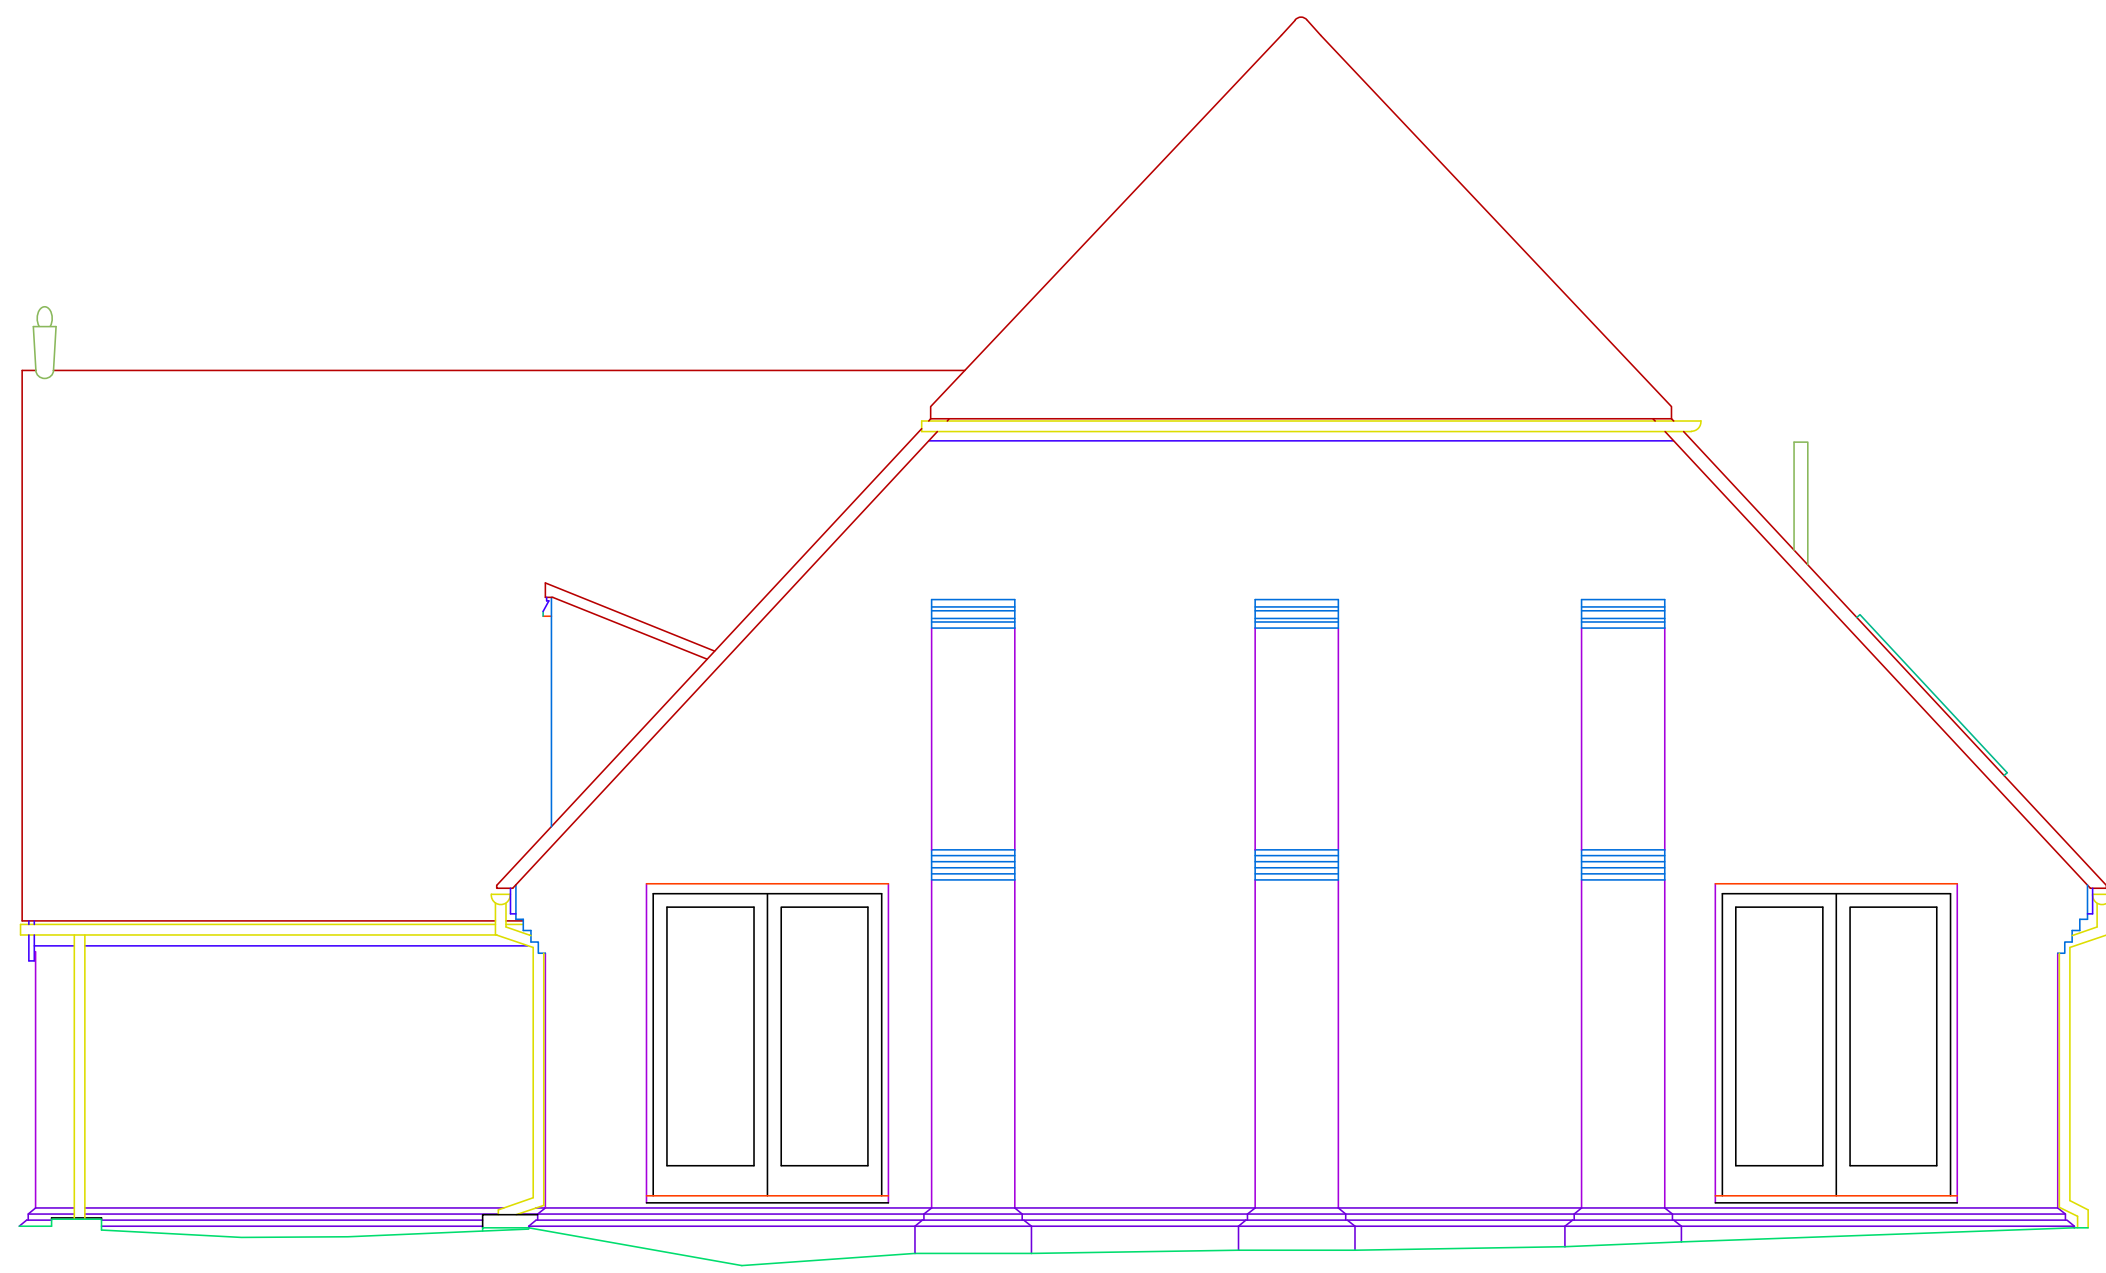

NORTH-WEST ELEVATION

Datum Line = 60.000m




NORTH-EAST ELEVATION

Datum Line = 60.000m




SOUTH-EAST ELEVATION

Datum Line = 60.000m

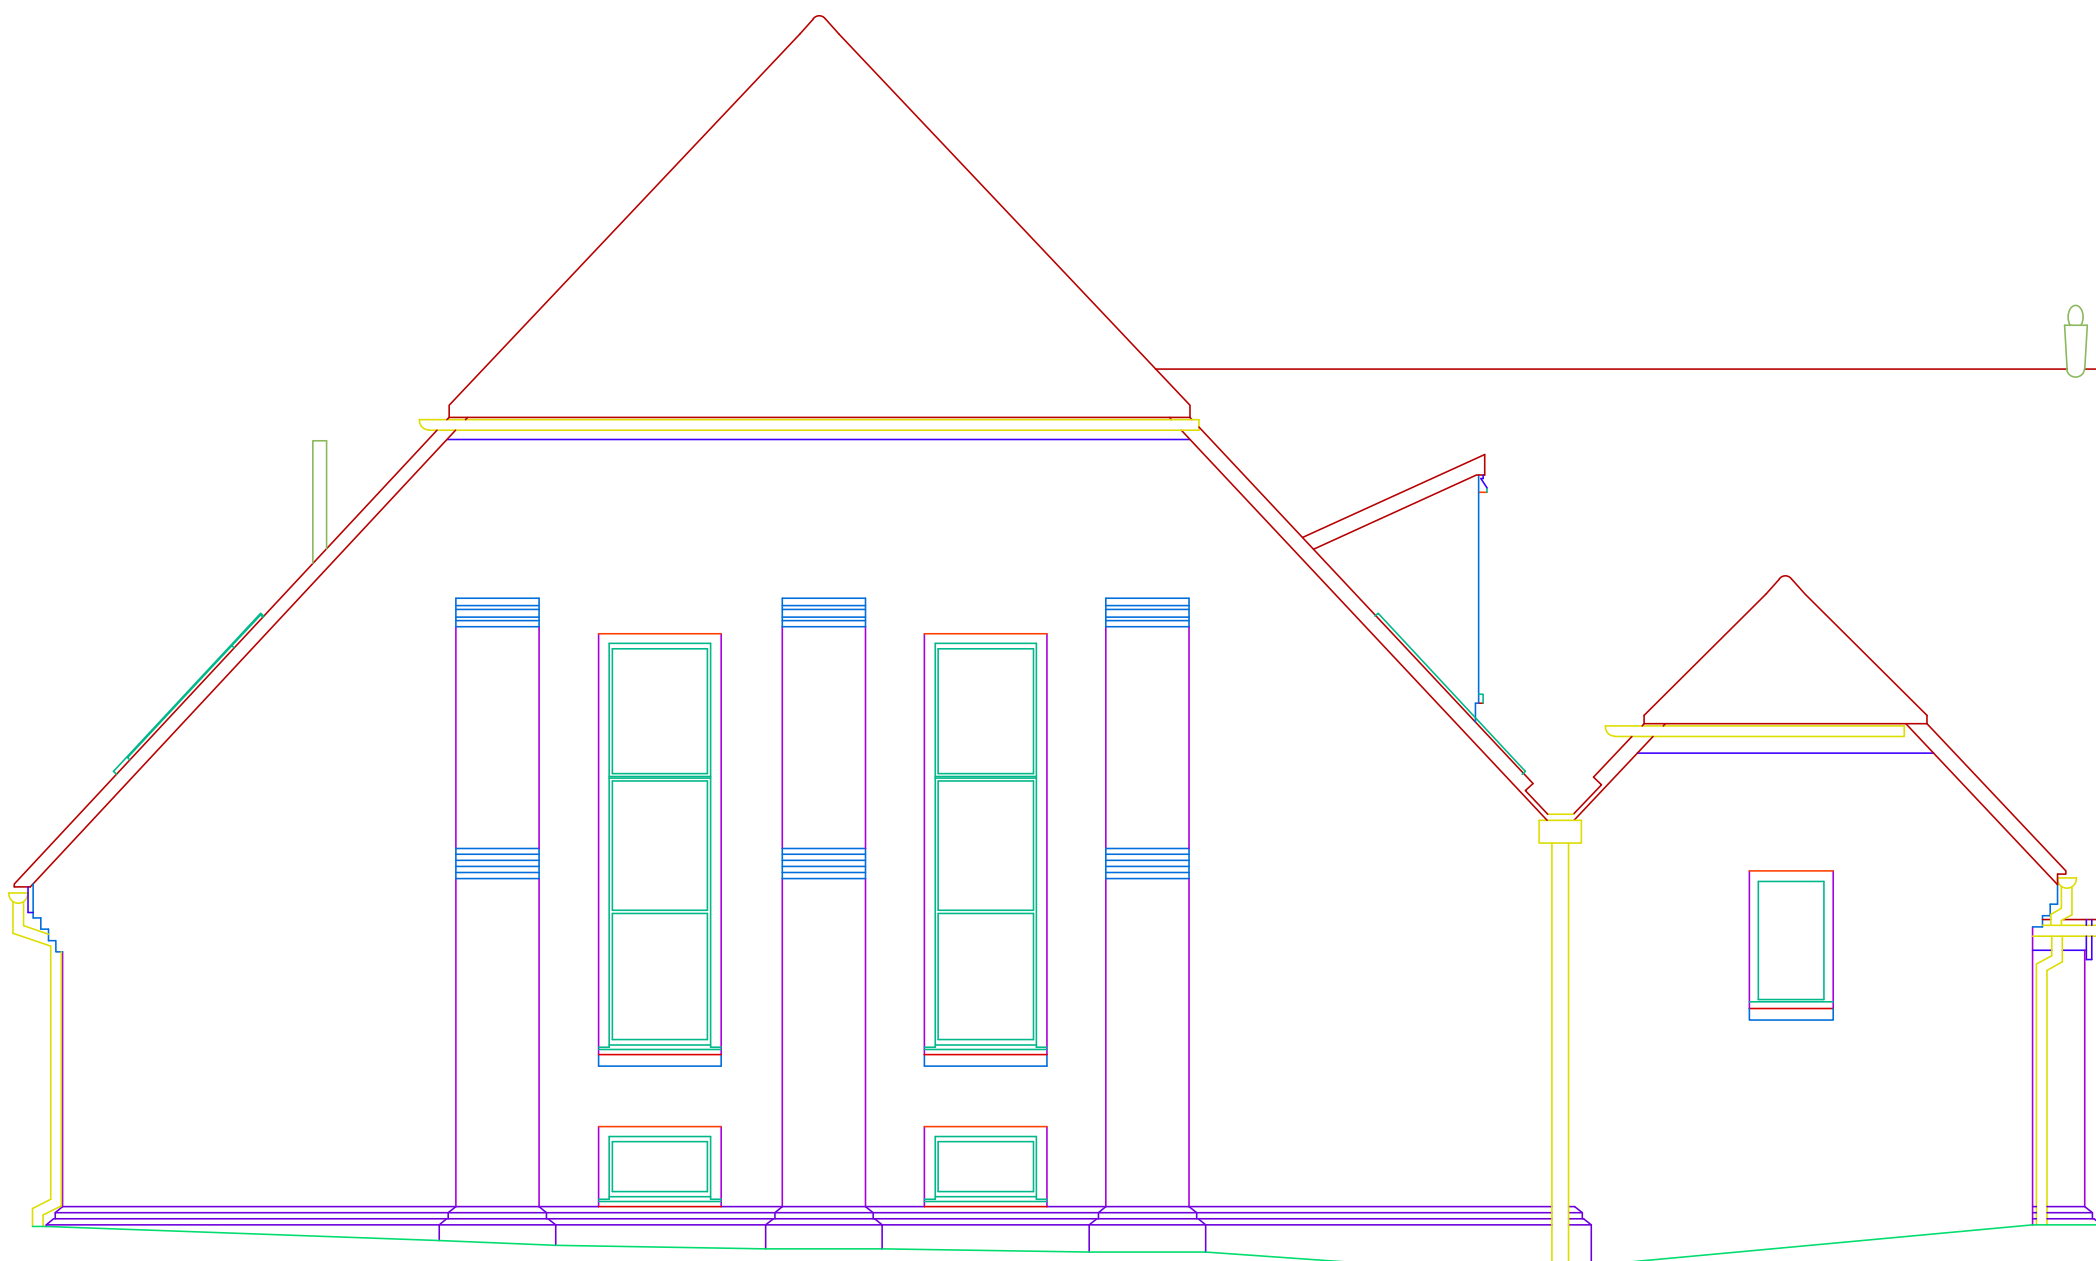

SOUTH-WEST ELEVATION

Datum Line = 60.000m

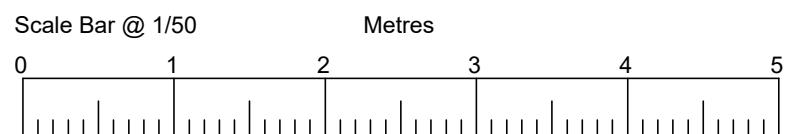

Rev.	Date	Revisions

Notes:
The accuracy and detail shown in this drawing is dependent on the original specification. Sunshine Survey Ltd. should be consulted before use of scales other than those stated.
This drawing provides position and description of features on the ground at the time the survey was undertaken and in no way implies legal title or boundary ownership.
Where boundary alignment lines are added to the survey drawing and are taken from legal documents or other information supplied they are done so within the constraints of drawing quality and scale. They are provided on the basis of opinion and do not imply legal content.
Detail required outside of site boundaries with no permission for access or public right of way will be corrected by onsite measurements where possible. No detail shown is indicative. This also applies to areas within the site with limited or no access or an unsafe working environment.
Tree species have been identified as accurately as possible, for clarification checks should be carried out by a tree specialist.
Underground drainage and service information shown has been measured within the chamber without entry. Connections and alignments of piped runs outside of the chamber are indicative. Whilst every effort has been made to correctly identify the information the user should satisfy themselves of the completeness and accuracy before undertaking any work, especially in or off site.
All data has been taken in the preparation of this drawing any discrepancies found should be reported to Sunshine Survey Ltd. immediately.

Plan Coordinate Control:	N/A
Level Datum:	All levels relate to OS Newlyn datum using geoid model OSGM15.



Project Title:			
BALDOCK CHURCH HALL, BALDOCK			
Client:			
TOM CROSS			
Description:			
ELEVATIONS			
Date:	24.08.2024	Scale:	1/50 @ A0
Job No:	QY5703	Survey:	G.E.
Dwg No:	3/001	Drawn:	T.E.