



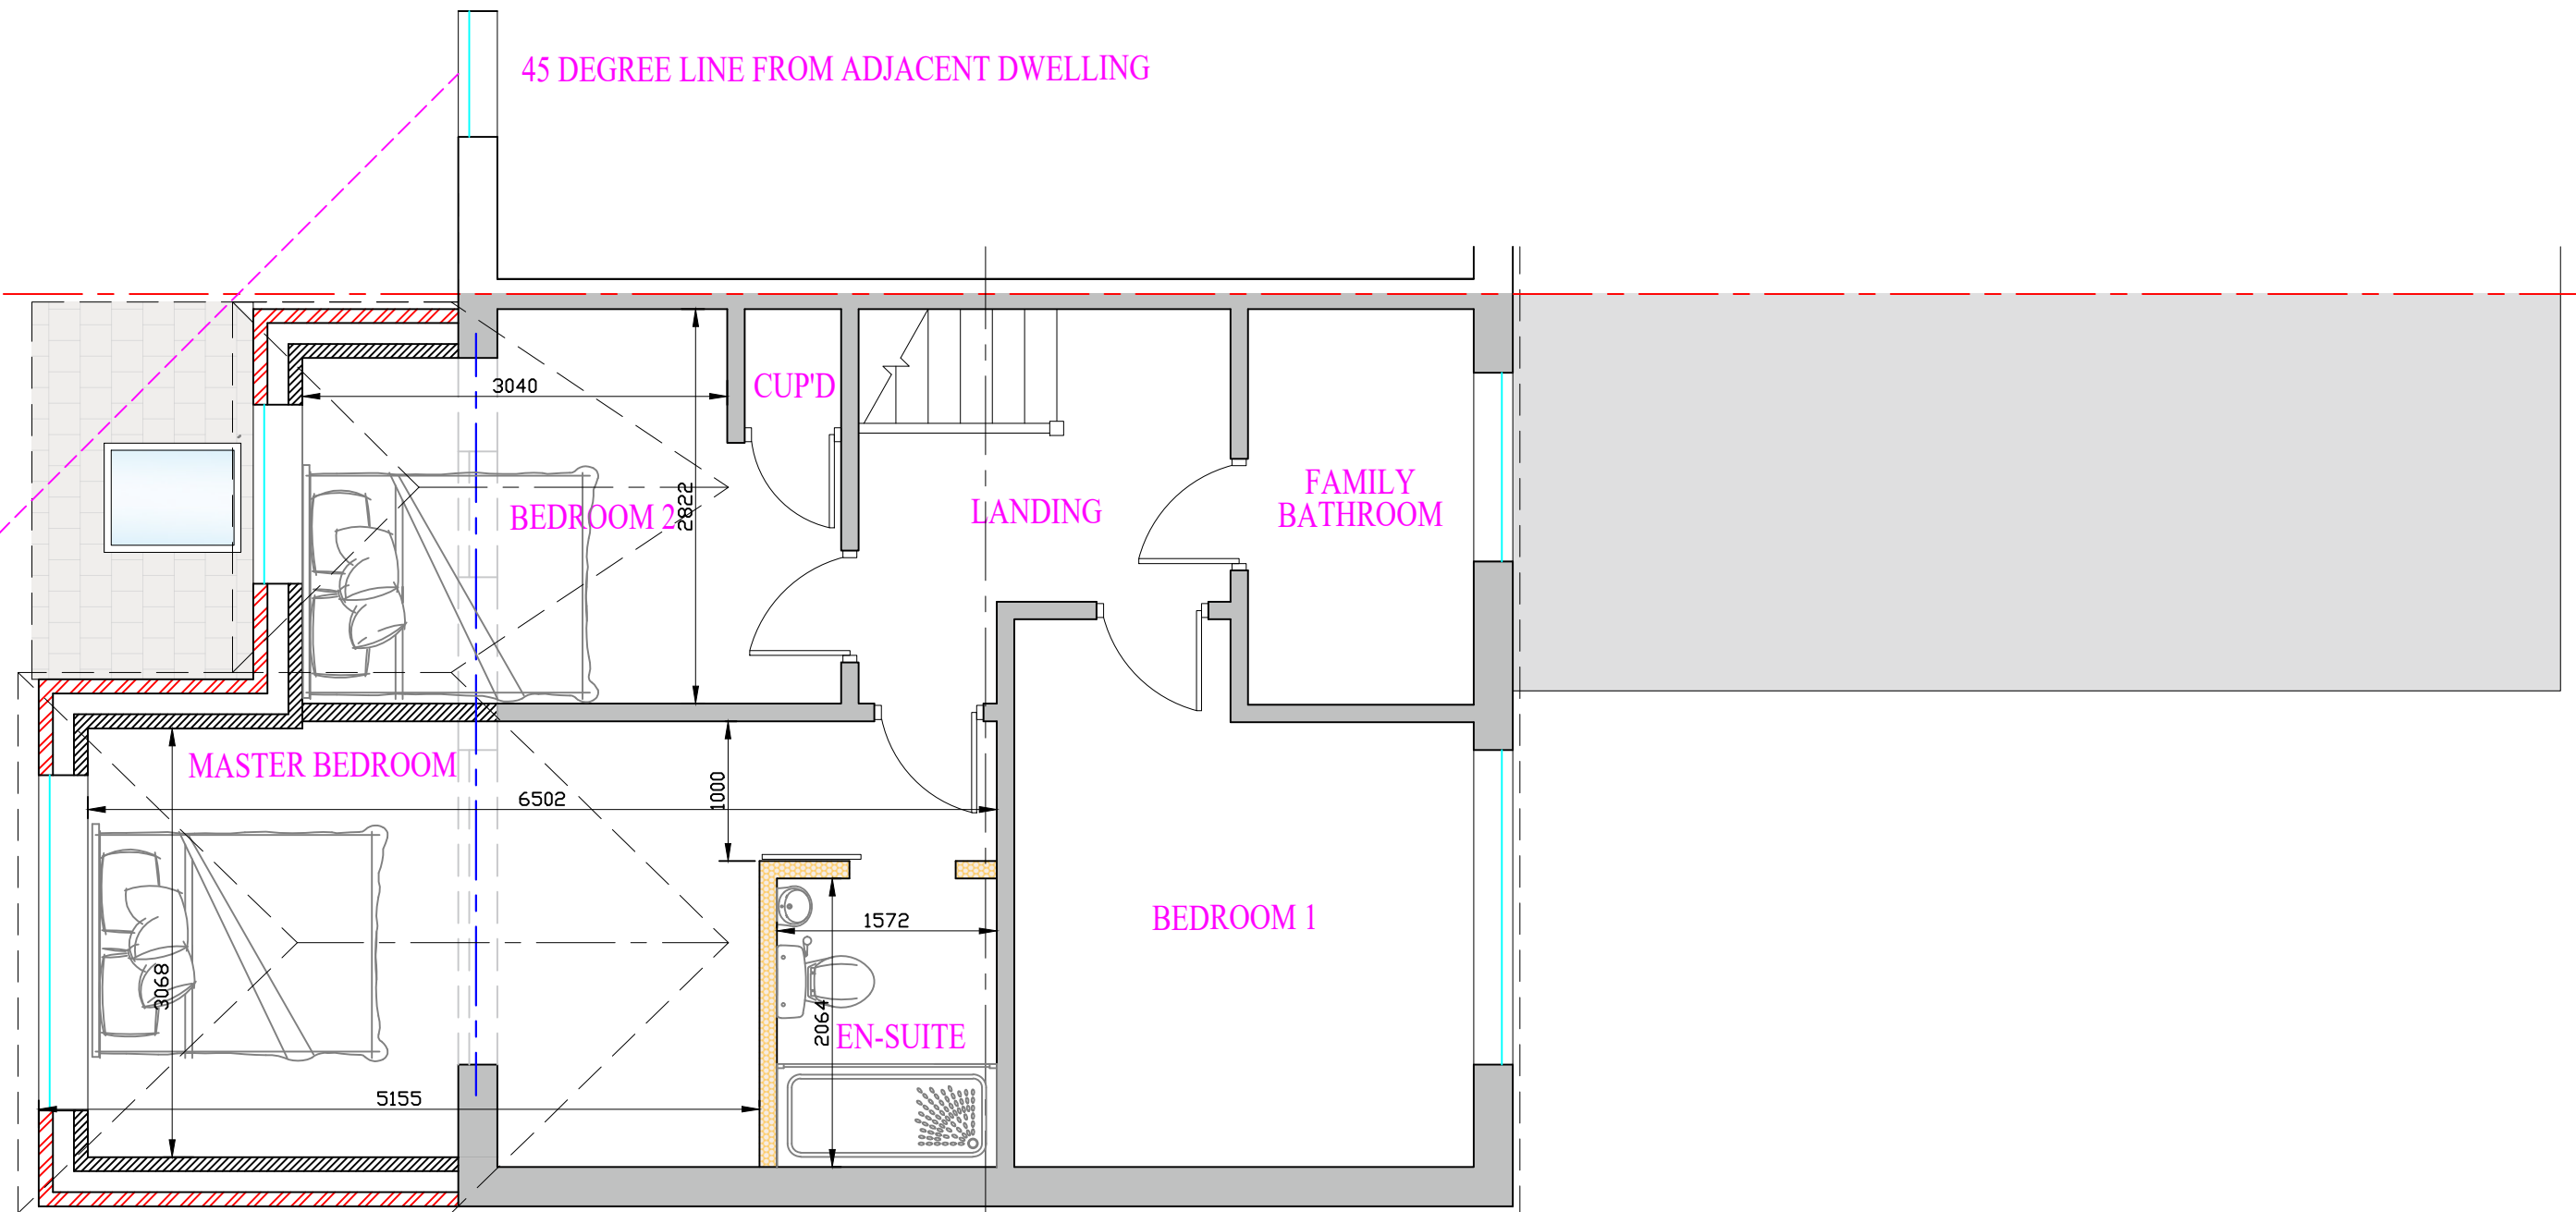

FIRST FLOOR

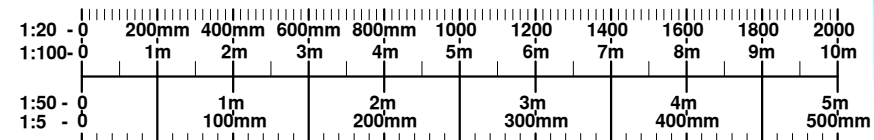

DATE SEPTEMBER	CLIENT/PROJECT 21 LINNET CLOSE, LETCHWORTH	B&A Burton & Associates Ltd.	
SCALE 1:50 @ A3	DRAWING STATUS For construction.	65 Shefford Road Clifton Beds. SG17 5RQ Tel. / Fax. 01462 850050	
DRAWING TITLE PROPOSED FIRST FLOOR PLAN	Ref: 6847	D5(B)	