





REAR ELEVATION

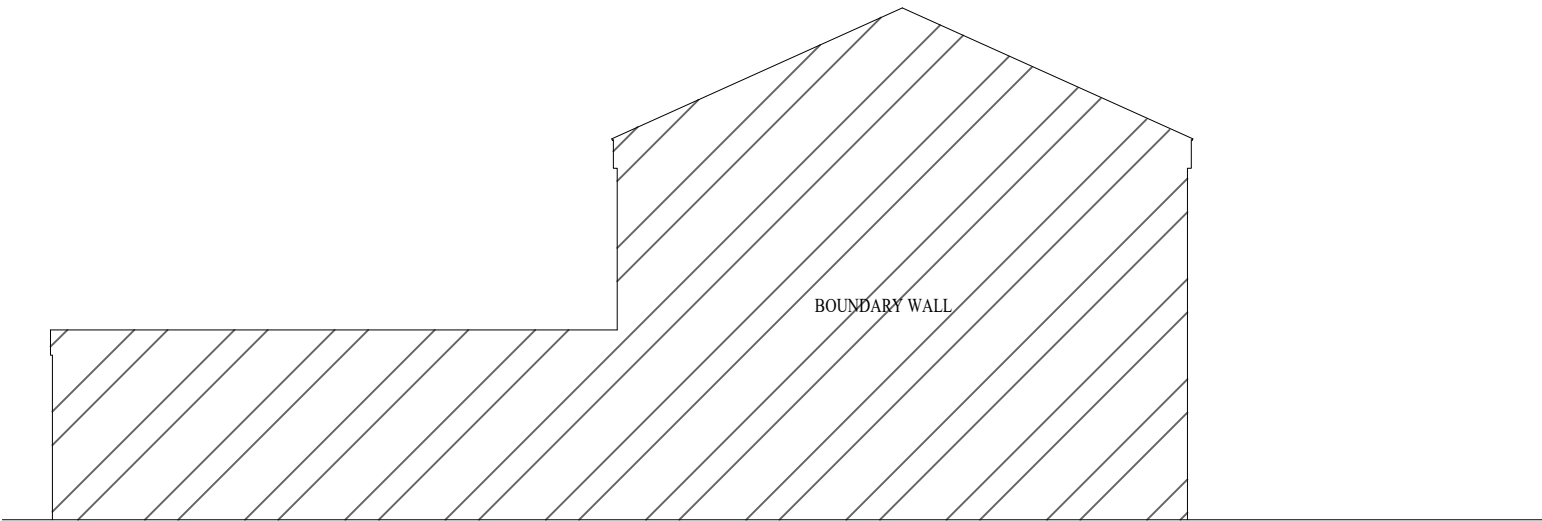


SIDE ELEVATION

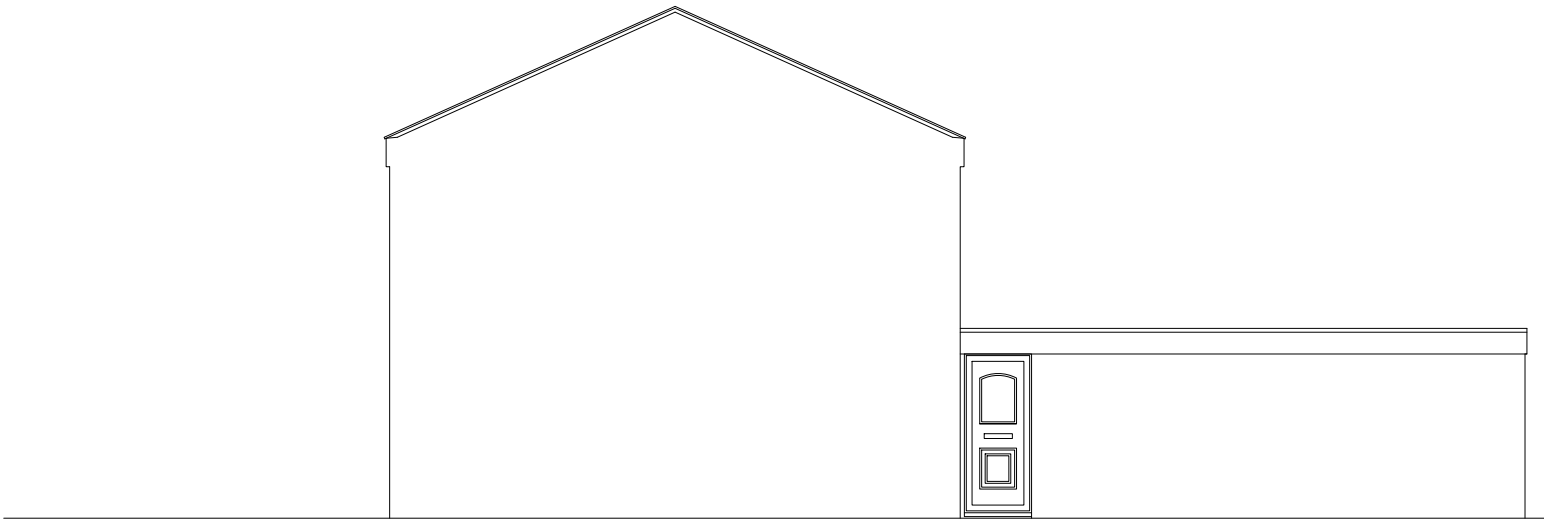

SIDE ELEVATION



FRONT ELEVATION

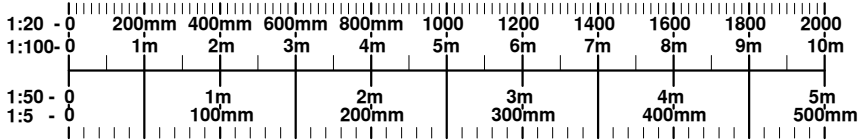

DATE SEPTEMBER	CLIENT/PROJECT 21 LINNET CLOSE, LETCHWORTH	B&A Burton & Associates Ltd. 65 Shefford Road Clifton Beds. SG17 5RQ Tel. / Fax. 01462 850050	
SCALE 1:100 @ A3			
DRAWING STATUS For construction.	DRAWING TITLE EXISTING ELEVATIONS		
NO UNAUTHORISED PRINTING OR DIGITAL SCANNING ALLOWED © COPYRIGHT 2013			
		Ref: 6847	D4