



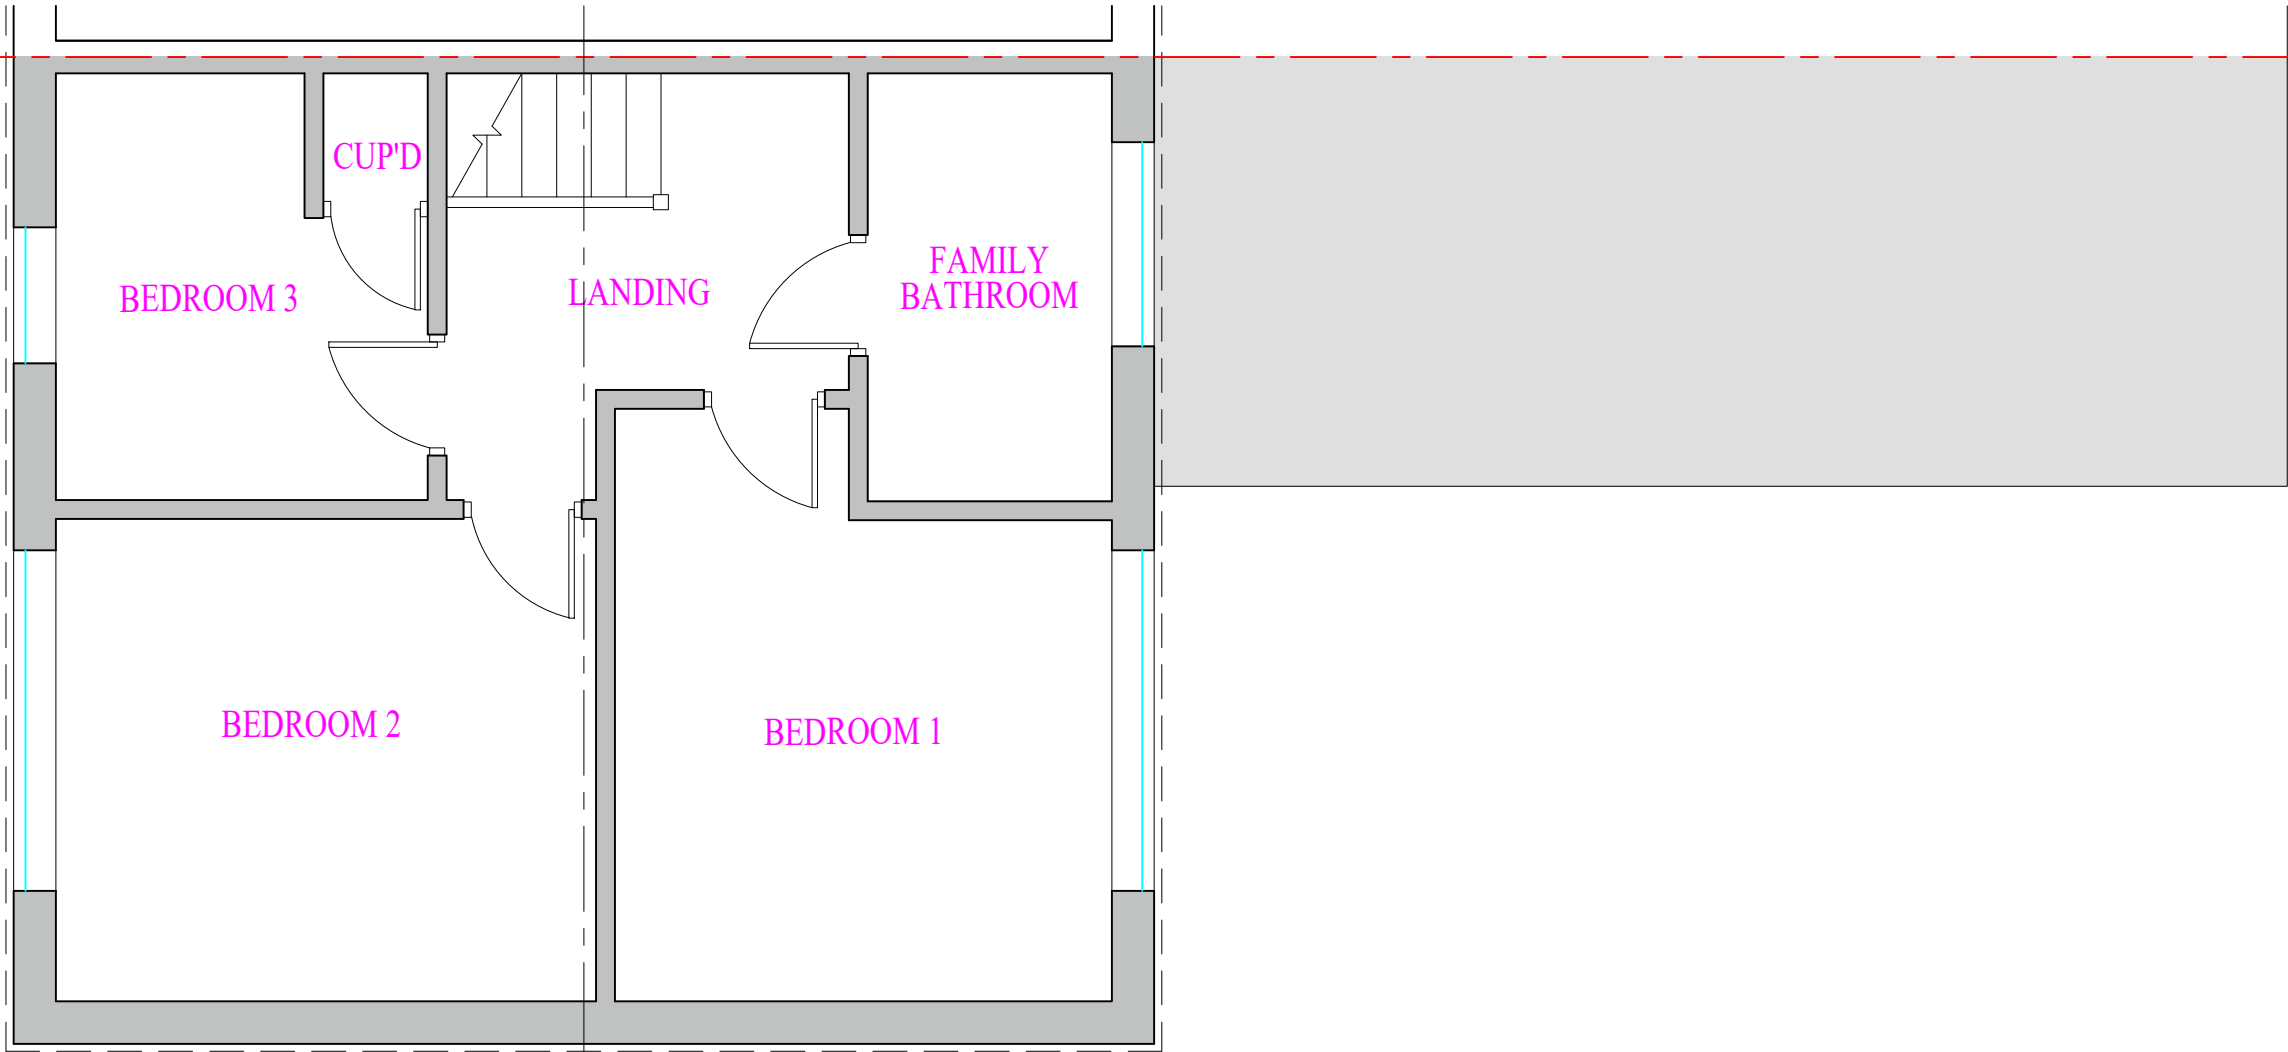

FIRST FLOOR

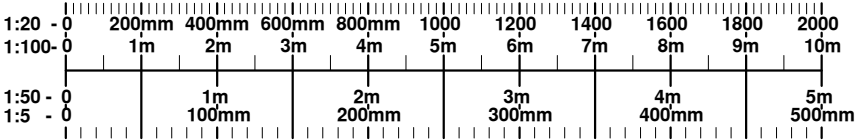

DATE SEPTEMBER	CLIENT/PROJECT 21 LINNET CLOSE, LETCHWORTH	 Burton & Associates Ltd.
SCALE 1:50 @ A3		
DRAWING STATUS For construction.	DRAWING TITLE EXISTING FIRST FLOOR PLAN	65 Shefford Road Clifton Beds. SG17 5RQ Tel. / Fax. 01462 850050
NO UNAUTHORISED PRINTING OR DIGITAL SCANNING ALLOWED C COPYRIGHT ©		Ref: 6847 D3(B)