



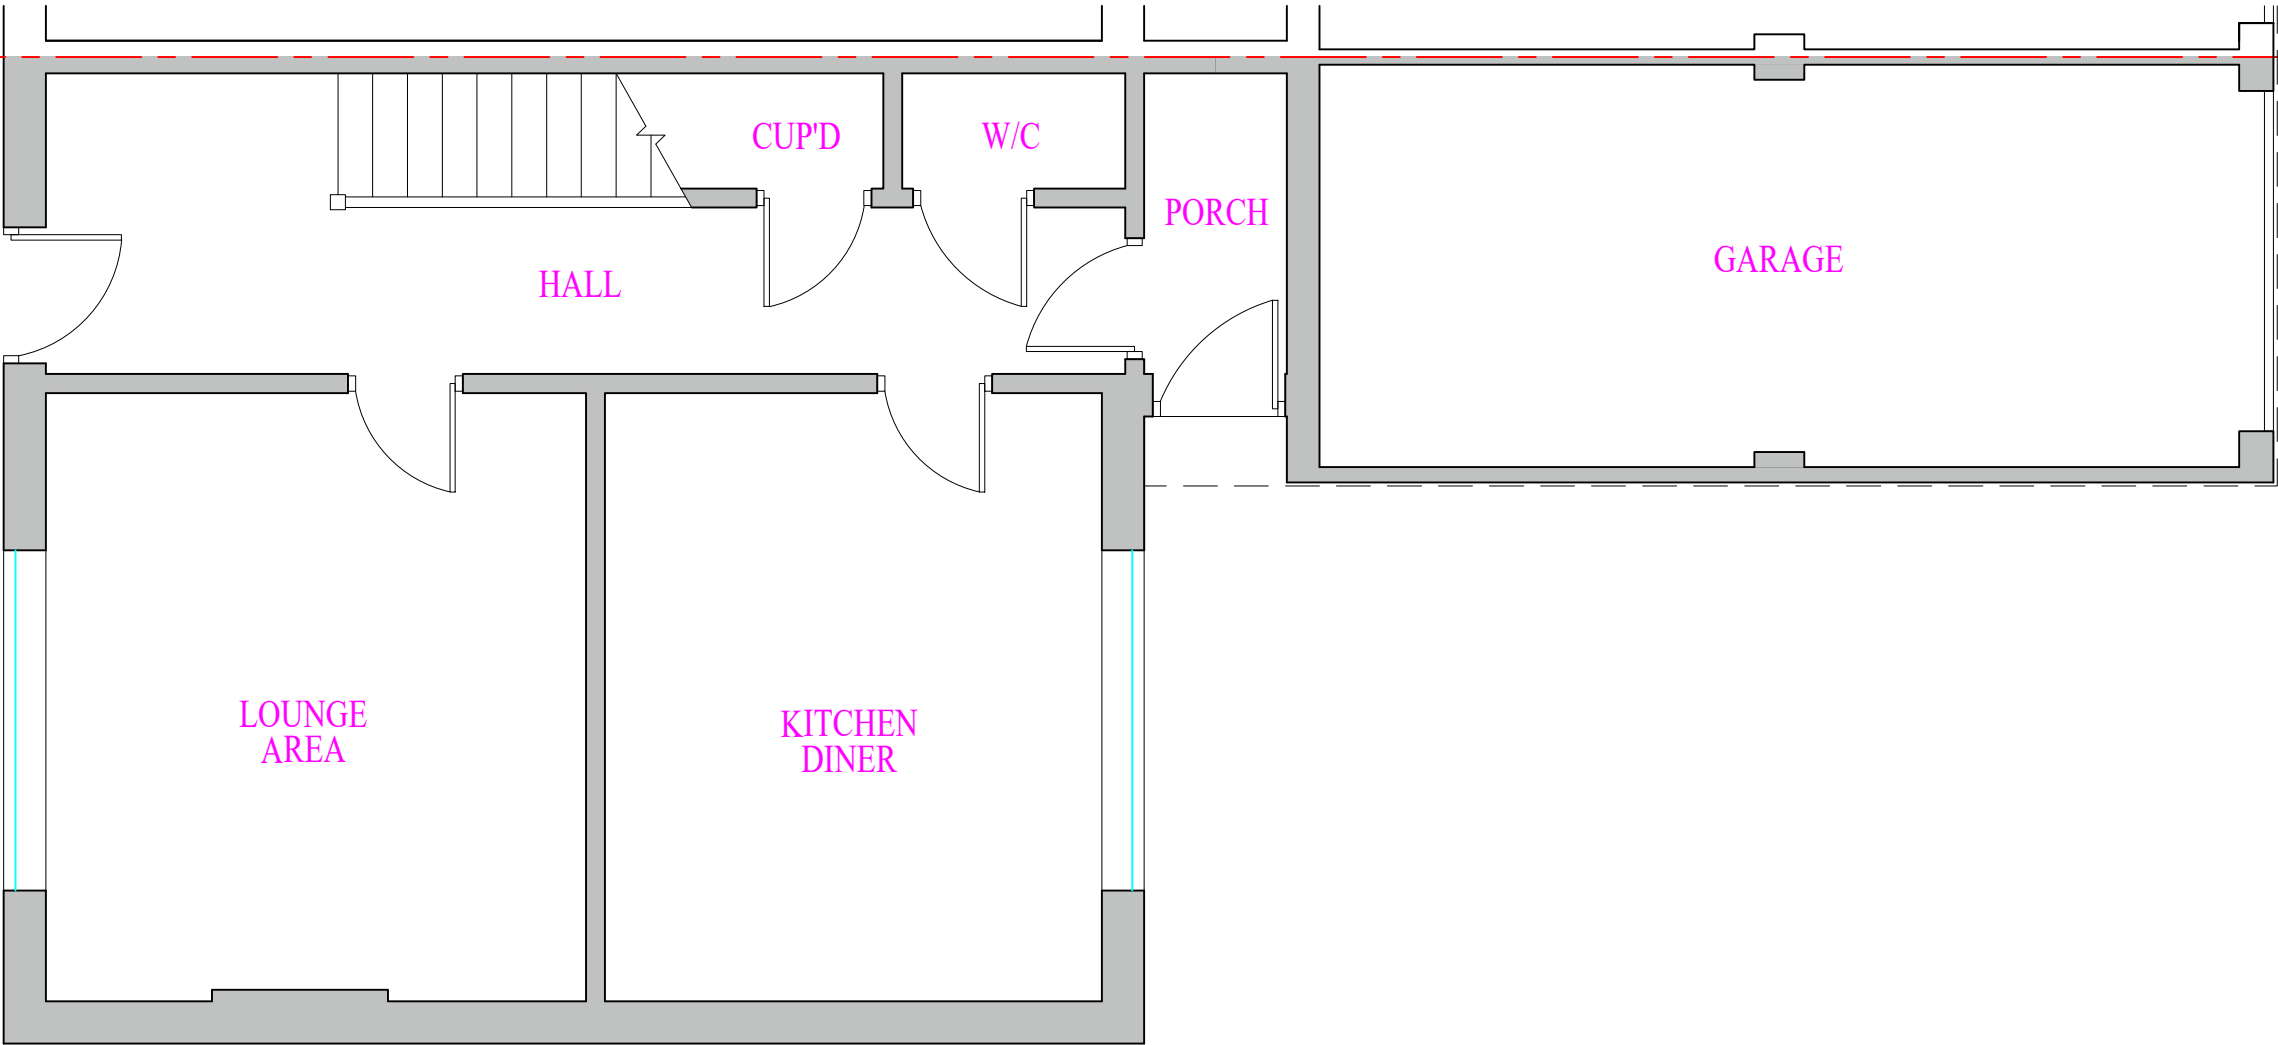

GROUND FLOOR

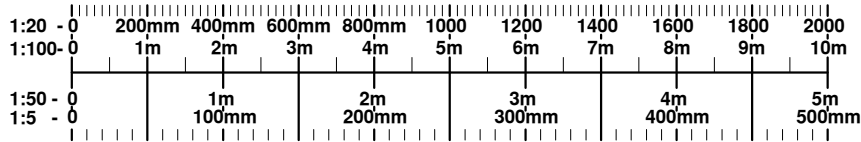

DATE SEPTEMBER	CLIENT/PROJECT 21 LINNET CLOSE, LETCHWORTH	B&A Burton & Associates Ltd.	
SCALE 1:50 @ A3	DRAWING TITLE EXISTING GROUND FLOOR PLAN	65 Shefford Road Clifton Beds. SG17 5RQ Tel. / Fax. 01462 850050	
DRAWING STATUS For construction.		Ref: 6847	D3(A)
NO UNAUTHORISED PRINTING OR DIGITAL SCANNING ALLOWED © COPYRIGHT			