


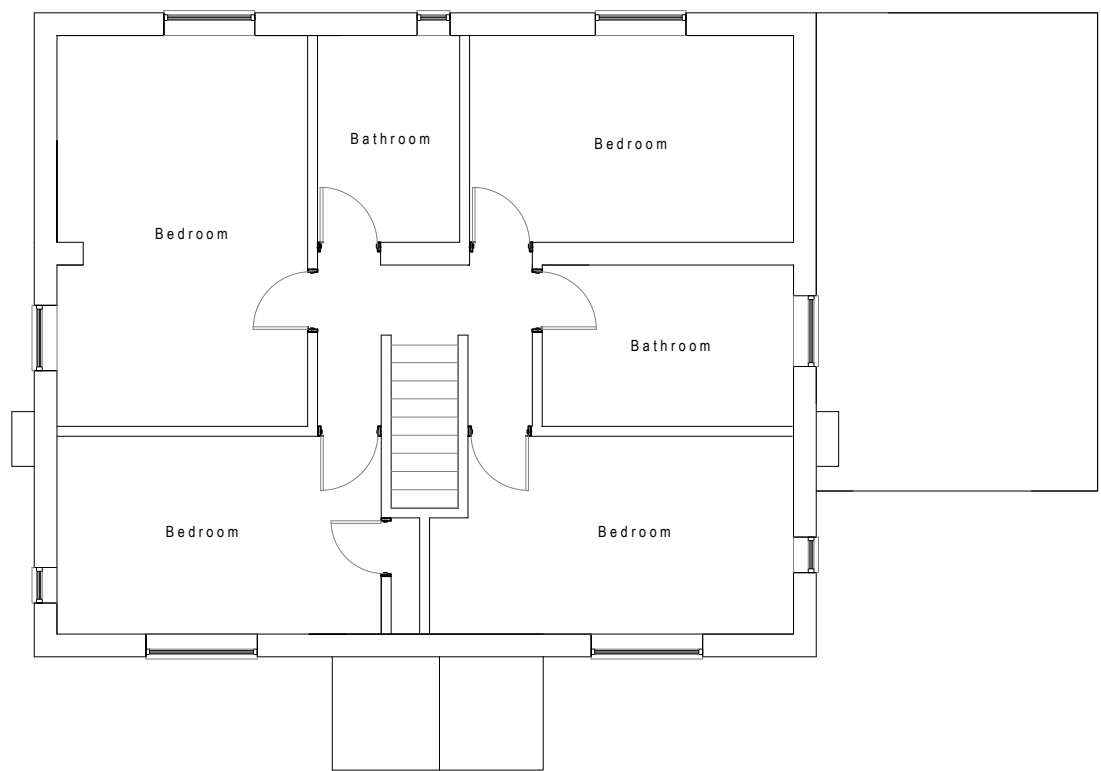

Charlotte Fausset Architect
MFA ARB RIBA
30 Shillington Rd
Pirton Hitchin
Herts SG5 3QL
Tel : 07815570717
charlottefausset@yahoo.com

client
James Golshetti

address
**82 Waterdell Lane
Gosmore
Hitchin
SG4 7QZ**

title
**Existing
First Floor Plan**

dwg no & revision
WATER-10-011
Rev : 0 Date : 31.03.25

scale
0 1m 2m
Scale 1 : 100 @ A4

