





1:200 Proposed Floor Plan

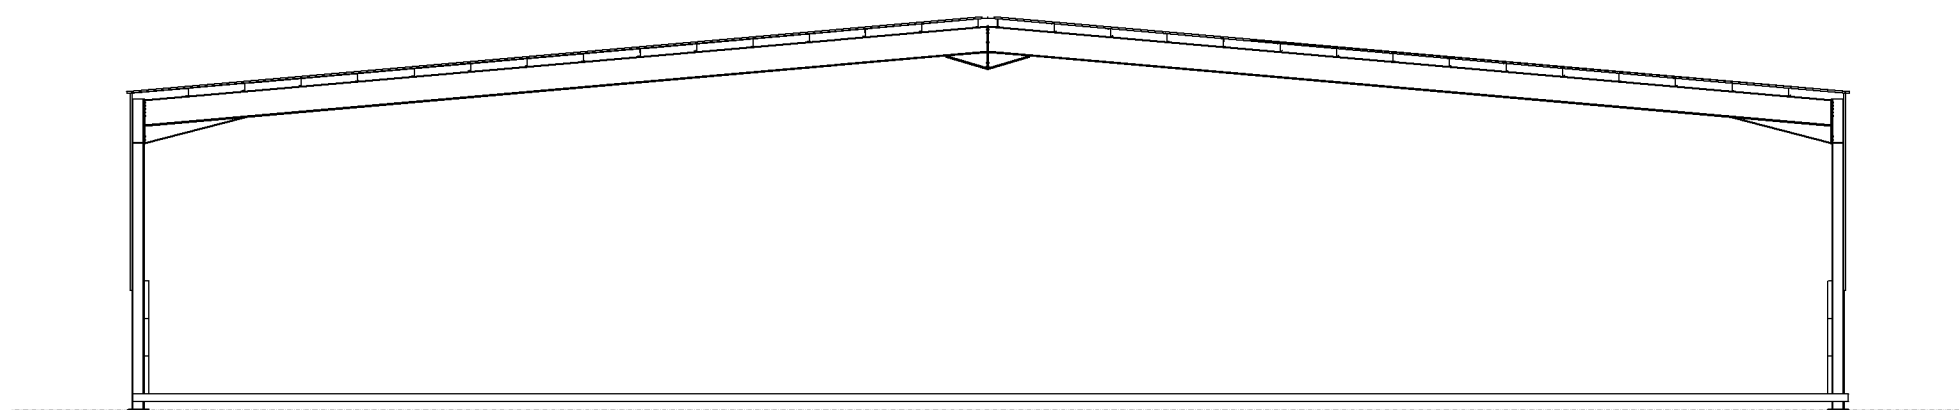

1:200 Proposed Front Elevation




1:200 Proposed Flank Elevation

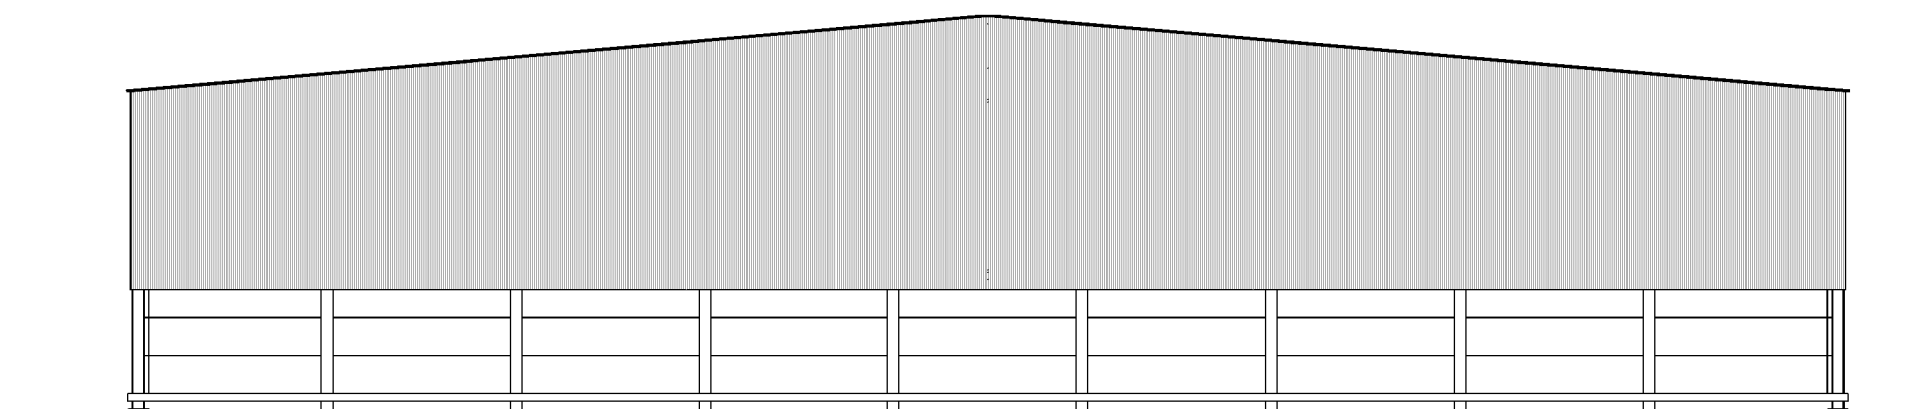


1:200 Proposed Rear Elevation




1:200 Proposed Flank Elevation

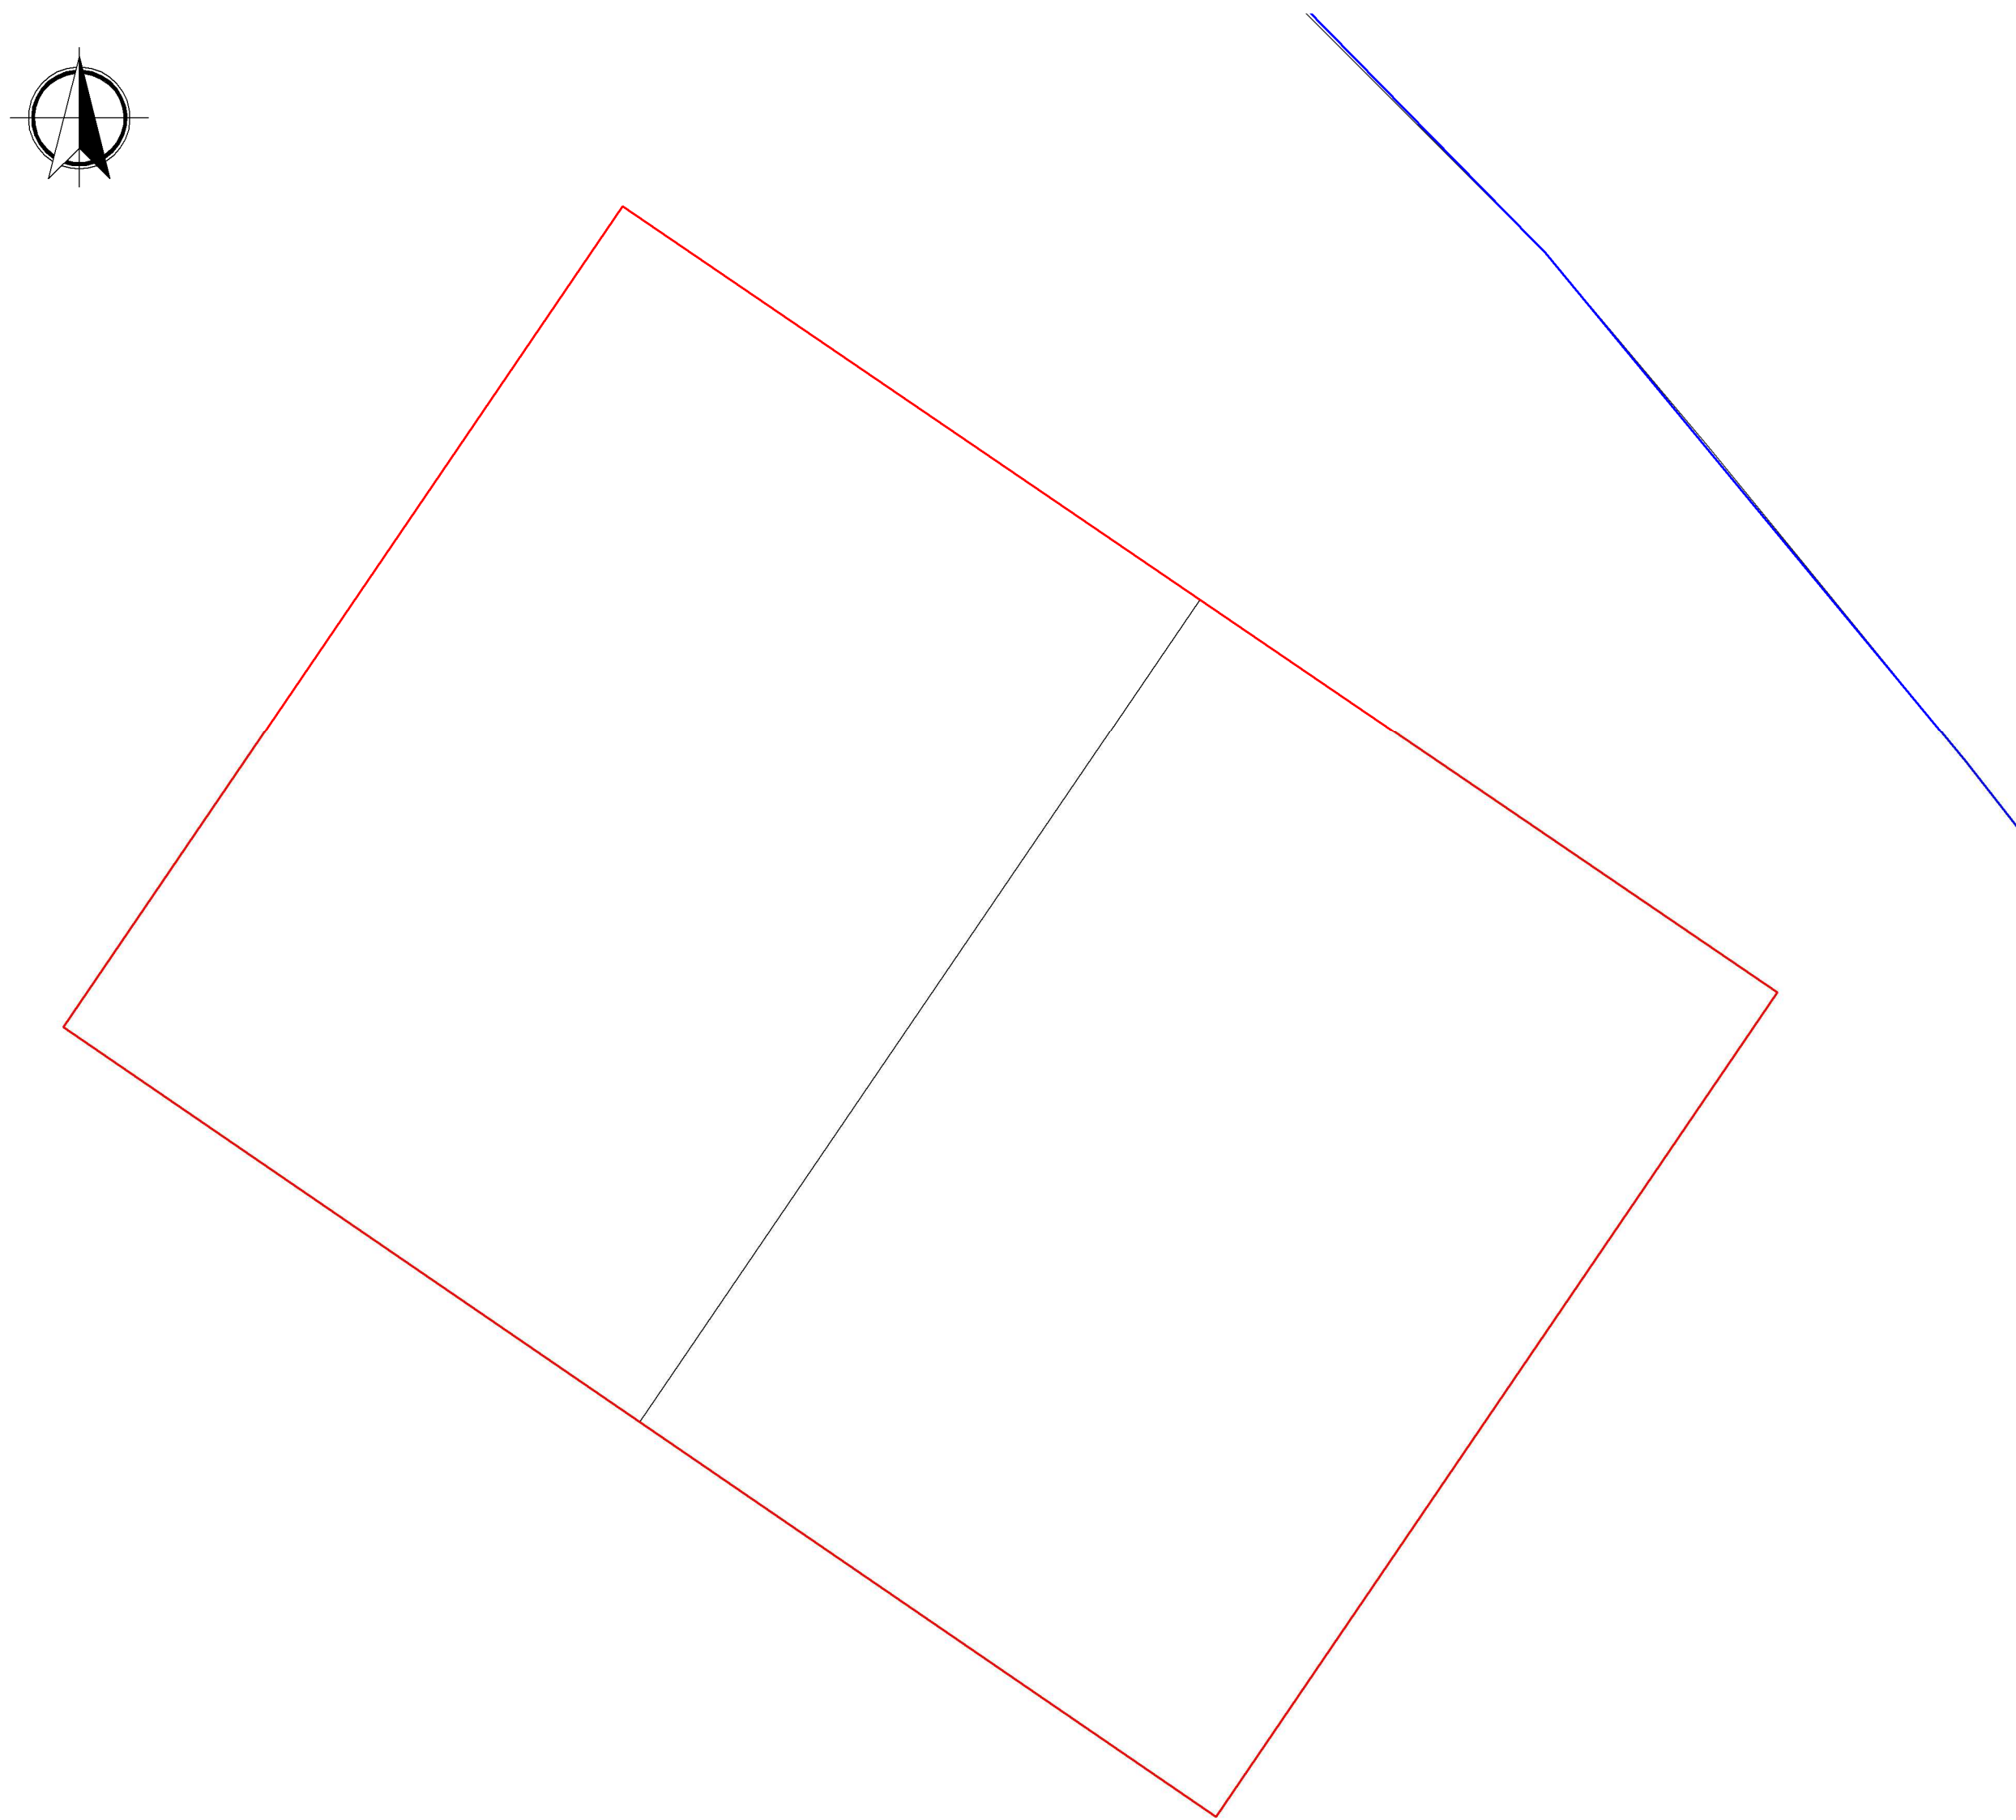

1:200 Proposed Site Plan

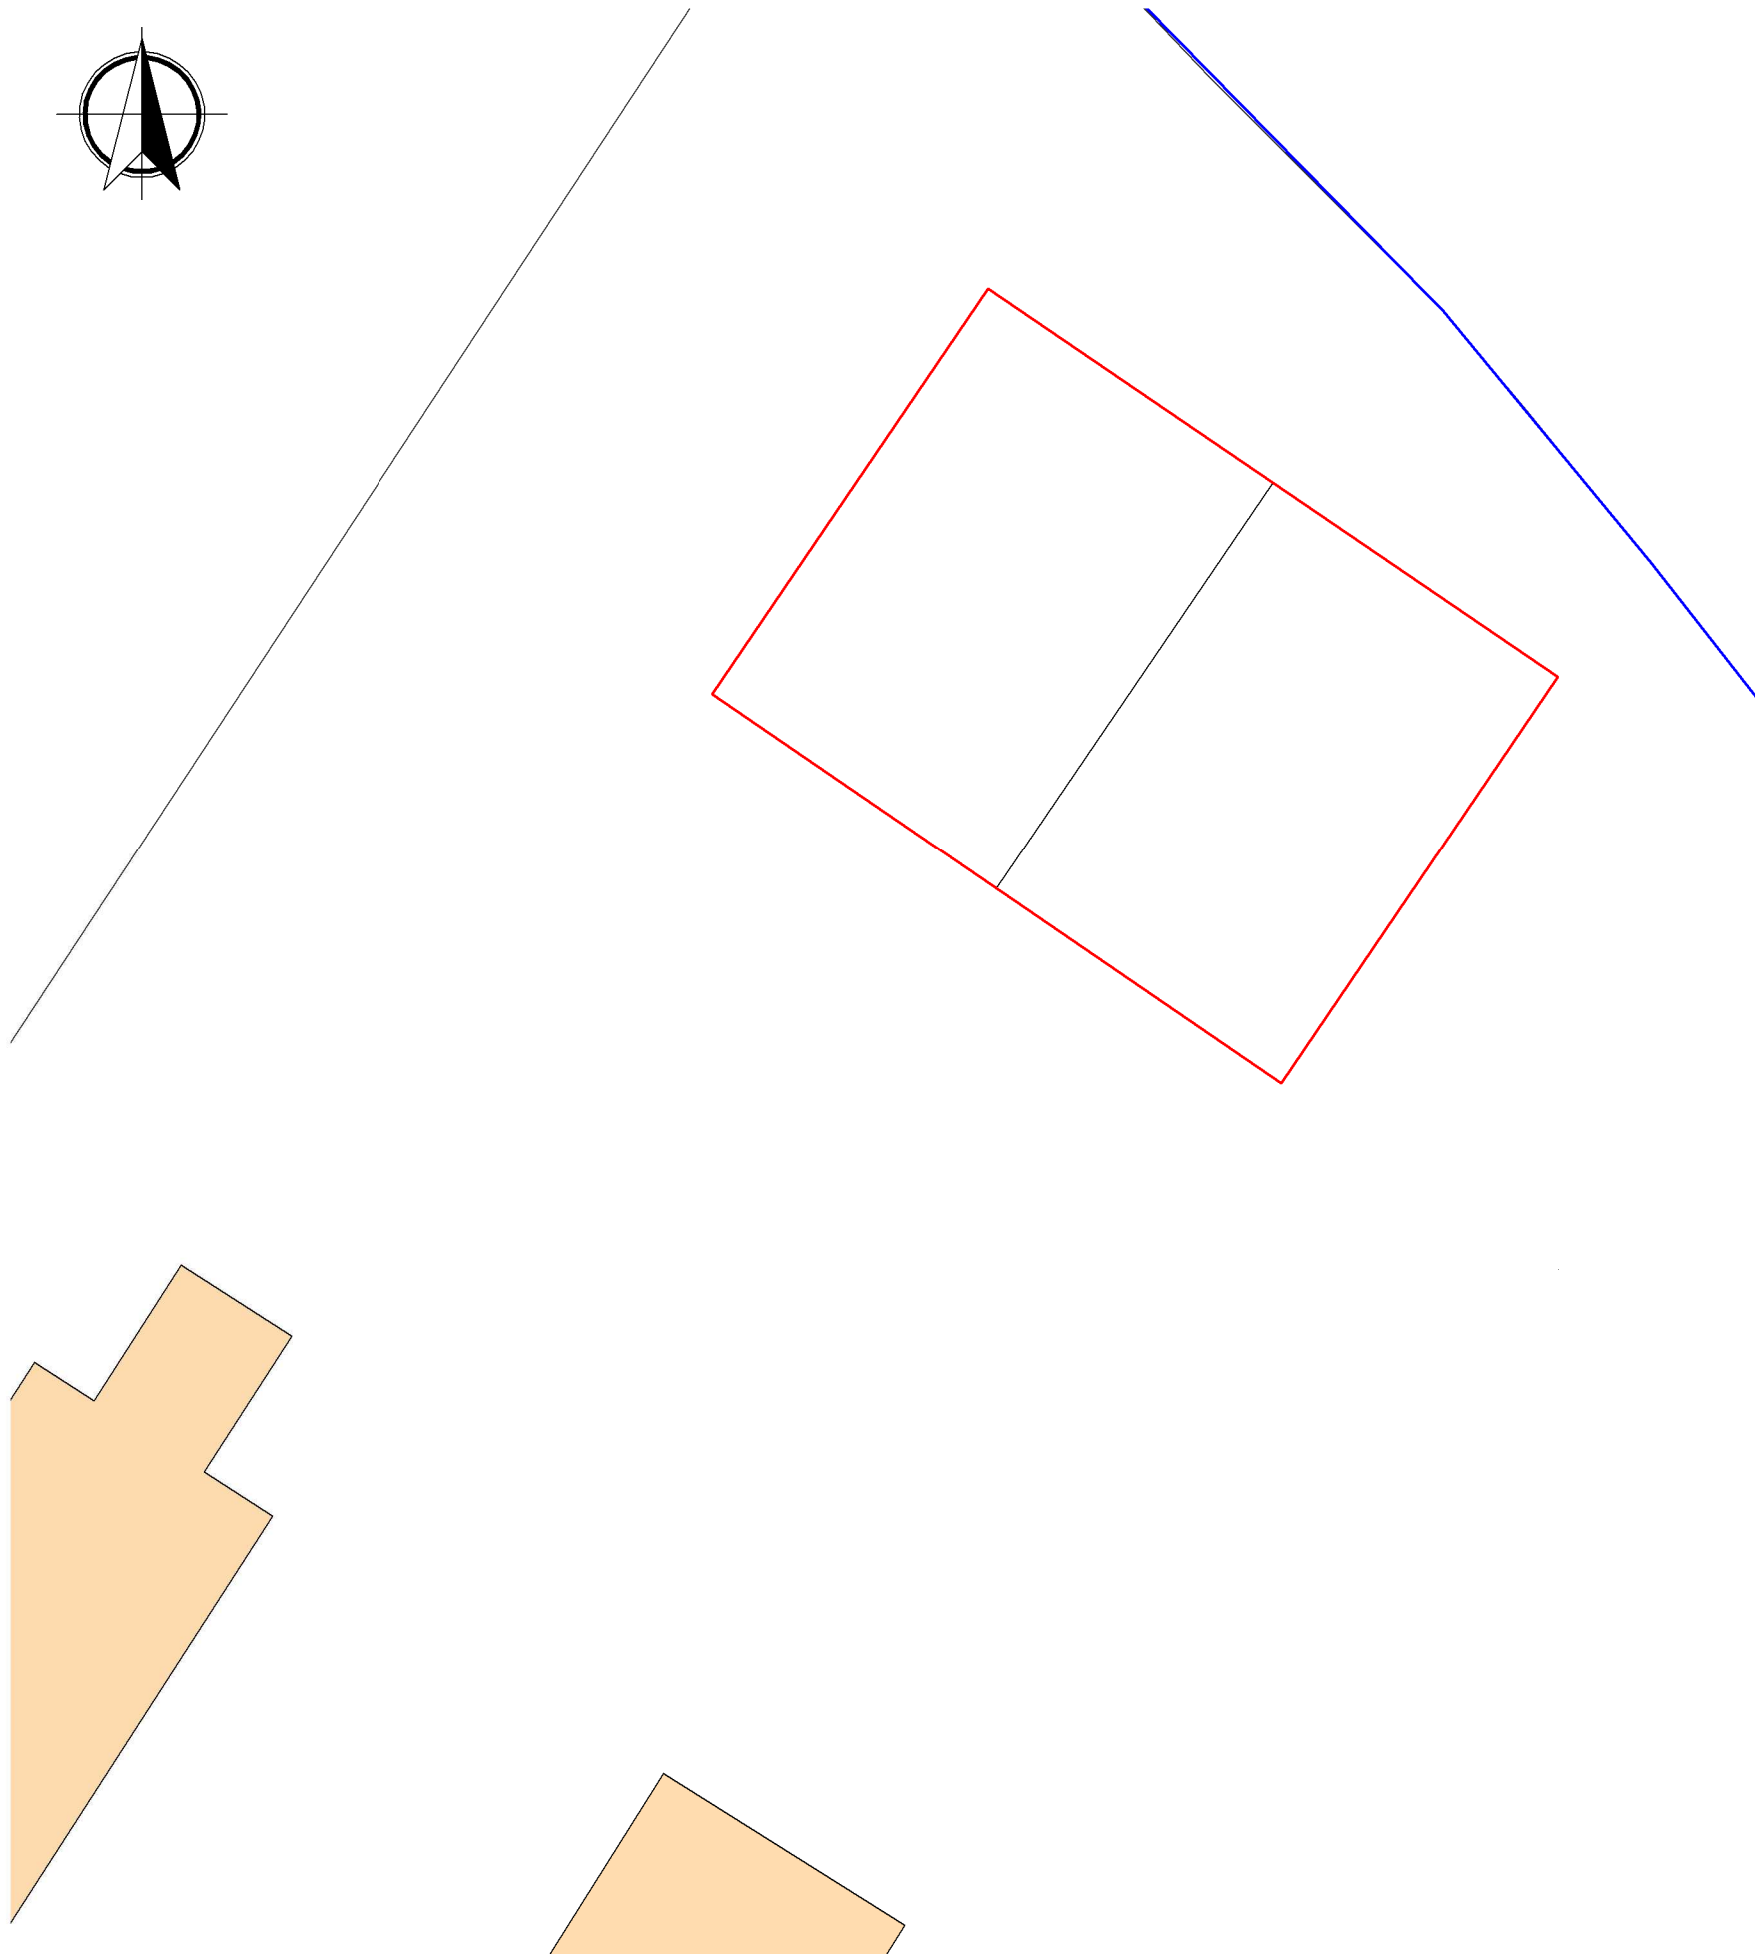

1:500 Proposed Block Plan

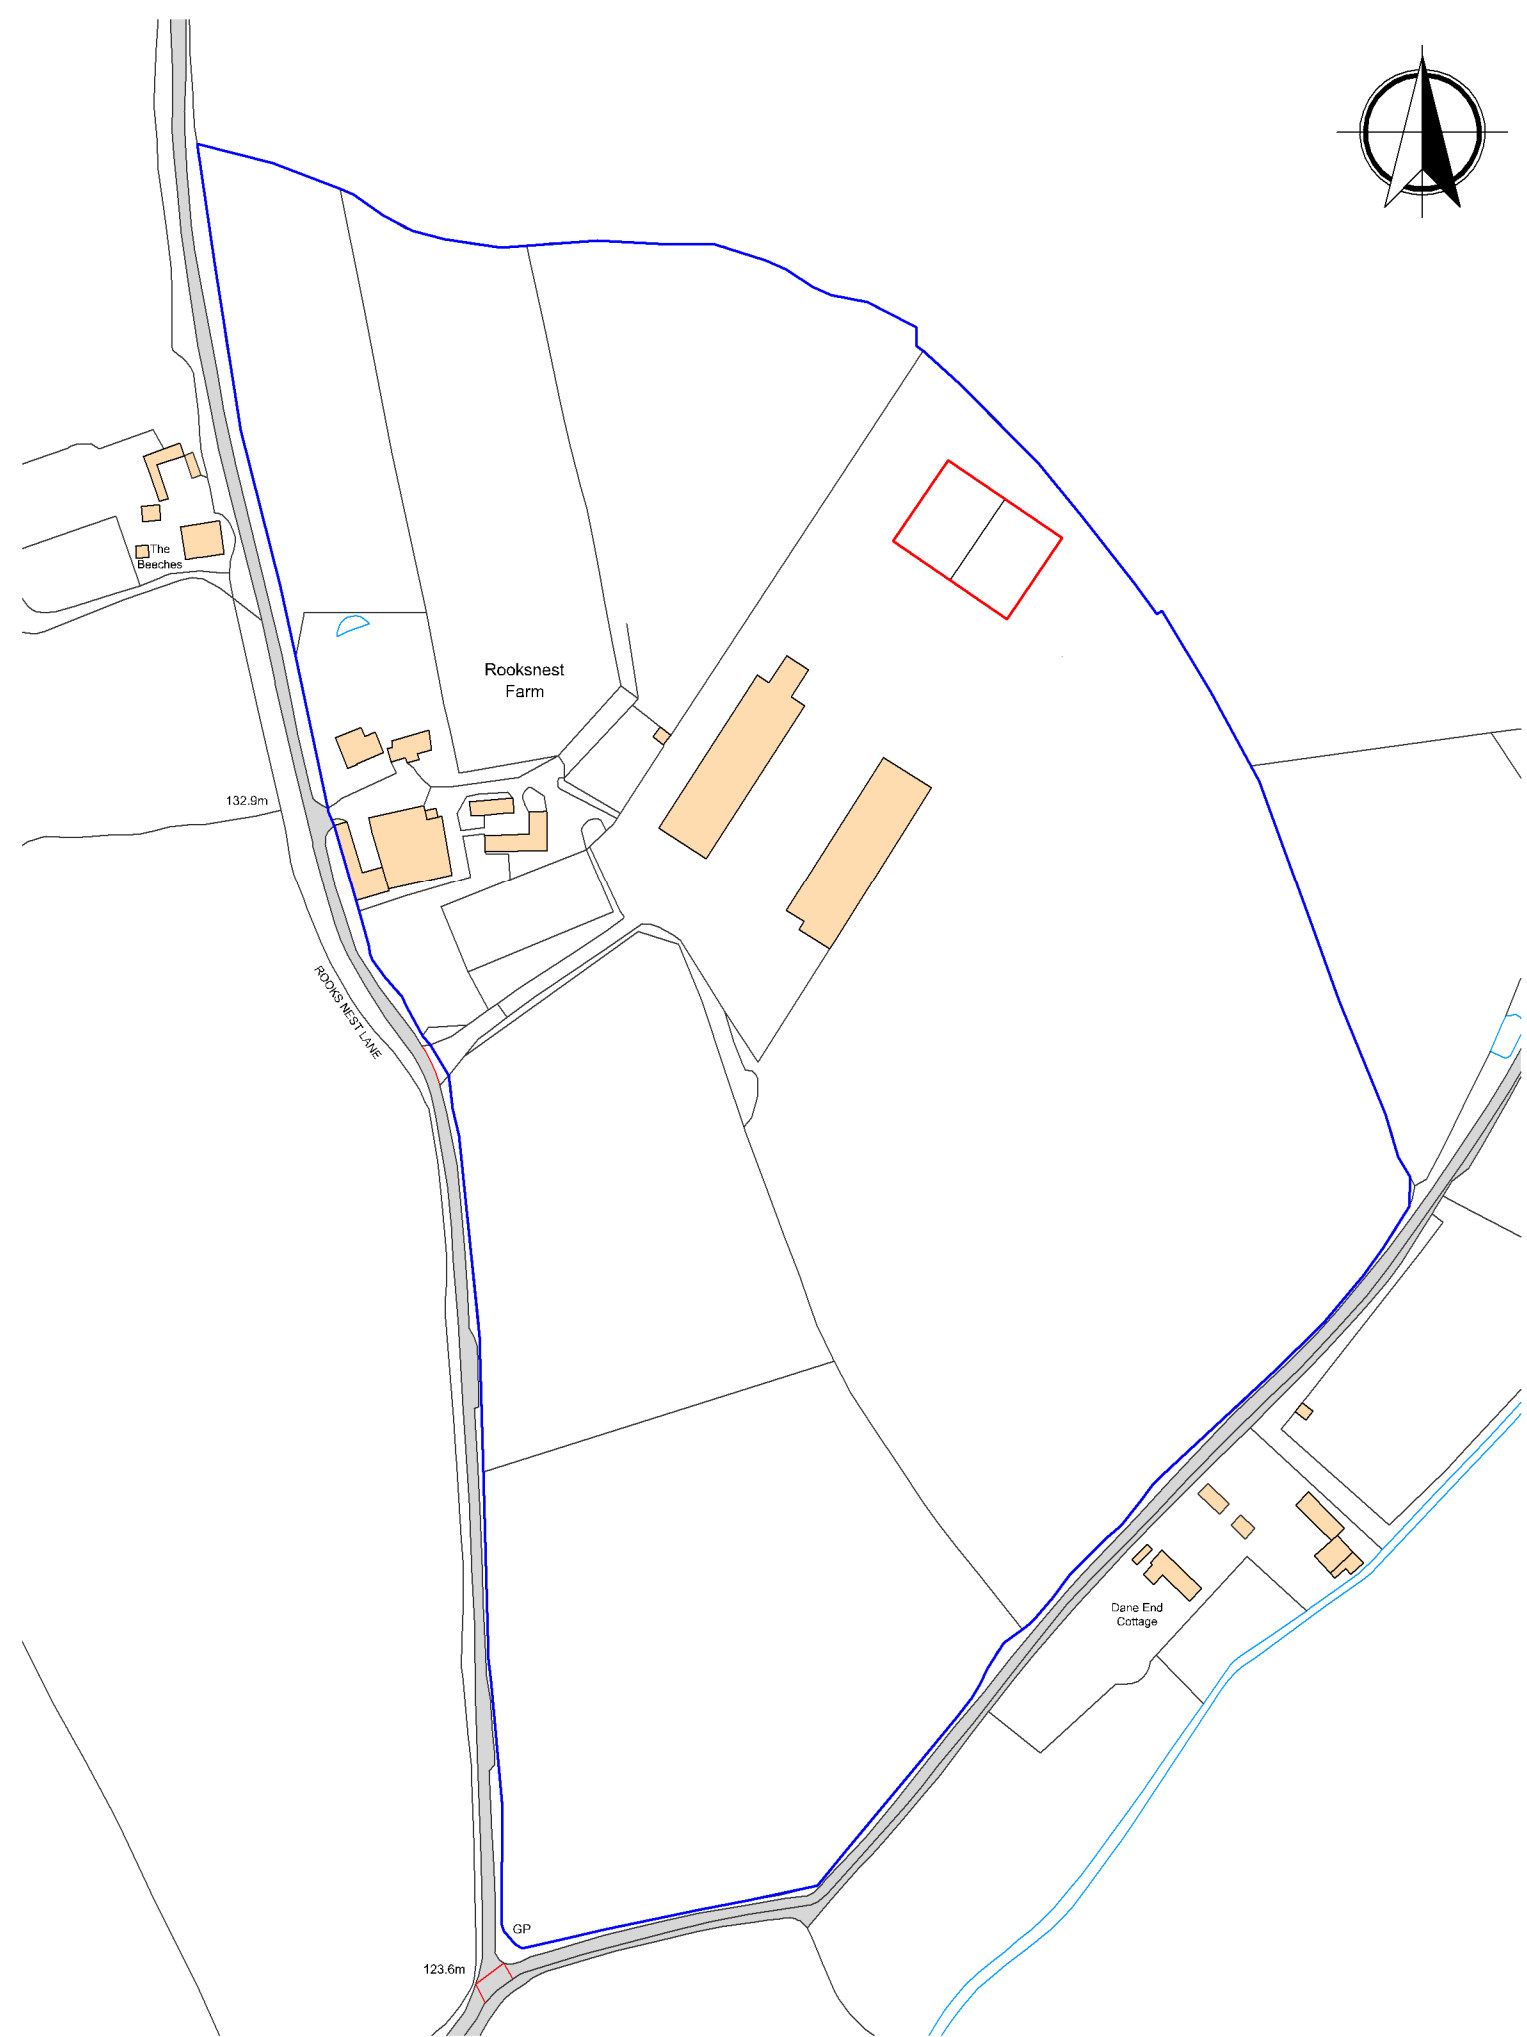

1:2500 Proposed Site Location Plan


Rooks Nest Farm, Therfield, Royston, SG8 9QX

CLADDING COLOUR
Juniper Green

CLADDING TYPE
1000/32

THE PLANNING CONSULTANCY LTD

The Studio, 2 Bradbury Farm Barns
Hare Street, Buntingford,
Hertfordshire,
SG9 0DX

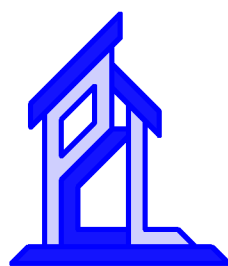

Project Name: Rooks Nest Farm, Therfield, Royston, SG8 9QX

Project No: 537

Drawing Title: Proposed Elevations Floor Plans

Drawn by: CJH

Scale: 1:200 @ A1

Date Drawn: 06/06/2025

DRG NO: 01A

Dimensions are in millimeters unless otherwise stated. Do not scale from this drawing. If in doubt, ask.