


This drawing is copyright and can not be copied or reproduced or altered, no extracts or any elements of this drawing or supporting information unless written consent has been obtained first.
DO NOT SCALE OFF THIS DRAWING, IF IN DOUBT ASK

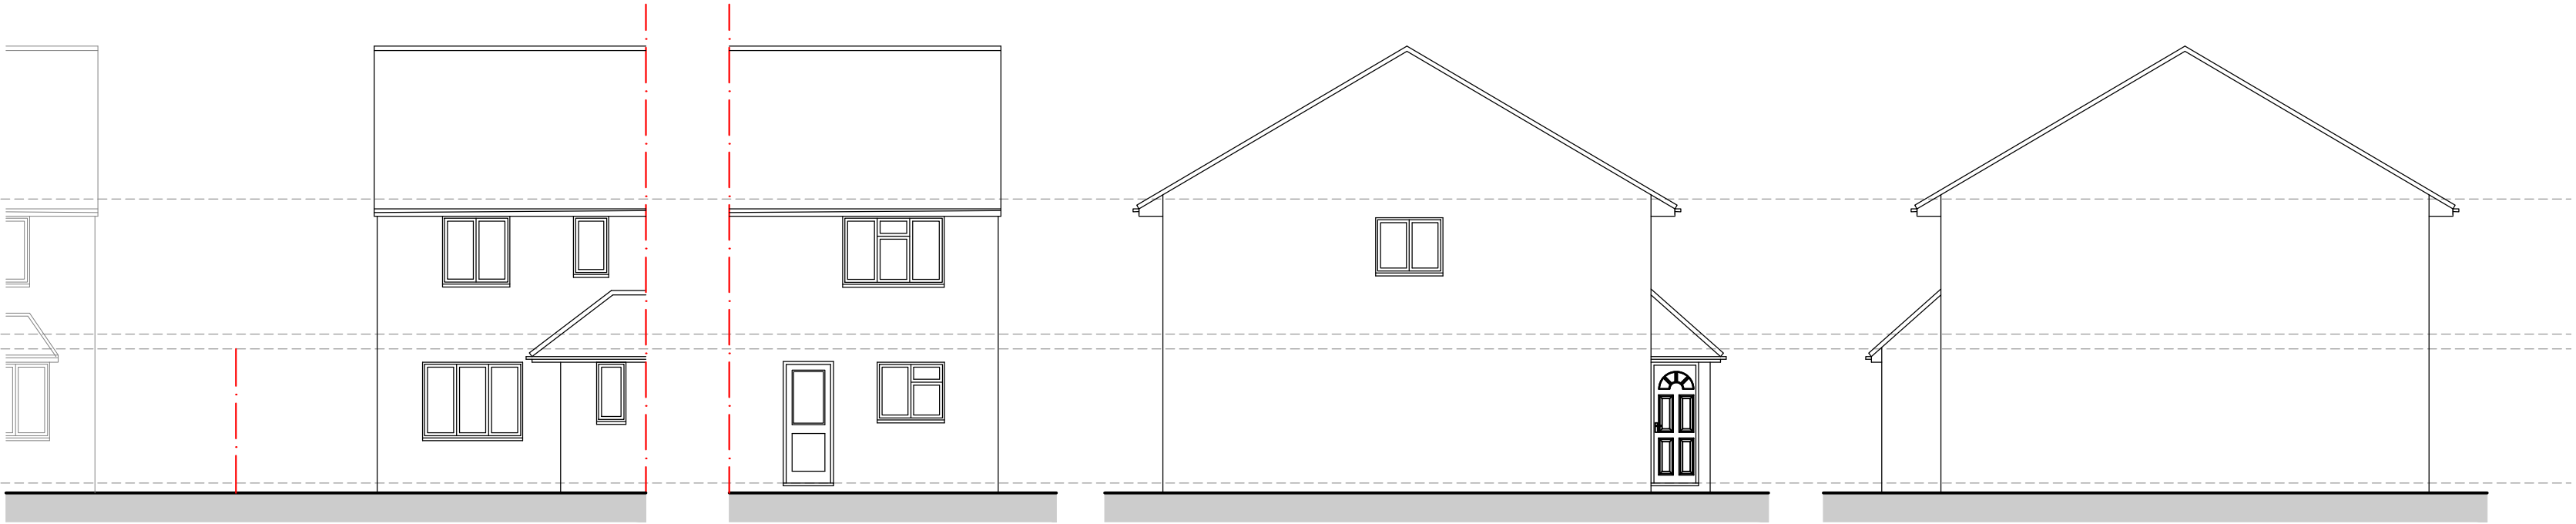


FRONT ELEVATION
SCALE 1:100


REAR ELEVATION
SCALE 1:100

SIDE ELEVATION (1)
SCALE 1:100

SIDE ELEVATION (2)
SCALE 1:100

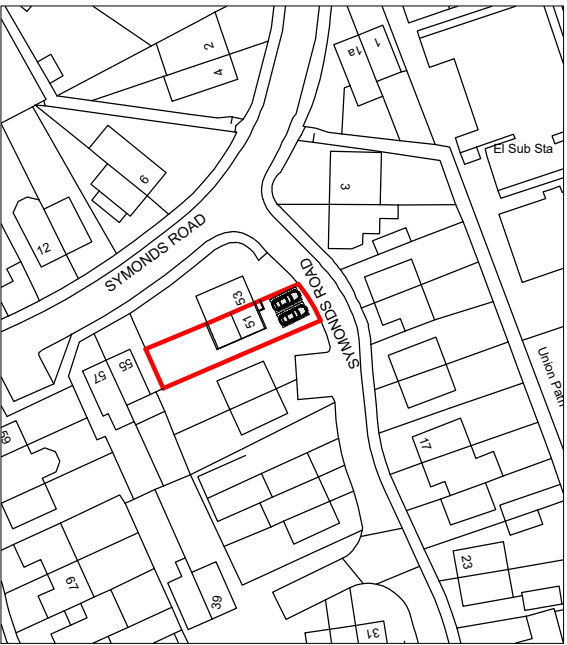


EXISTING OS MAP
SCALE 1:1250

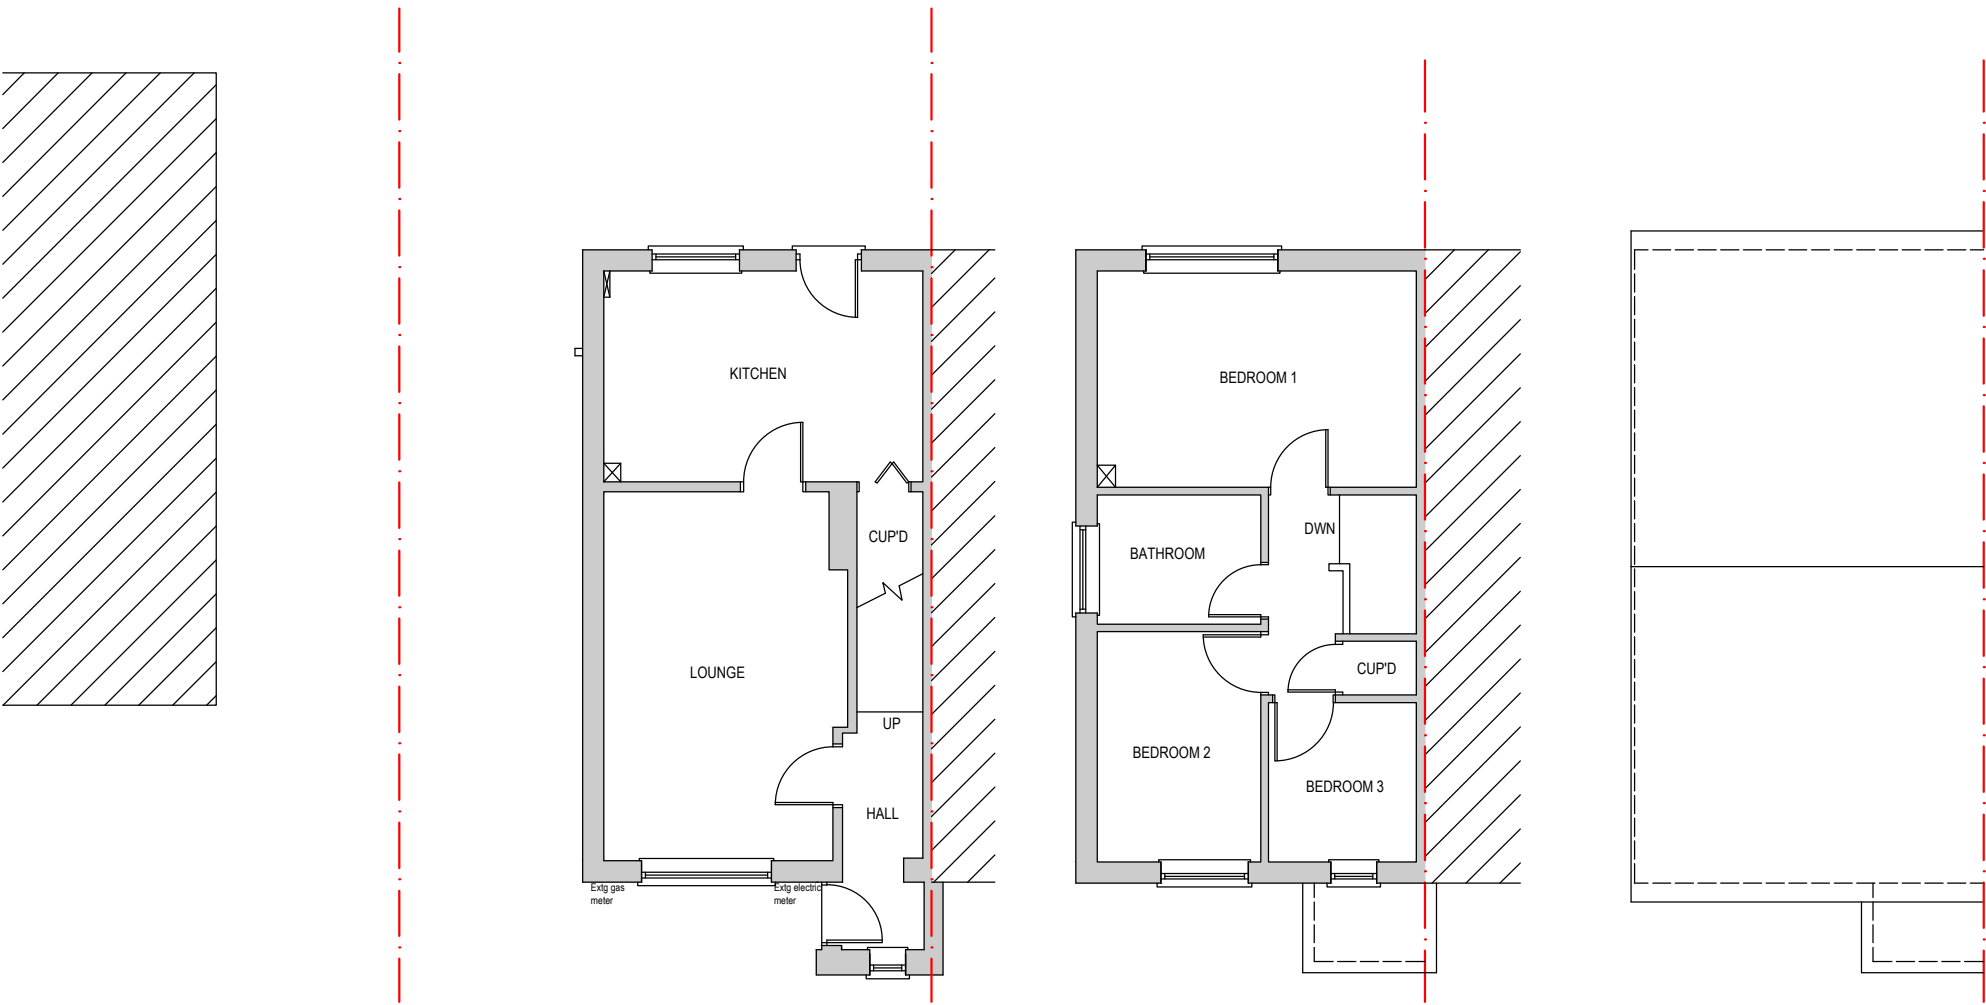

GROUND FLOOR PLAN
SCALE 1:100

FIRST FLOOR PLAN
SCALE 1:100

ROOF PLAN
SCALE 1:100

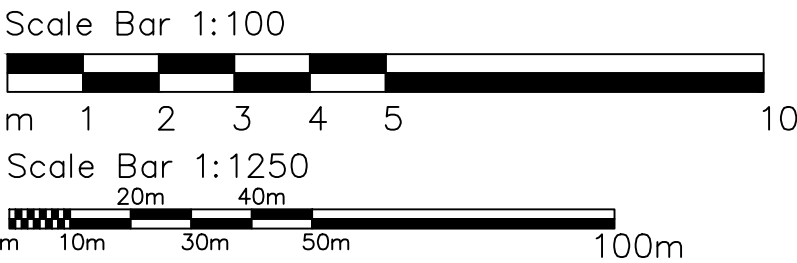

REV	DATE	DESCRIPTION
RTMDesign Architectural Services Planning & Building Regulation Drawings		
5 Prebendal Drive, Slip End, LU1 4JN M 07979 575 456 E enquiries@rtmdesign.co.uk		
CLIENT MR T LEE & MISS A GANDERTON		
ADDRESS 51 SYMONDS ROAD HITCHIN HERTFORDSHIRE SG5 2JJ		
TITLE PLANNING APPLICATION EXISTING PLANS AND ELEVATIONS WITH OS MAP		
SCALE - AS SHOWN @ A2		DATE - JAN '24
JOB No. 652	DRAWING No. PL_05	REVISION