




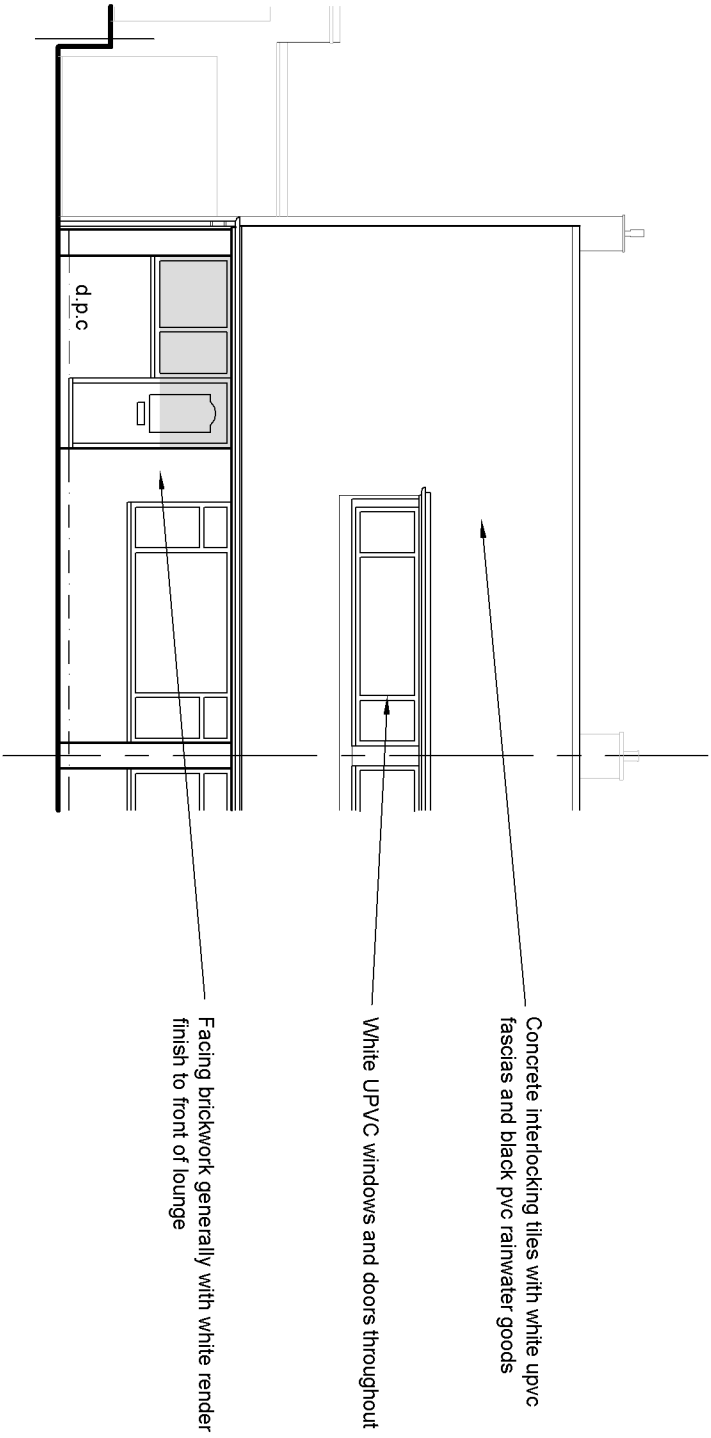


FRONT ELEVATION
Scale 1:100

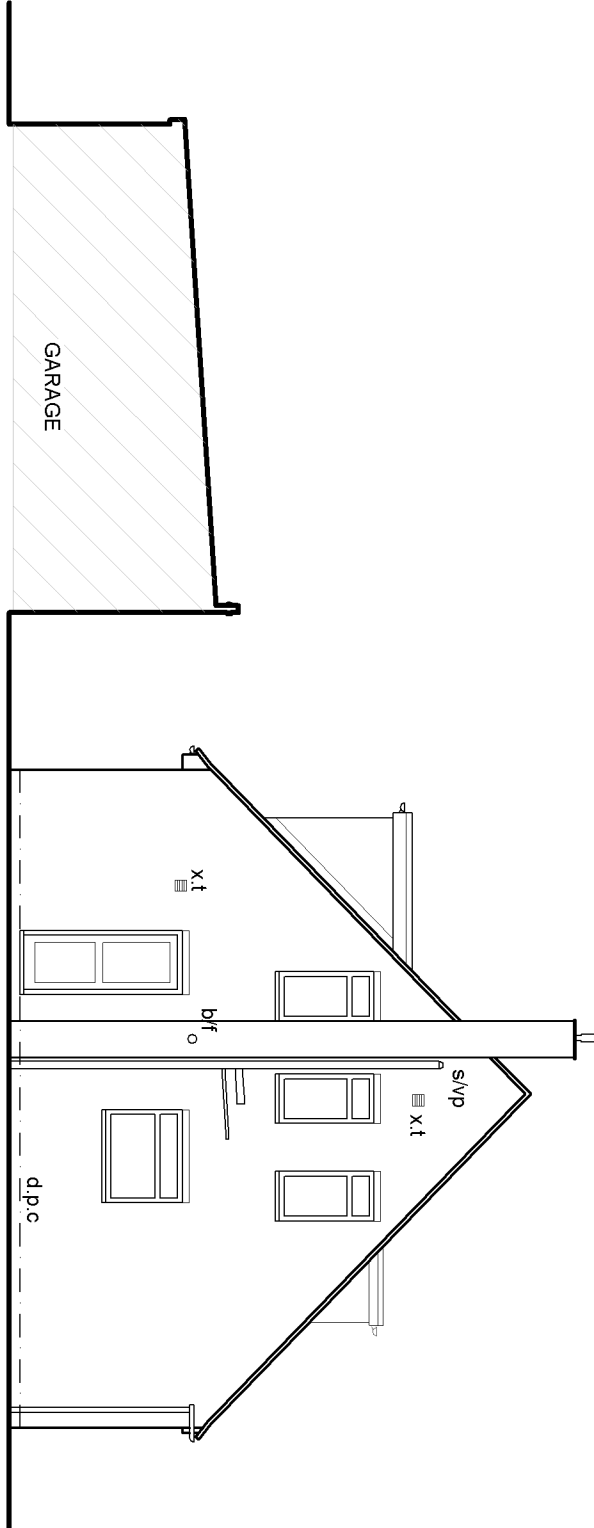

FLANK ELEVATION
Scale 1:100

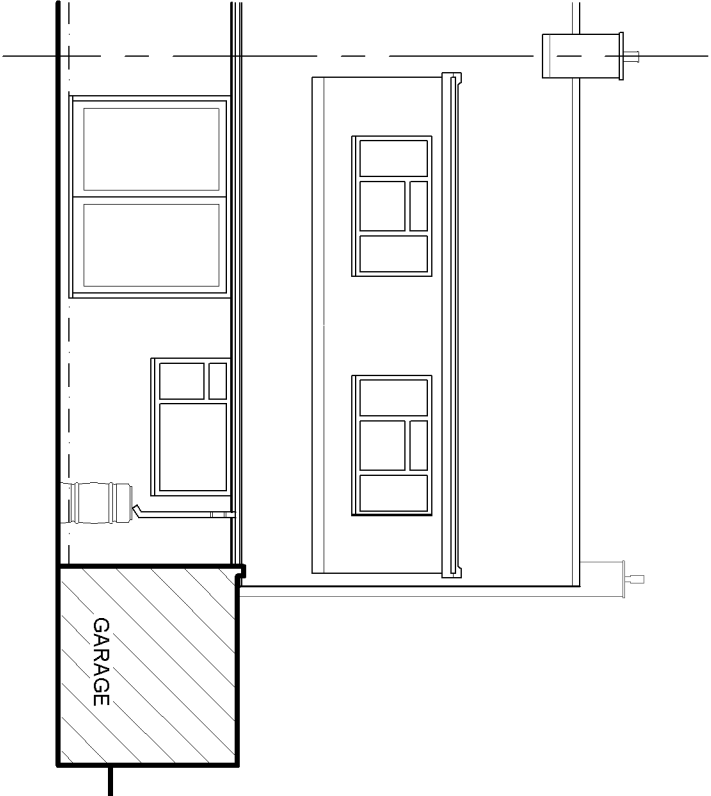


REAR ELEVATION
Scale 1:100

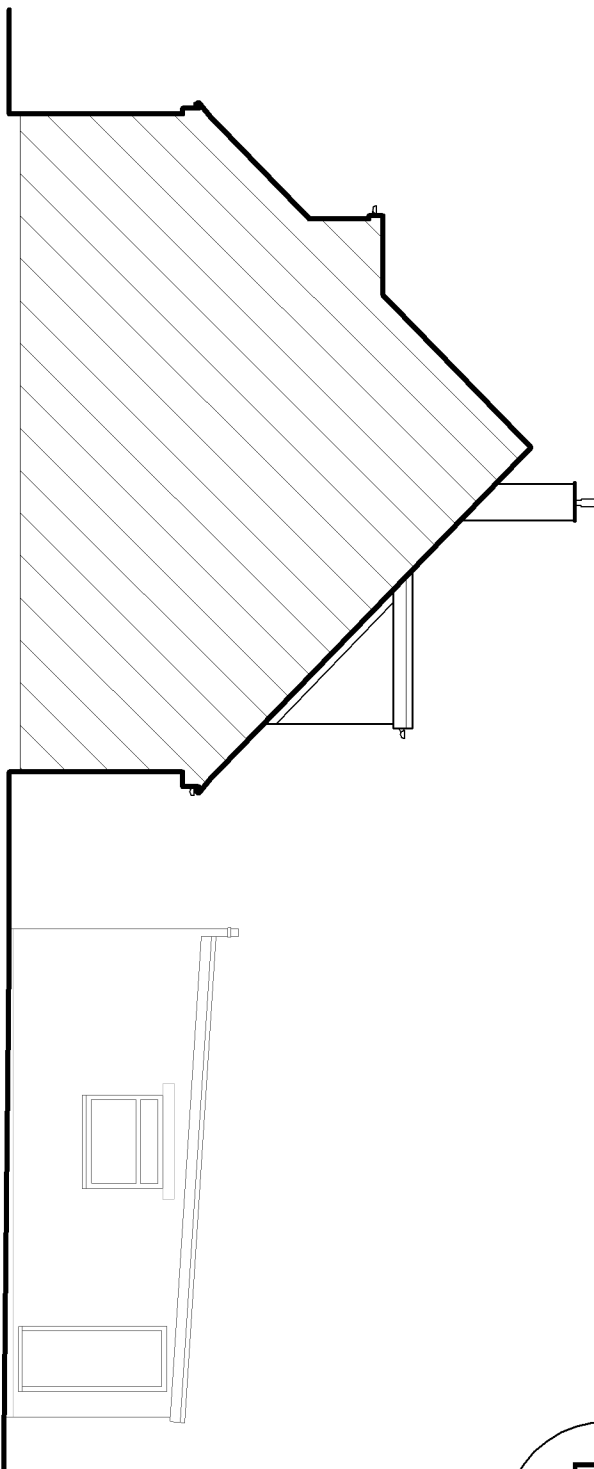


SIDE ELEVATION
Scale 1:100




SITE LOCATION PLAN
Scale 1:1250

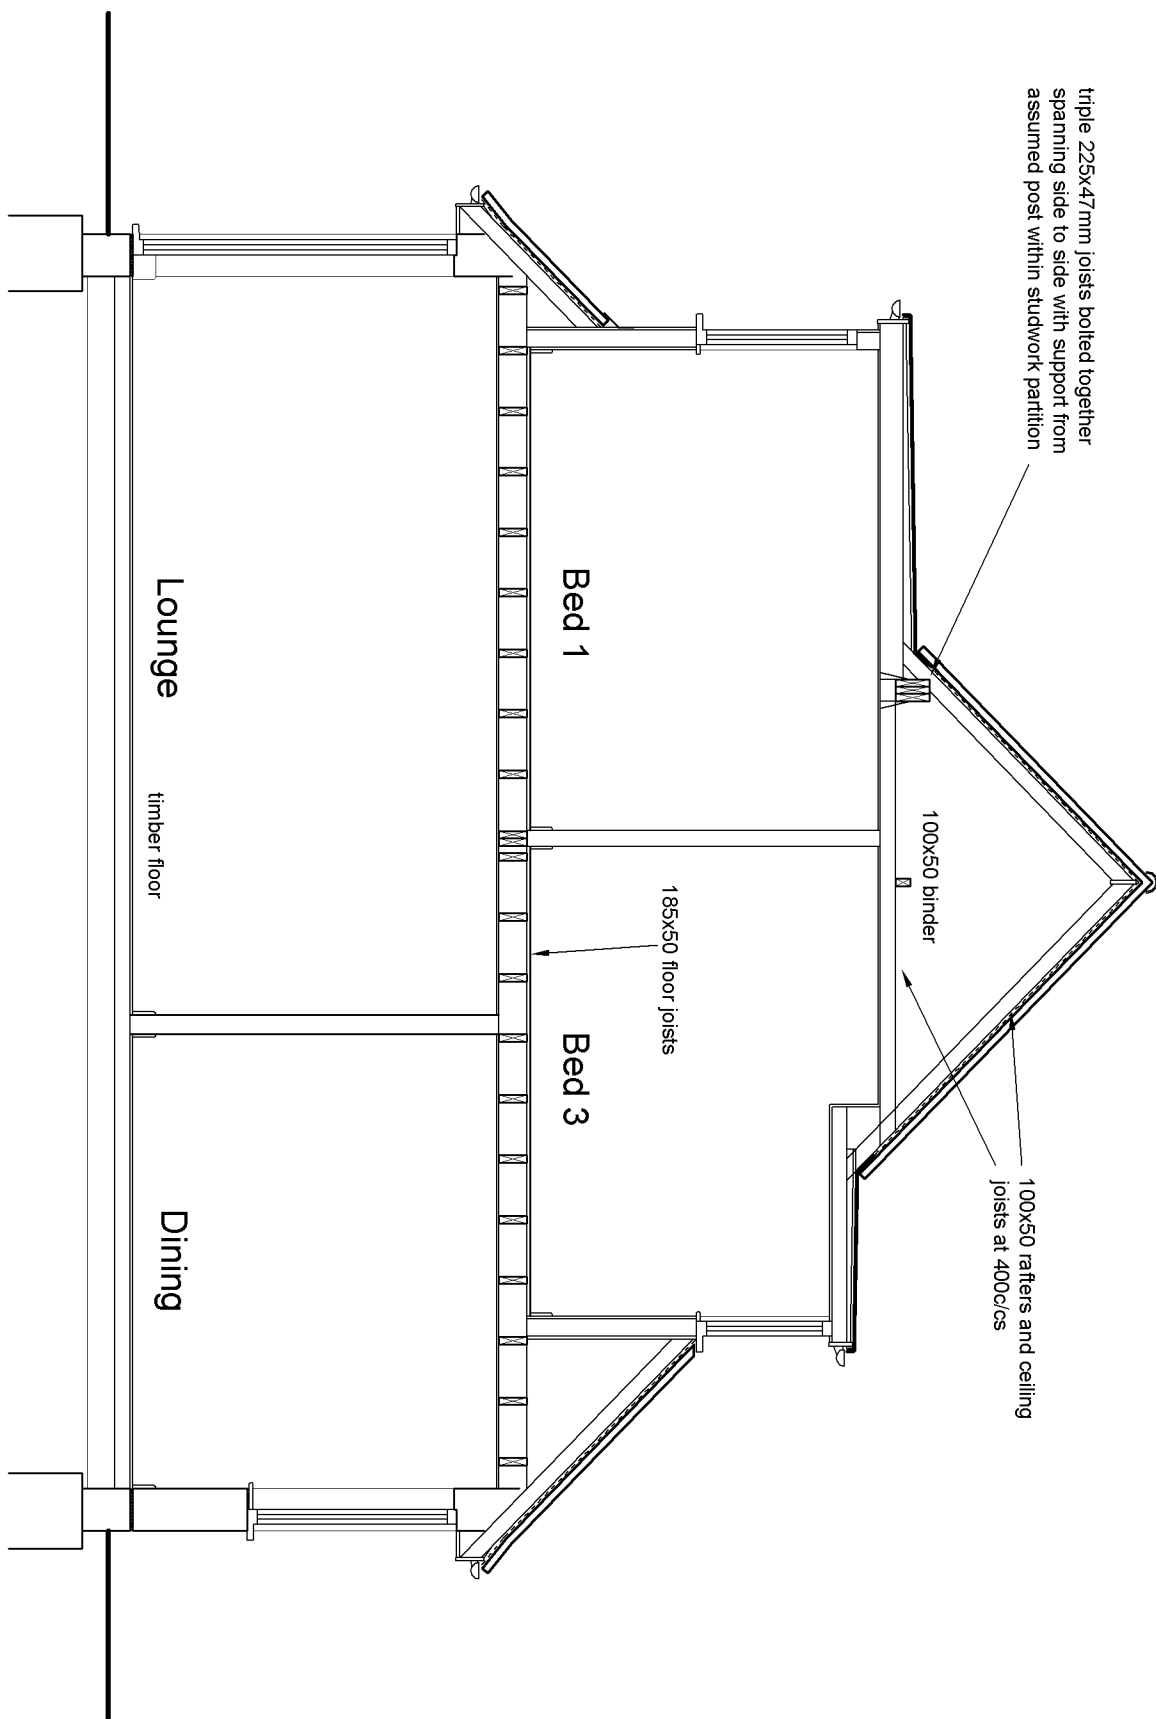

EXISTING SECTION
Scale 1:50

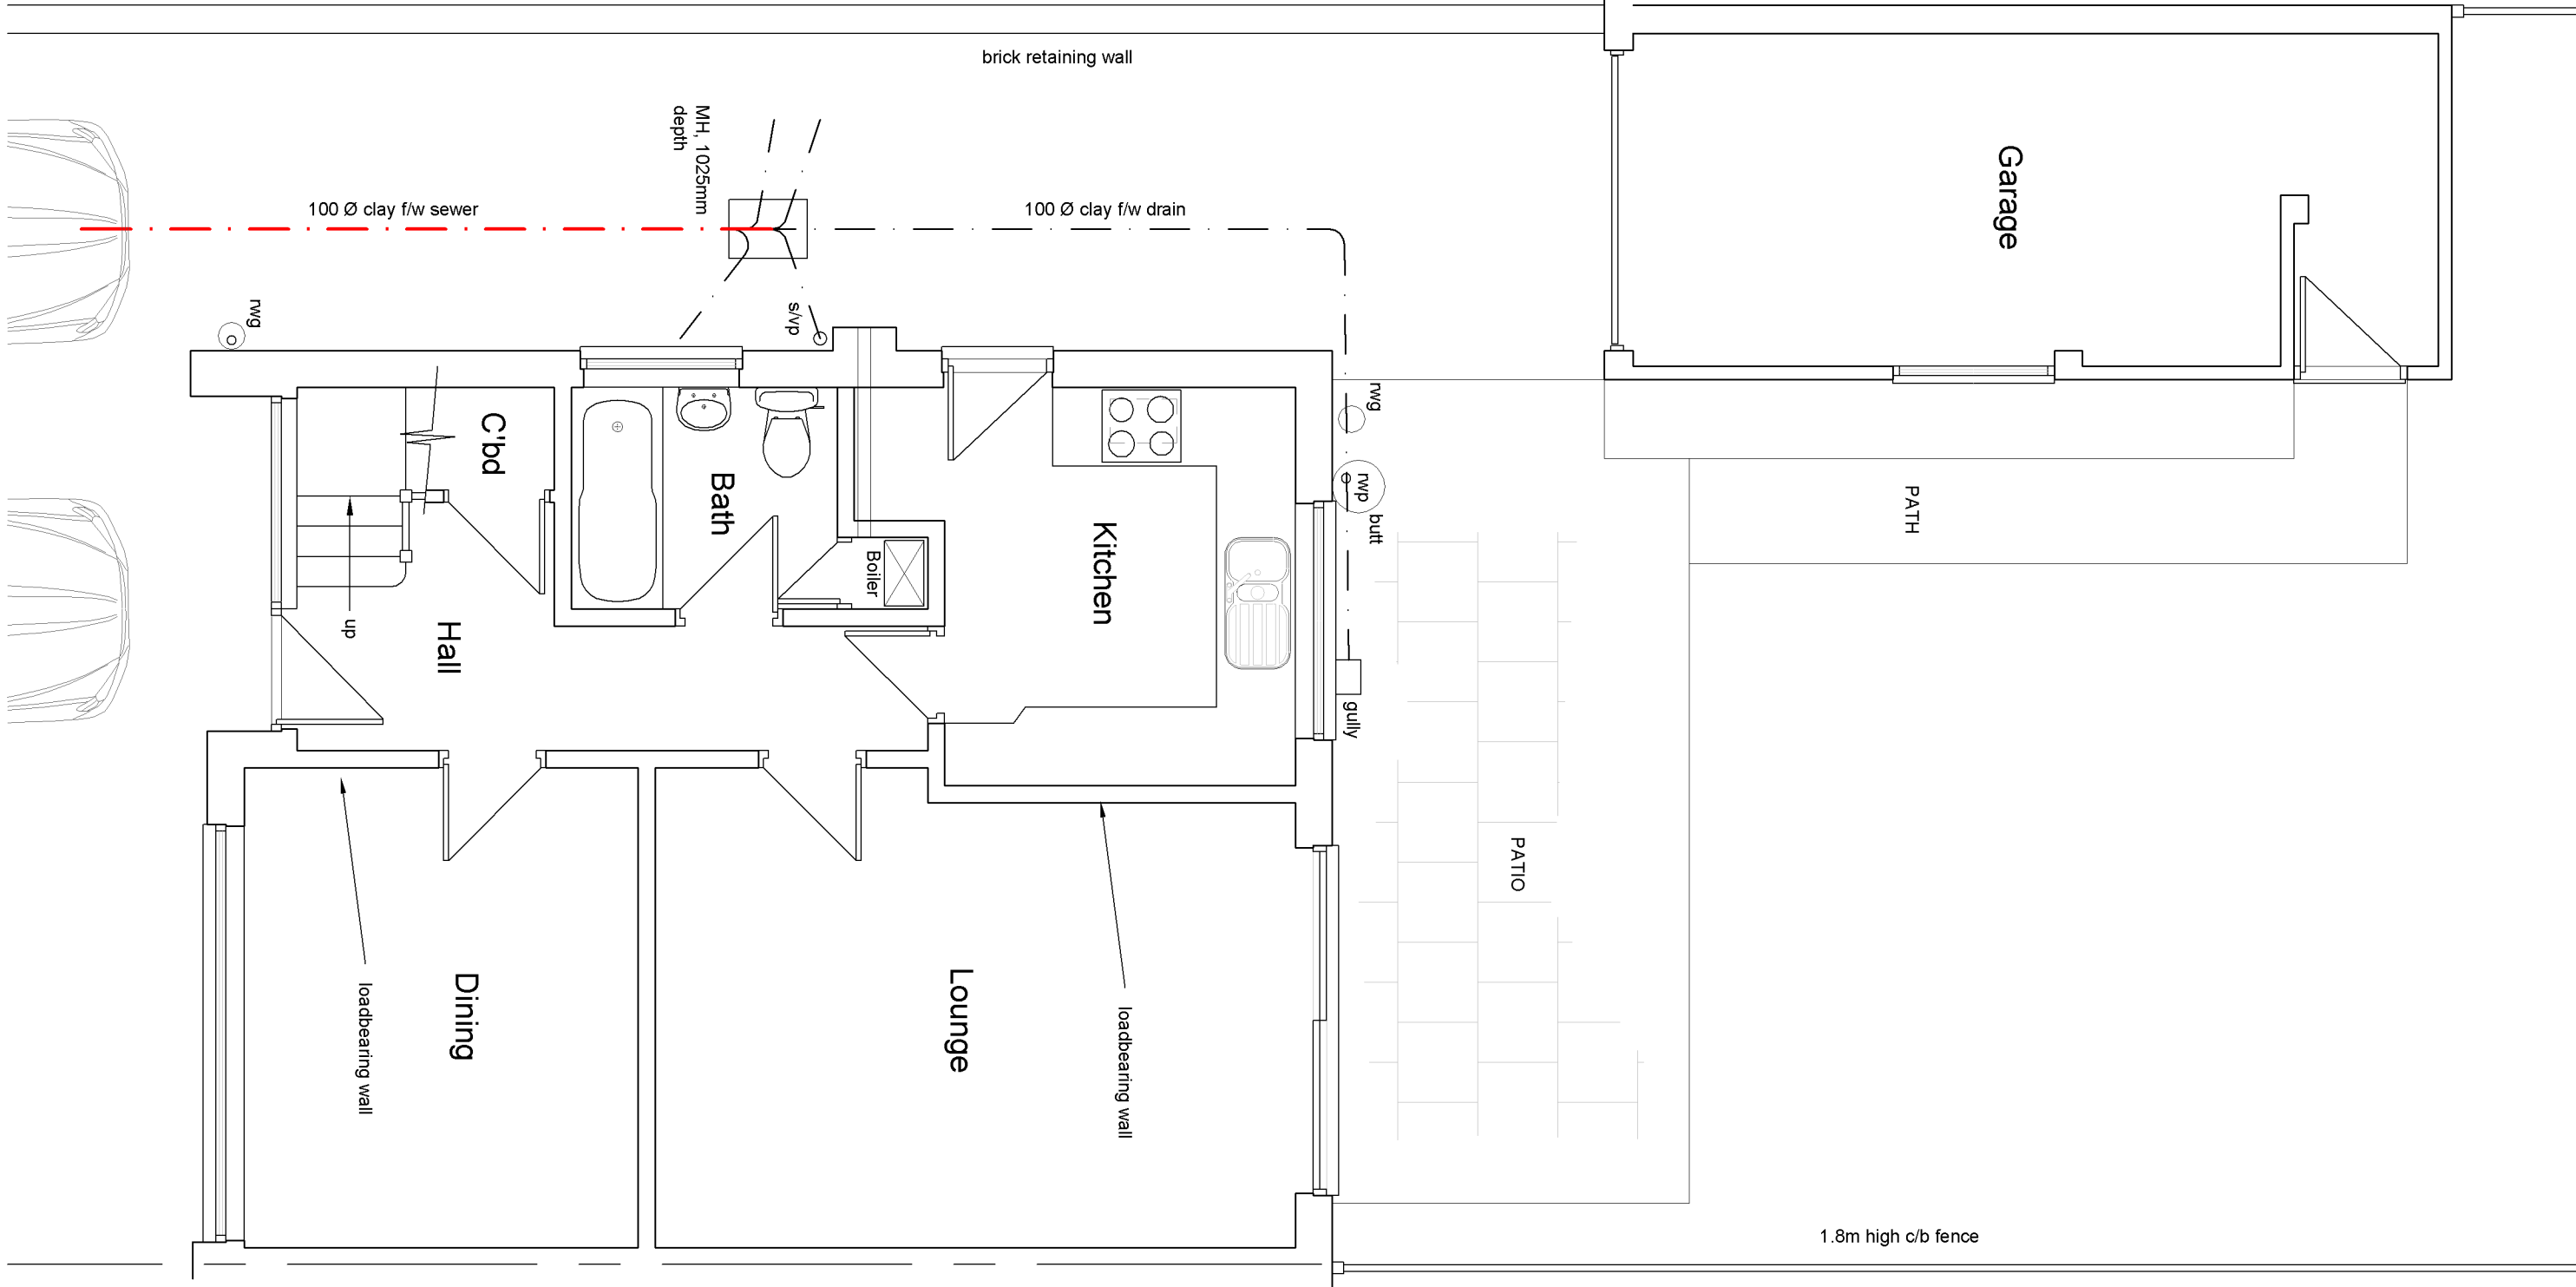

GROUND FLOOR PLAN
Scale 1:50

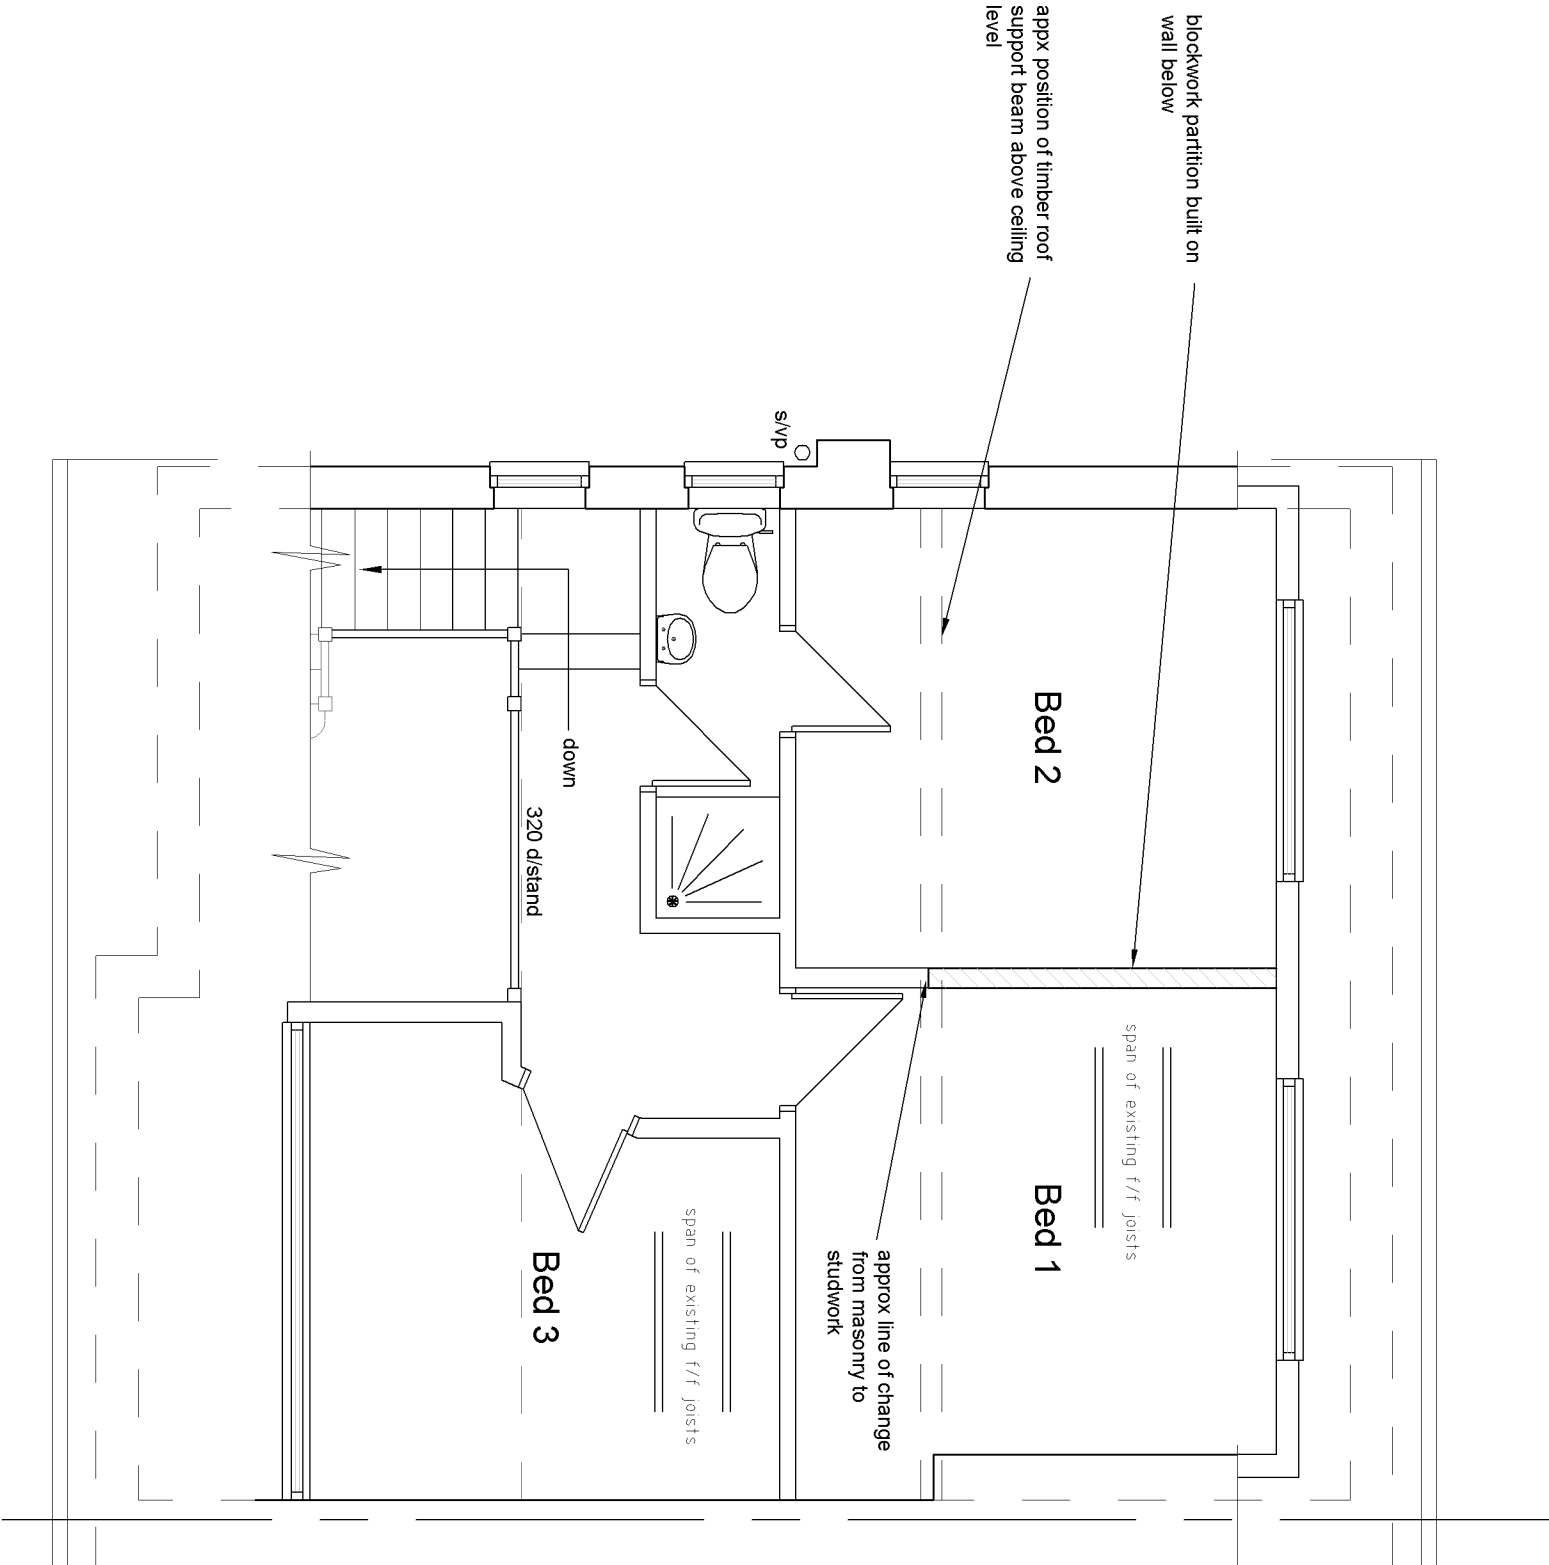

FIRST FLOOR PLAN
Scale 1:50



BLOCK PLAN
Scale 1:500

A		Profile of existing garage added to the existing rear elevation as per LPA Validation requirements.		09/01/25
Revisions				
Project: Proposed single storey rear extension and associated alterations to 34 Harkness Way, Hitchin, SG4 0QL				
Title: Existing floor plan, elevations, site and location plans				
Scale: As stated	Date: 19/12/2024	Drawn: SJC		
Job No: SC/20051204				
Drawing No: 01		Rev: A		
S & S Coates Surveying & Design Room 2, Denel Wing, The Rufus Centre, Steppingley Road, Filtwick, MK45 1AH Tel: 01525 862457 or 07960 215053 stevecoates72@gmail.com				