




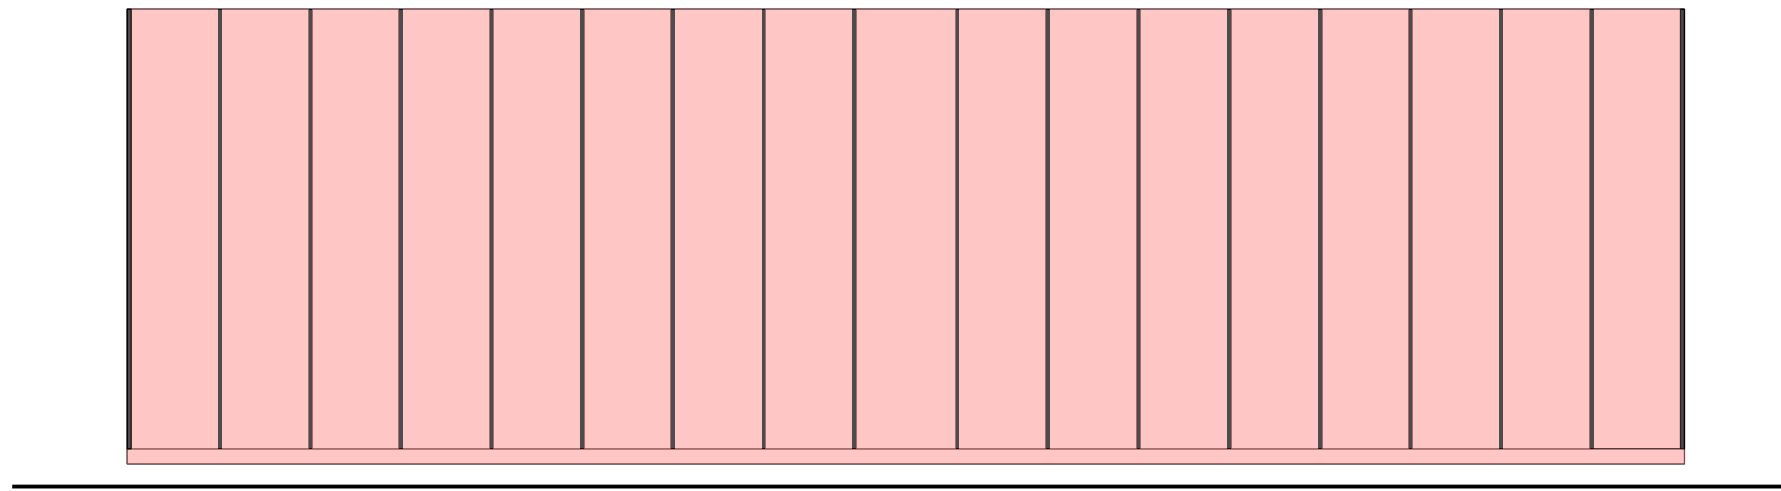


D Proposed Car Ports - Elevation 03

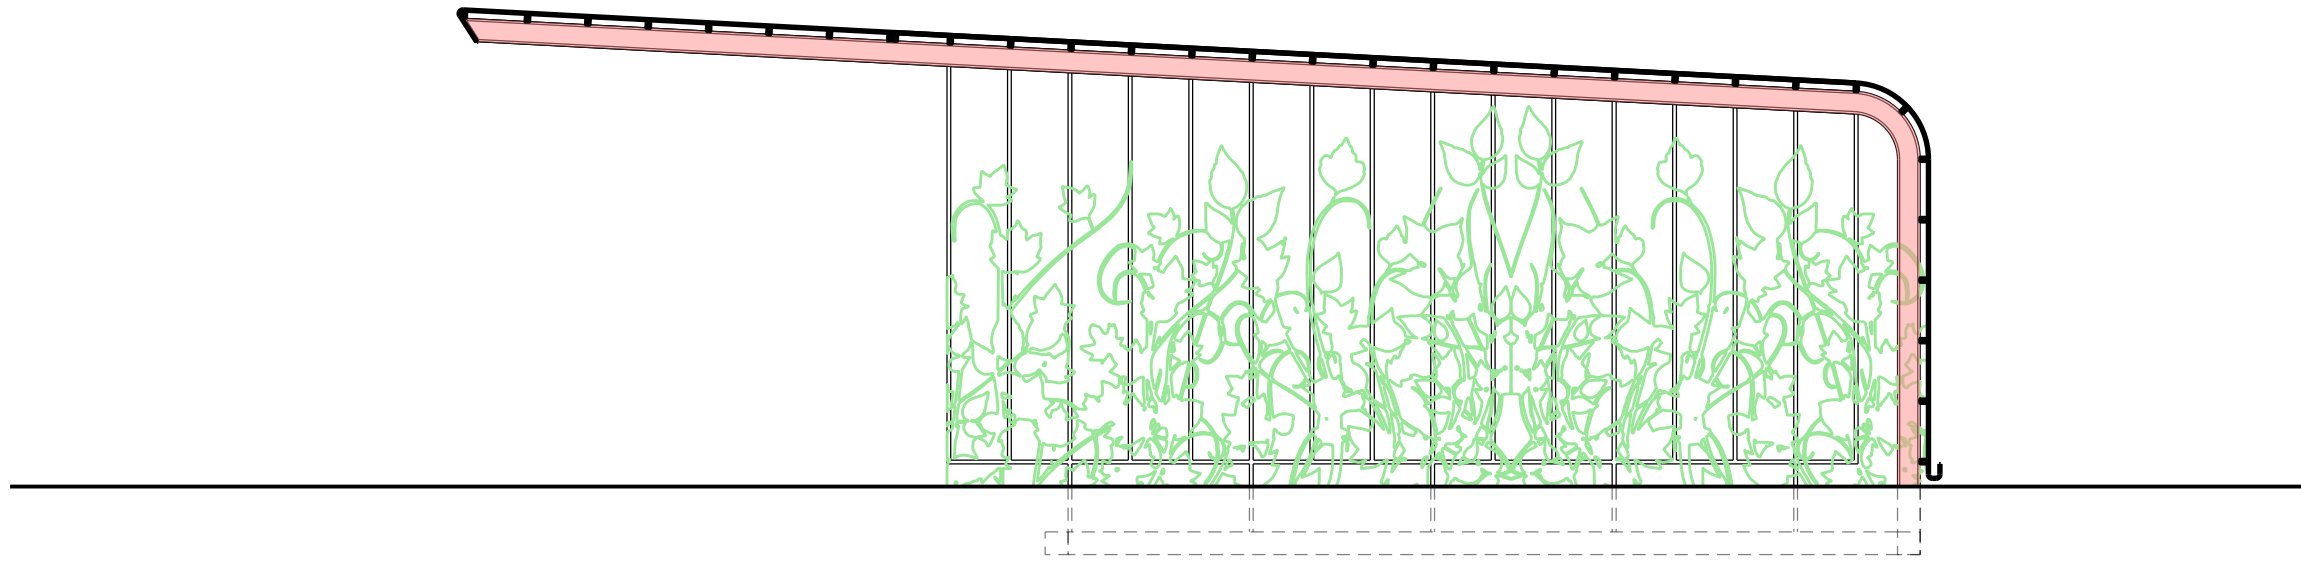


E Proposed Car Ports - Elevation 04

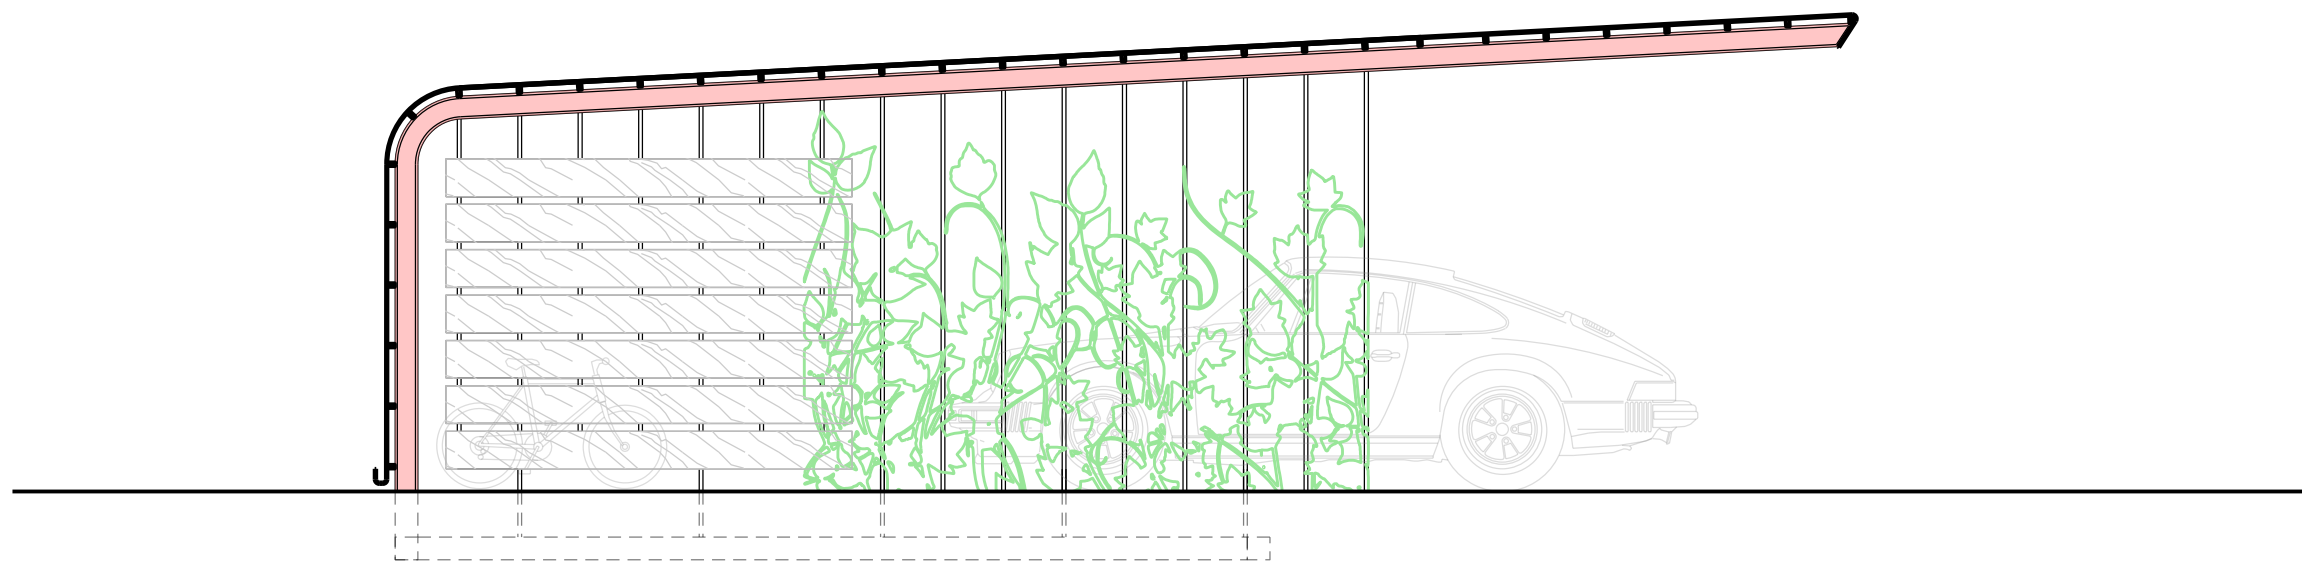

B Proposed Car Ports - Elevation 01

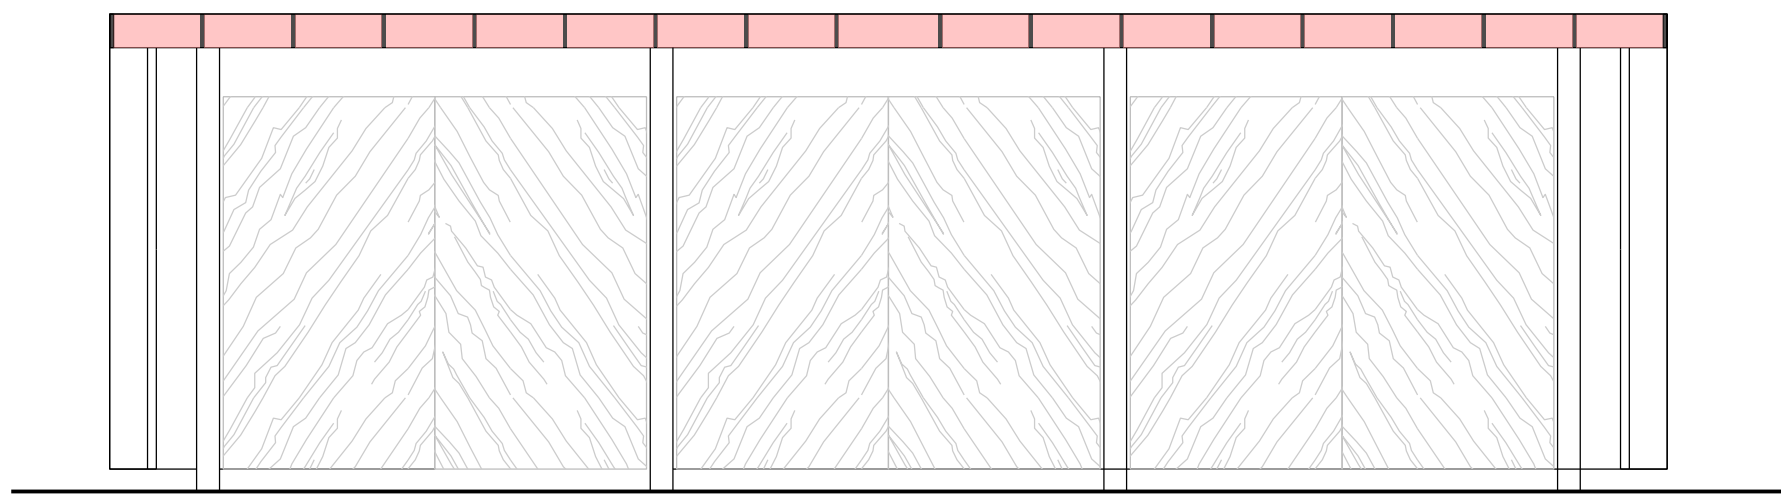

C Proposed Car Ports - Elevation 02

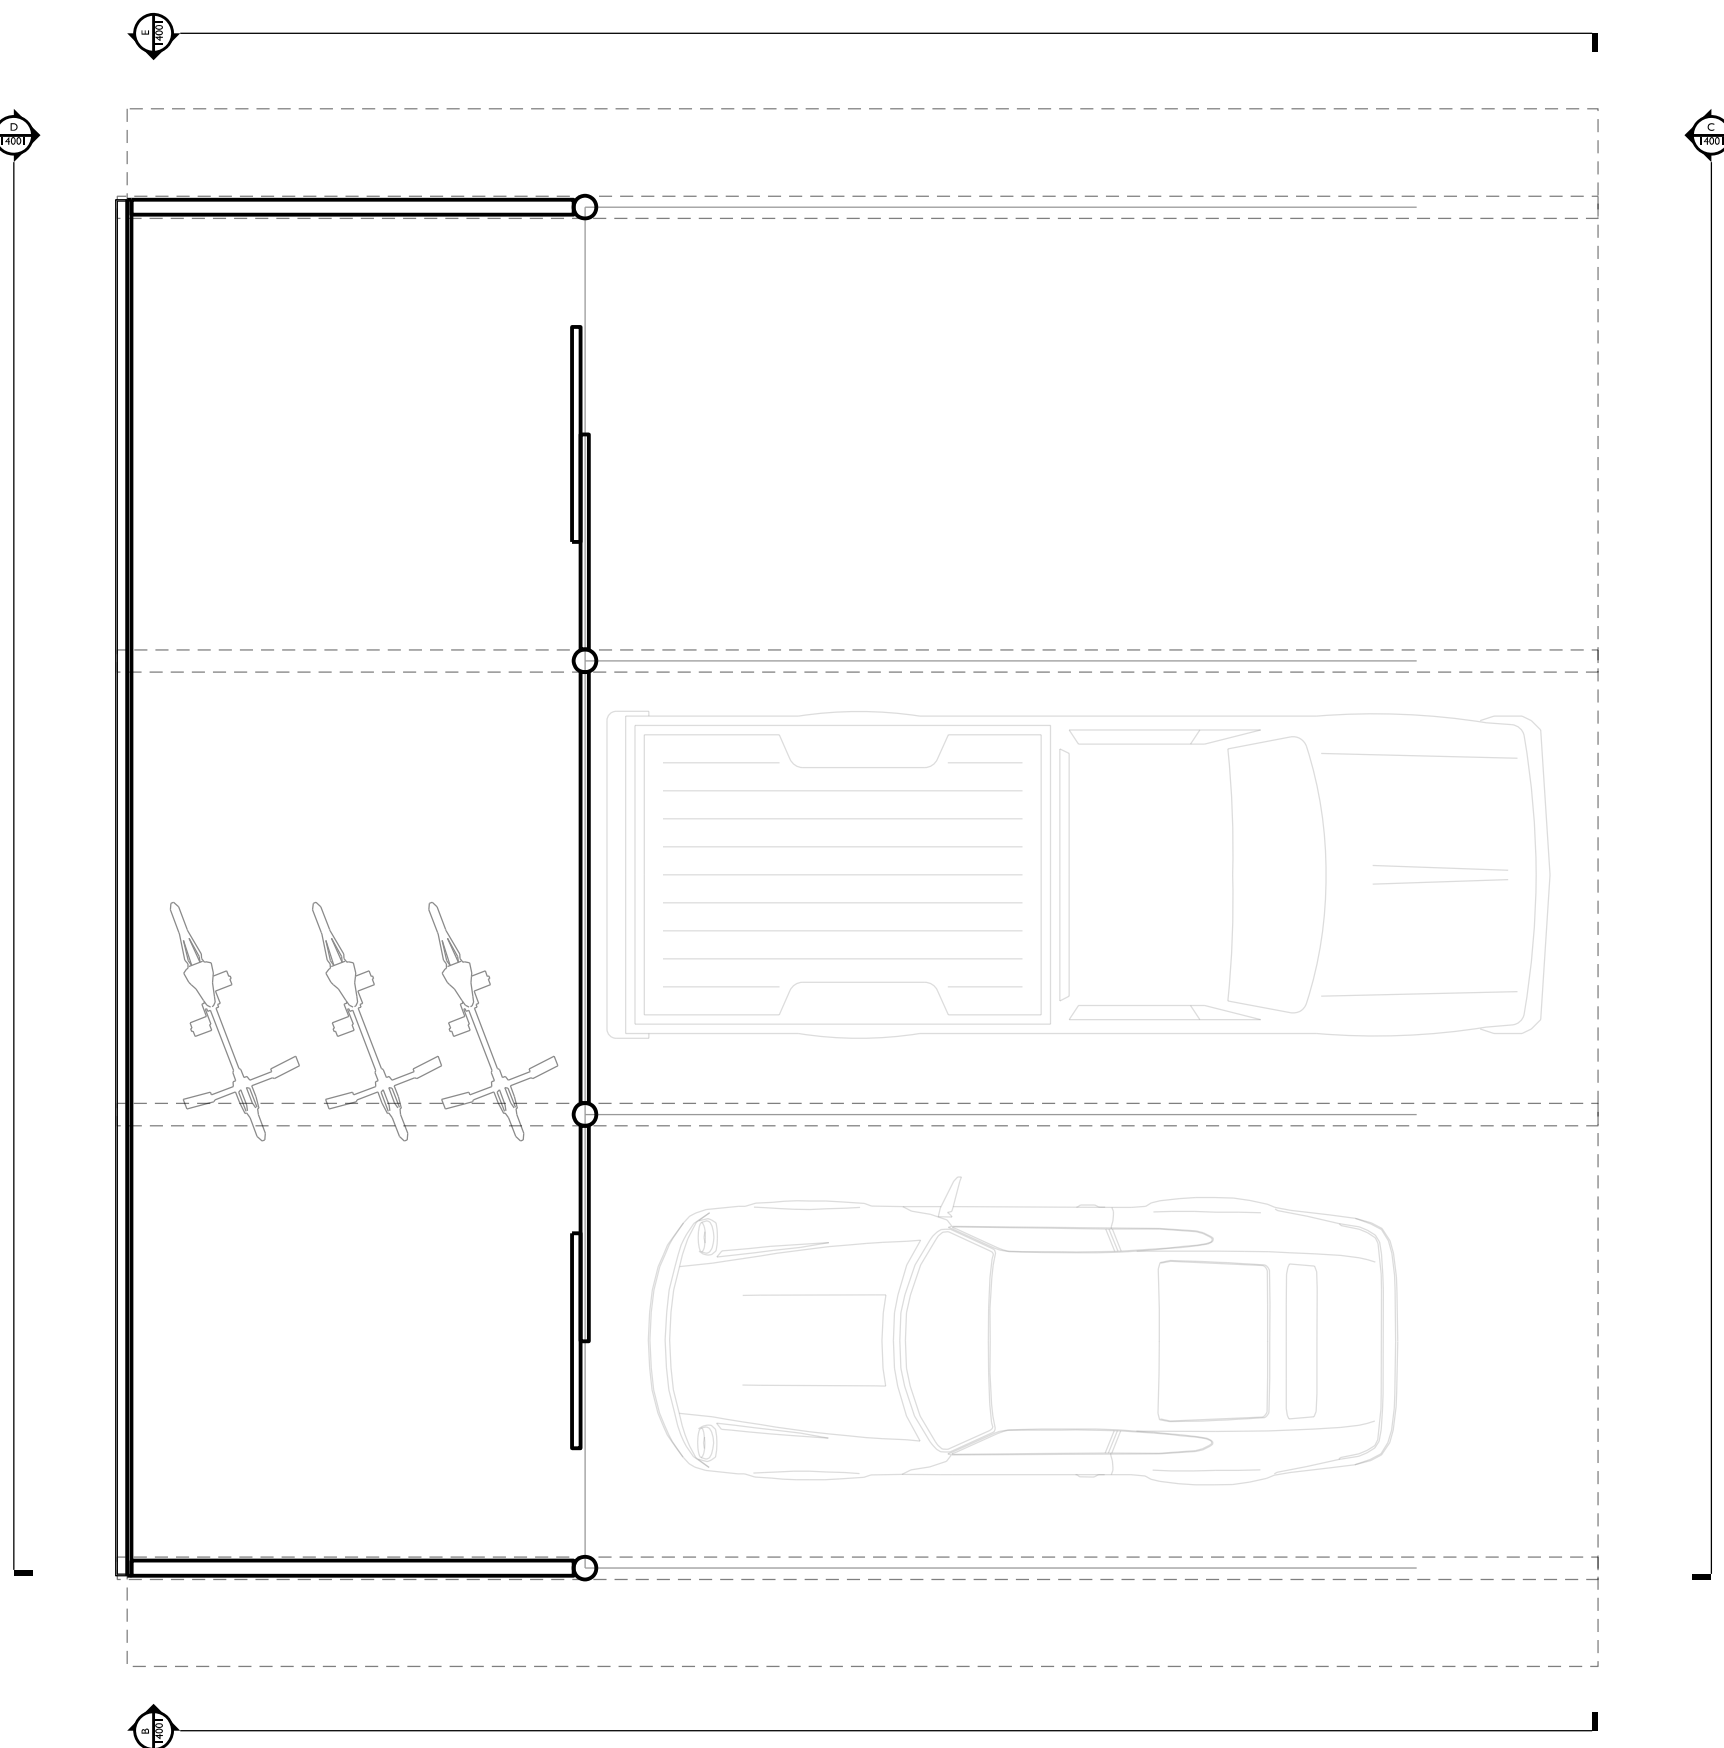


A Proposed Car Port Plan, Level 0

PROPOSED CAR PORTS & STORES MATERIALS:

- Corten steel structure
- Timber cladding & doors
- Glass solar panel roofs

DO NOT SCALE OFF THIS DRAWING
DO NOT SUBSTITUTE ANY OF THE PRODUCTS OR MATERIALS.
1. This is a planning drawing and is intended for this use only; it must not be used for construction.
2. All dimensions are in MM and should be checked on site prior to commencement of work; do not scale off this drawing.
3. This drawing is to be read in conjunction with all other relevant information.
3. Discrepancies between drawings and information to be referred to Architect without delay.

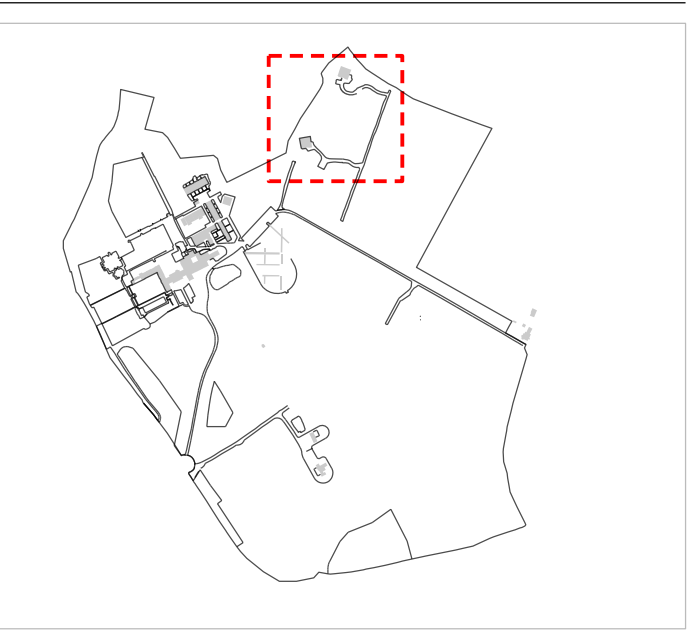

Location on Site Plan

P01	Issued for Planning	25.06.24
Revision	Description	Date
	0m	2.5m

KAY PILSBURY THOMAS ARCHITECTS
STUDIO CULINAN ASSOCIATES ABA LTD
HONEYLANDS RADWINTER SAFFRON WALDEN ESSEX
CB10 2JT | 01799 599208 | info@kpt.co.uk | kpt.co.uk

Client
The Door UK Ltd

Project
Temple Dinsley
Preston, Hitchin, Hertfordshire,
SG4 7RT

Drawing title
**Proposed Car Ports
for Summer House
and Harwood House**

Purpose of issue
Planning

Job no. Status Scale @ A1
641 S0 1:50

Checked by
ST

Date Revision
21.06.24 P01

Drawing number
641-KS-70-XX-DR-A-14001