



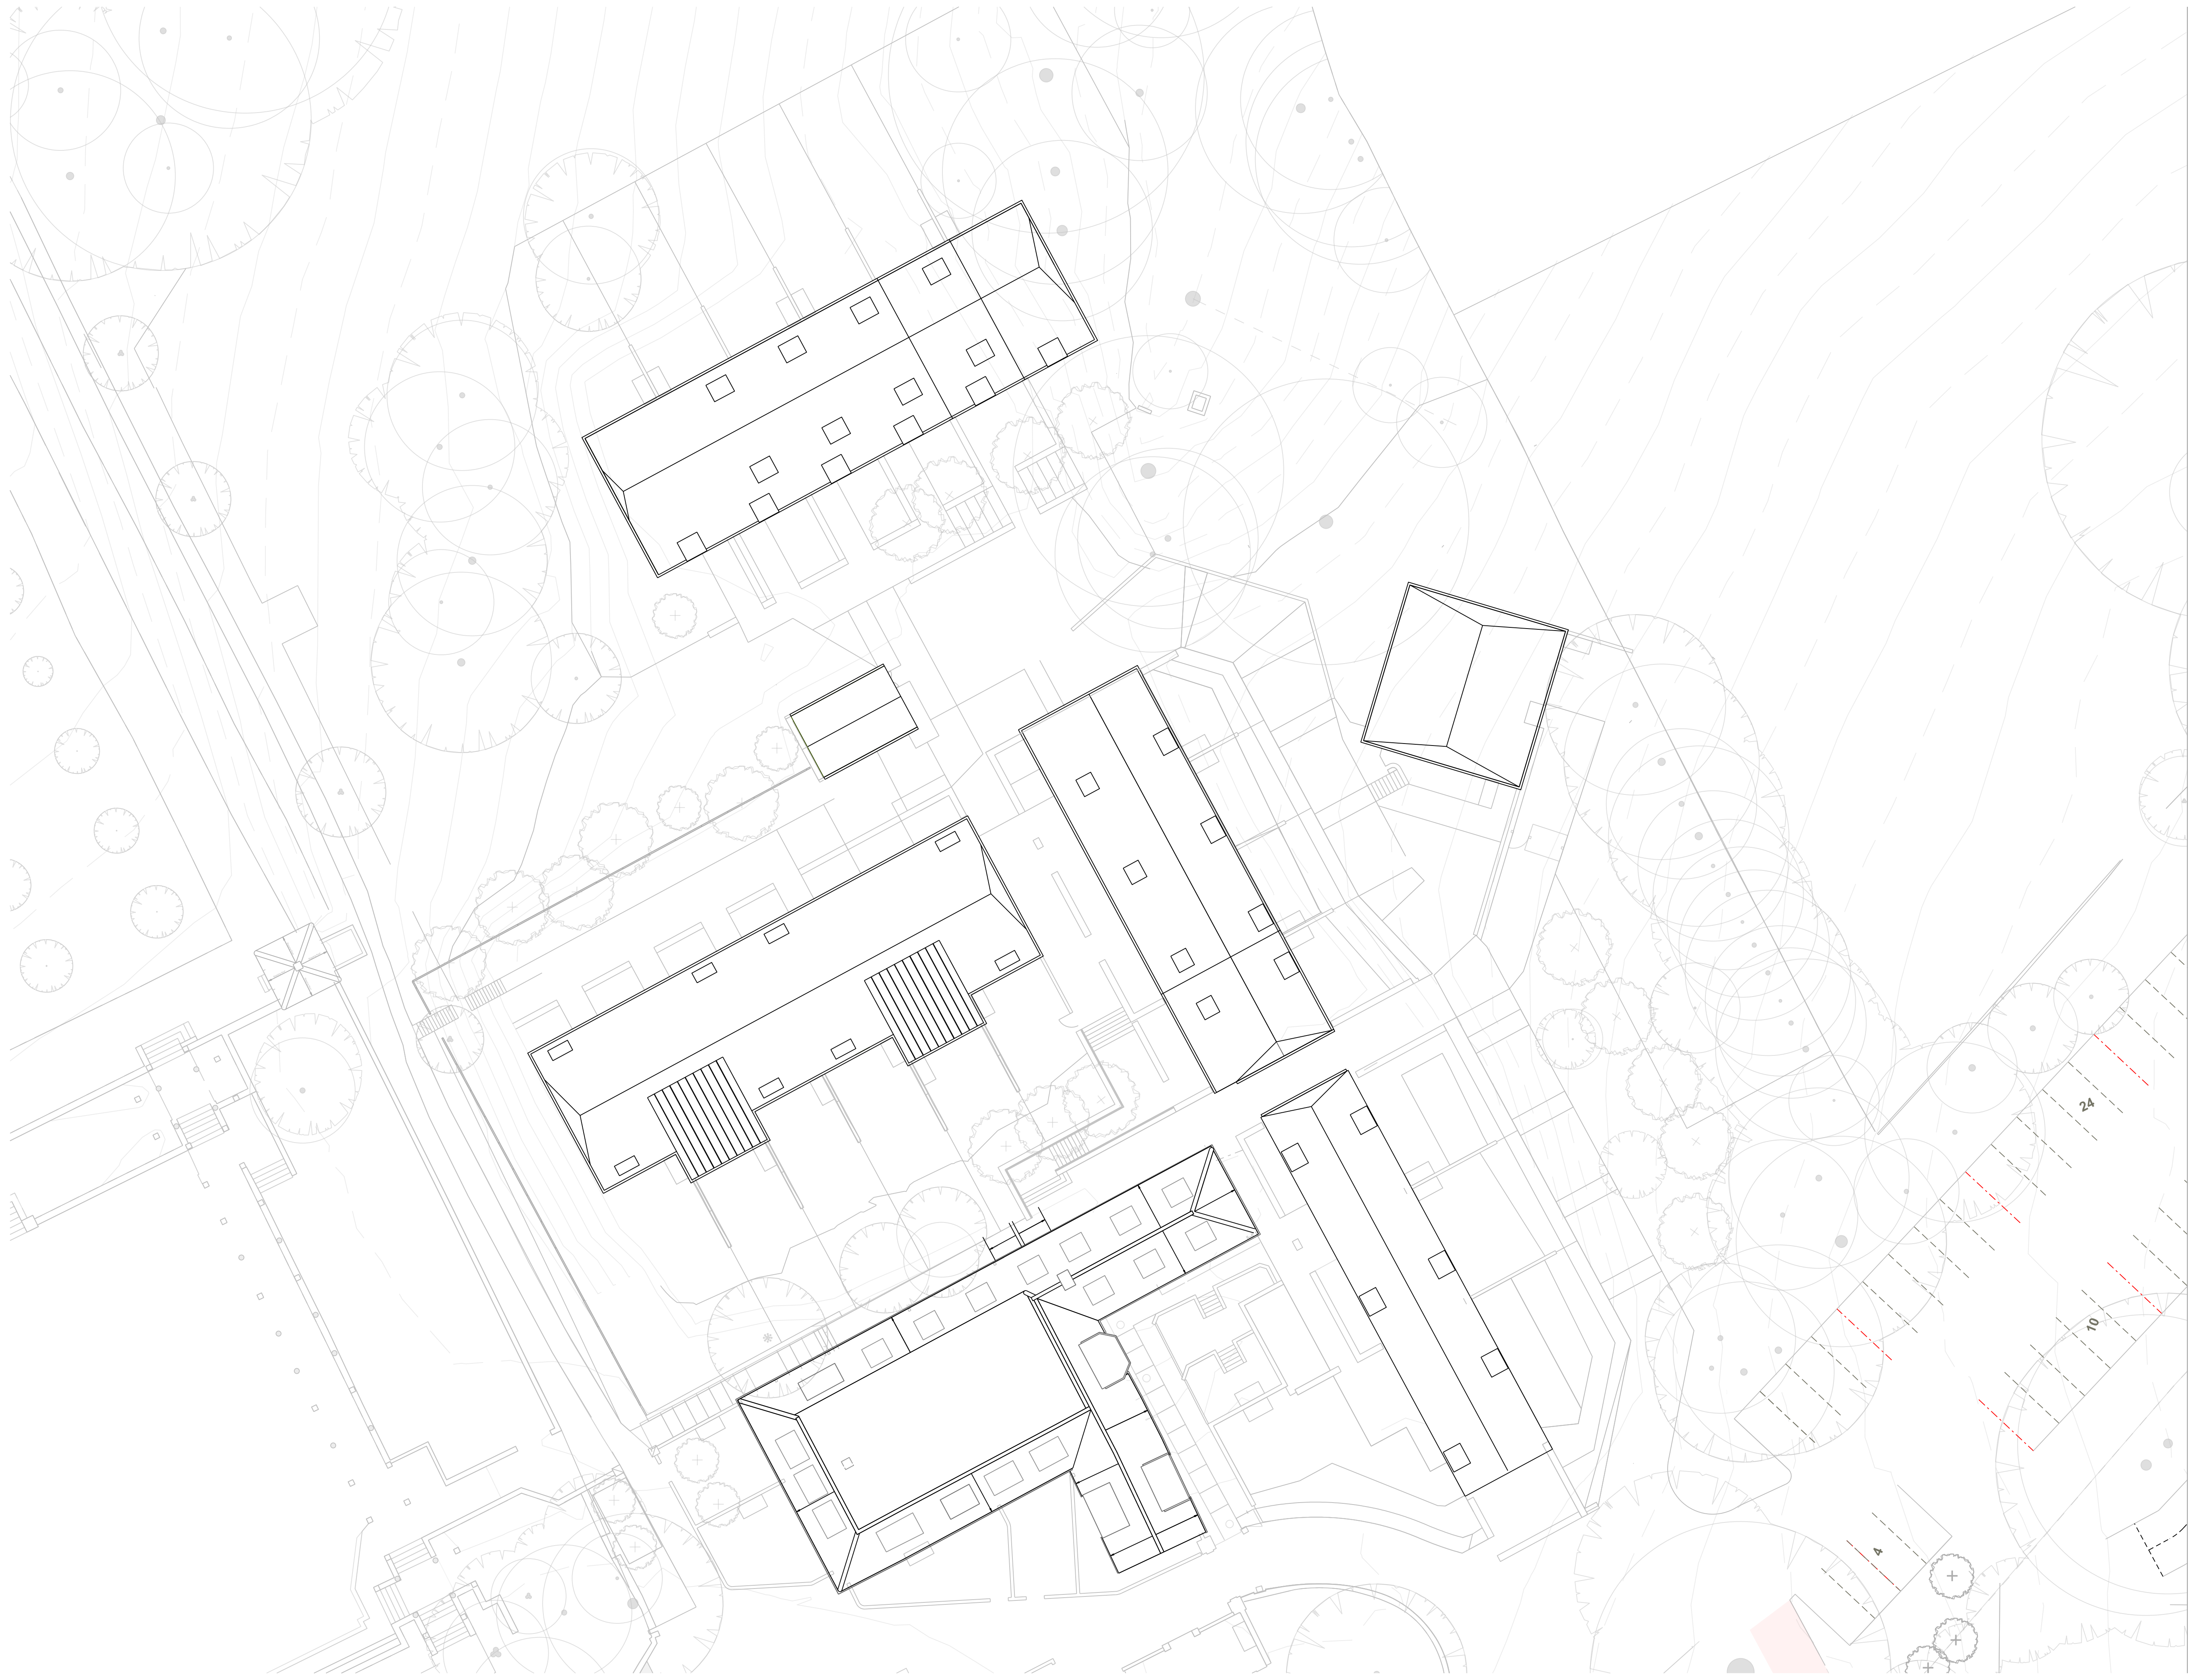

DO NOT SCALE OFF THIS DRAWING
DO NOT SUBSTITUTE ANY OF THE PRODUCTS
OR MATERIALS.

1. This is a planning drawing and is intended for this use only; it must not be used for construction.
2. All dimensions are in MM and should be checked on site prior to commencement of work; do not scale off this drawing.
3. This drawing is to be read in conjunction with all other relevant information.
3. Discrepancies between drawings and information to be referred to Architect without delay.

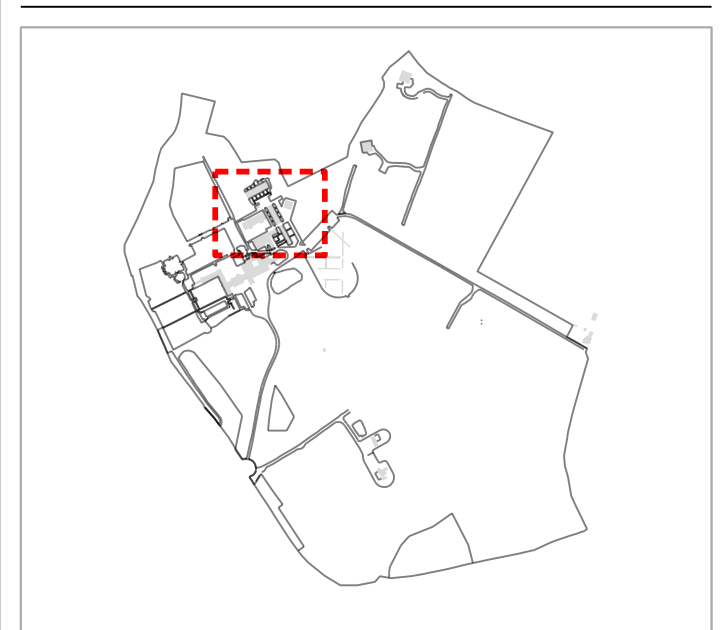

Location on Site Plan

P04	Issued for planning	12.07.24
P03	Minor amendments to window openings	28.06.24
P02	Issued for Planning	25.06.24
P01	Preliminary Issue	20.06.24
Revision	Description	Date

 **KAY PILSBURY THOMAS ARCHITECTS**
STUDIO **COLLINS** **AND** **ABA** **ARCHITECTS** **TWO**
HONEYLANDS RADWINTER SAFFRON WALDEN ESSEX
CB10 2JT | 01799 599208 | info@kpt.co.uk | kpt.co.uk

Client
The Door UK Ltd

Project
Temple Dinsley
Preston, Hitchin, Hertfordshire,
SG4 7RT

Drawing title
Proposed GA Plans:
Sports Hall housing:
Roof
Purpose of issue
Planning

Job no.	Status	Scale @ A1
641	S0	1:200

Checked by
ST

Date	Revision
16.05.24	P04

Drawing number
641-KS-03-XX-DR-A-10353