



Templar (B)

3 bed, 5 person,
146sqm GIA,
3.15 sqm Built-in storage

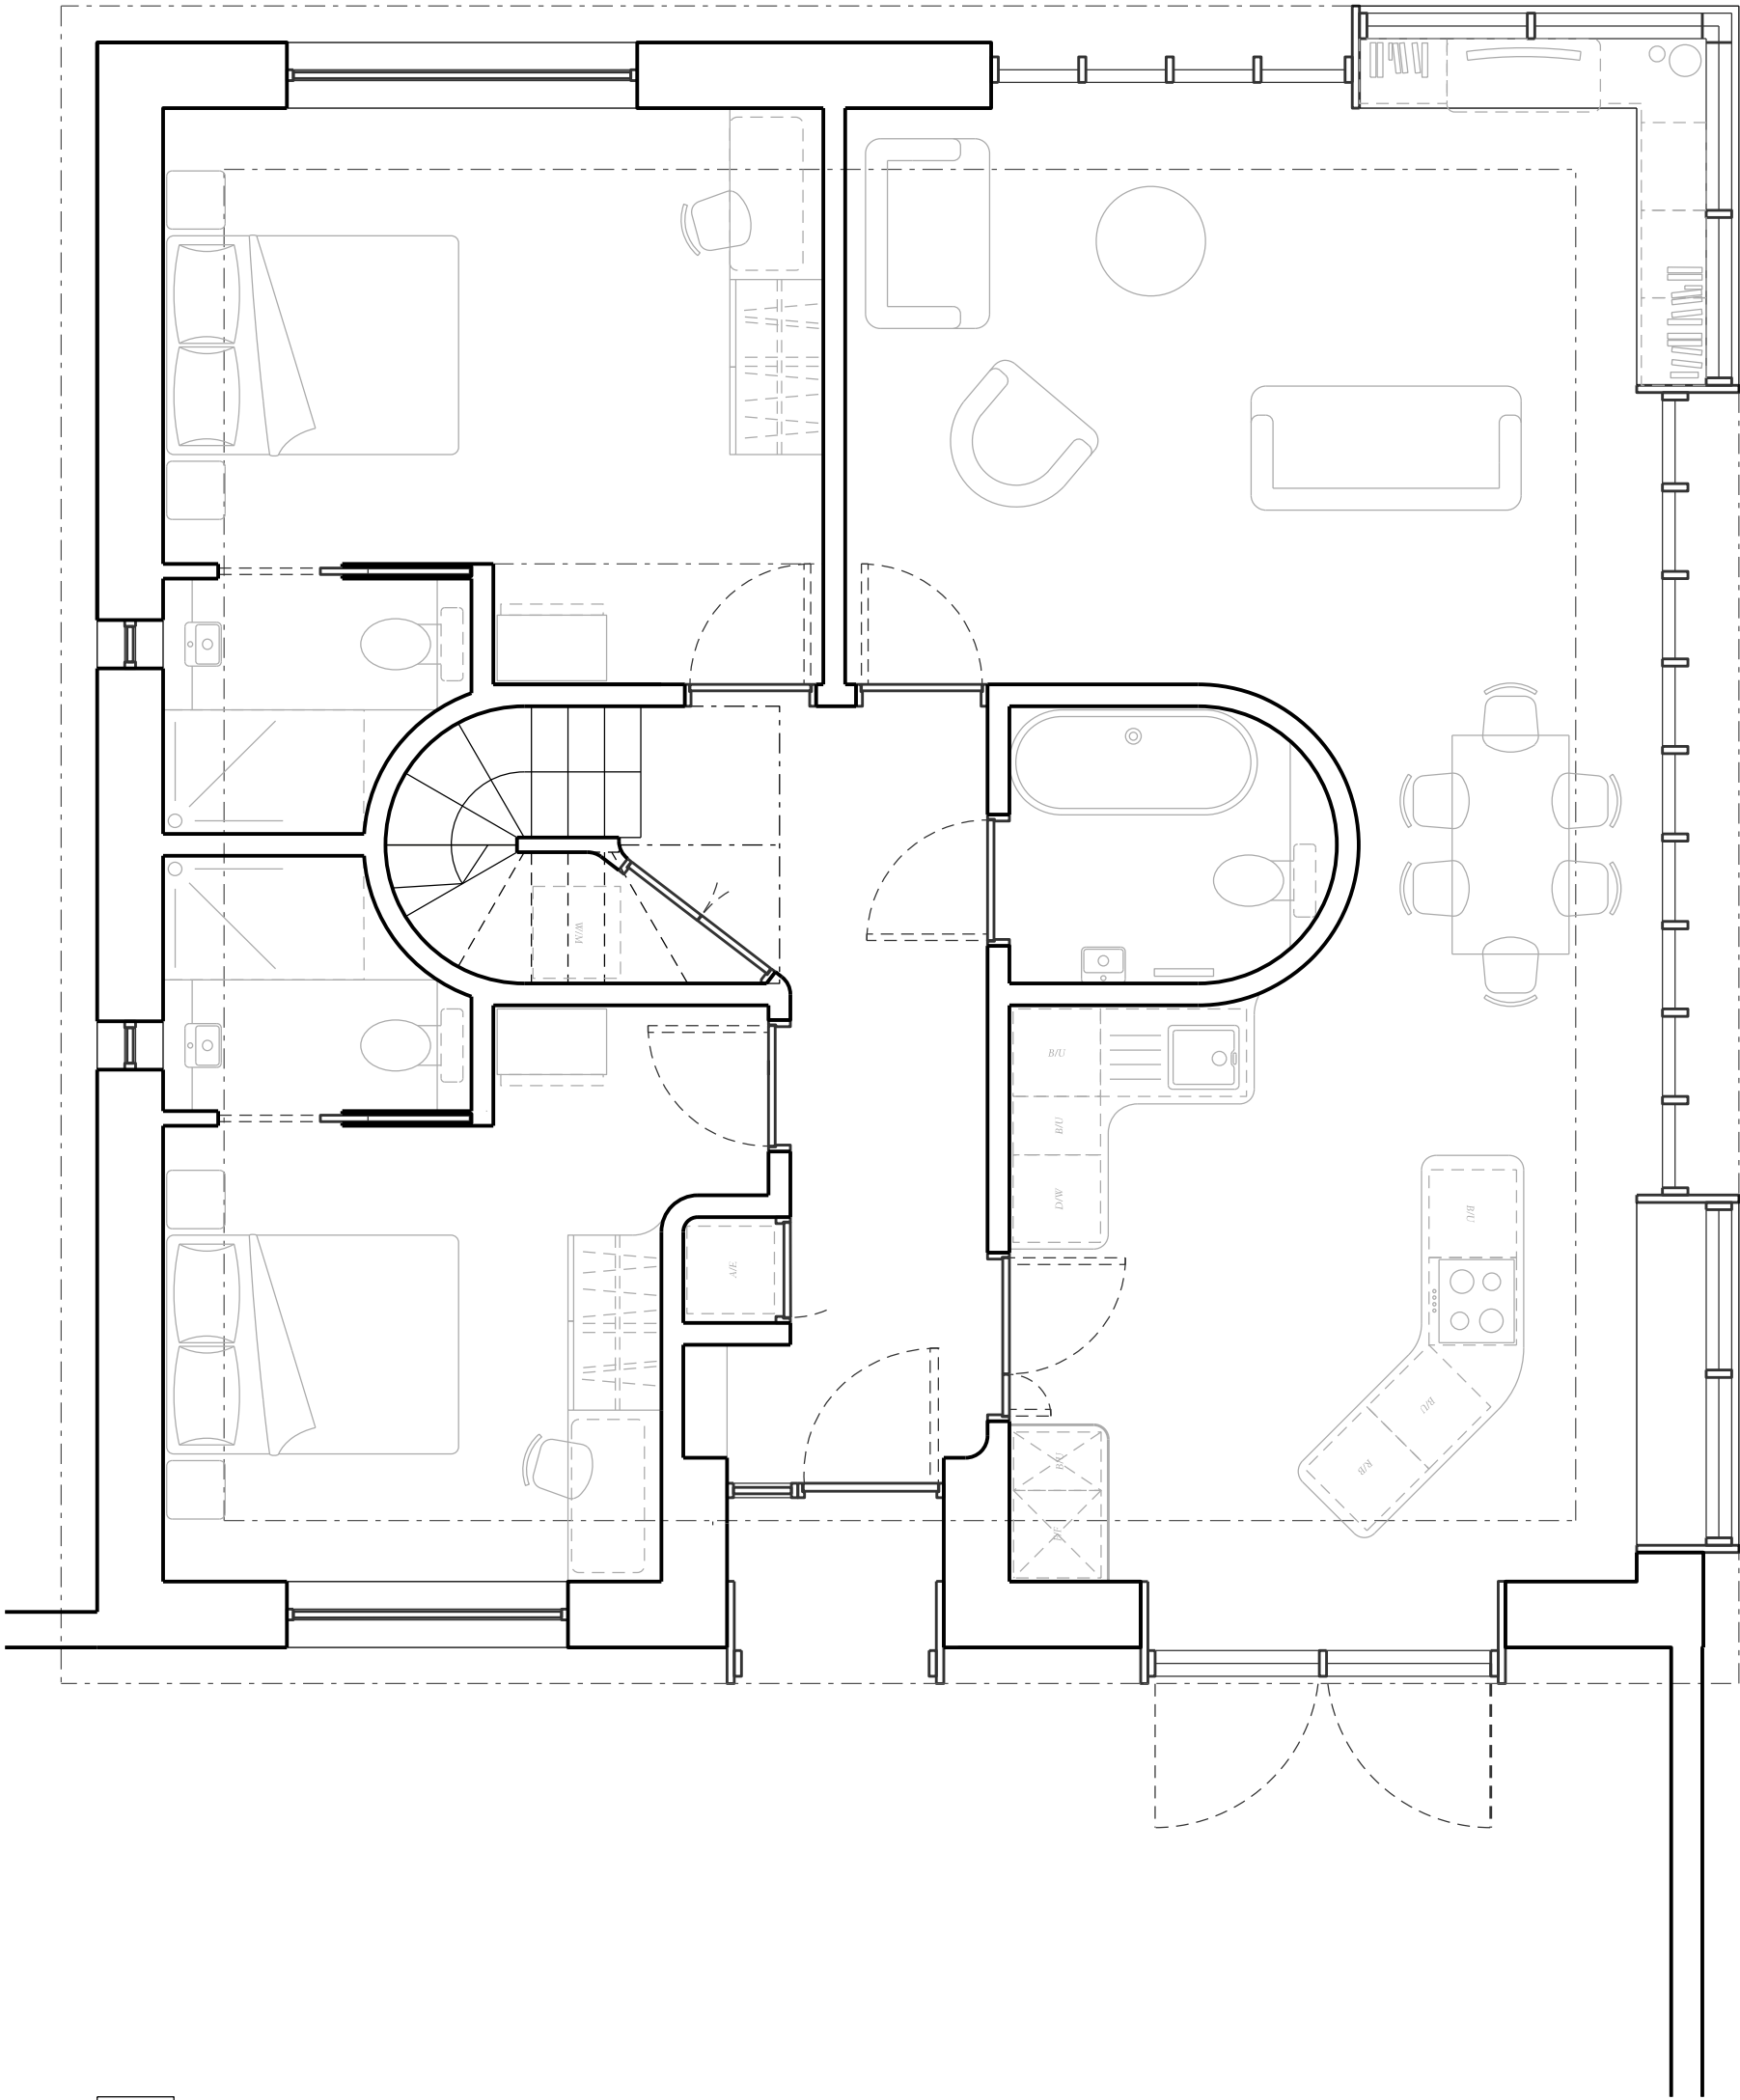


A	Templar (B)
	First Floor Plan

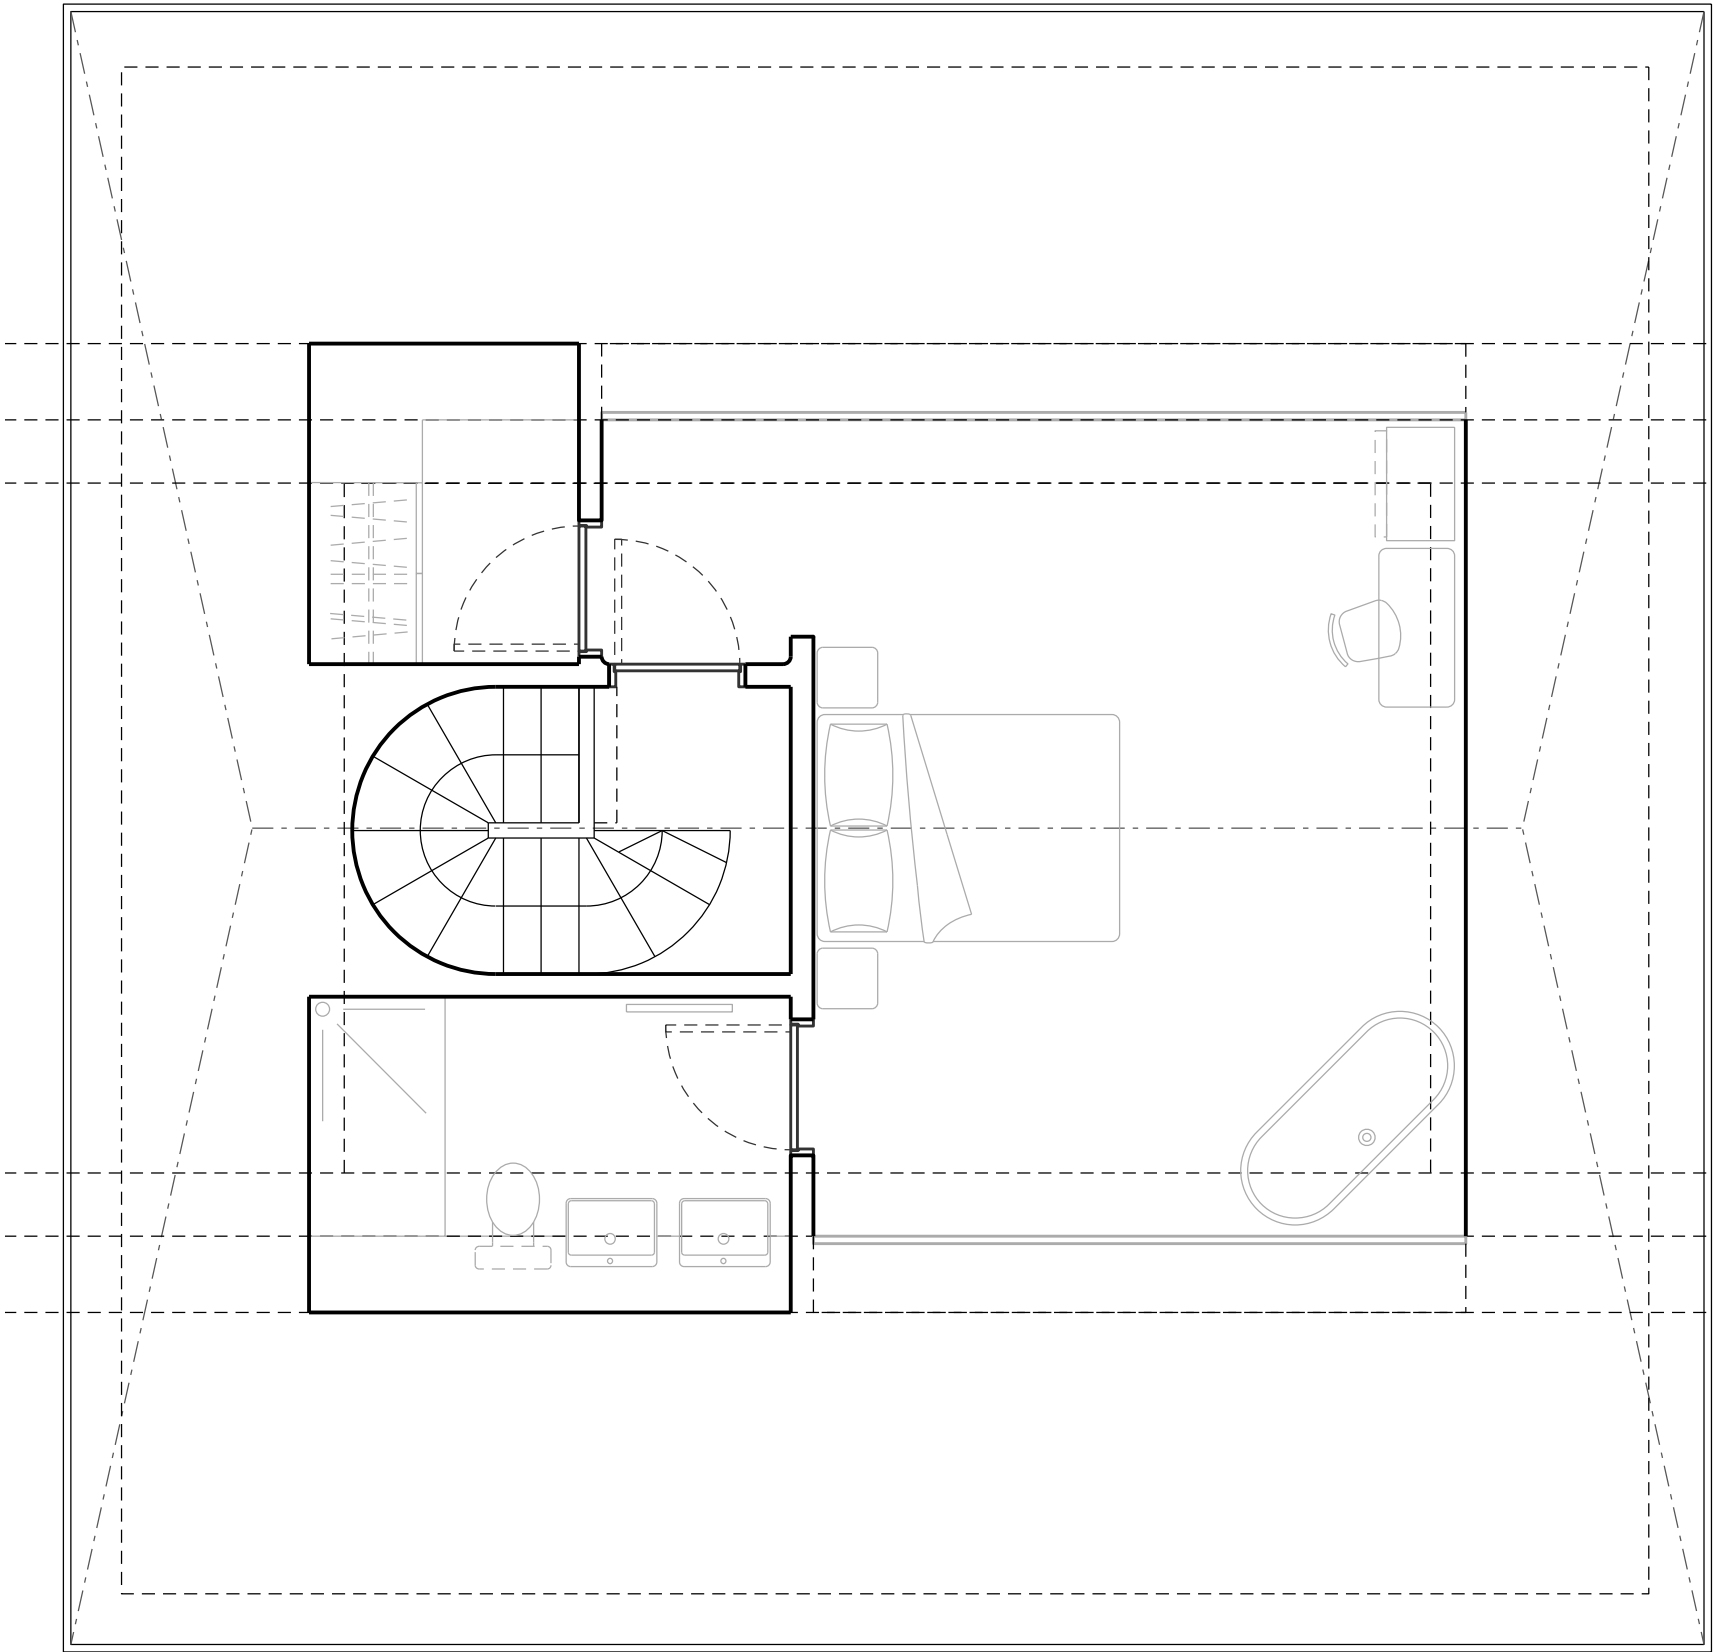

B	Templar (B)
	Second Floor Plan

DO NOT SCALE OFF THIS DRAWING
DO NOT SUBSTITUTE ANY OF THE PRODUCTS OR MATERIALS.
1. This is a planning drawing and is intended for this use only; it must not be used for construction.
2. All dimensions are in MM and should be checked on site prior to commencement of work; do not scale off this drawing.
3. This drawing is to be read in conjunction with all other relevant information.
3.Discrepancies between drawings and information to be referred to Architect without delay.

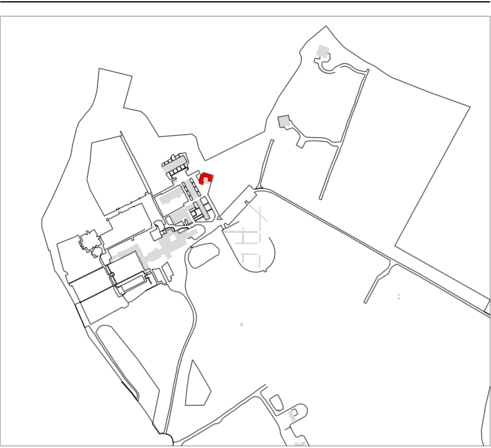

P01
Revision
Issued for Planning
Description
25.06.24
Date

0m 2.5m

AY PILSBURY THOMAS ARCHITECTS
HONEYLANDS RADWINTER SAFFRON WALDEN ESSEX
CB10 2JT 01799 599208 | info@kpt.co.uk | kpt.co.uk

Client
The Door UK Ltd

Project
Temple Dinsley
Preston, Hitchin, Hertfordshire,
SG4 7RT

Drawing title
**Proposed Layouts:
Apartment 53 ~ Templar**

Purpose of issue
Planning

Job no. Status Scale @ A2
641 S0 1:50

Checked by
ST

Date Revision
17.04.24 P01

Drawing number
641-KS-06-TL-DR-A-12530