



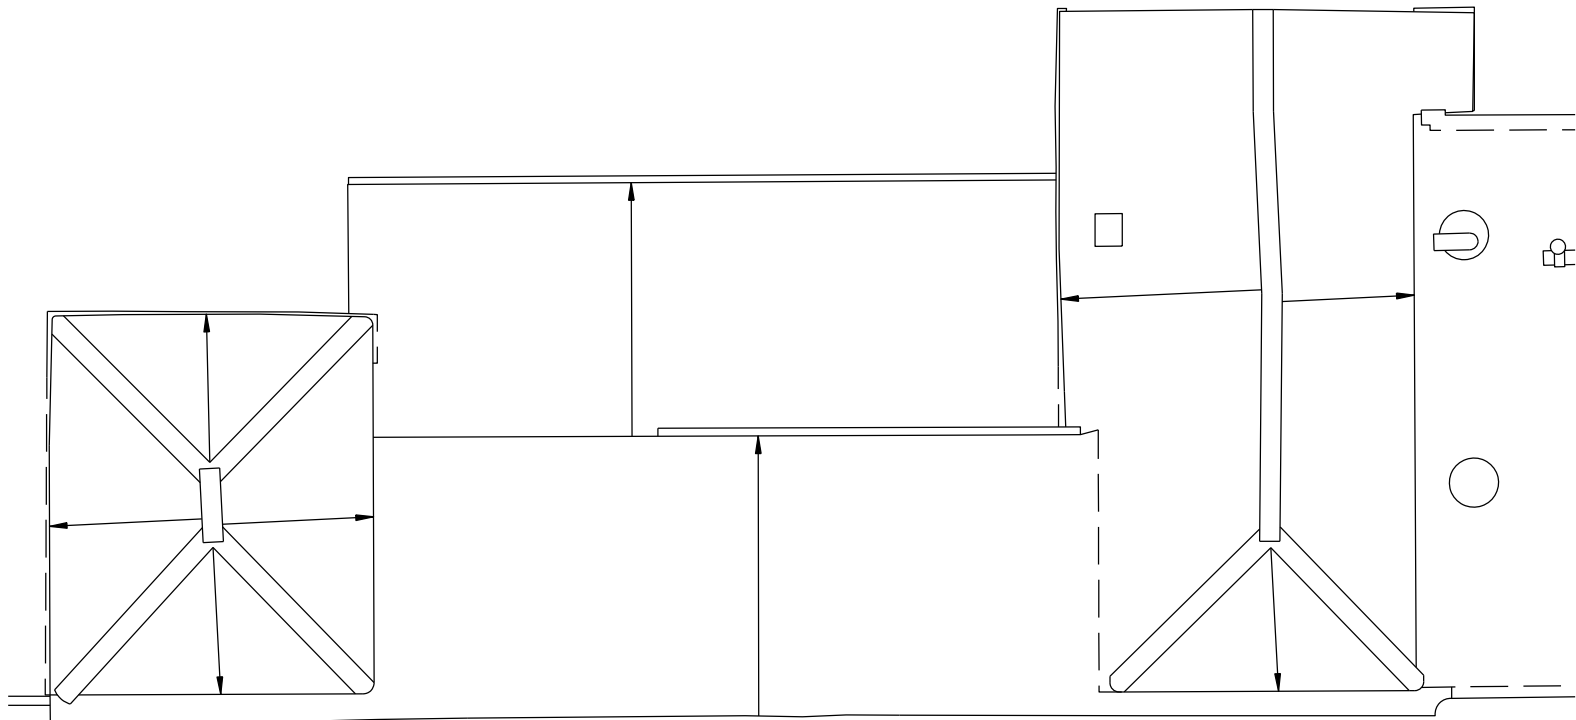


A Roof Plan ~ Pavilion

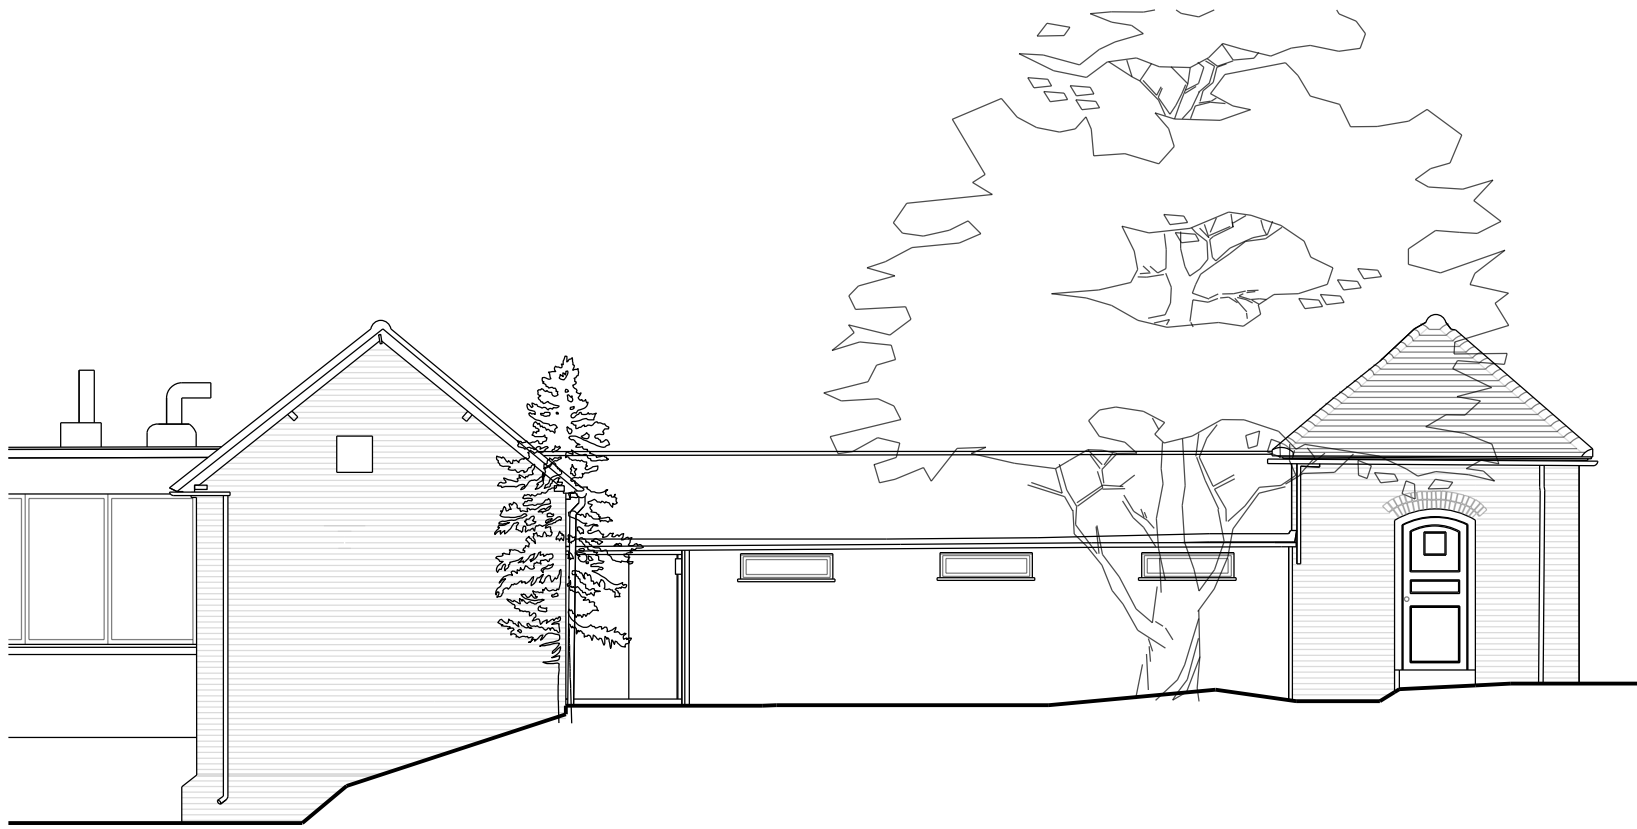


C Elevation 01



D Elevation 02

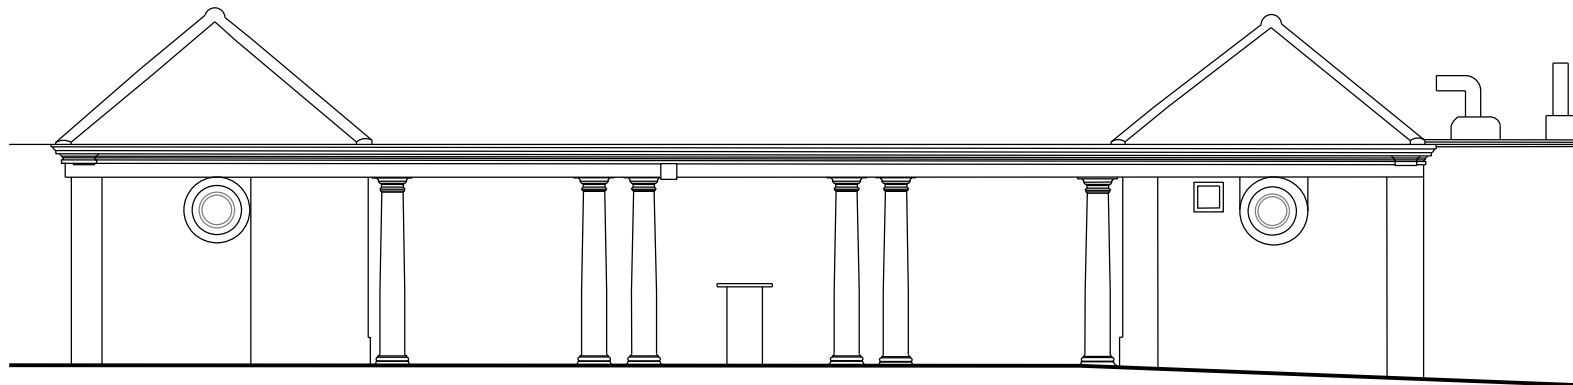


E Elevation 03

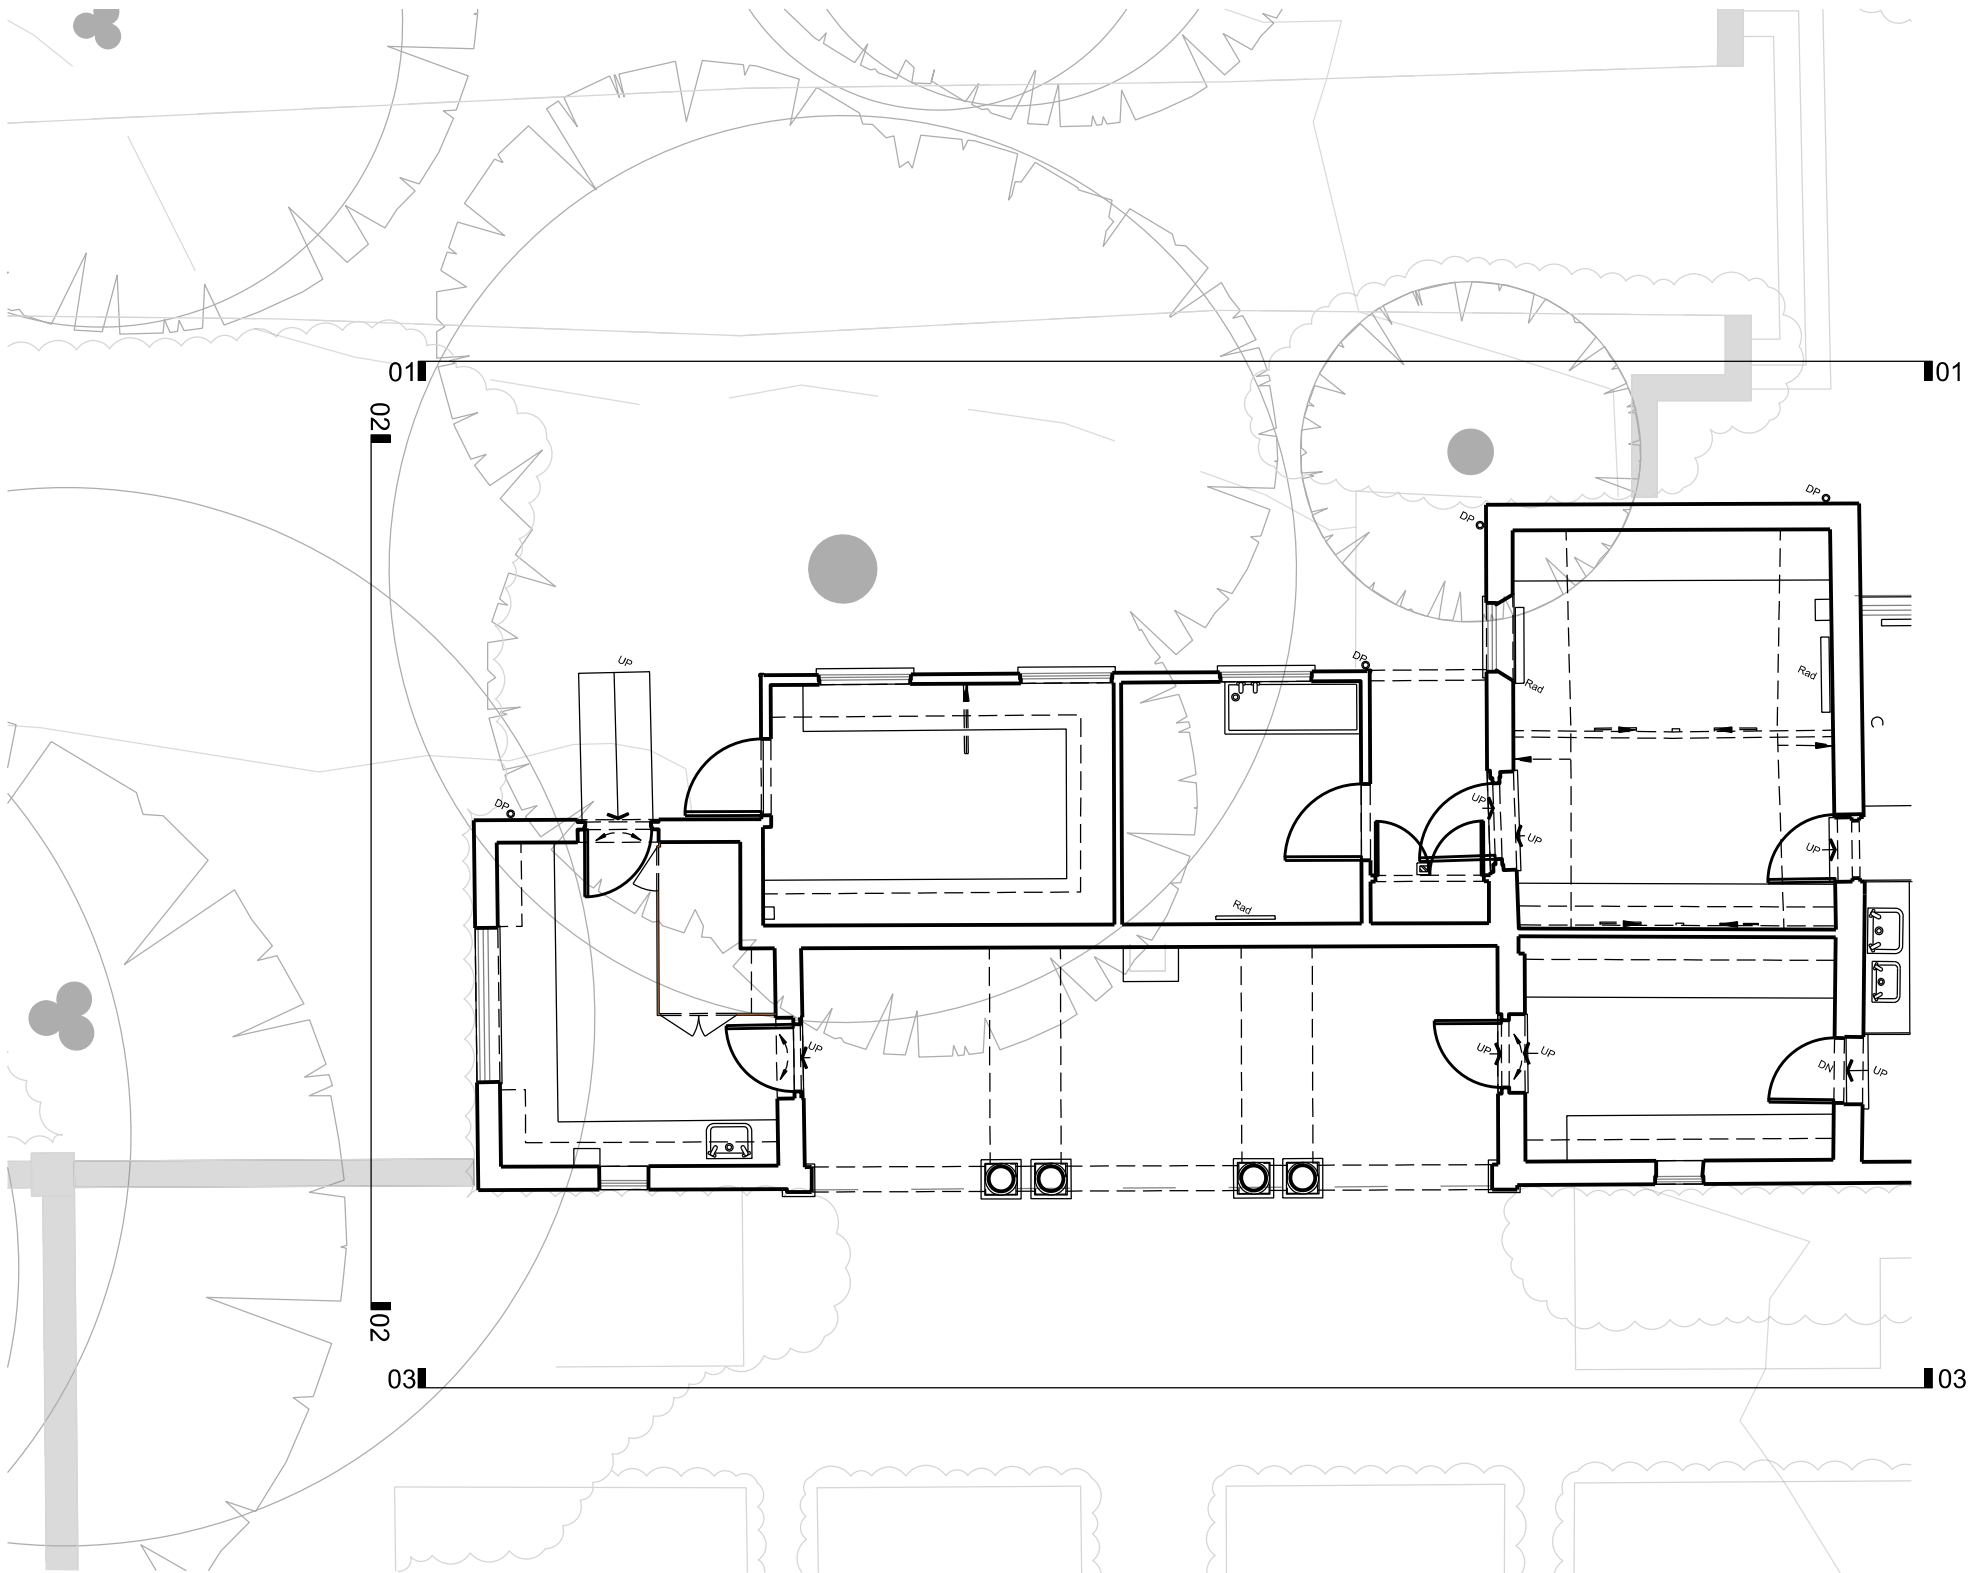

B Ground Floor Plan ~ Pavilion

DO NOT SCALE OFF THIS DRAWING
DO NOT SUBSTITUTE ANY OF THE PRODUCTS OR MATERIALS.

1. This is a planning drawing and is intended for this use only; it must not be used for construction.
2. All dimensions are in MM, unless specified otherwise, and should be checked on site prior to commencement of work.
3. This drawing is to be read in conjunction with all other relevant information.
4. All discrepancies to be referred to Architect without delay.

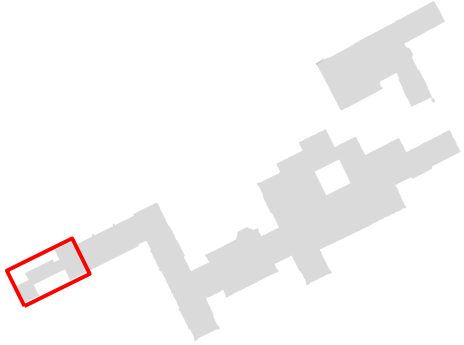

P04	Updated Elevation 01	16.04.24
P03	Updated dr.title	10.04.24
P02	Updated drawing	09.04.24
P01	Preliminary Issue	04.04.24
Revision	Description	Date



AY PILSBURY THOMAS ARCHITECTS
S C A B A L
HONEYLANDS RADWINTER SAFFRON WALDEN ESSEX CB10 2TJ
01799 599208 | info@kpt.co.uk | kpt.co.uk

COPYRIGHT ©

Client
The Door UK Ltd
Project
Temple Dinsley
Preston, Hitchin, Hertfordshire, SG4 7RT
Drawing title
Existing GA ~ West Spur, Pavilion

Purpose of Issue
Planning

Job no. Status Scale @ A2 Revision
641 S0 1:100 P04

Date
09.04.24

Drawn by Checked by
SS VP

Drawing number
641-KS-06-MB-DR-A-02090