






FRONT ELEVATION

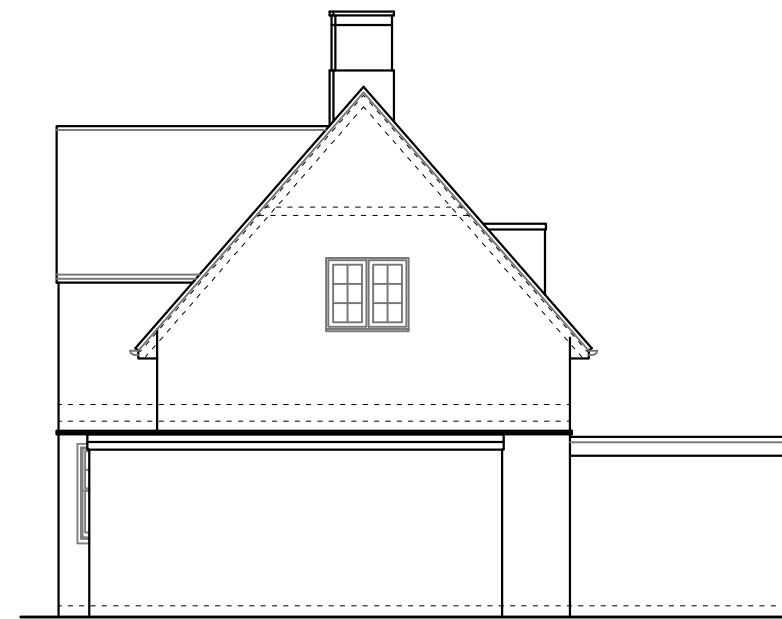

SIDE ELEVATION




REAR ELEVATION

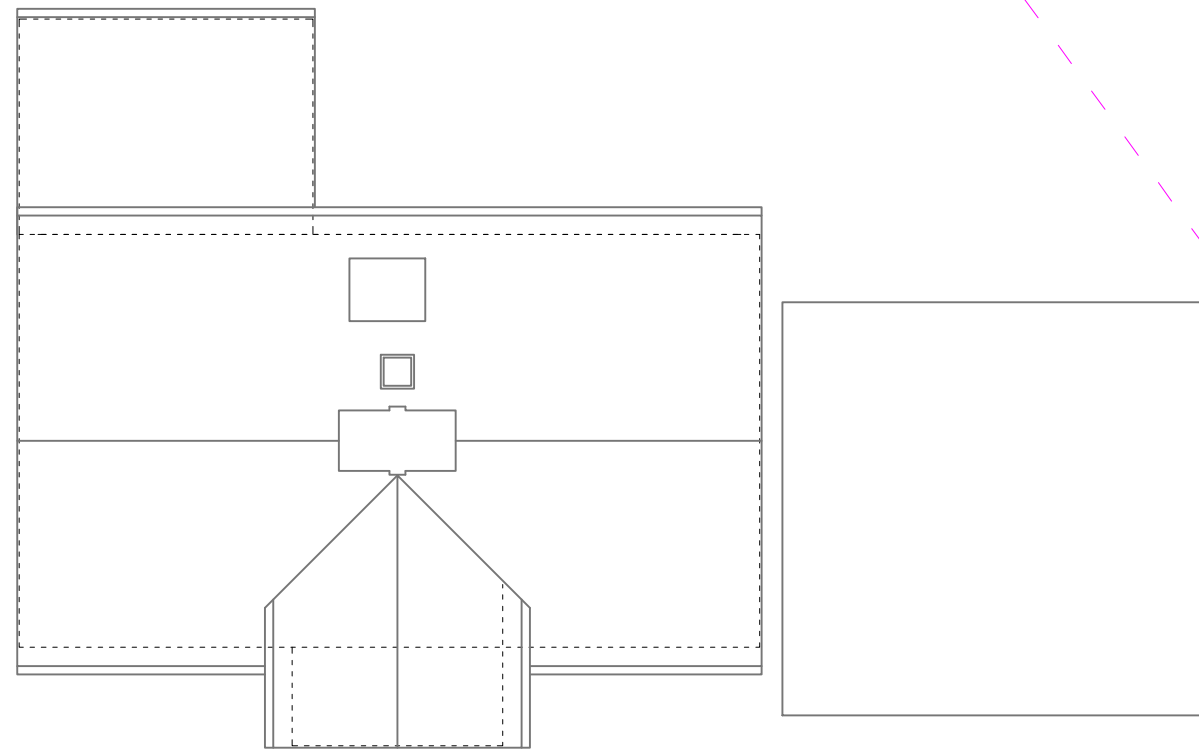 


ROOF PLAN



SIDE ELEVATION

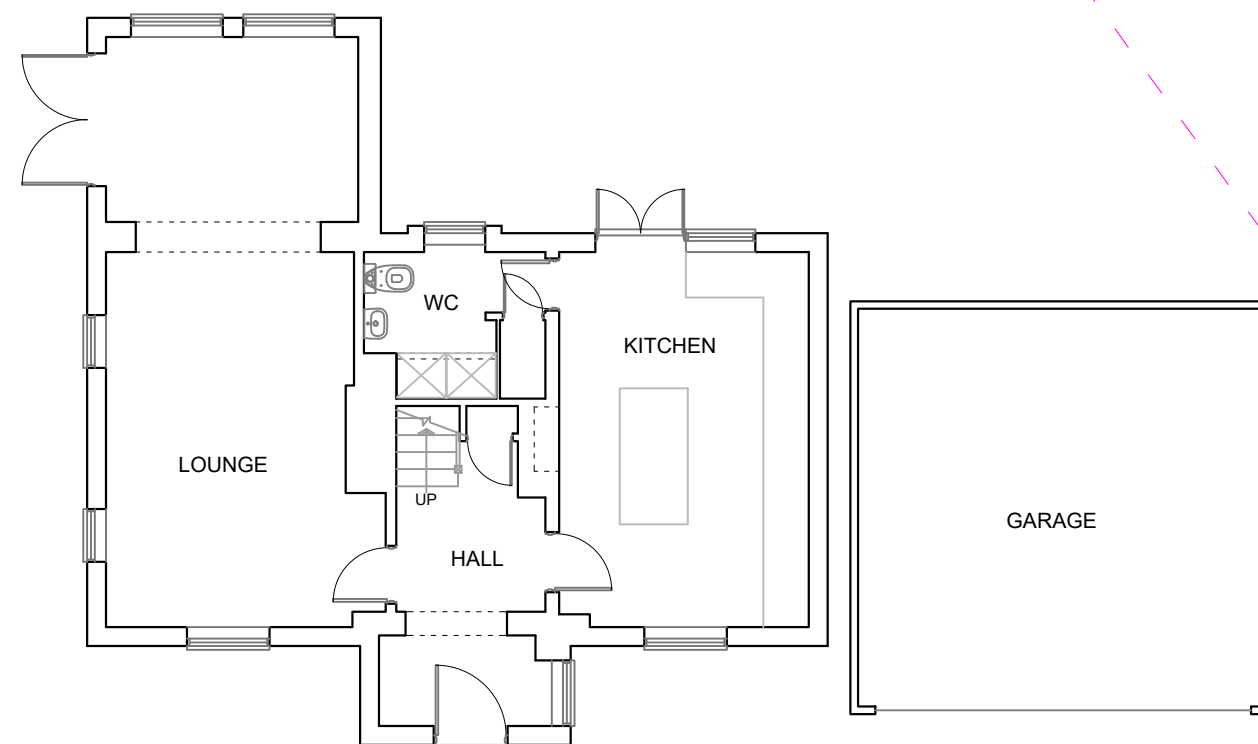

GROUND FLOOR PLAN

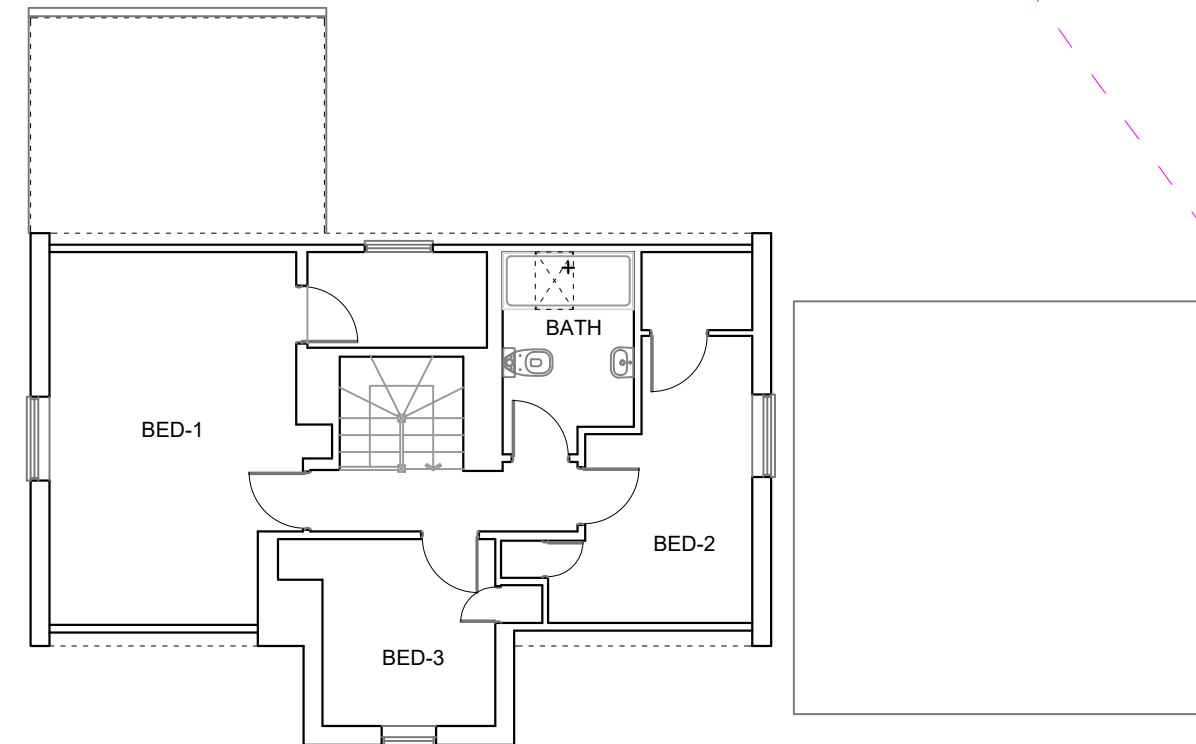

FIRST FLOOR PLAN



THIS DRAWING PRINTED ON A2 SIZE PAPER



Home Extension Designs

HOME EXTENSION DESIGNS
HED HOUSE
60A BRIDGE ROAD EAST
WELWYN GARDEN CITY
HERTS AL7 1JU
tel : 01707 393971
e:info@hed.co.uk

Project:

19 Stockens Green,
Knebworth

Drawing Title:

PLANS AND ELEVATIONS
AS EXISTING

Drawn By:

ALI

Scale: 1:100

Date:

April 2024

Dwg Status:

EXISTING

Checked:

Drawing No :

5950-E01

Revision:

A