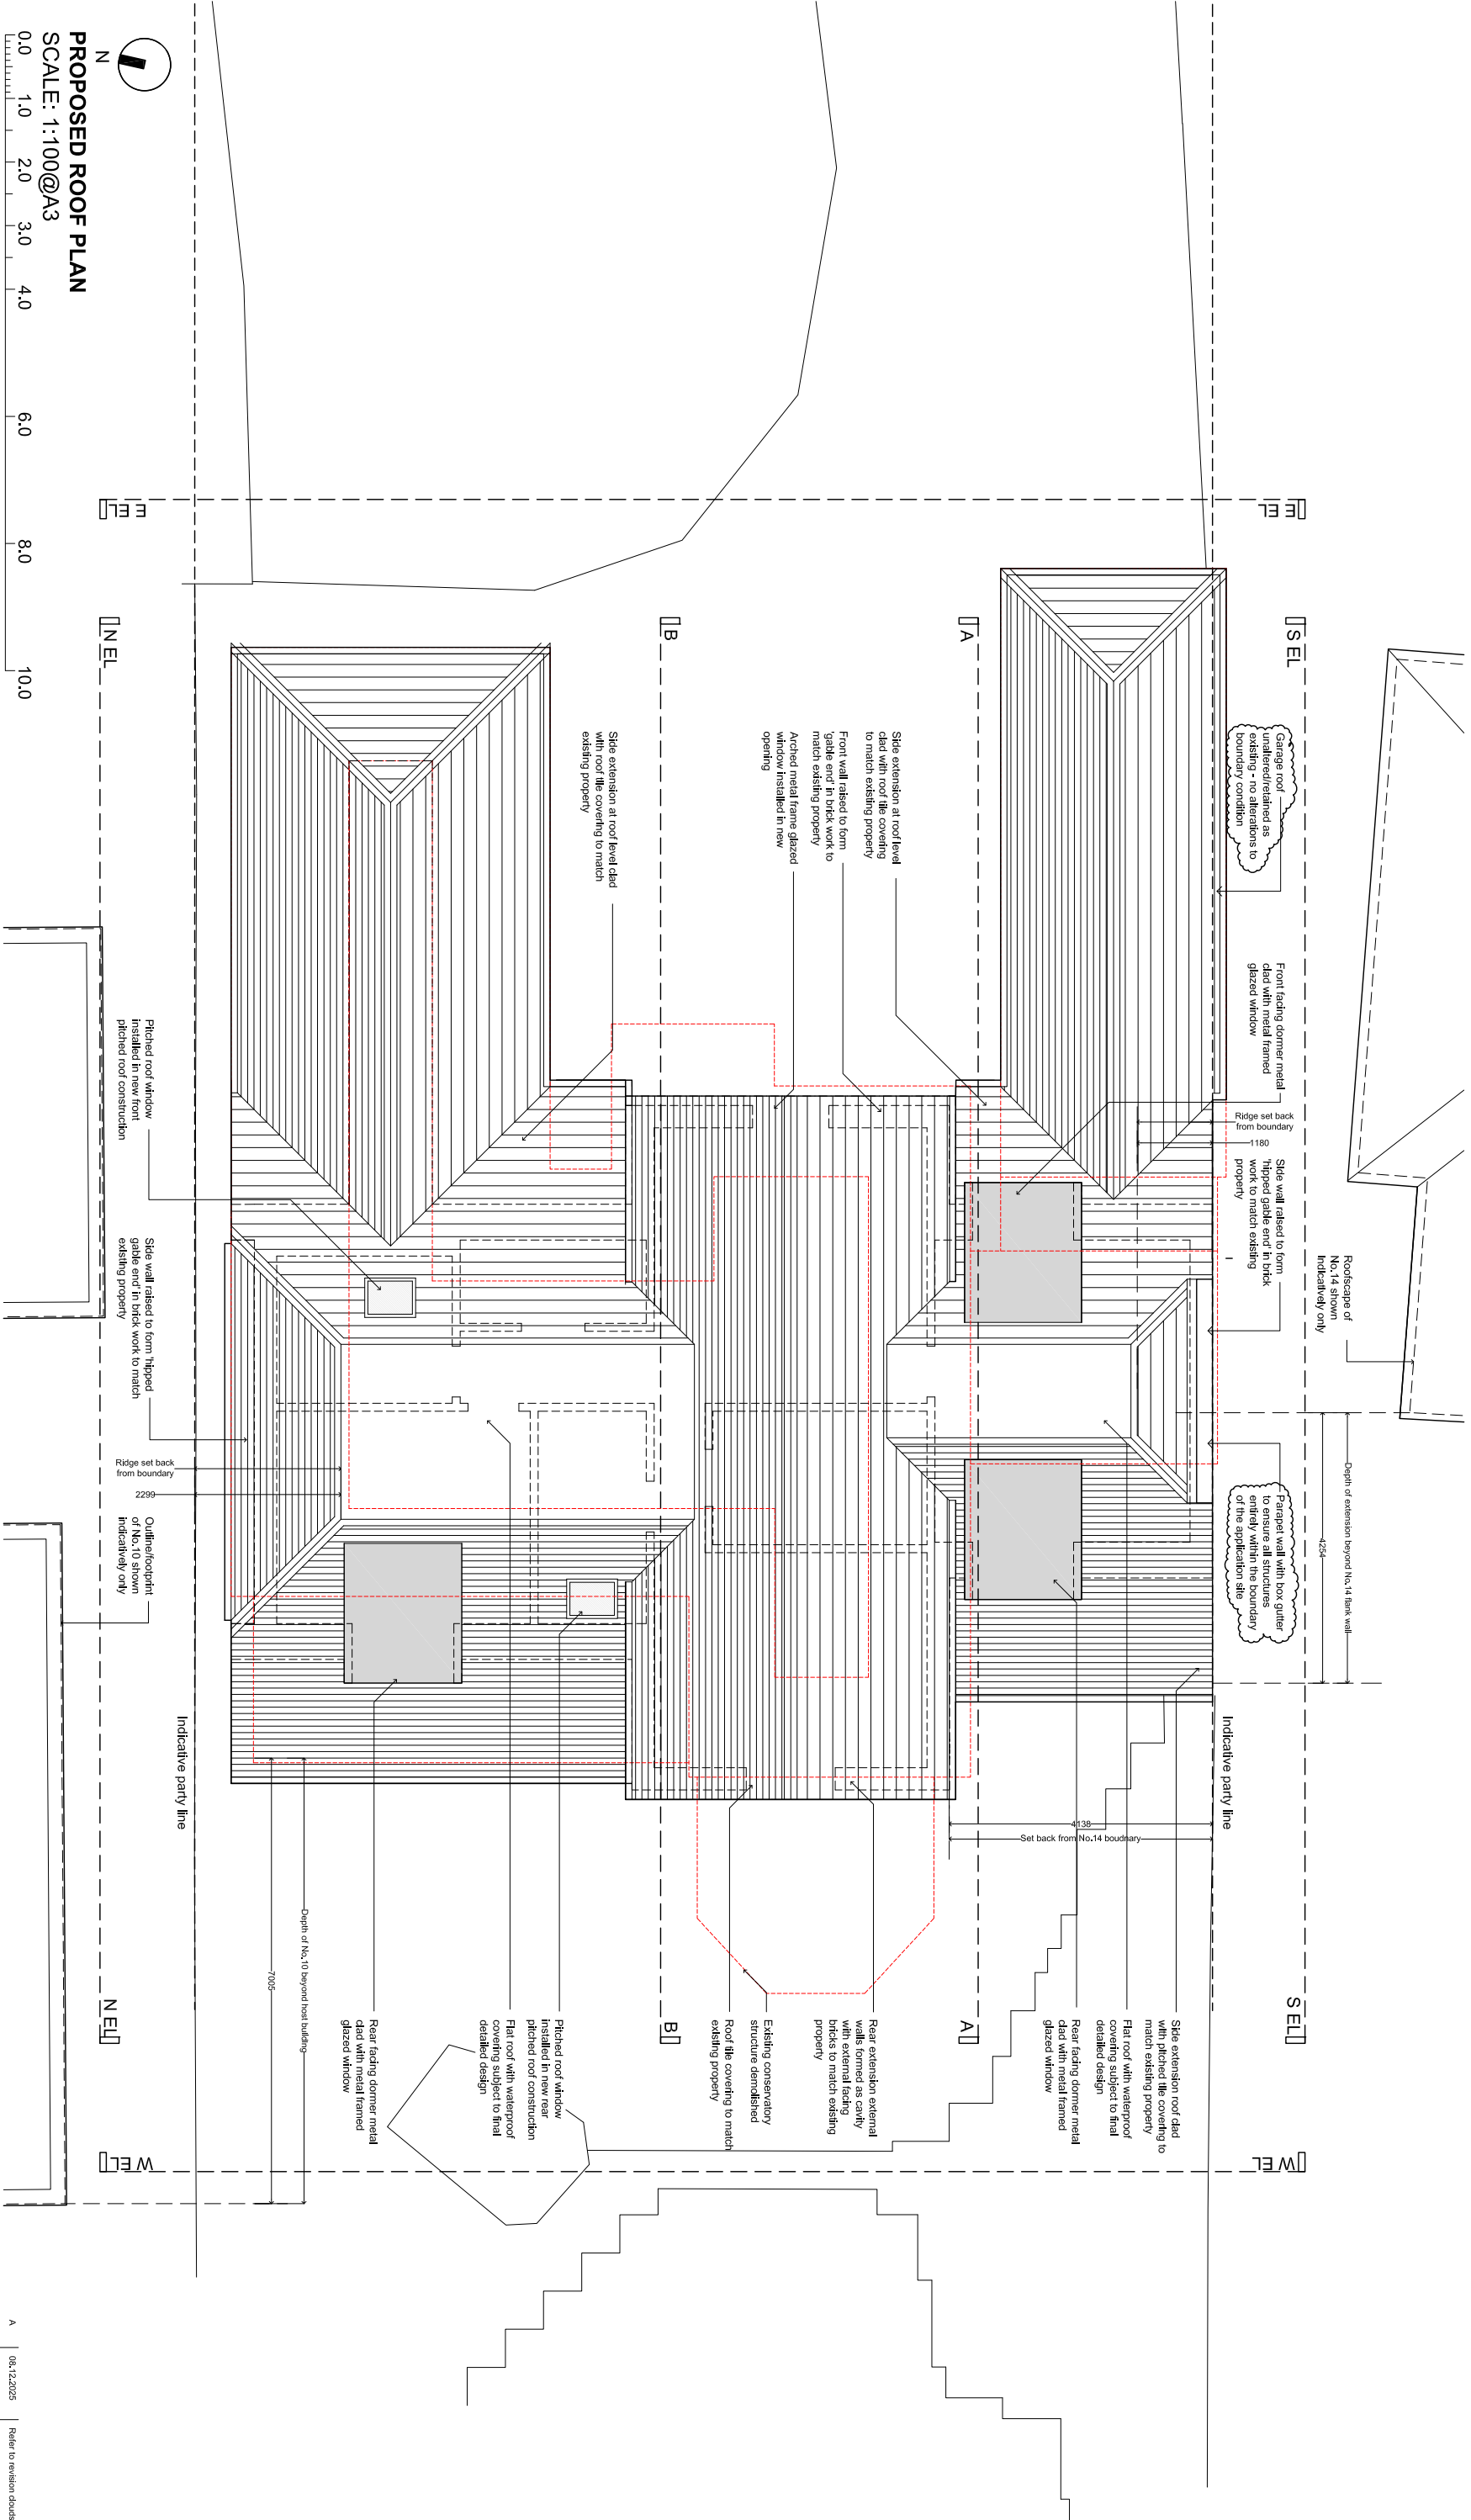


General Notes:

This drawing has been prepared for planning application purposes. It is not suitable for any other purpose.

Unless expressly stated and agreed in writing, Allen Architects Ltd has not been appointed to the role of Principal Designer in regard to both CDM and BSA legislation. It remains the building owner responsibility to arrange this appointment.

Legend:

- Denotes existing structure removed
- Denotes structure retained
- Denotes ceiling height below 1.8m

GENERAL NOTES

This drawings is to be used in conjunction with all other issued information, including architect's and structural engineer's drawings. Repetition of drawings to the architect. This drawing is prepared solely for design and planning submission purposes. It is not intended or suitable for other Building Regulations or construction purposes and should not be used for such.

Copyright of Allen Architects Ltd.

DRAWING ISSUE		DRAWING TITLE	
Planning		Proposed Roof Plan	
CLIENT		PROJECT TITLE	
Johnny Lovett		12 Brownfield Way	
		Wheatthampstead, St Albans	
		AL4 8LL	
SCALE		DRAWN	
1:100@A3		CC	
DATE		CHECKED	
17/06/2025		JA	
DWG NO.		REVISION	
070_312		A	

REV	DATE	NOTE
A	06.12.2025	Refer to revision clouds

Allen

architects

al@allen-architects.co.uk