




PROPOSED FRONT/NORTH ELEVATION

SCALE: 1:100@A3

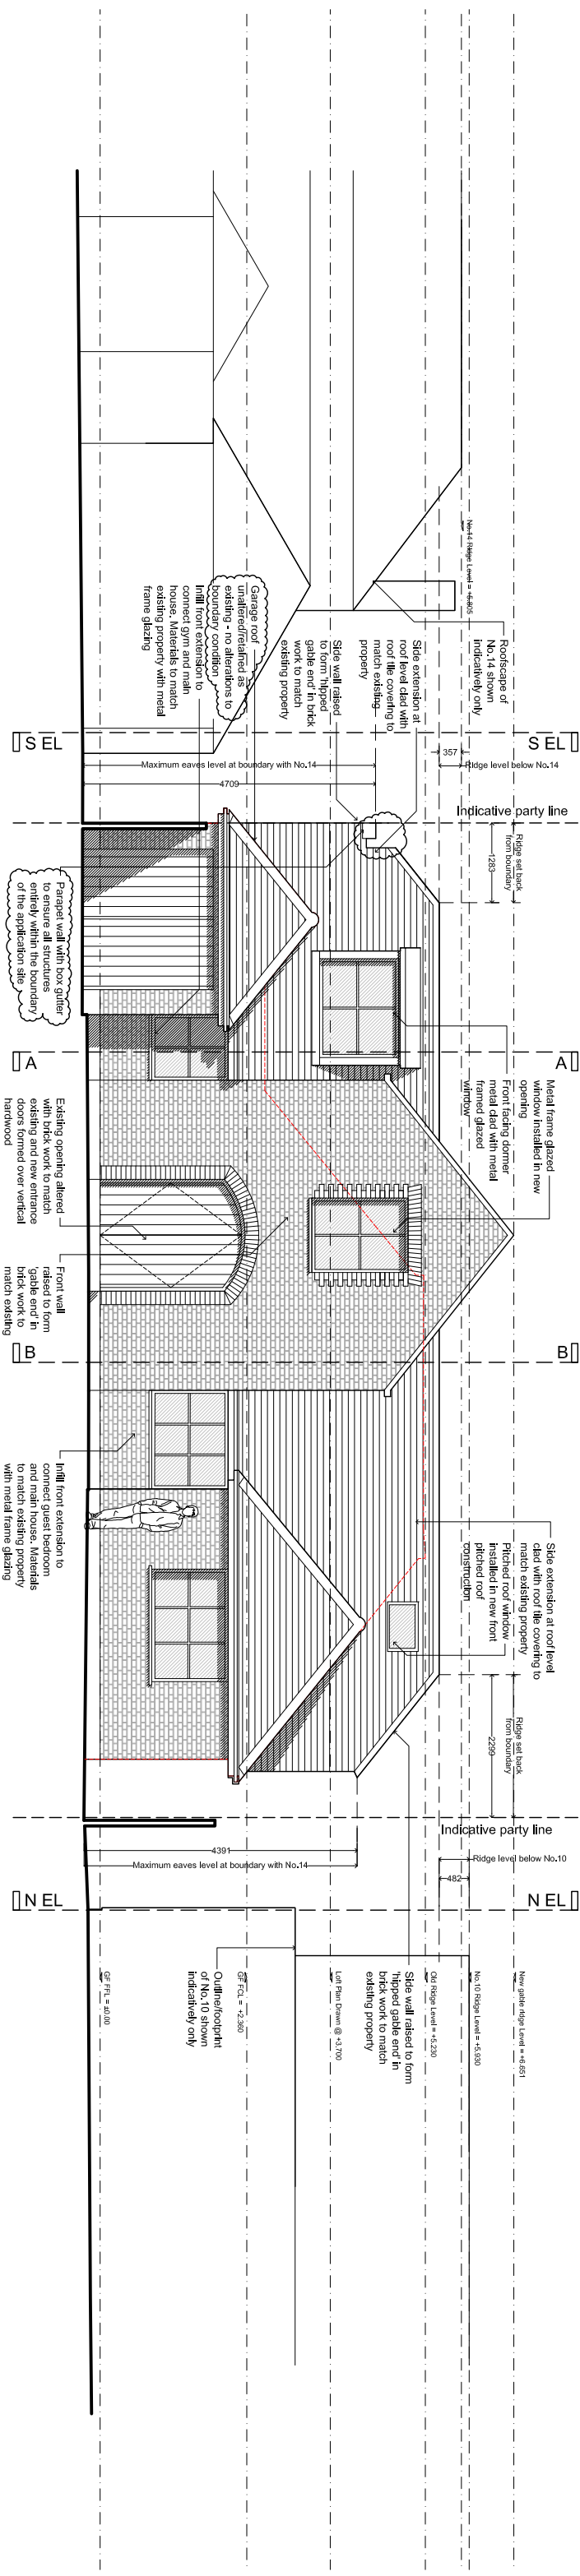

PROPOSED REAR/SOUTH ELEVATION

SCALE: 1:100@A3

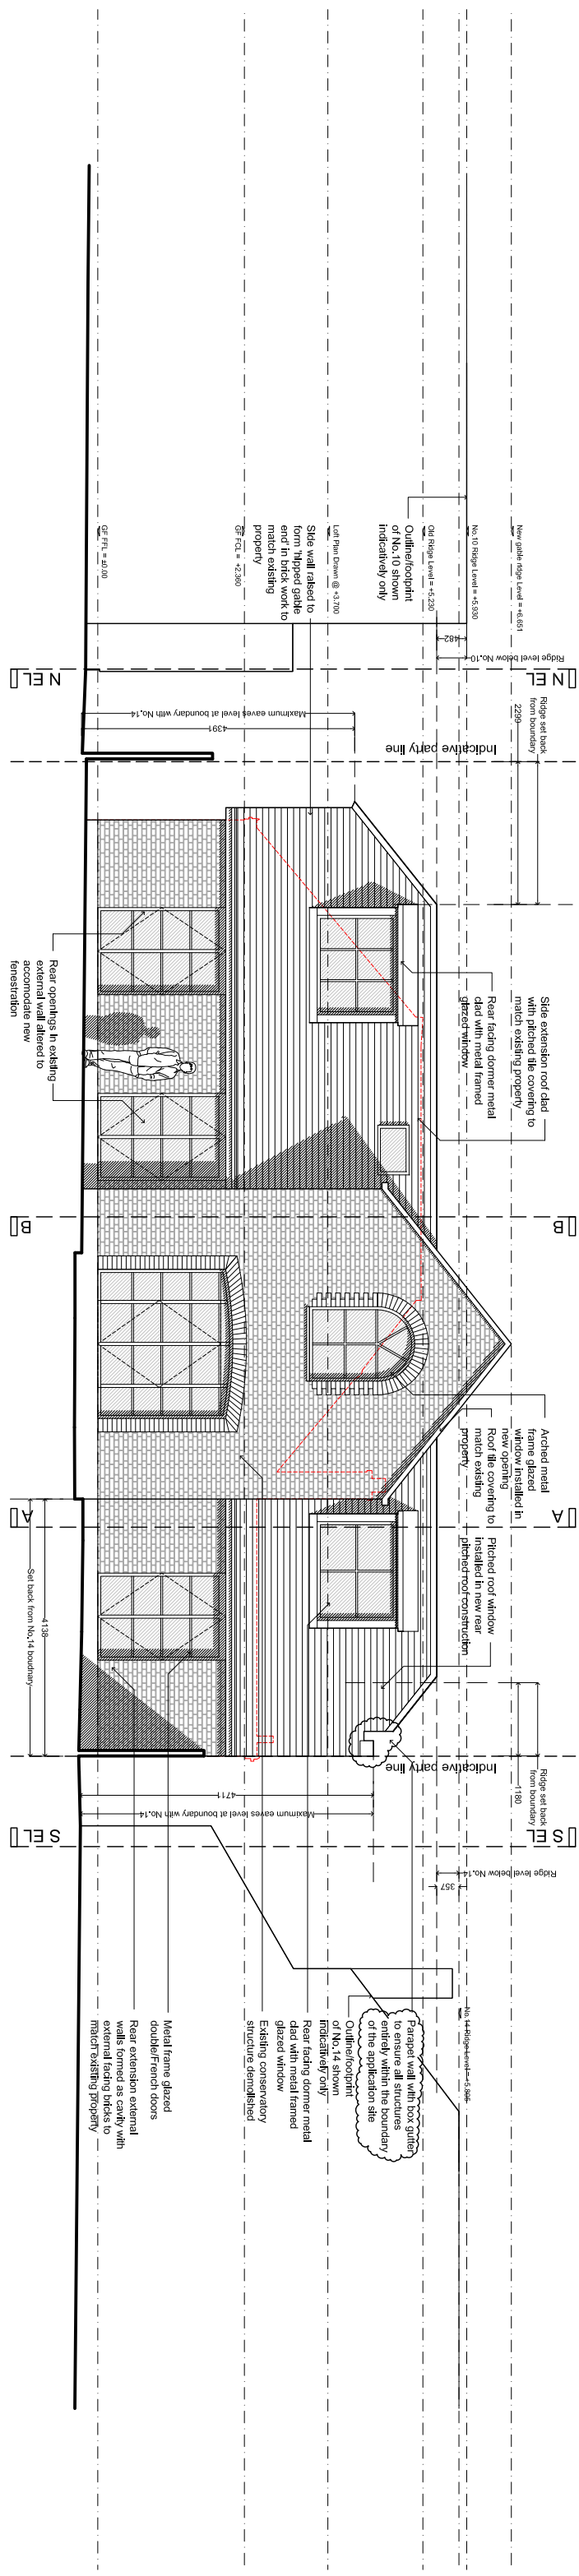 

General Notes:

This drawing has been prepared for planning application purposes. It is not suitable for any other purpose.

Unless expressly stated and agreed in writing, Allen Architects Ltd has not been appointed to the role of Principal Designer in regard to both CDM and BSA legislation. It remains the building owner responsibility to arrange this appointment.

Legend:

- Denotes existing structure removed
- Denotes structure retained
- Denotes proposed structure
- Denotes ceiling height below 1.8m

GENERAL NOTES

This drawings is to be used in conjunction with all other issued information, including architect's and structural engineer's drawings, to be used for the building. Repetition of drawings is to be avoided. This drawing is prepared solely for design and planning submission purposes. It is not intended or suitable for other Building Regulations or construction purposes and should not be used for such.

DRAWING ISSUE	TITLE
Planning	Proposed Front & Rear Elevations
CLIENT	Johnny Lovett
PROJECT	12 Brownfield Way
TITLE	Wheatthampstead, St Albans
AL4 8LL	
SCALE	1:100@A3
DATE	17/06/2025
DWG NO.	070_320
CHECKED	JA
REVISION	D

Allen

architects

al@allen-architects.co.uk