


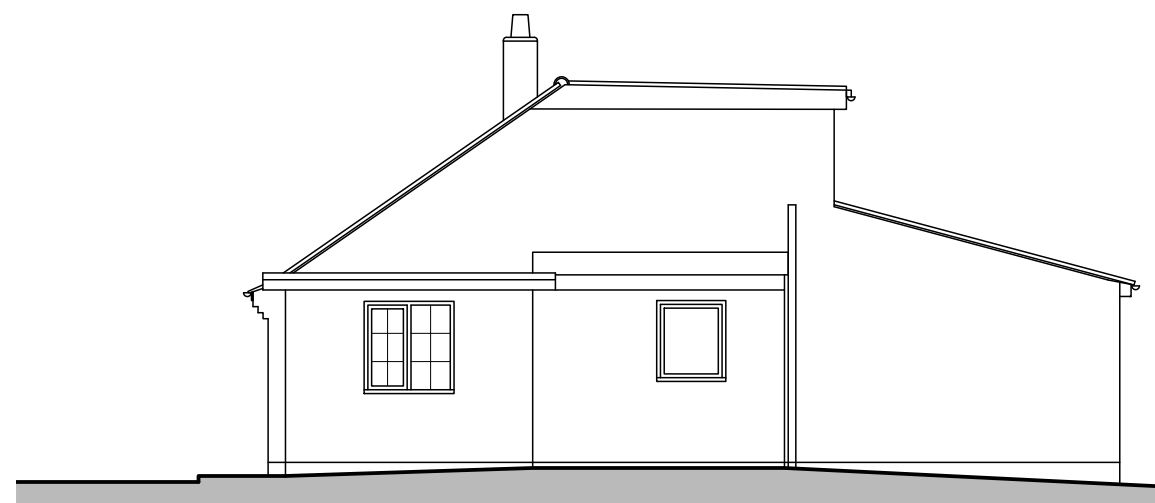


Existing Side Elevation 1:100

- Concrete Interlocking roof tiles
- Black Timber Fascia and soffit with black HR guttering
- White UPVC windows
- Composite front door
- Facing brickwork




Existing Front Elevation 1:100

- Flat roof to side extension
- White UPVC fascia
- Facing Brickwork

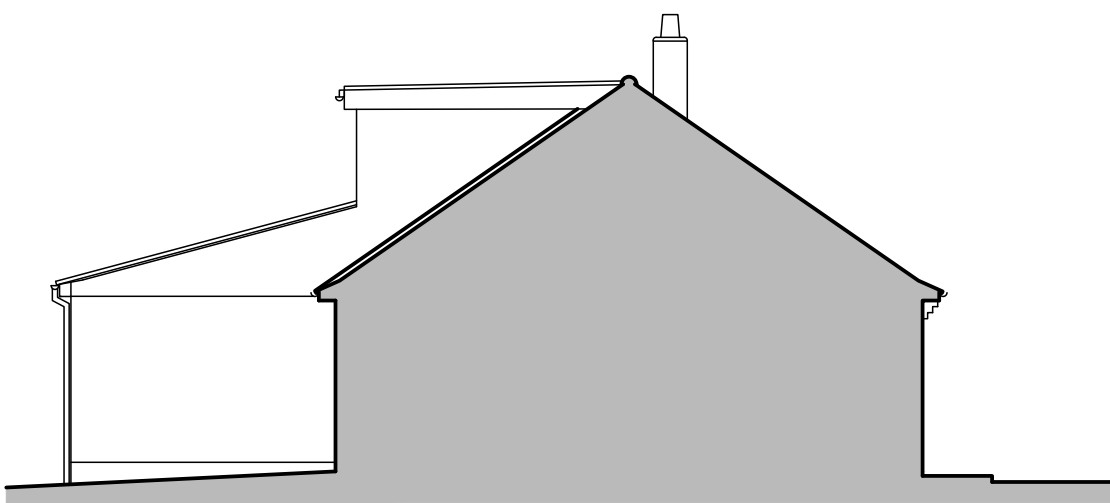


Existing Flank Elevation 1:100

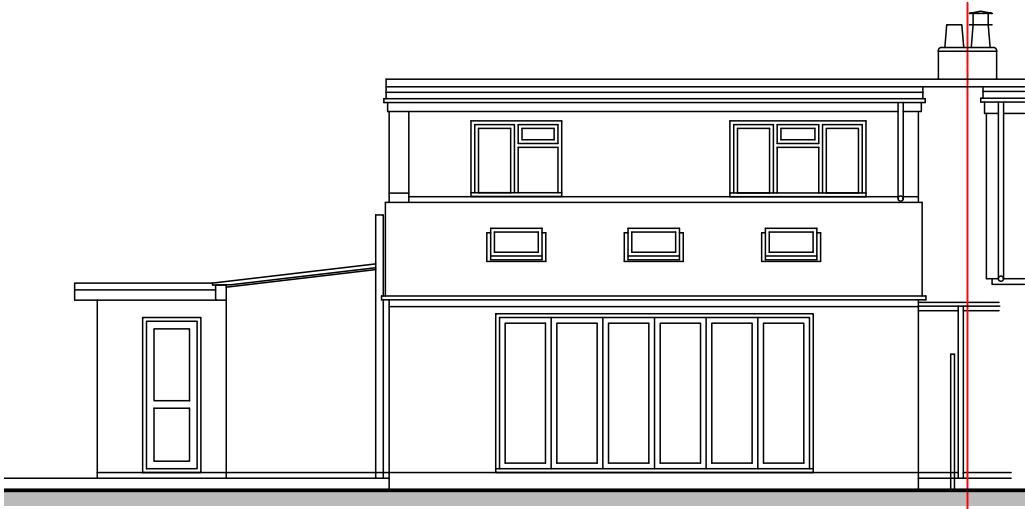


Existing Rear Elevation 1:100

- Flat roof to side dormer
- White UPVC fascia and soffit
- Tile hung dormer
- White UPVC windows
- Concrete interlocking tile
- White UPVC door
- Facing Brickwork
- Powder coated aluminium Bifold door

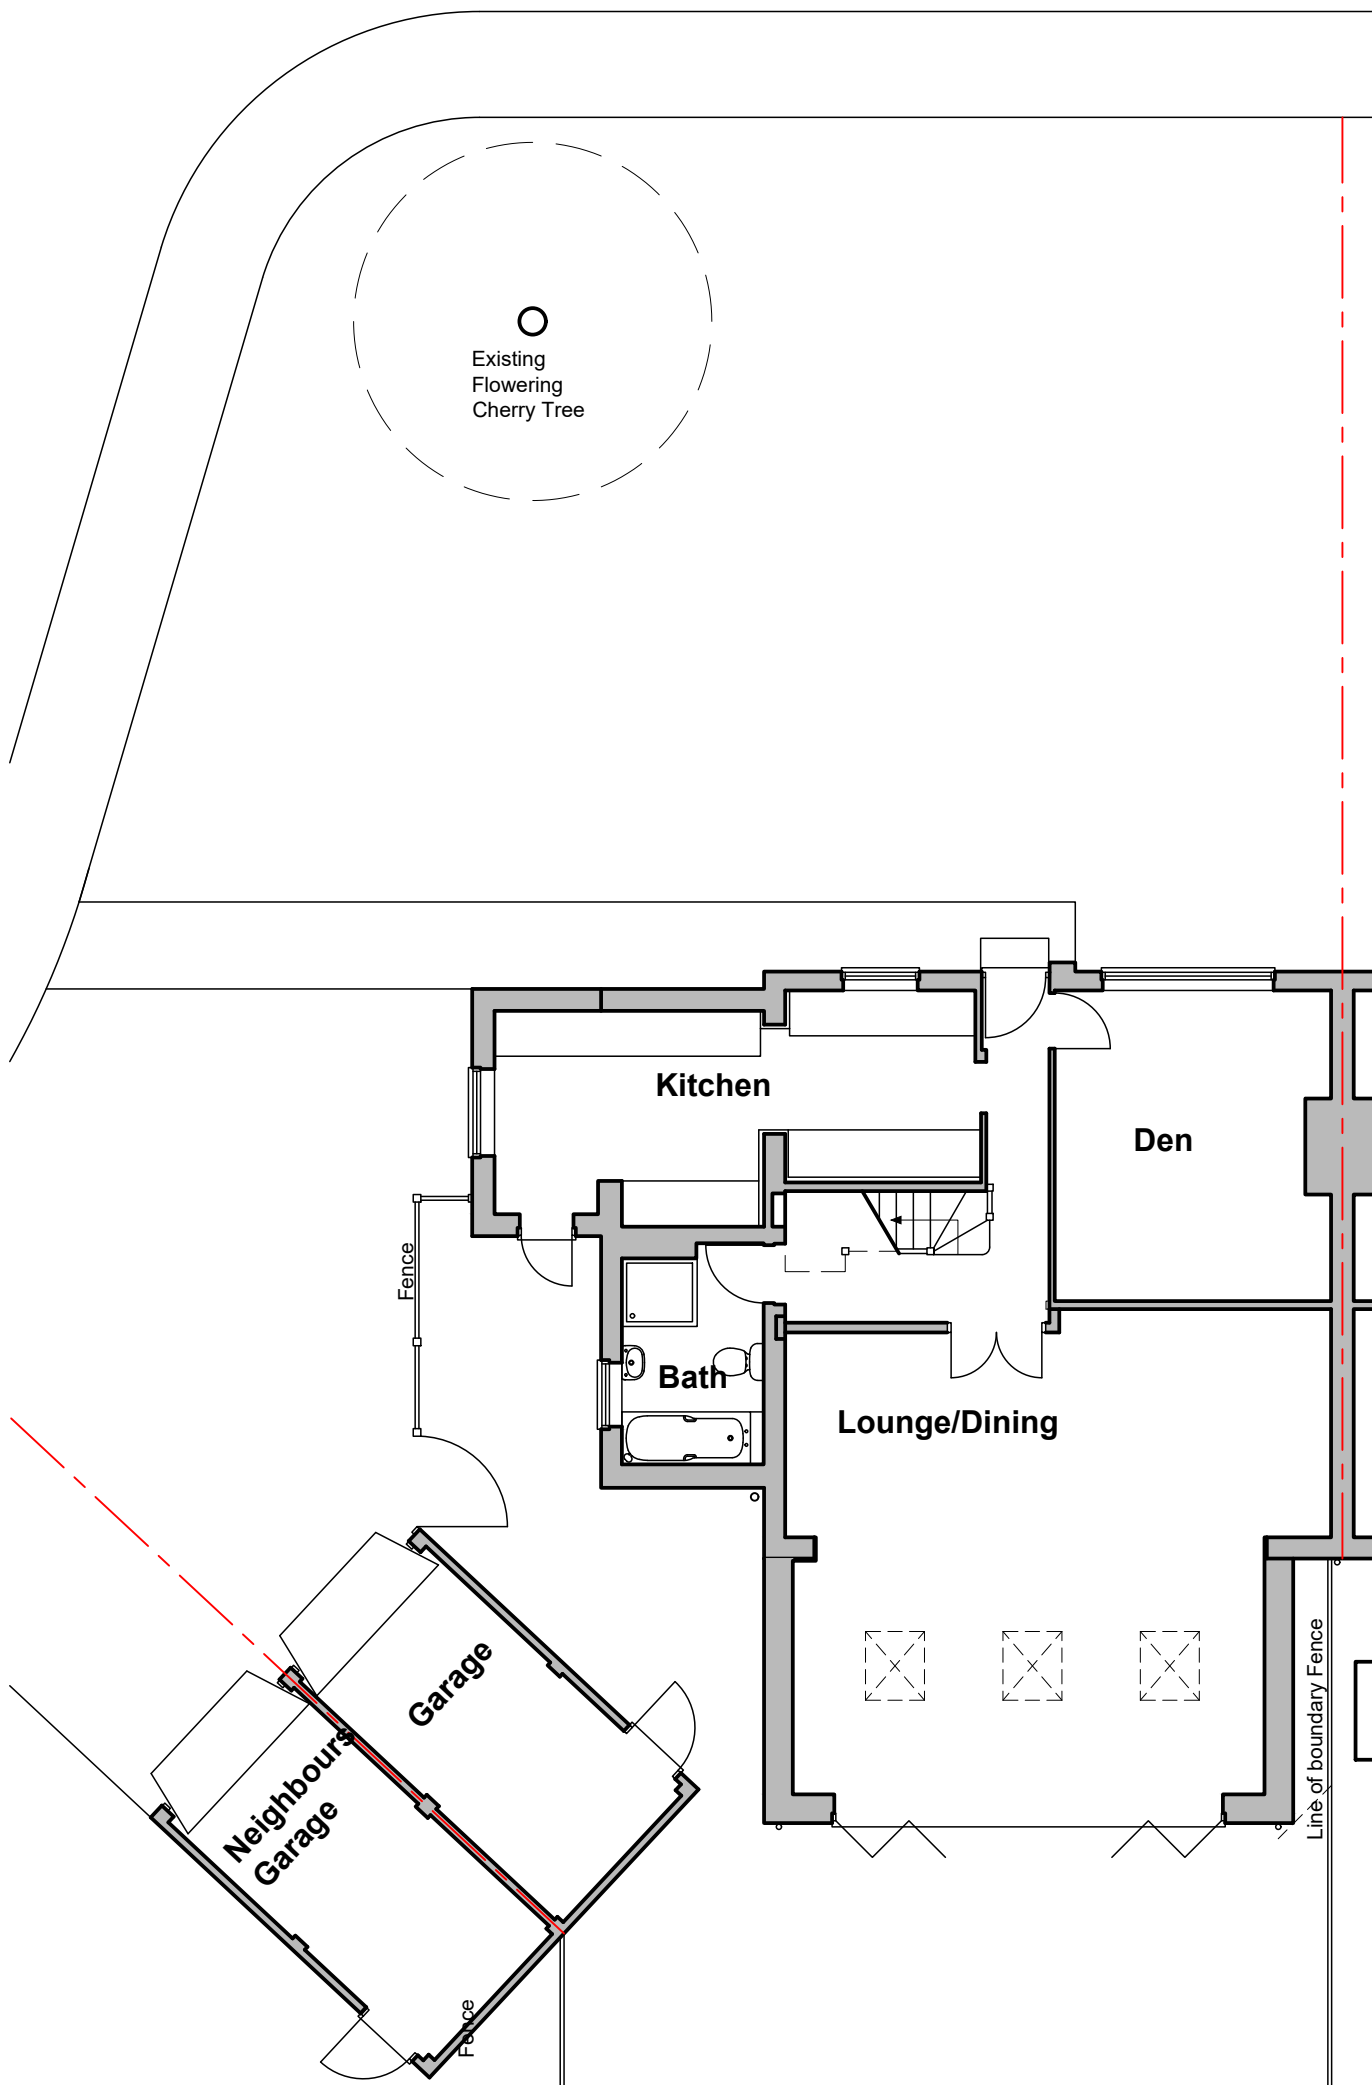


Existing Ground Floor Plan 1:100

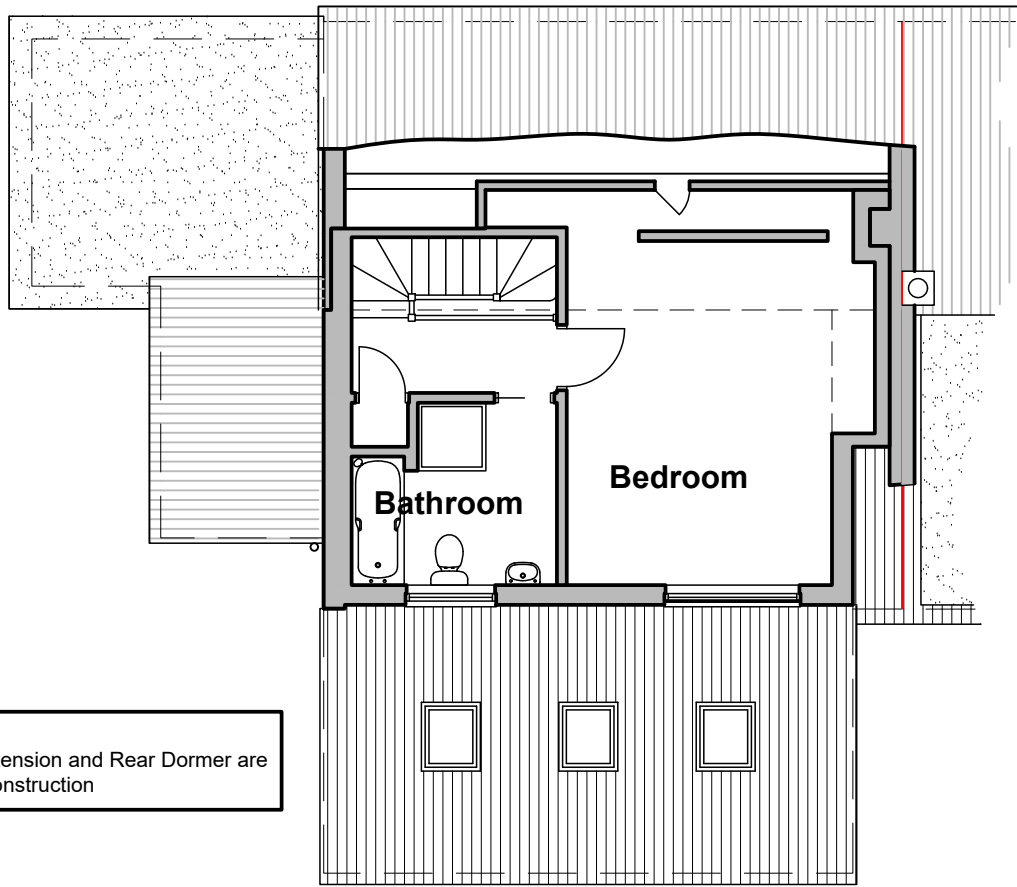

Existing Loft Plan 1:100

NOTE
Rear extension and Rear Dormer are under construction

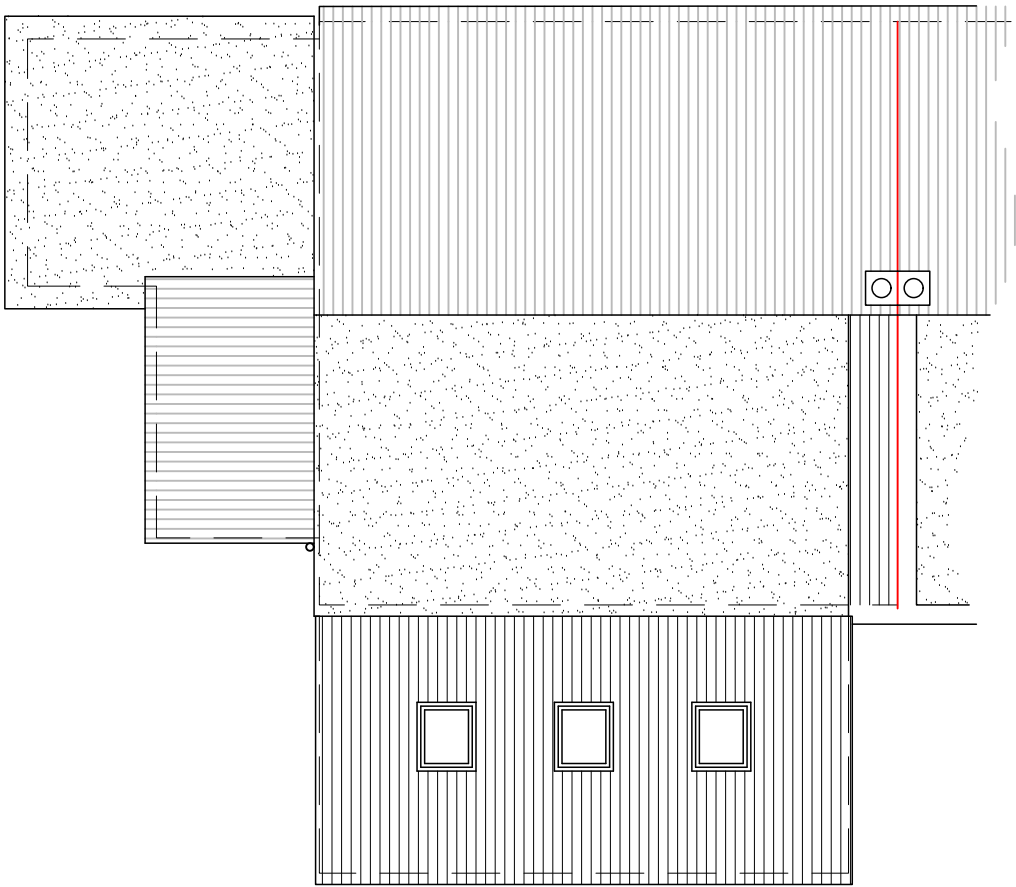

Existing Roof Plan 1:100

0m

1m

2m

3m

4m

5m

1:100 @ A2

0m

2m

4m

6m

8m

10m

1:200 @ A2

0m

1m

2m

3m

1:50 @ A2

Revision	Date	Rev

Project	Single Storey Front Extension with Porch and First Floor Roof extension with Dormer Over Existing Side Extension 7 Willow Close Reed SG8 8BA
Drawing	Existing Approved Plans and Elevations
Scale	1:100 @ A2
Date	May 2025
Dwg. No.	DRS-380-01
DRS Consulting Services 102 Crib Street Ware Herts SG12 7HJ Telephone 07884 465961 david.stillwell@drsconsulting.co.uk	
Chartered Institute of Architectural Technologists LABC	