



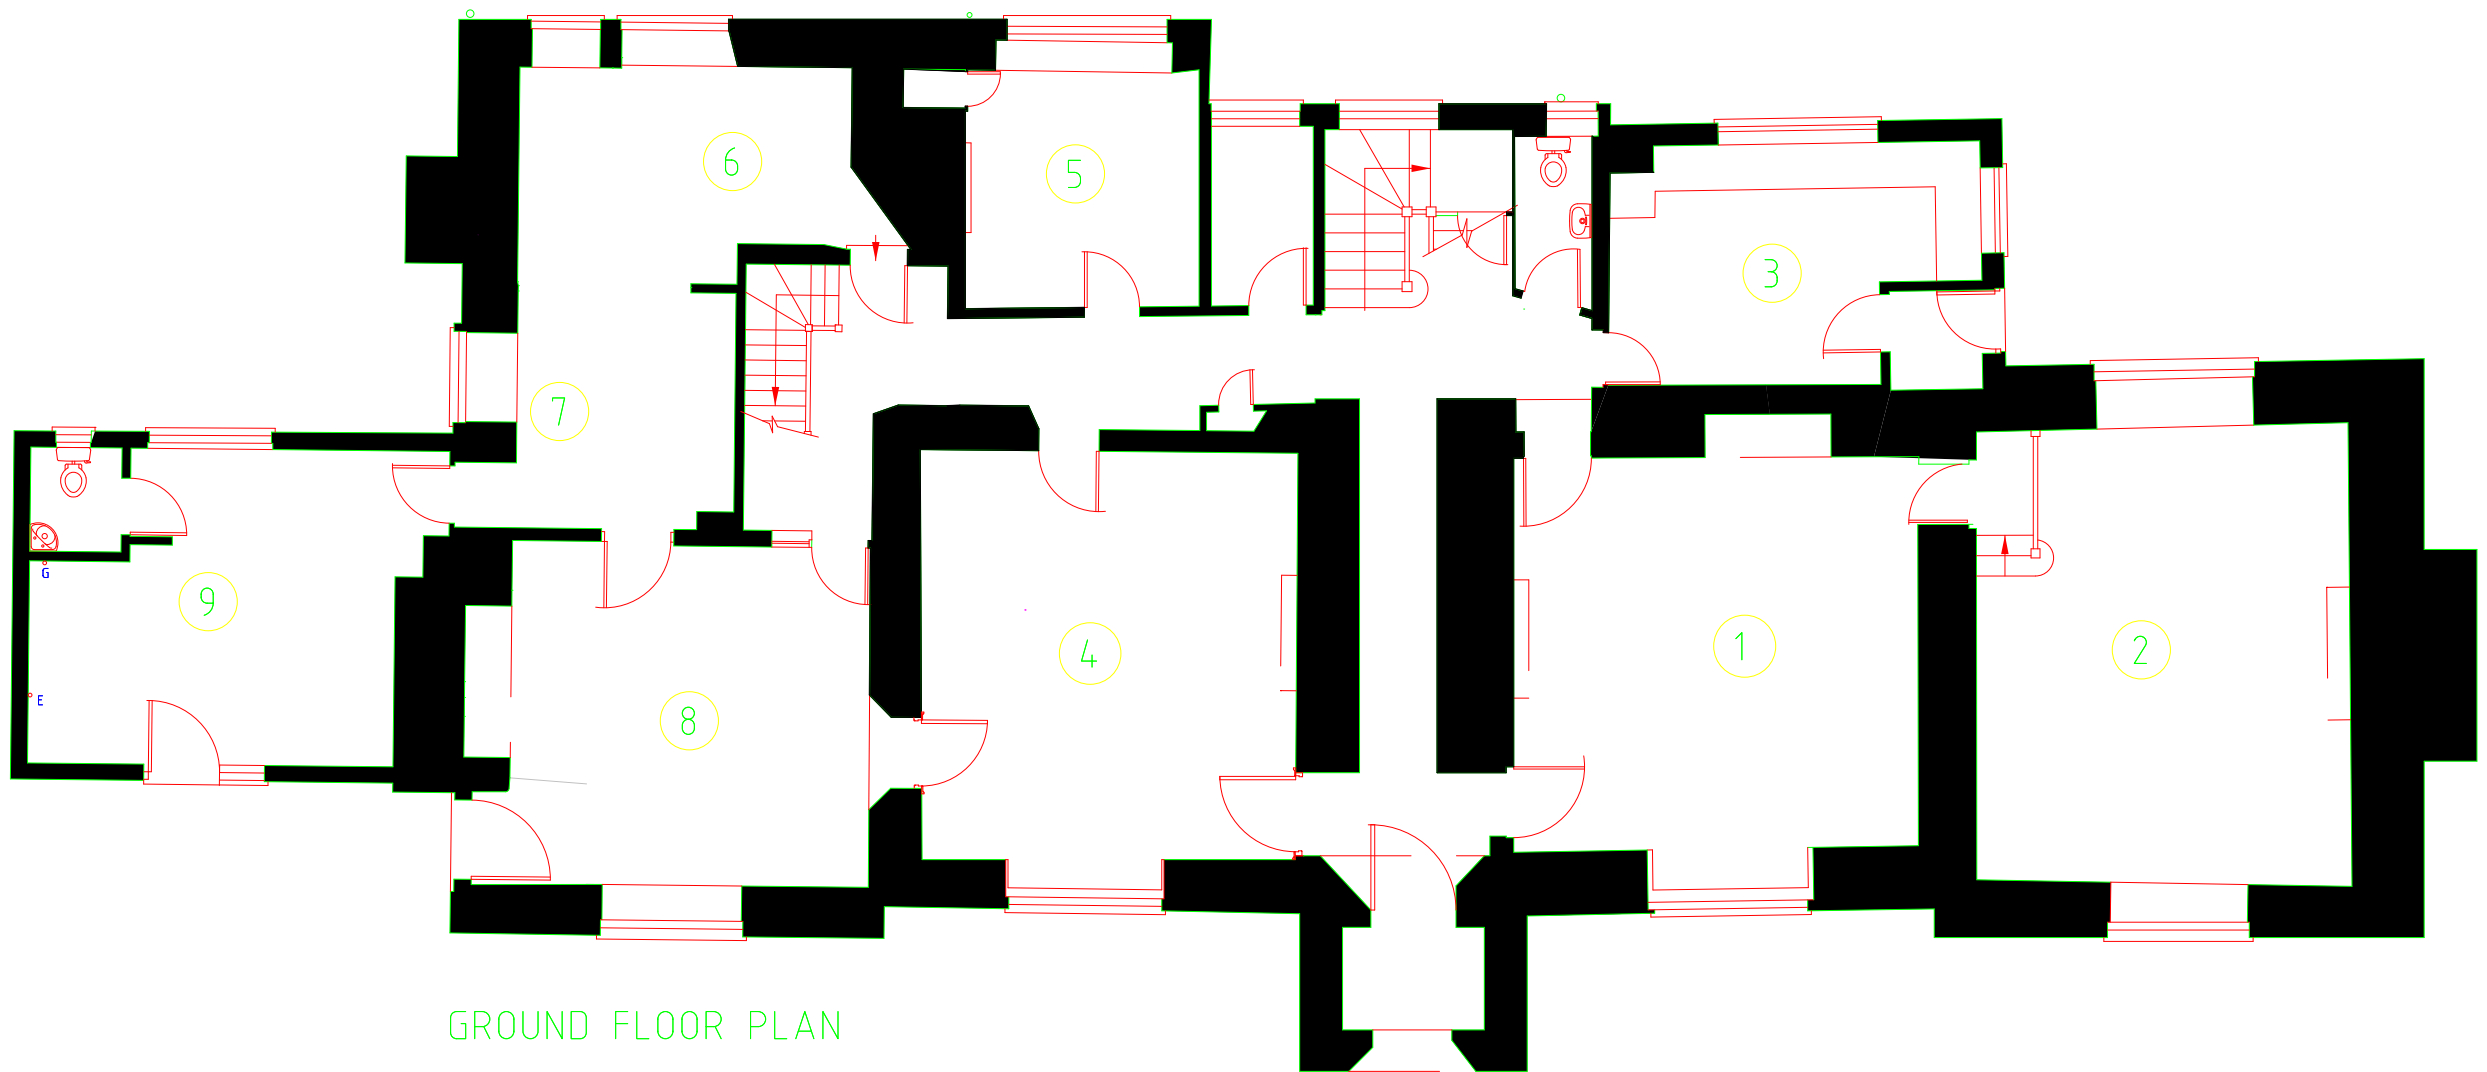

GROUND FLOOR PLAN

 

Revisions

 AT4 Architects Ltd 84 TILEHOUSE STREET HITCHIN HERTFORDSHIRE SG5 2DY TELEPHONE (01462) 422334/433607/441593 FAX (01462) 455085 EMAIL office@at4architects.co.uk WEB SITE www.at4architects.co.uk DIRECTOR - EDMUND WRIGHT, R.I.B.A.	Project RECTORY MANOR PIRTON	
	Client MR M WILLIAMS	
	Title GROUND FLOOR PLAN	
	Scale 1:100	Drawn by JEB
	Date OCTOBER 2011	Drawing No. 11/33/05A

DO NOT SCALE OFF THIS DRAWING

THIS DRAWING IS PROTECTED BY COPYRIGHT