



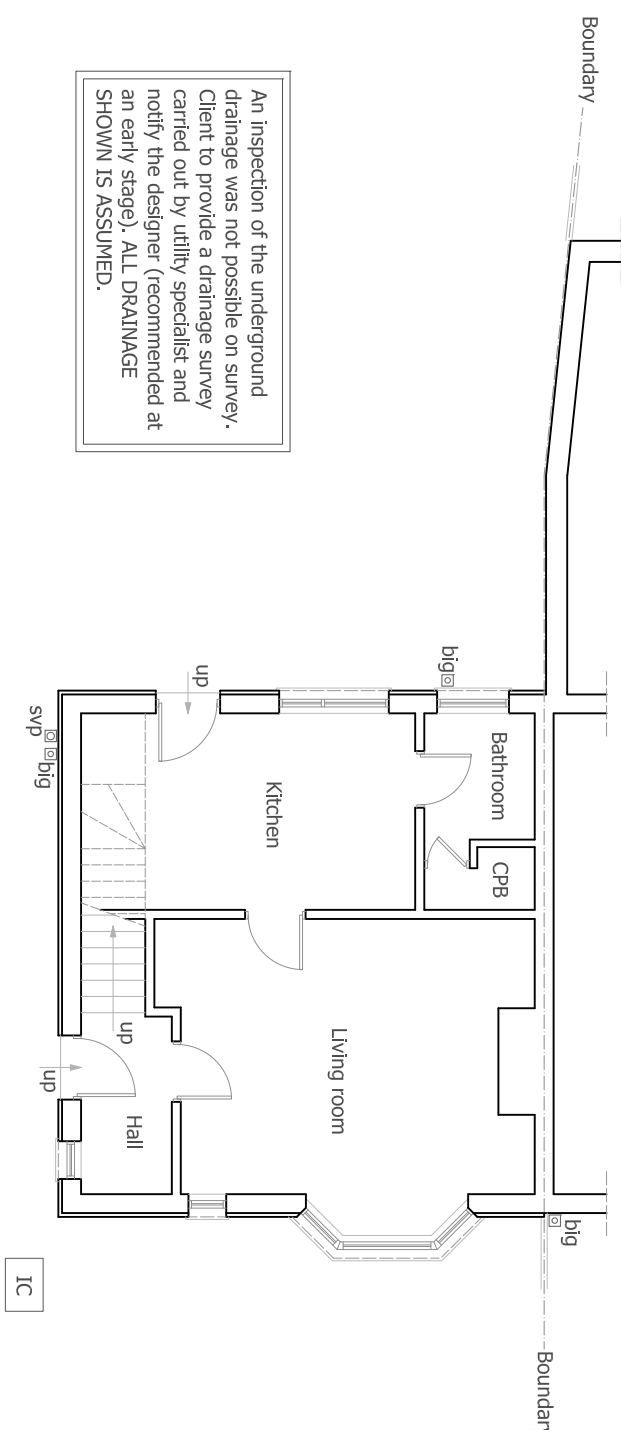


EXISTING ROOF PLAN
scale 1:100

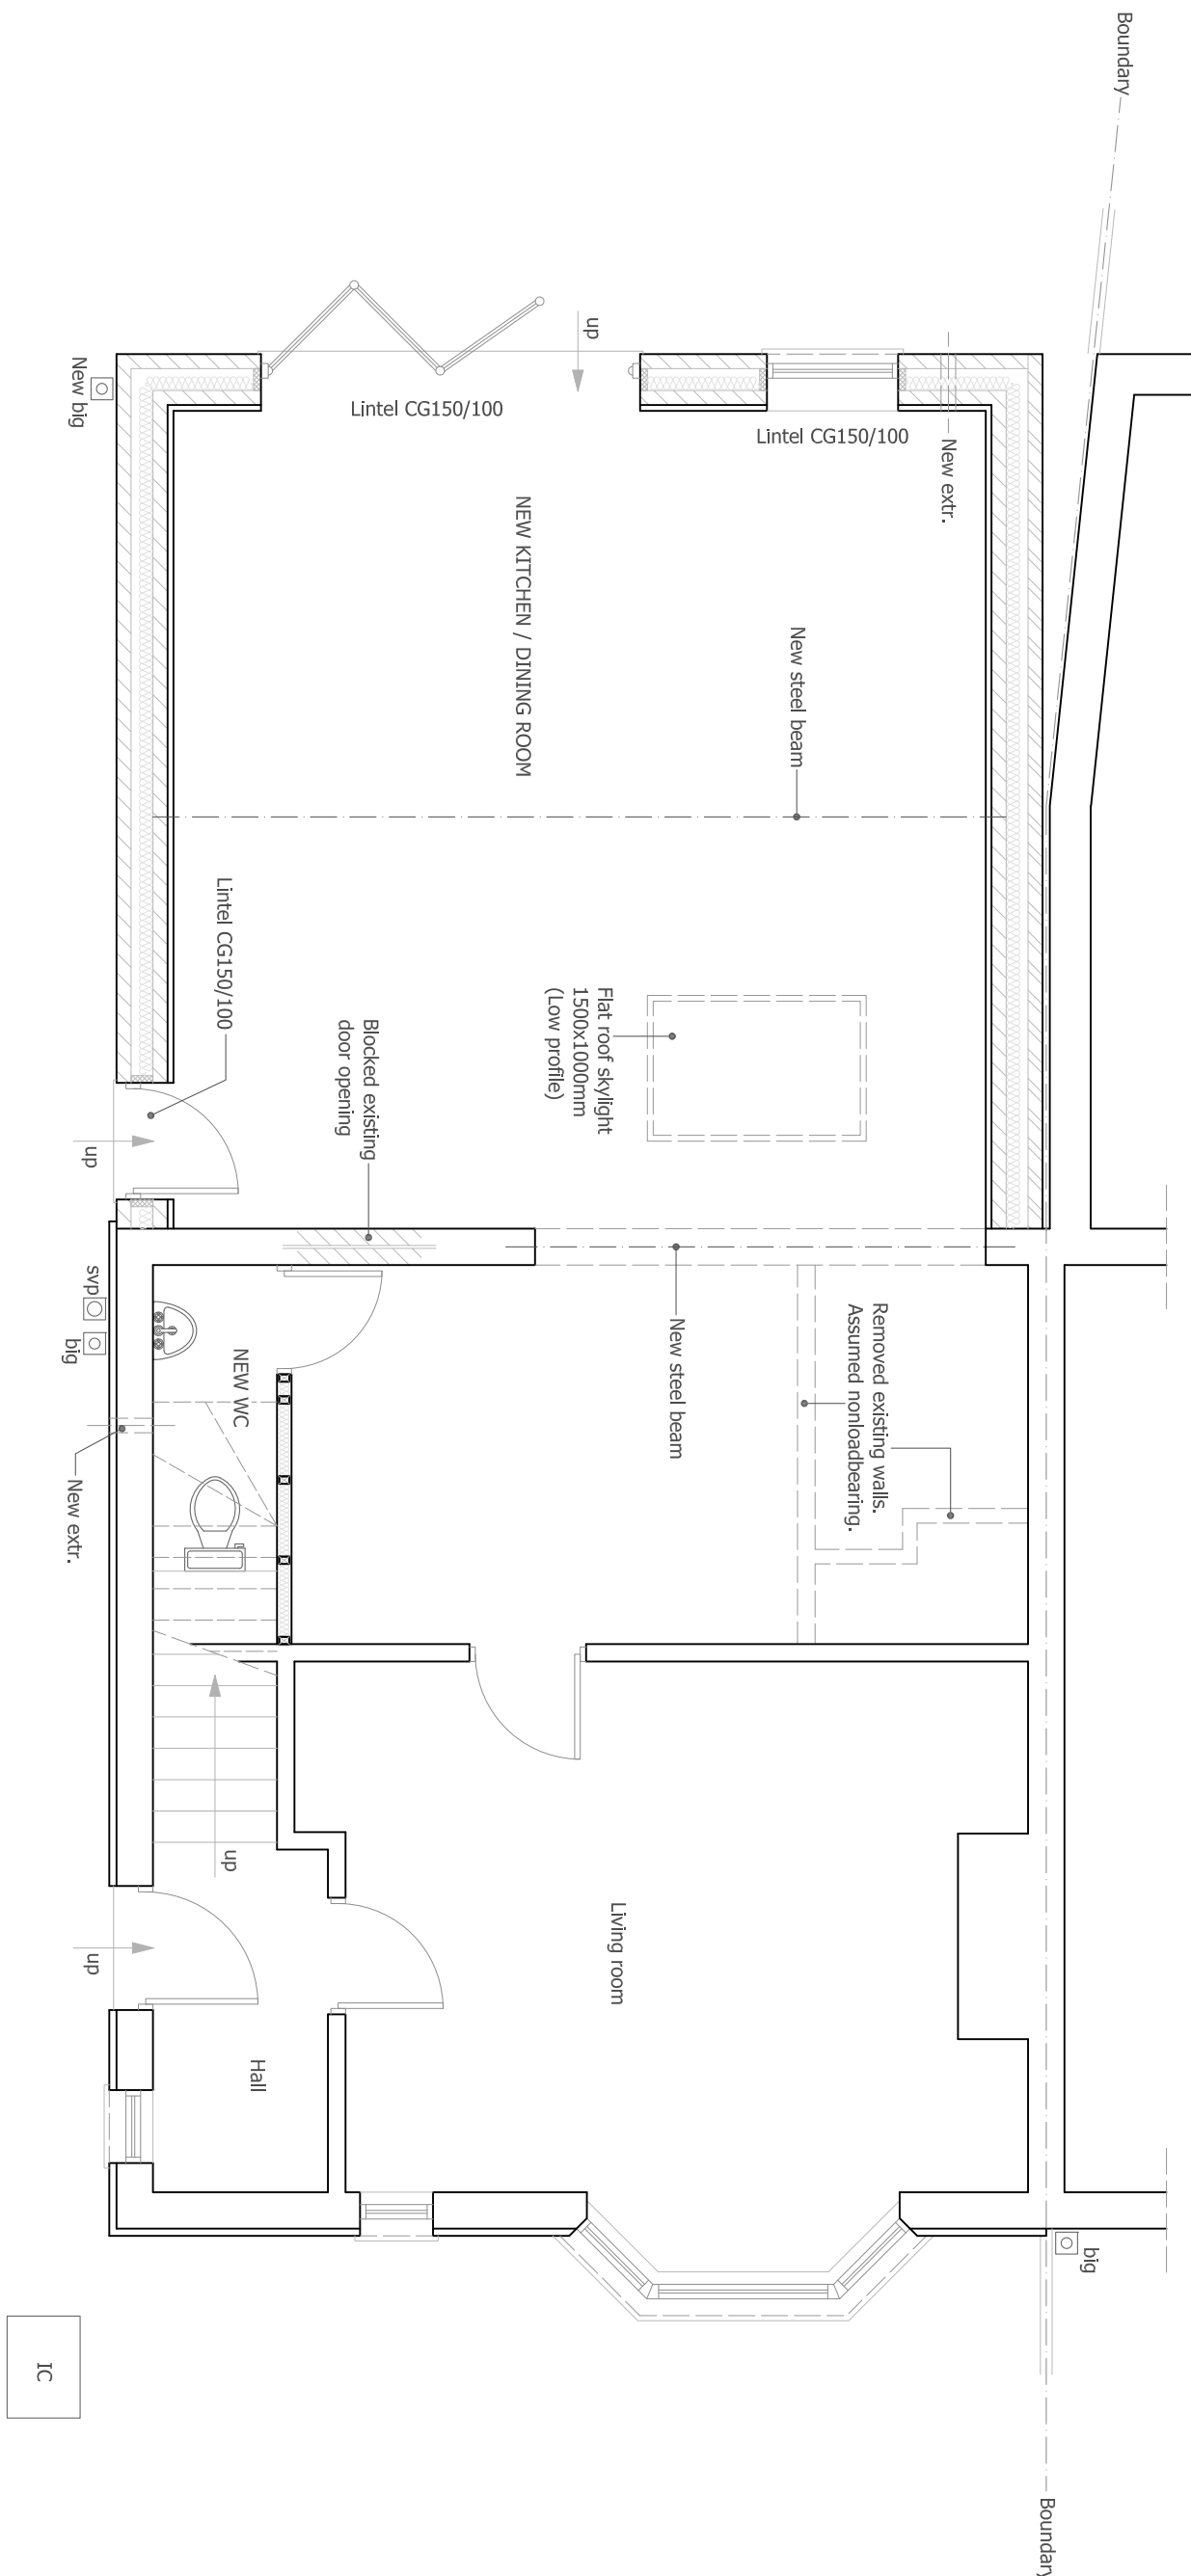

PROPOSED GROUND FLOOR PLAN

scale 1:50

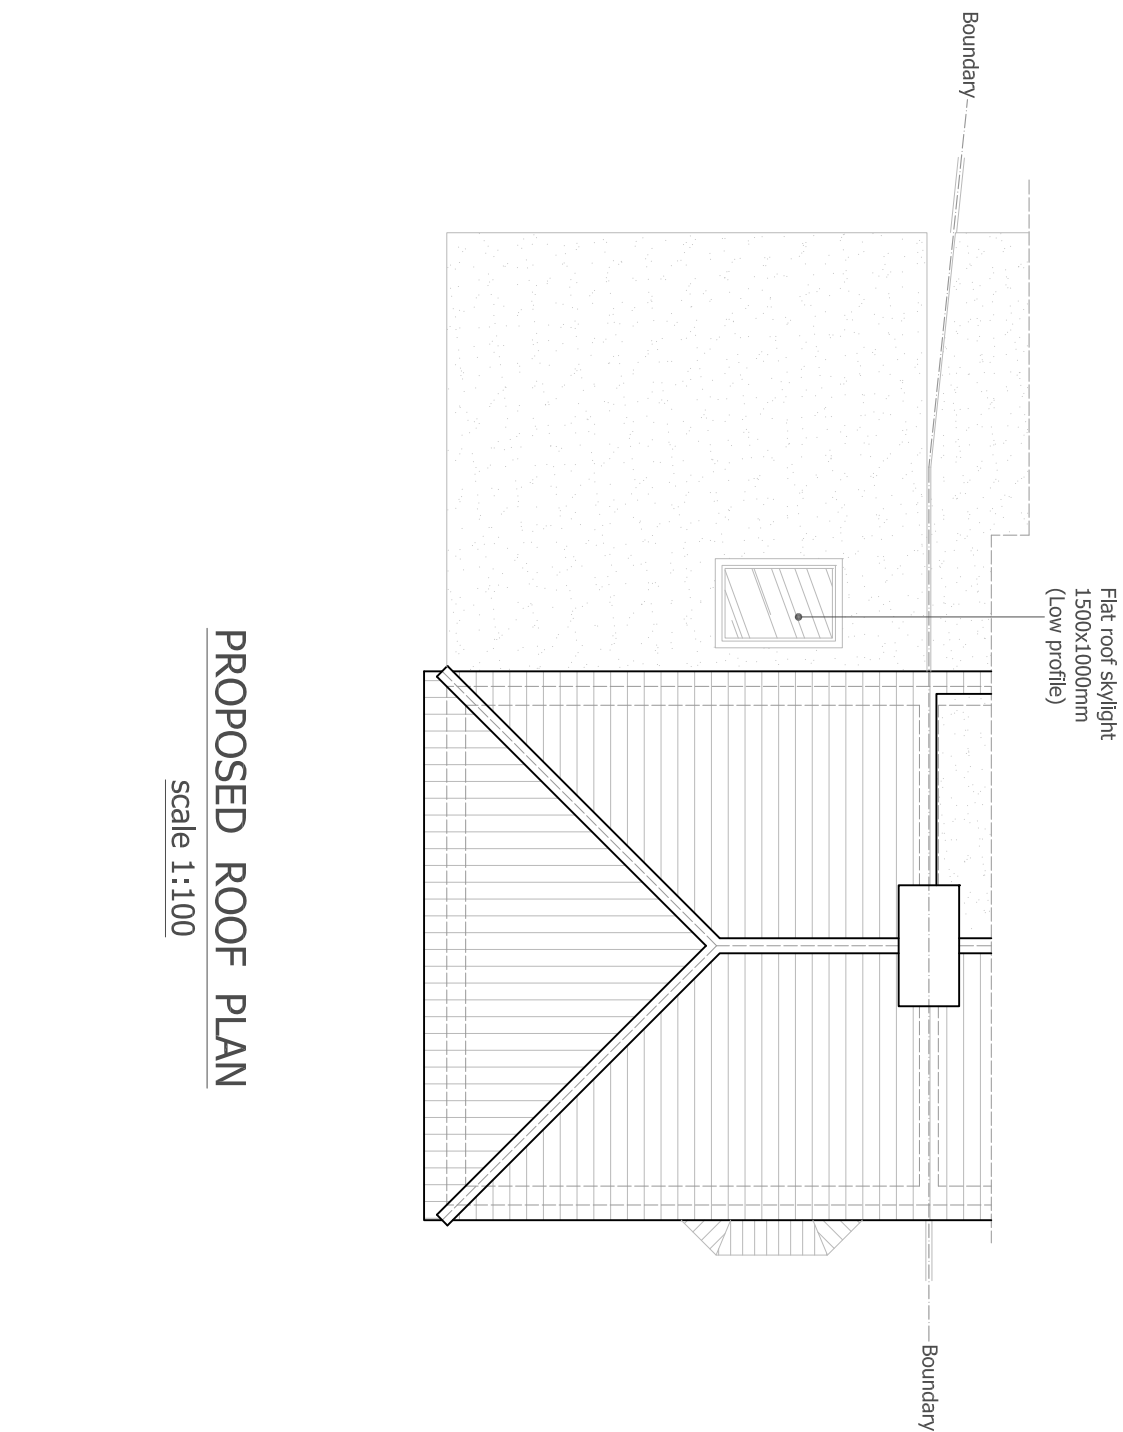

PROPOSED ROOF PLAN
scale 1:100

New internal doors to have 10mm air gap to underside.

[illegible]