
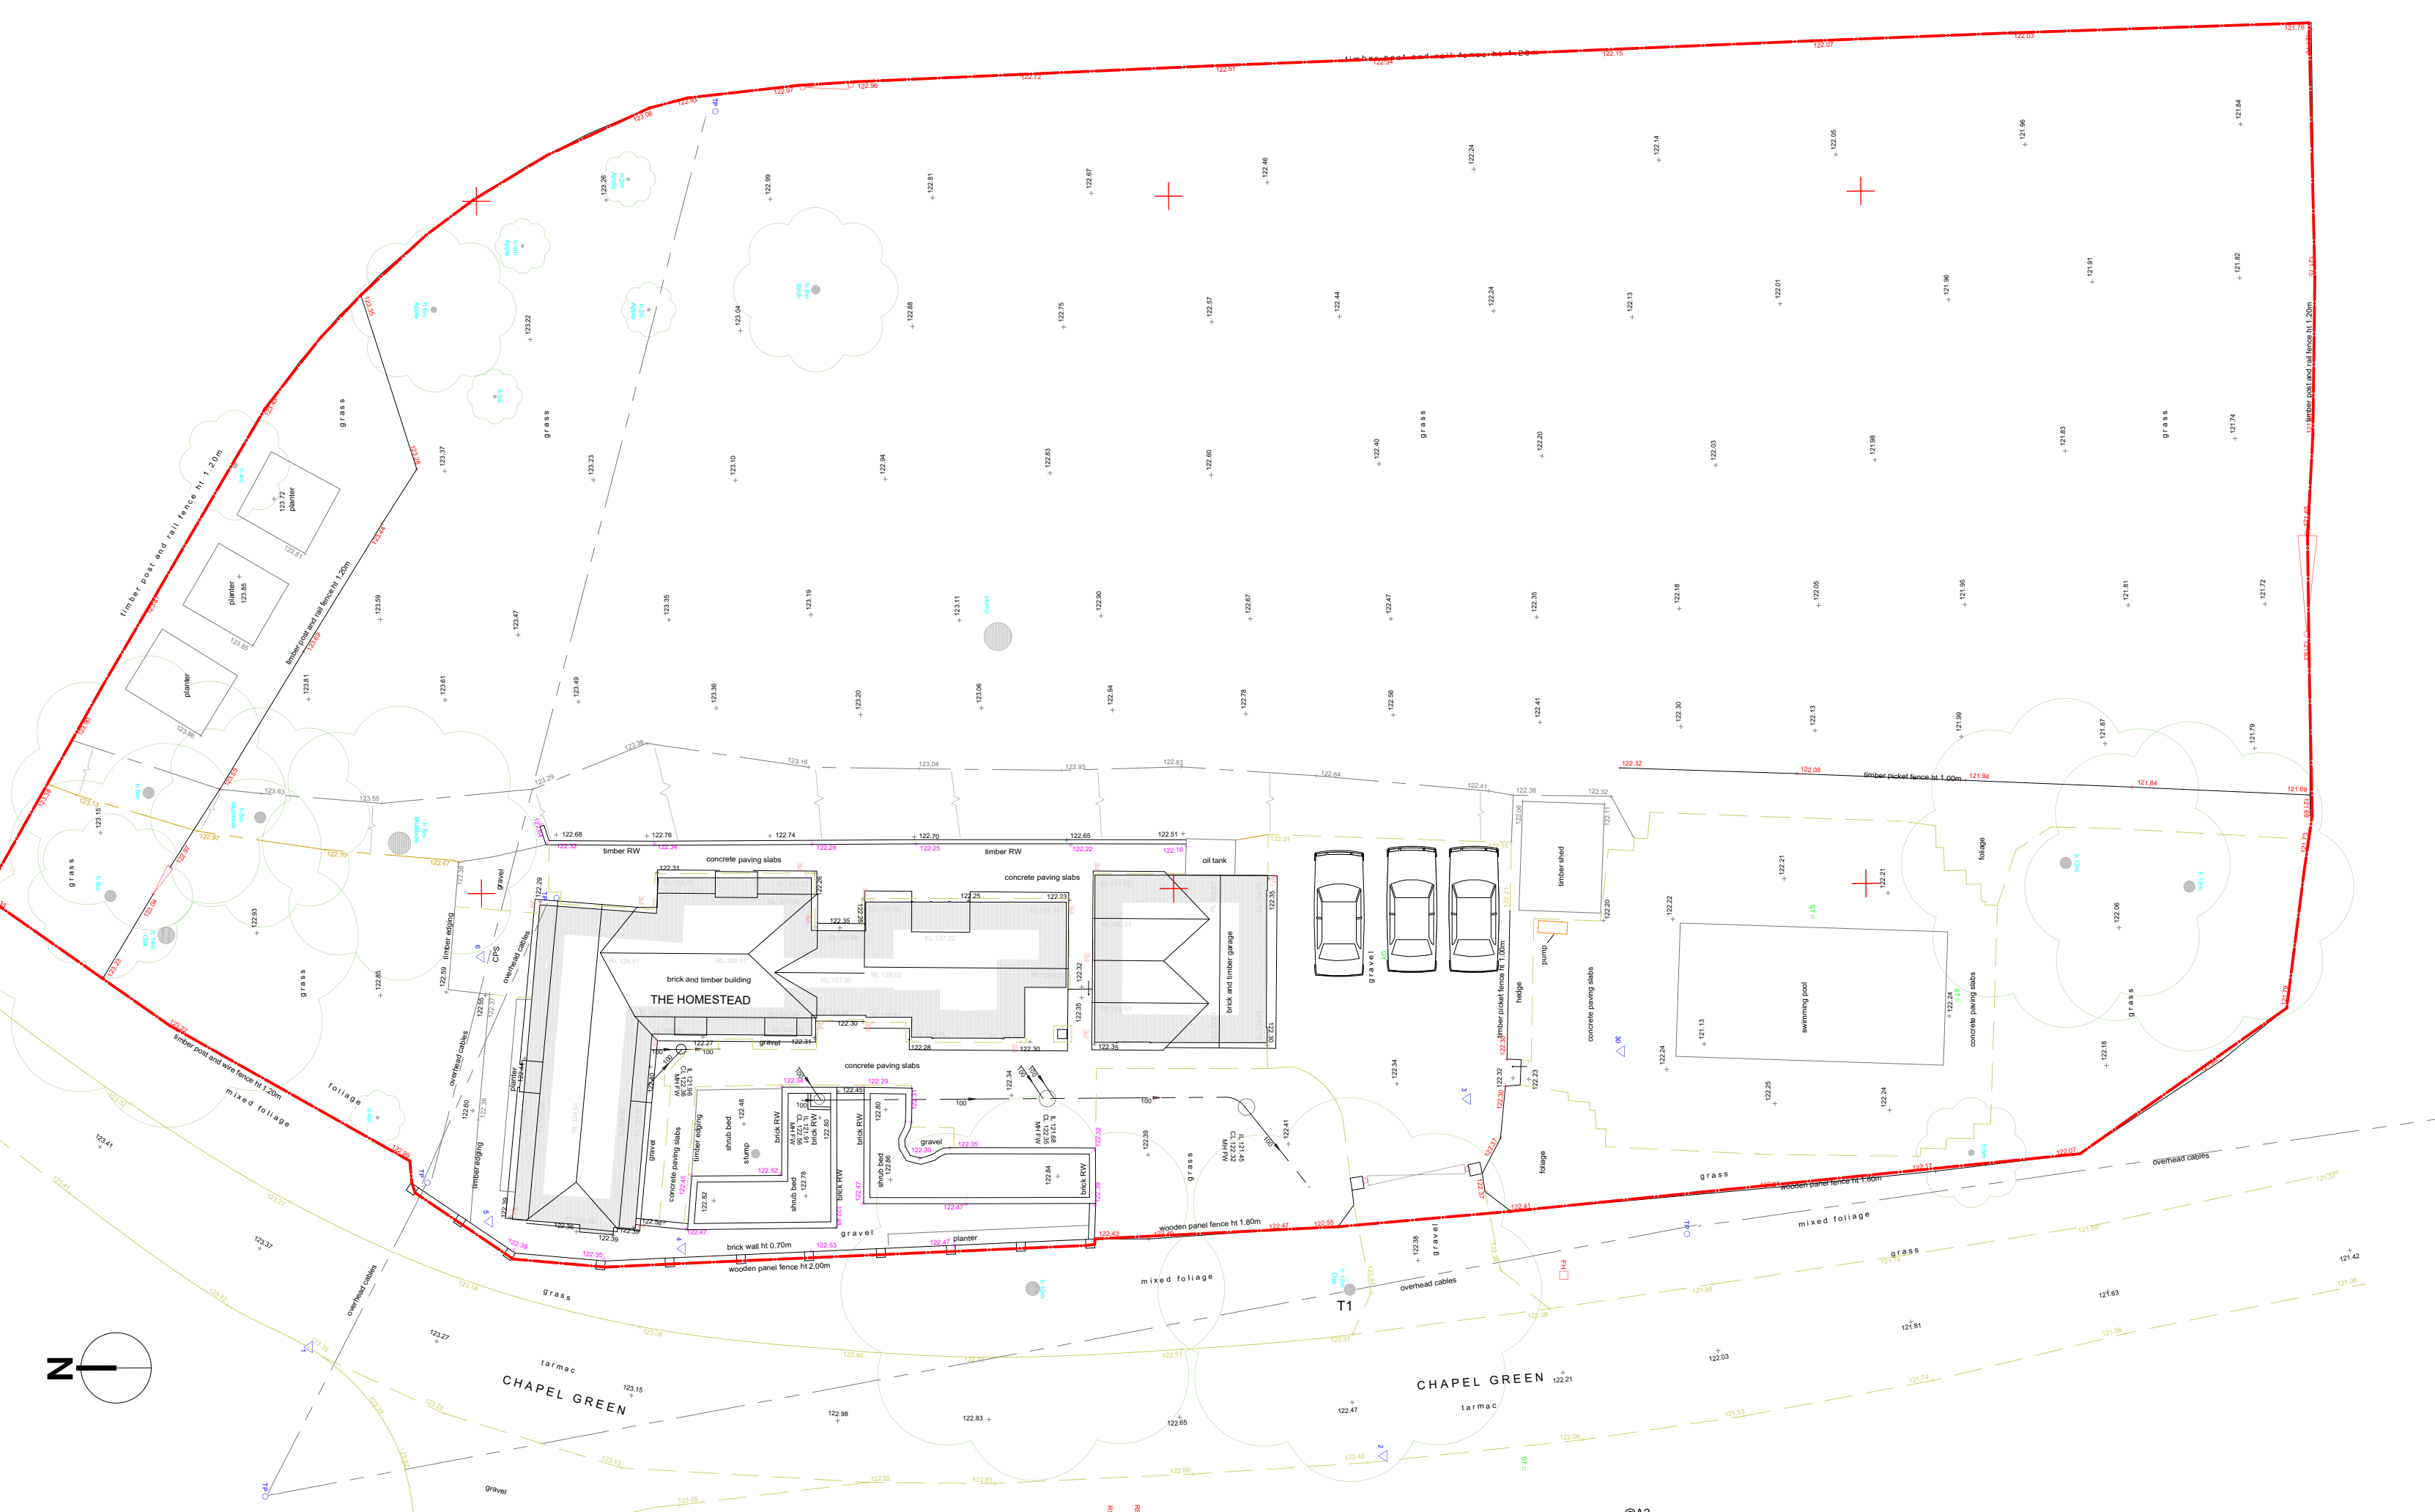


1 Site Plan
Scale: 1:200

 

REV PP	DATE 25/01/2024	NOTES Planning Permission Application	PROJECT The Homestead	TITLE Existing Site/Block/Roof plan House reorganisation with rear extension
CHECKED	SCALE as shown @A2	DATE April 2023	NO 2303 / 001	REV PP
DO NOT SCALE FROM THIS DRAWING FOR CONSTRUCTION PURPOSES AND CHECK ALL DIMENSIONS ON SITE THIS DRAWING IS TO BE READ IN CONJUNCTION WITH ALL OTHER RELEVANT INFORMATION FROM OTHER CONSULTANTS				
			ann@bassettarchitects.co.uk	
			BASSETT ARCHITECTS	