





front elevation

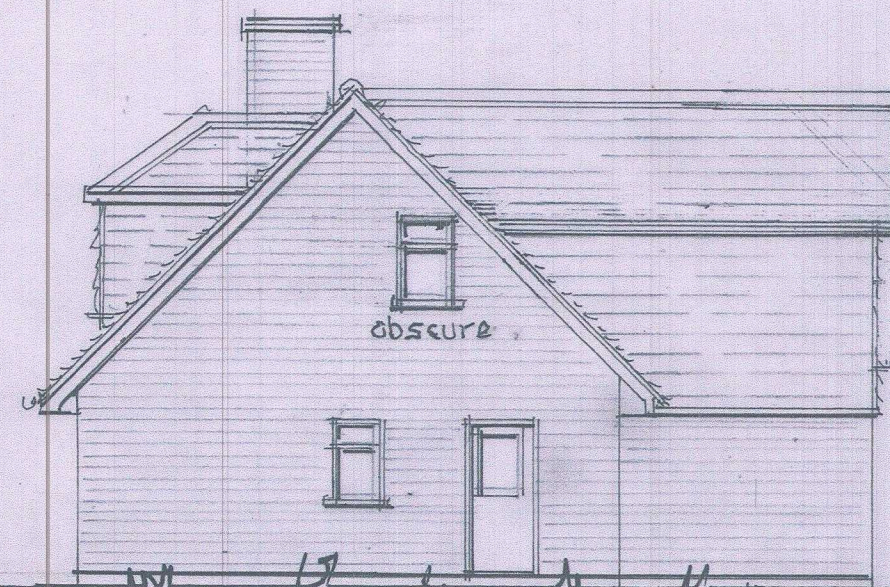


side elevation




rear elevation

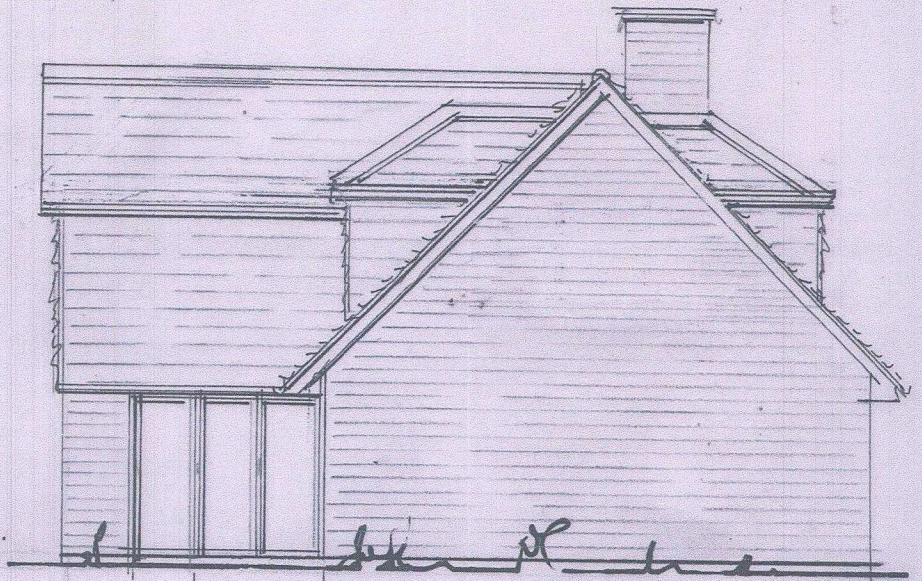



side elevation

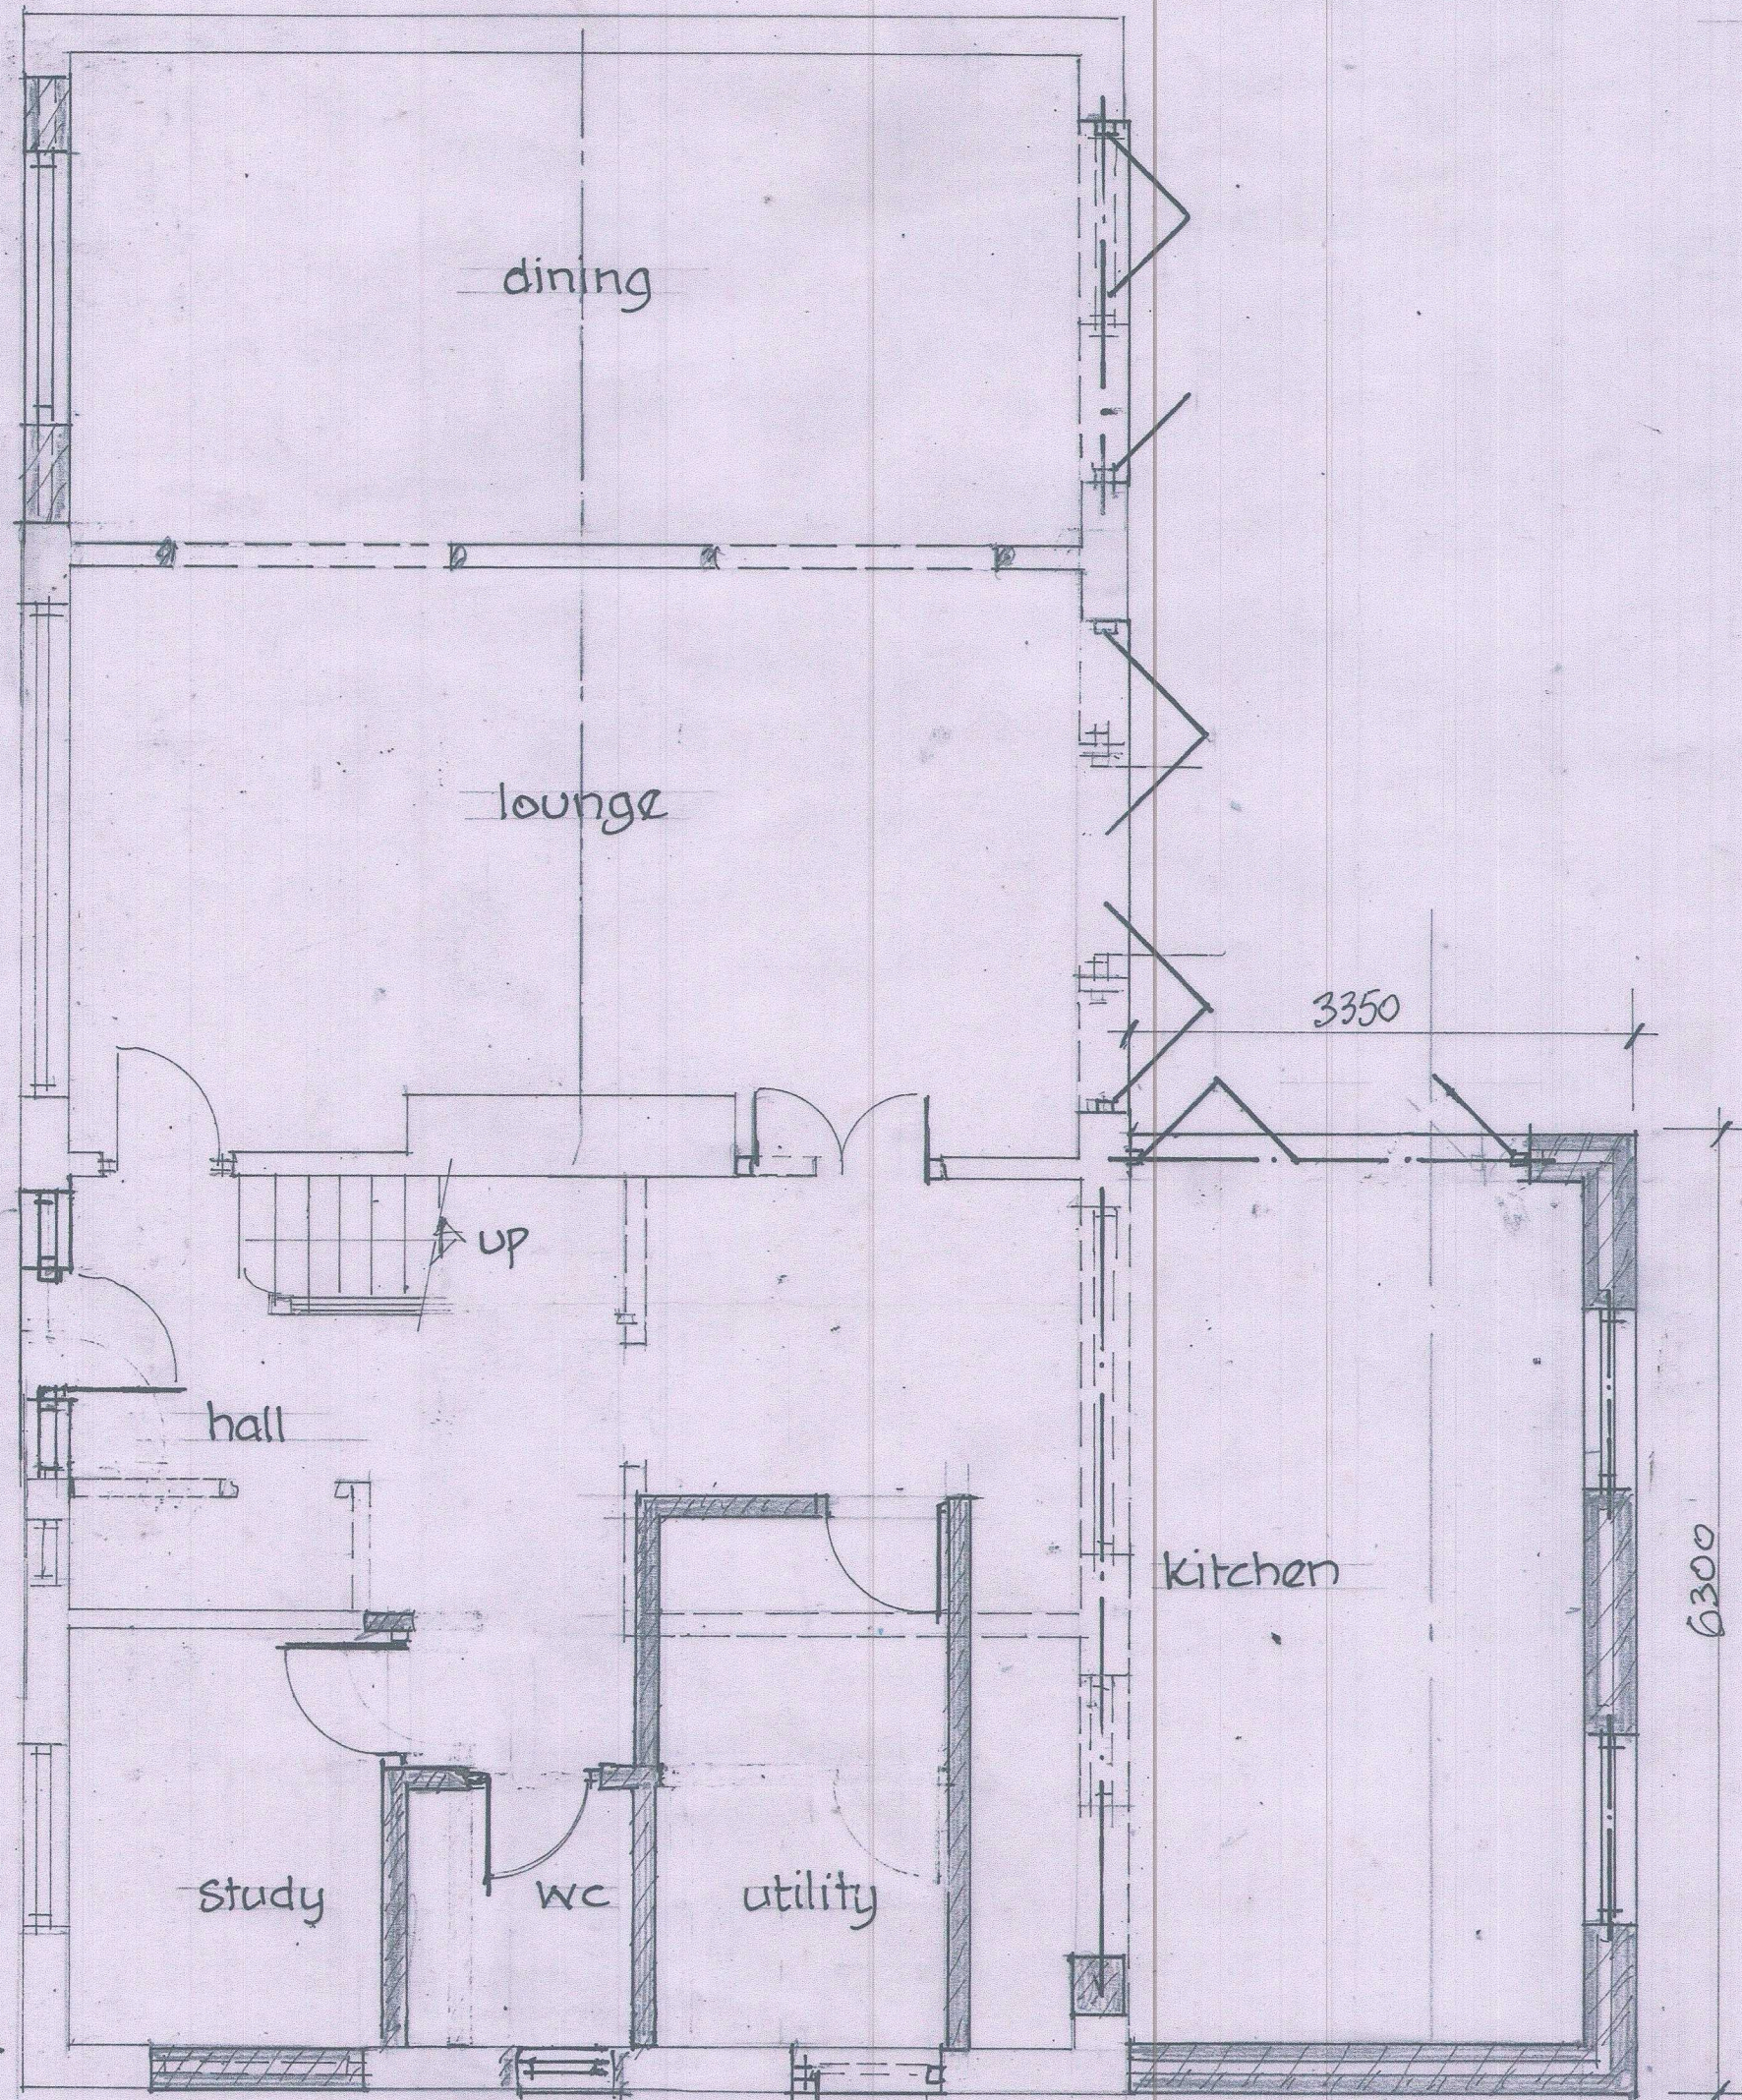

ground floor plan

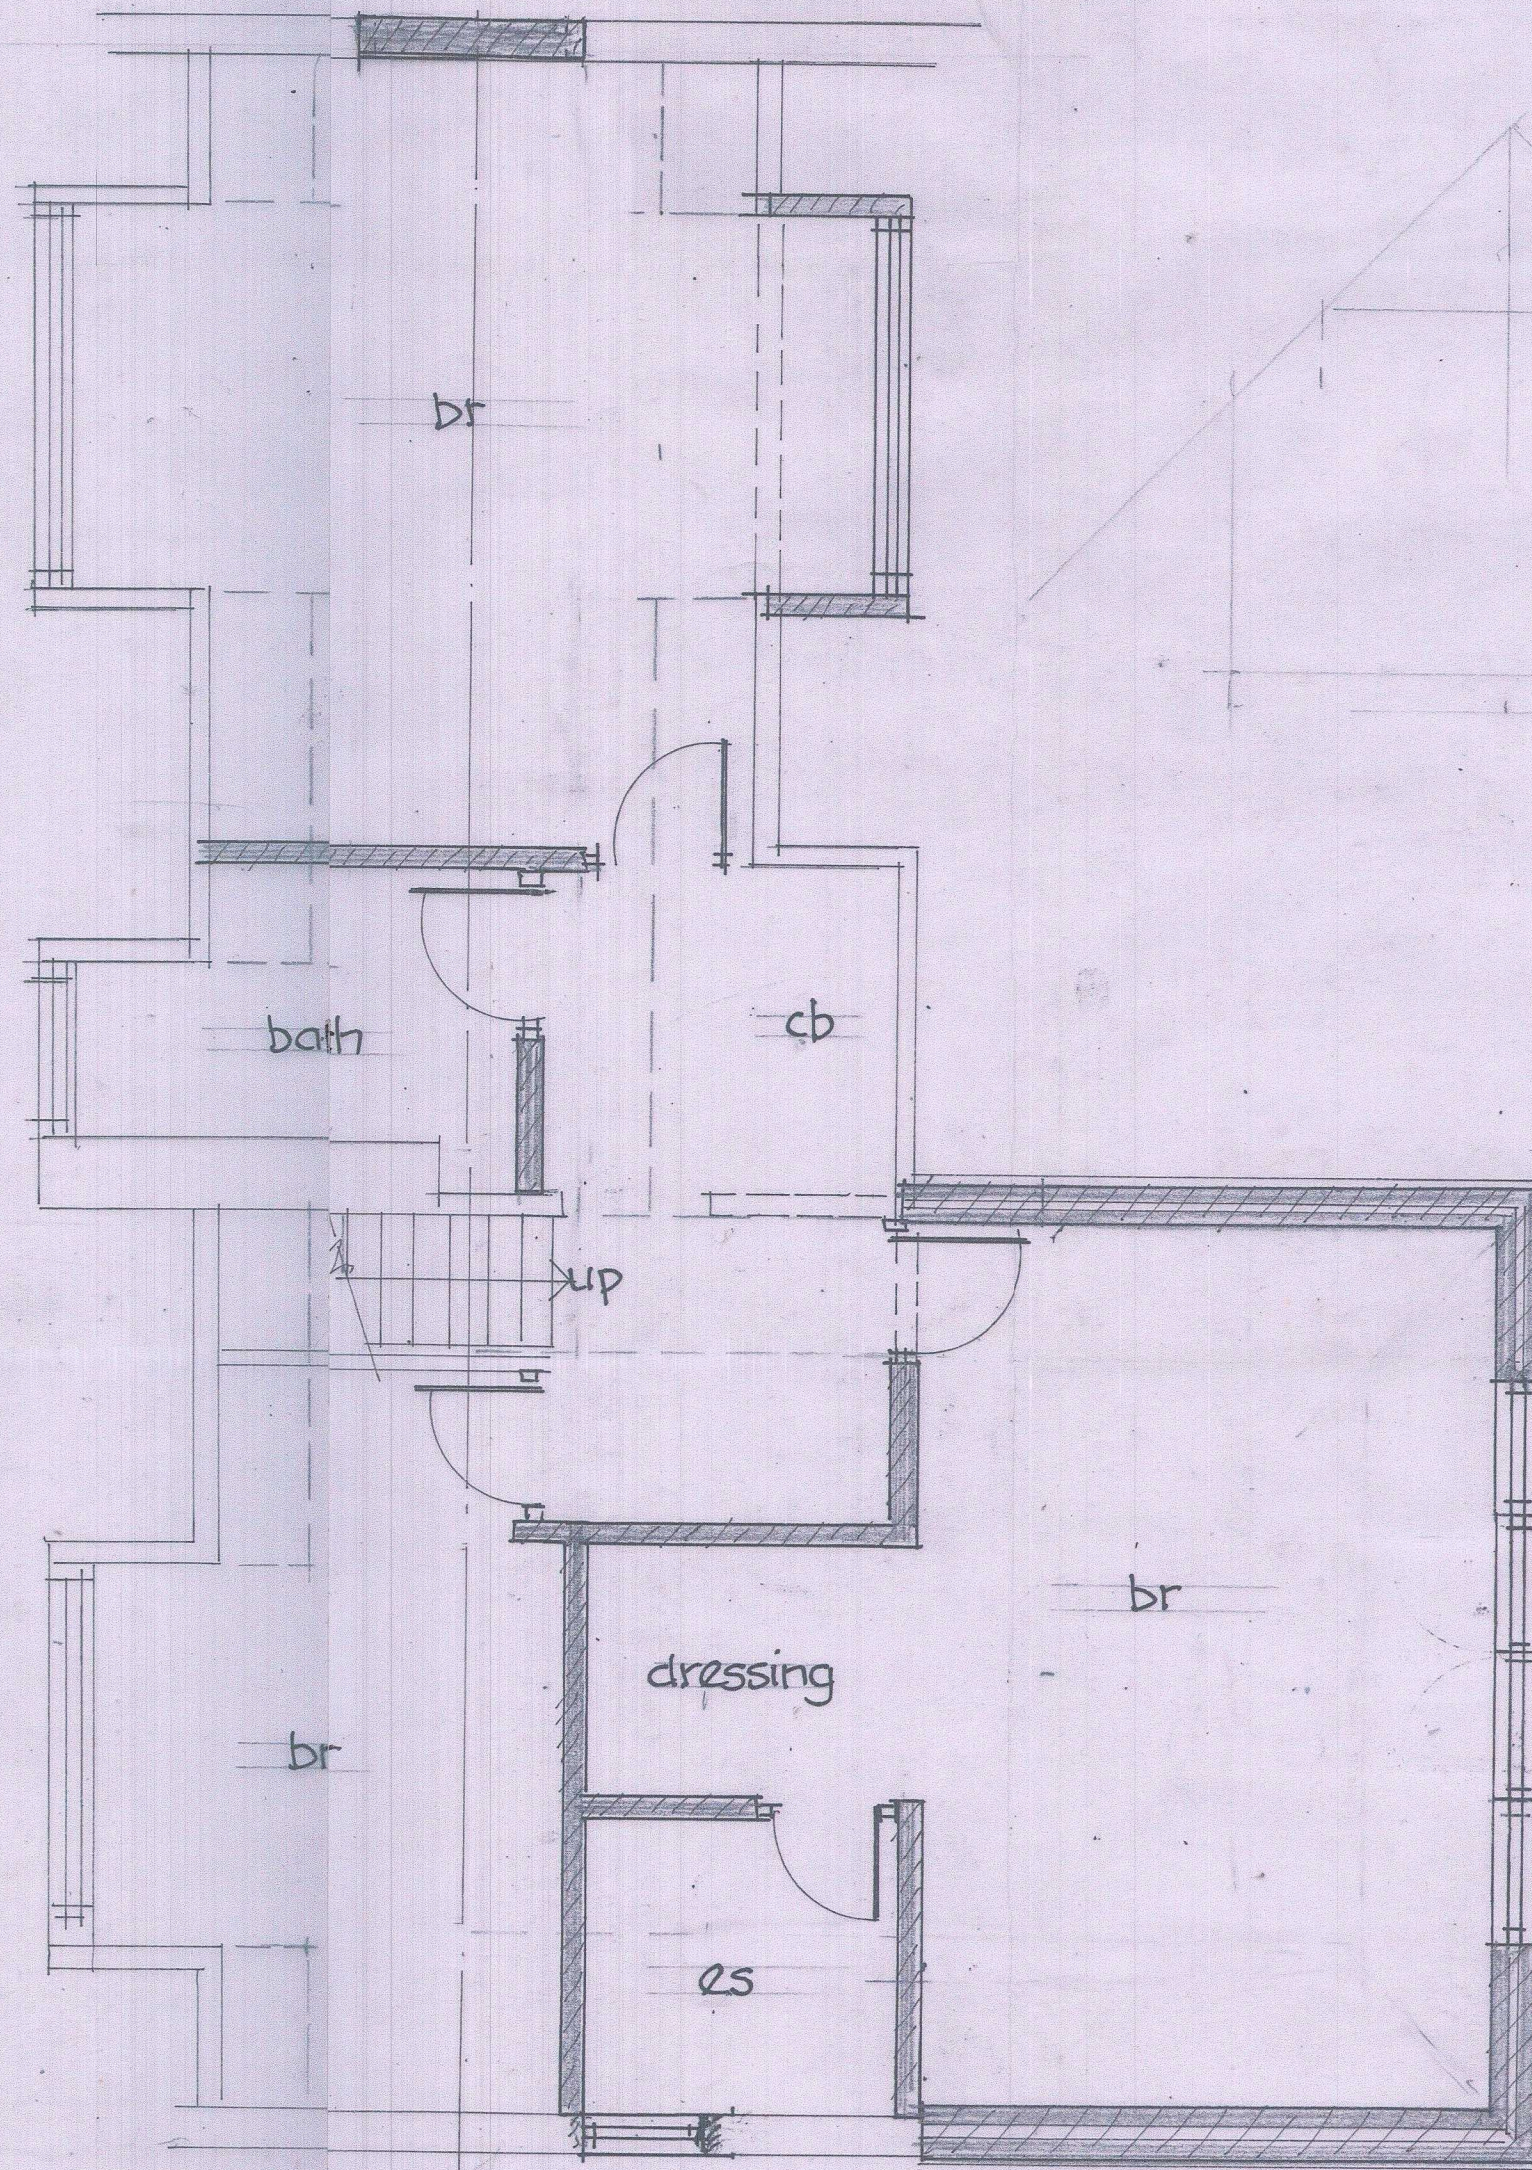

first floor plan

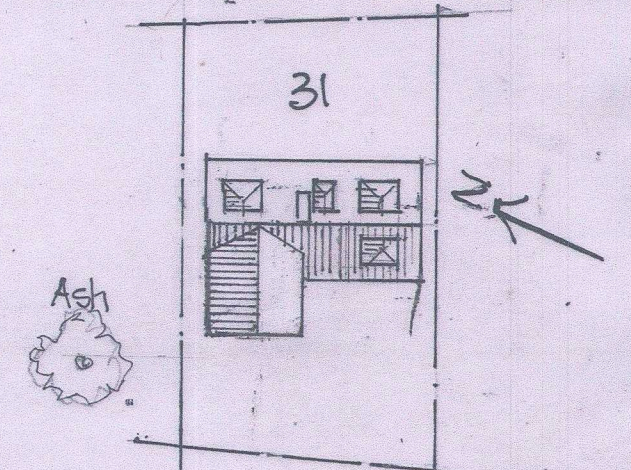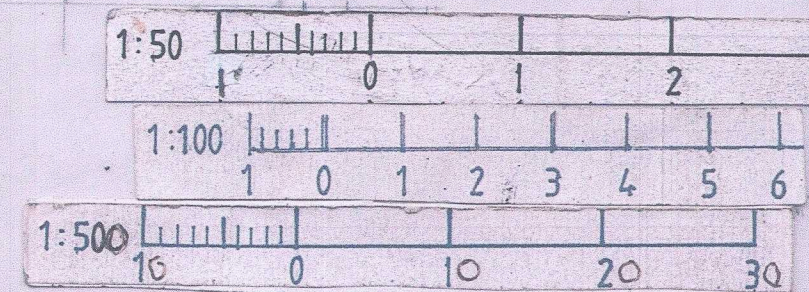

roof/block plan
1:500

R.A. Rowe
Architectural Design Service

RAR
Turnpike Cottage, High Street,
Berksway, SO9 6EQ.
Tel: 01763 846016

31 Lytton Rise,
Knebworth
Proposed extensions

Scales: 100, 50
Date: Aug. 24 Drawn: RAR
Drawing No. 14-24-1 Rev: