



Environmental Statement – Volume 2 Appendices






Appendix 4.1 – Proposed Development Drawings

July 2025



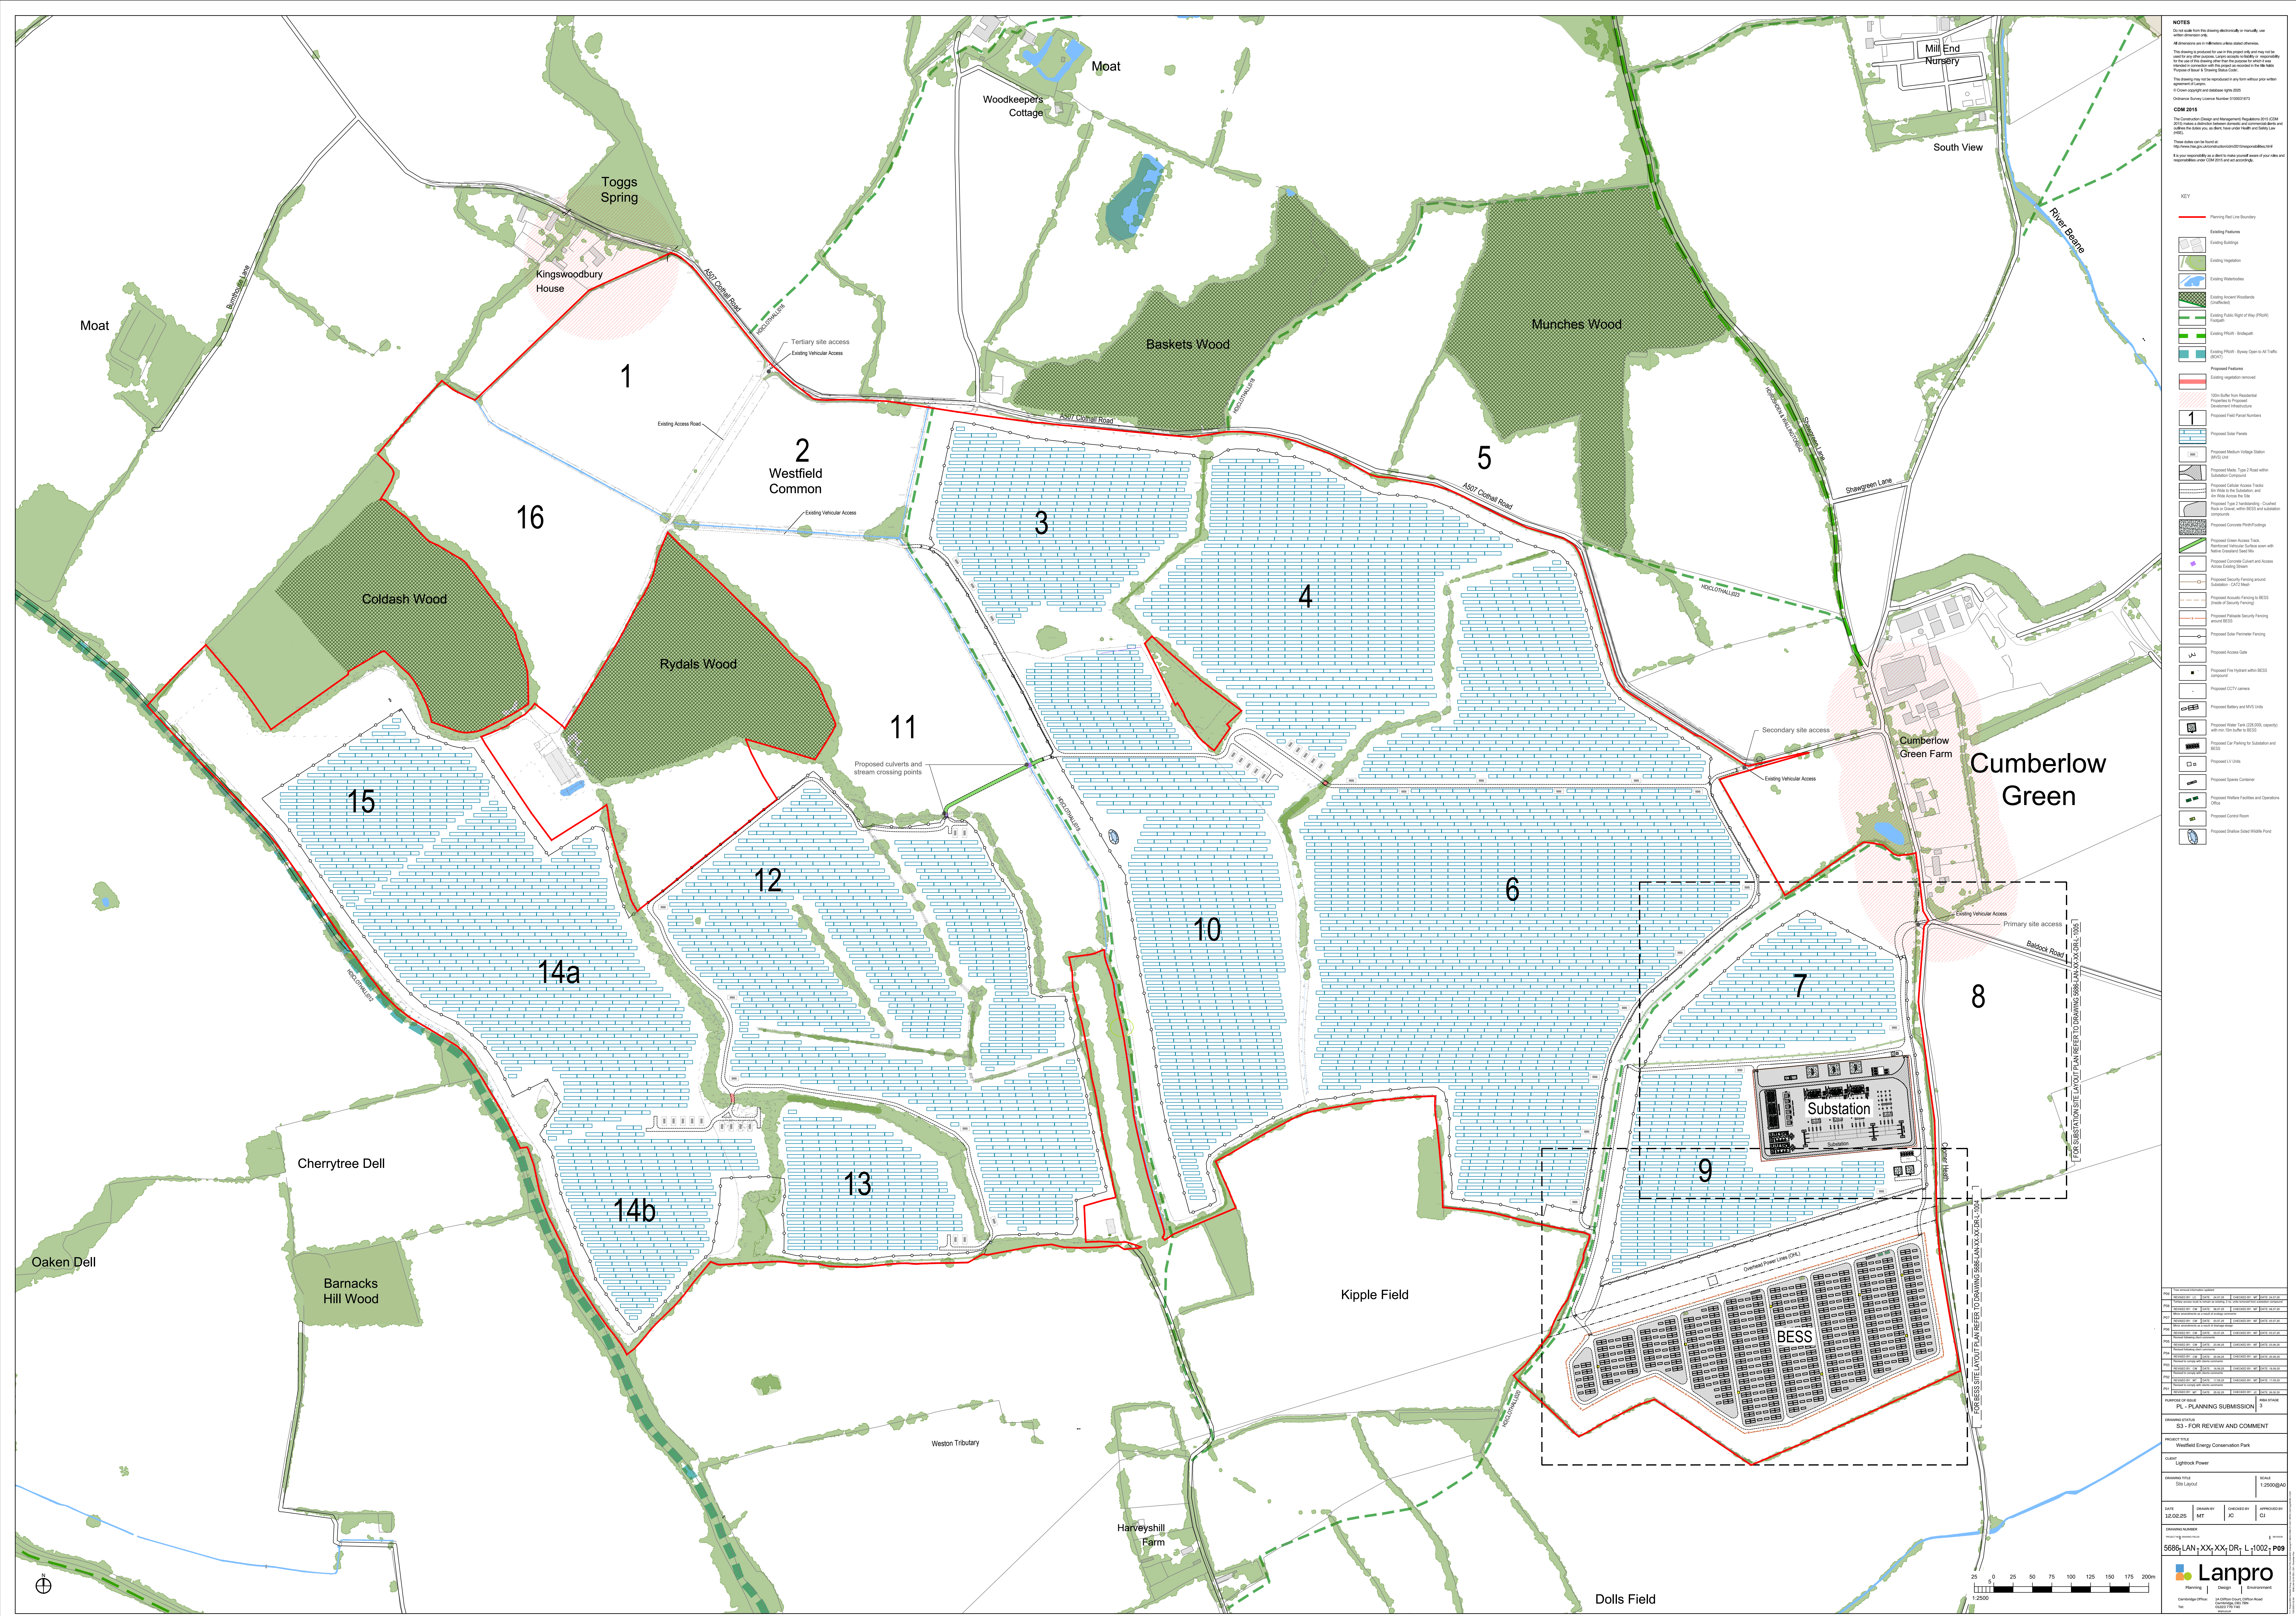

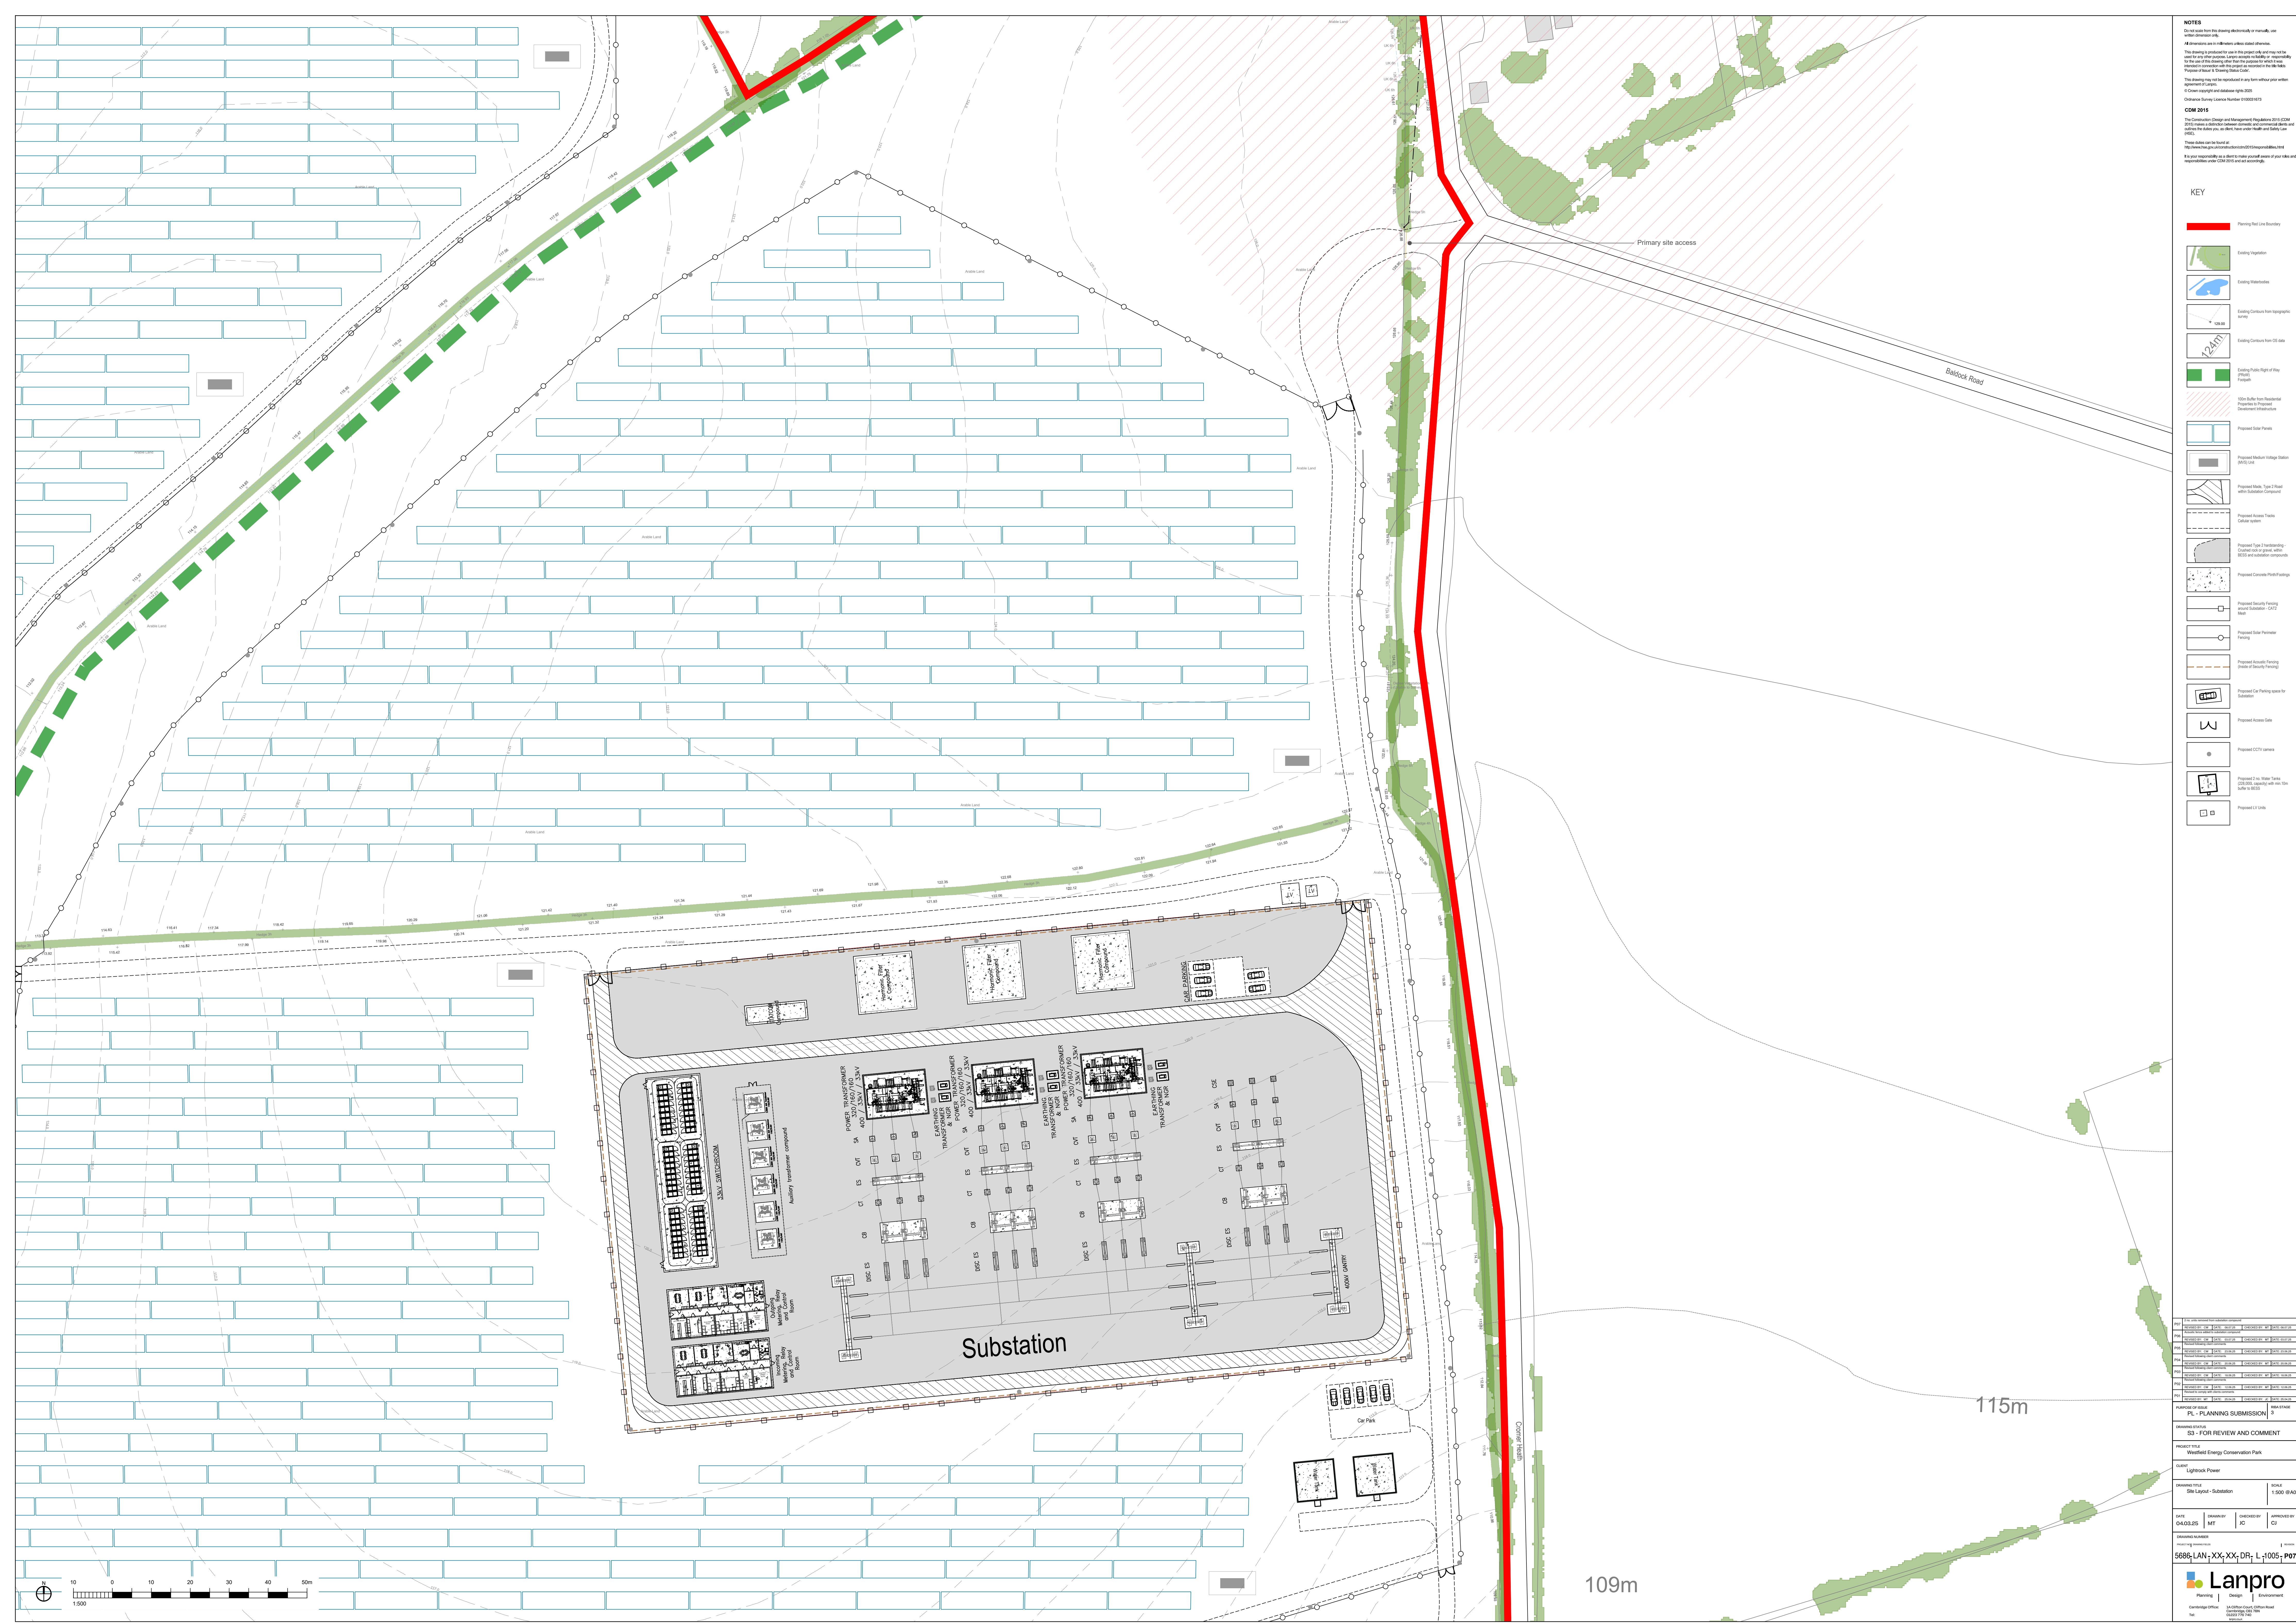

 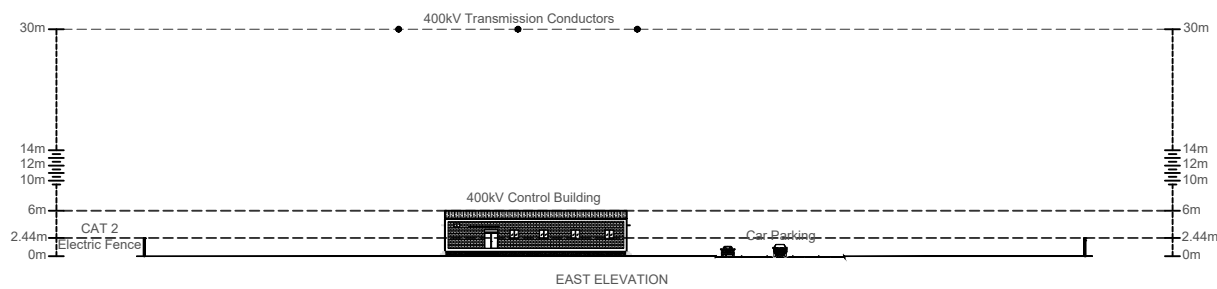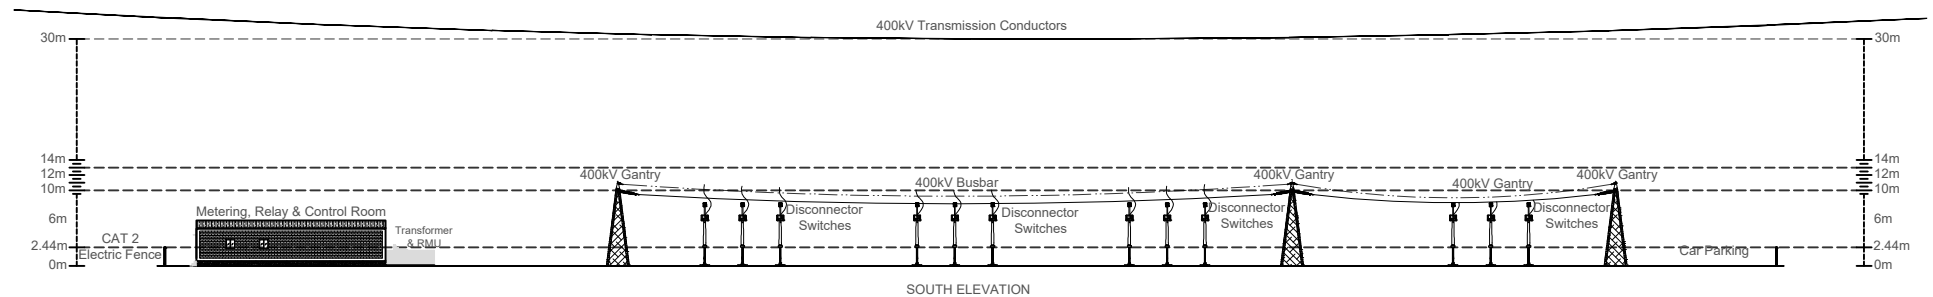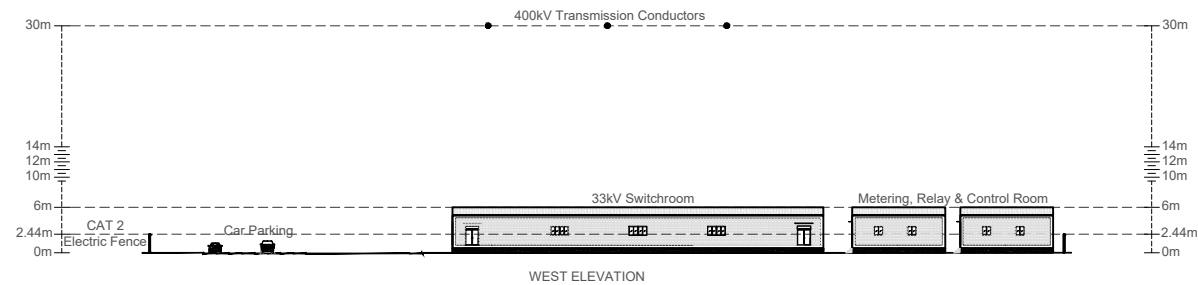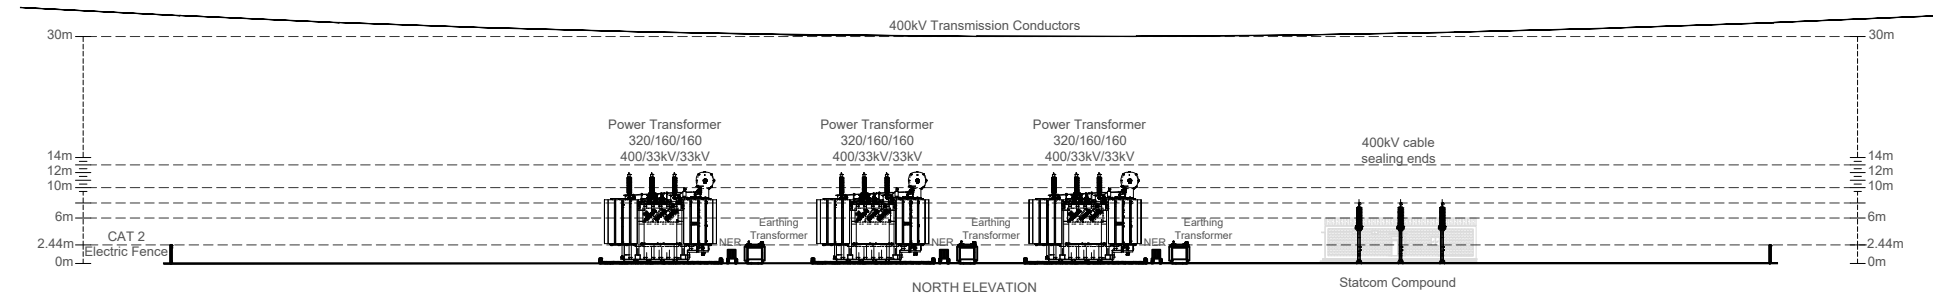

NOTES

Do not scale from this drawing electronically or manually, use written dimension only.

All dimensions are in millimeters unless stated otherwise.

This drawing is produced for use in this project only and may not be used for any other purpose. Lanpro accepts no liability or responsibility for the use of this drawing other than the purpose for which it was intended in connection with this project as recorded in the title fields 'Purpose of Issue' & 'Drawing Status Code'.

This drawing may not be reproduced in any form without prior written agreement of Lanpro.

© Crown copyright and database rights 2024

Ordnance Survey Licence Number 0100031673



CDM 2015

The Construction (Design and Management) Regulations 2015 (CDM 2015) makes a distinction between domestic and commercial clients and outlines the duties you, as client, have under Health and Safety Law (HSE).



These duties can be found at:
<http://www.hse.gov.uk/construction/cdm/2015/responsibilities.html>






It is your responsibility as a client to make yourself aware of your roles and responsibilities under CDM 2015 and act accordingly.

P02	Revised title of each elevation with cardinal direction reference			
	REVISED BY: CW	DATE: 14.03.25	CHECKED BY: MT	DATE:14.03.25
P01	First Issue			
	REVISED BY: CW	DATE: 14.03.25	CHECKED BY: MT	DATE:14.03.25
PURPOSE OF ISSUE				RIBA STAGE
PL - PLANNING SUBMISSION				3
DRAWING STATUS				
S2 - Suitable for Information				
PROJECT TITLE				
Westfield Energy Conservation Park				
CLIENT				
Lightrock Power				
DRAWING TITLE				SCALE
Substation Elevations - 400kV				1:1000@A3
DATE	DRAWN BY	CHECKED BY	APPROVED BY	
12.03.25	CW	MT	MT	
DRAWING NUMBER				
PROJECT NO DRAWING FIELDS				REVISION
5686-LAN-XX-XX-DR- L-3001-				P02
Lanpro Planning Design Environment				
Cambridge Office:		1A Clifton Court, Clifton Road Cambridge, CB1 7BN 01223 776 740		
Tel:		lanpro.co.uk		

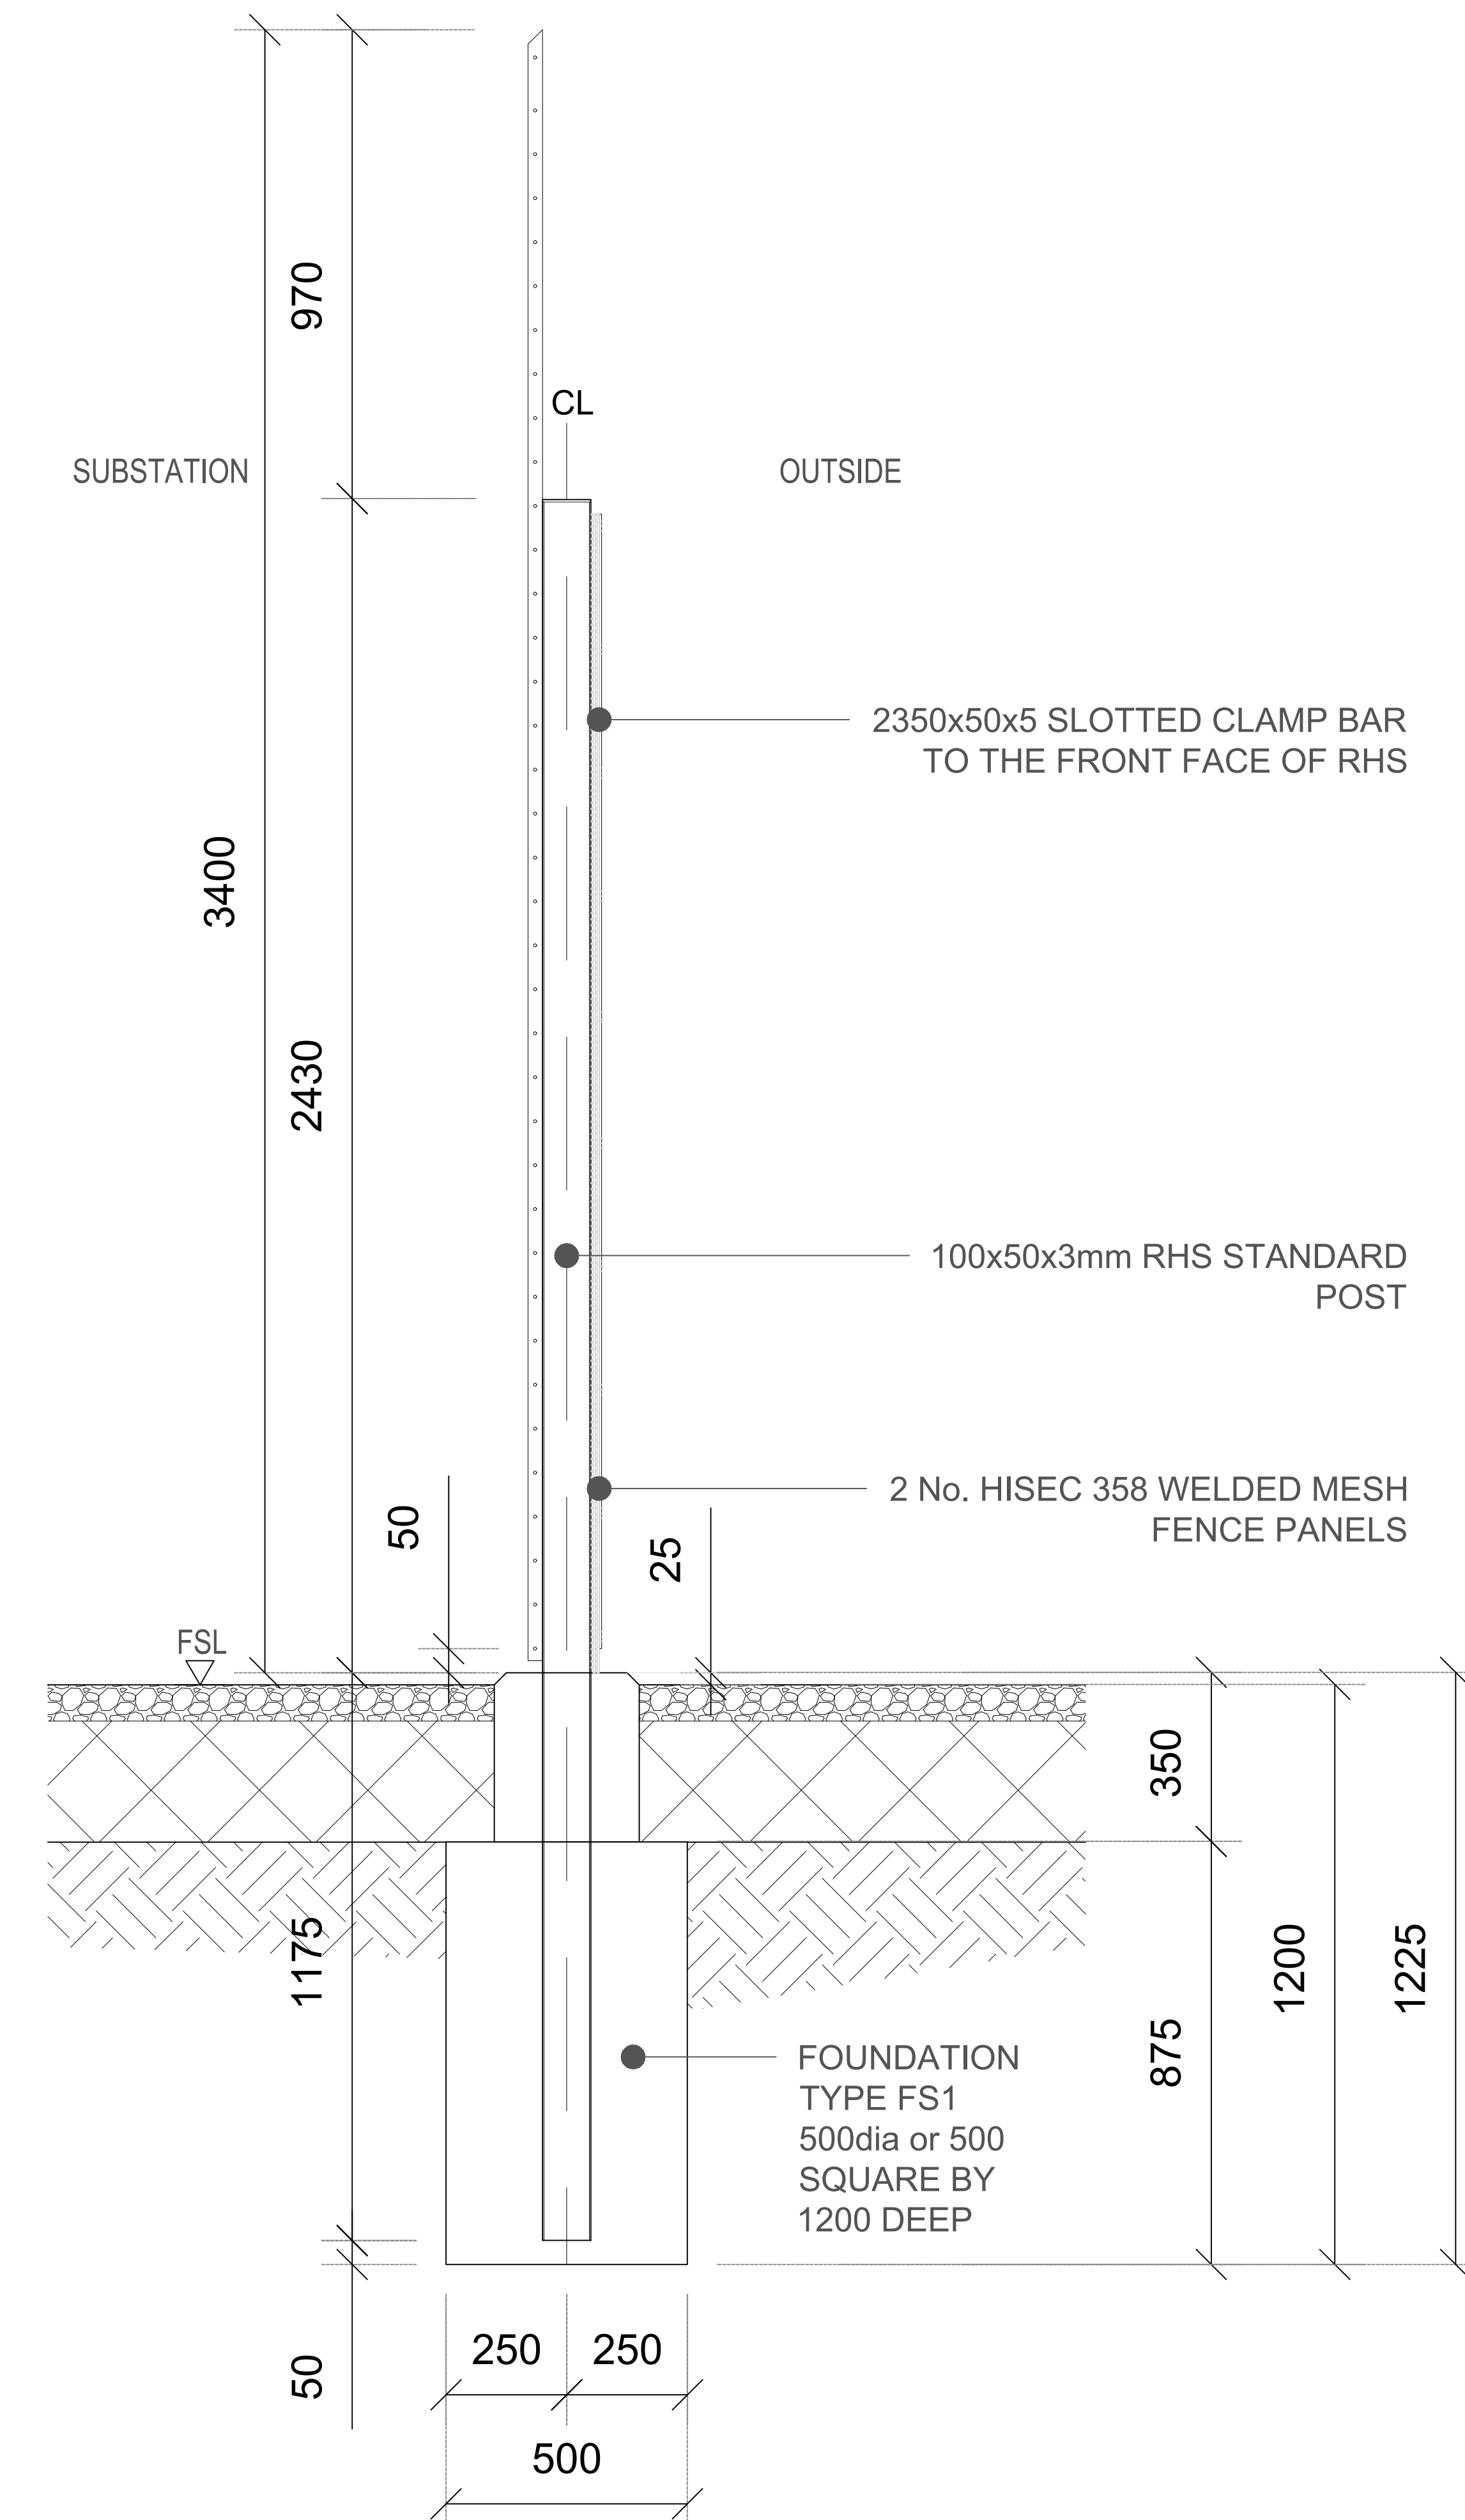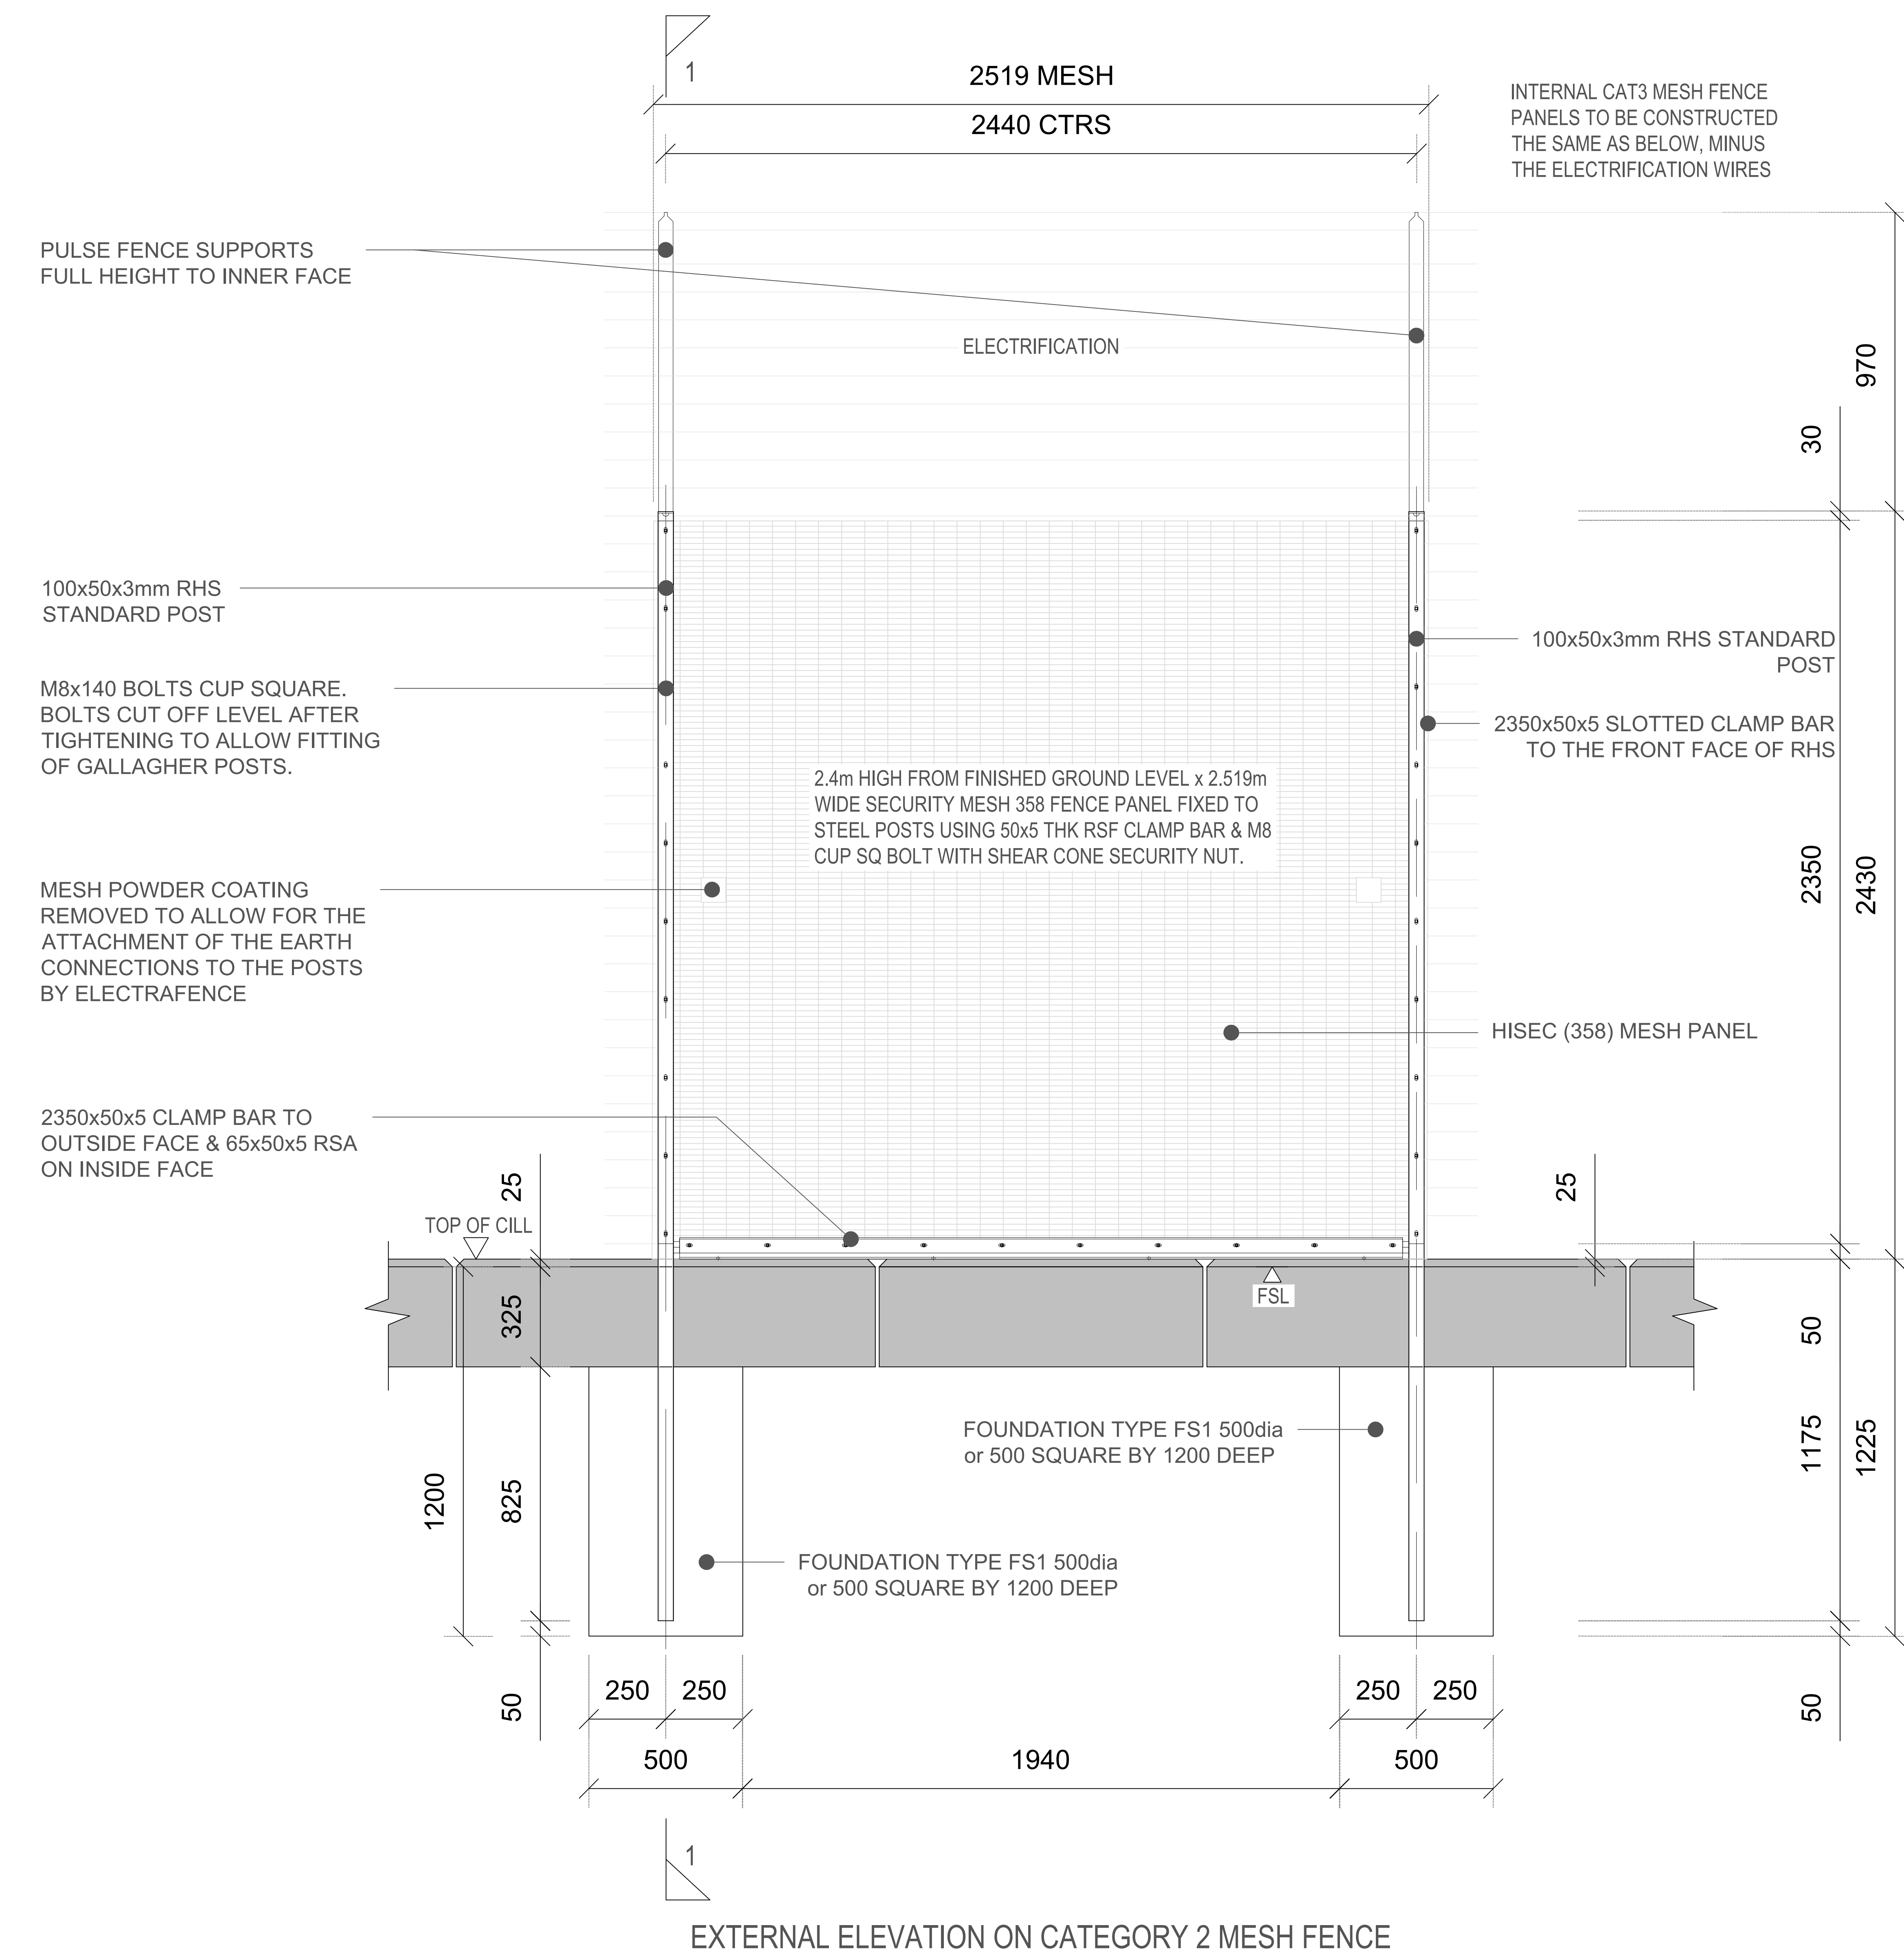

SECTION 1-1 AT STANDARD FENCE POST FP1

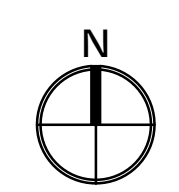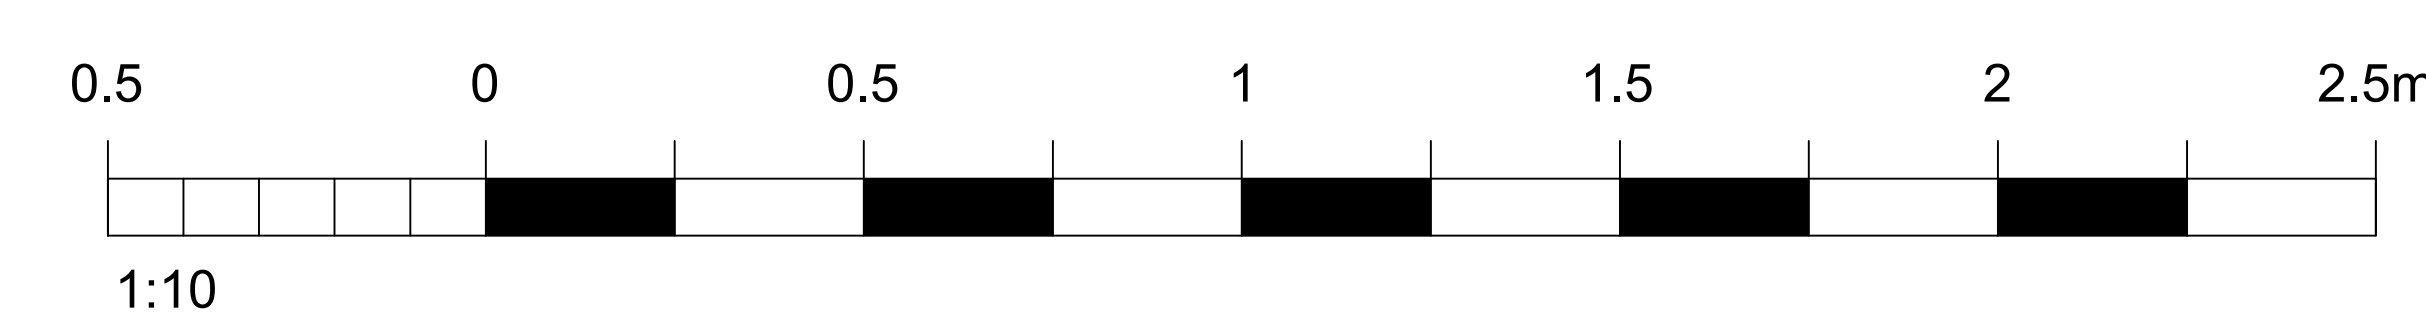

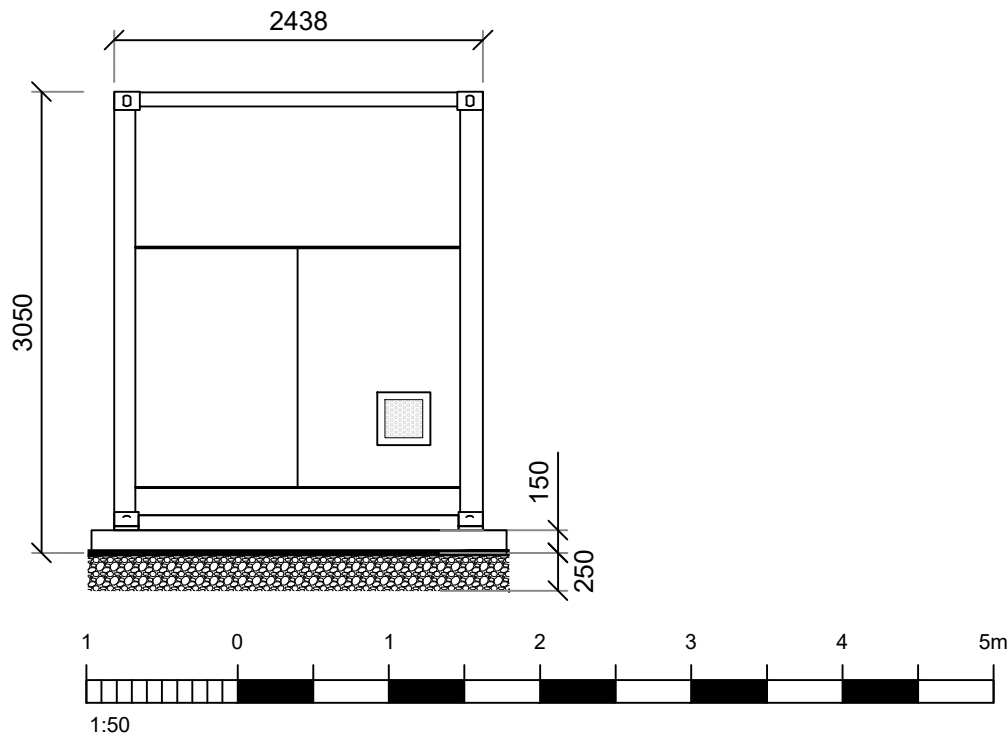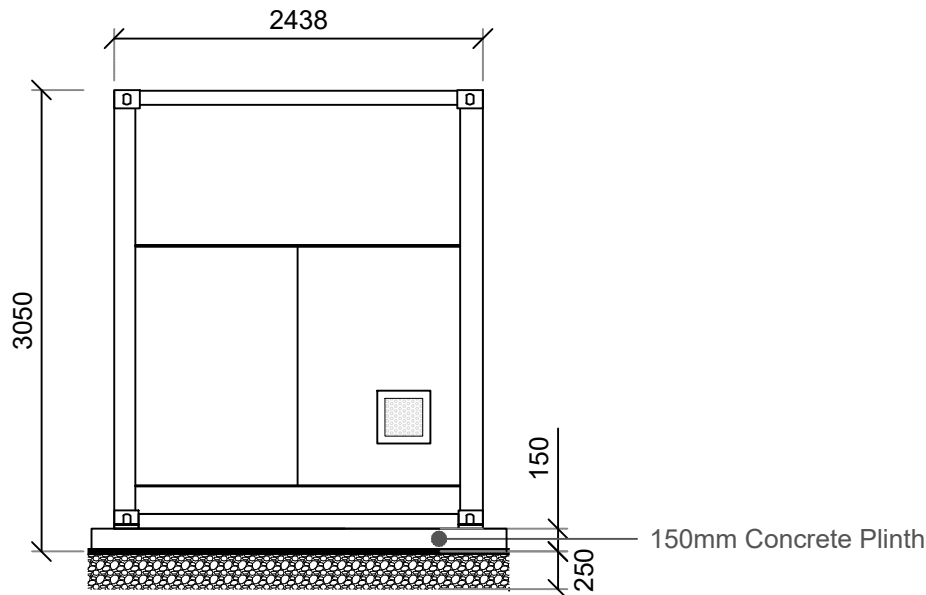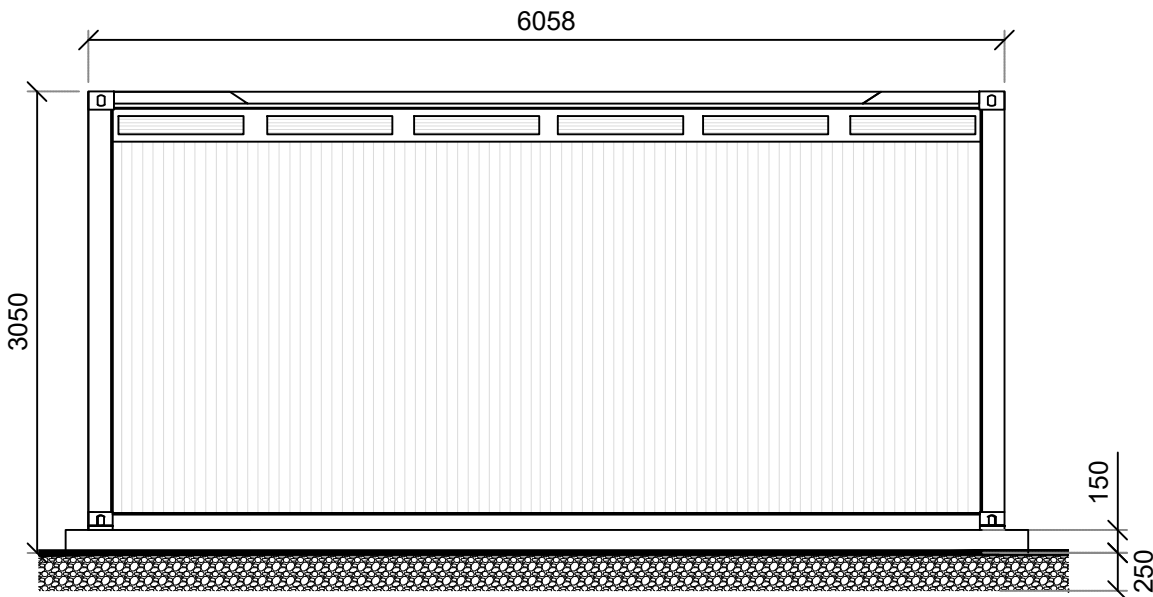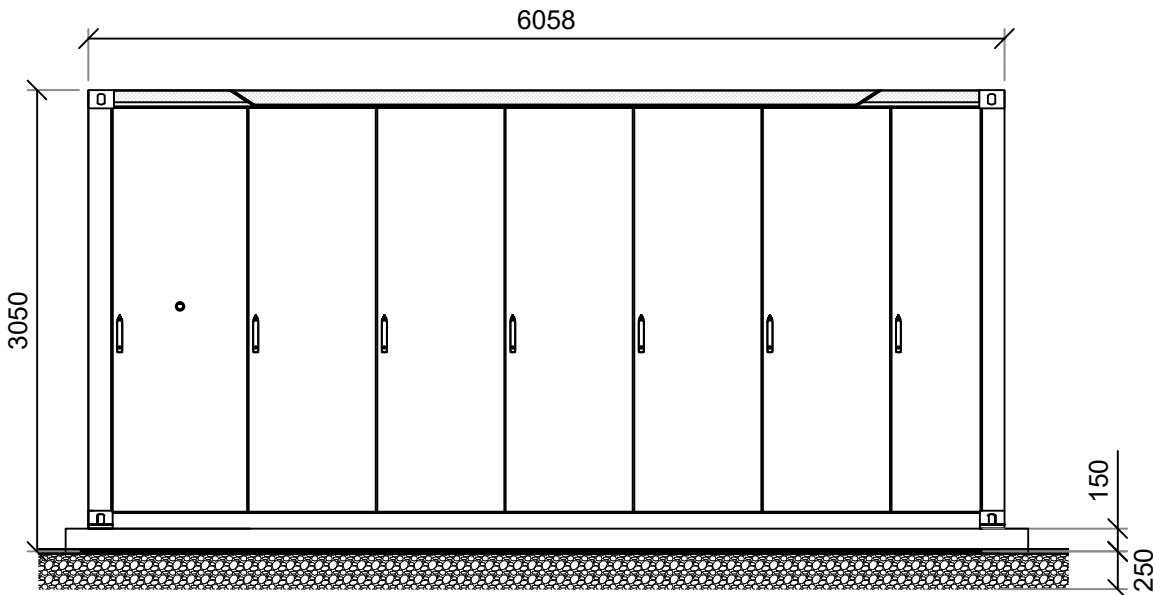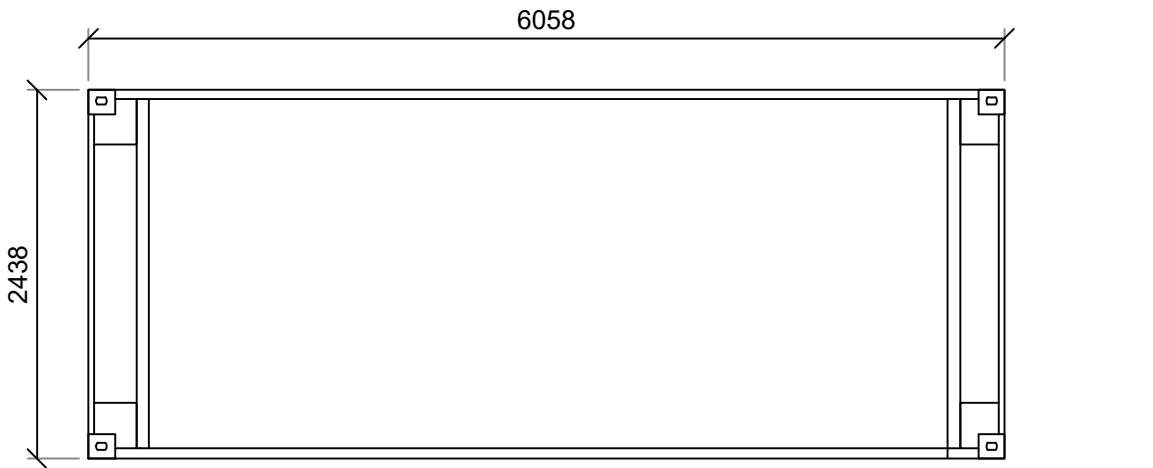

NOTES

Do not scale from this drawing electronically or manually, use written dimension only.

All dimensions are in millimeters unless stated otherwise.

This drawing is produced for use in this project only and may not be used for any other purpose. Lanpro accepts no liability or responsibility for the use of this drawing other than the purpose for which it was intended in connection with this project as recorded in the title fields 'Purpose of Issue' & 'Drawing Status Code'.

This drawing may not be reproduced in any form without prior written agreement of Lanpro.

© Crown copyright and database rights 2024

Ordnance Survey Licence Number 0100031673

CDM 2015

The Construction (Design and Management) Regulations 2015 (CDM 2015) makes a distinction between domestic and commercial clients and outlines the duties you, as client, have under Health and Safety Law (HSE).

These duties can be found at:
<http://www.hse.gov.uk/construction/cdm/2015/responsibilities.html>

It is your responsibility as a client to make yourself aware of your roles and responsibilities under CDM 2015 and act accordingly.

P03	Dimension type fixed			
	REVISED BY:	LC	DATE:	17.06.25
P02	150mm concrete plinth added			
	REVISED BY:	CW	DATE:	09.06.25
P01	First Issue			
	REVISED BY:	CW	DATE:	14.03.25

PURPOSE OF ISSUE	RIBA STAGE
PL - PLANNING SUBMISSION	3

DRAWING STATUS
S2 - Suitable for Information

PROJECT TITLE
Westfield Energy Conservation Park

CLIENT
Lightrock Power

DRAWING TITLE	SCALE
Battery Unit	1:50@A3

DATE	DRAWN BY	CHECKED BY	APPROVED BY
12.03.25	CW	MT	MT

DRAWING NUMBER	REVISION
PROJECT NO DRAWING FIELDS	




5686-LAN-XX-XX-DR-L-3004-P03



Lanpro

Planning | Design | Environment

Cambridge Office: 1A Clifton Court, Clifton Road
Cambridge, CB1 7BN
Tel: 01223 776 740
lanpro.co.uk

 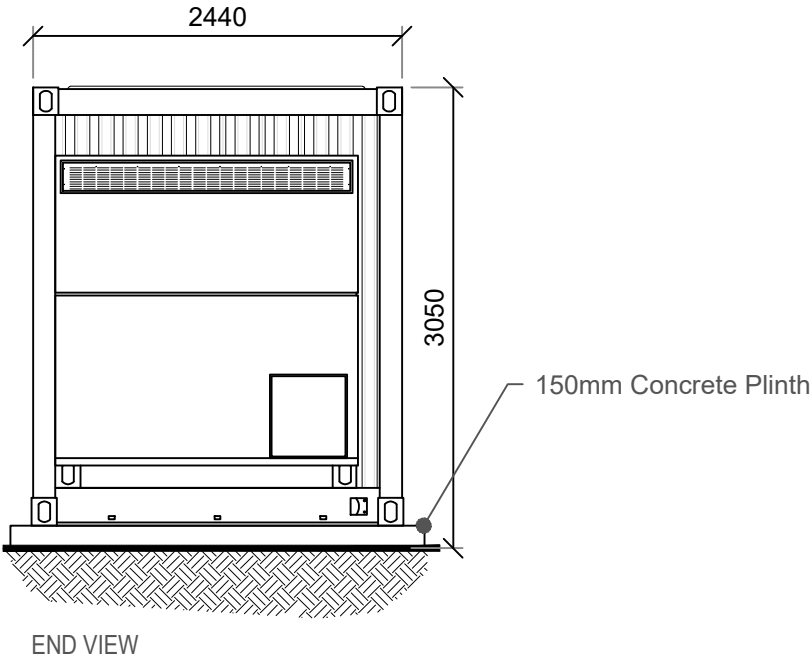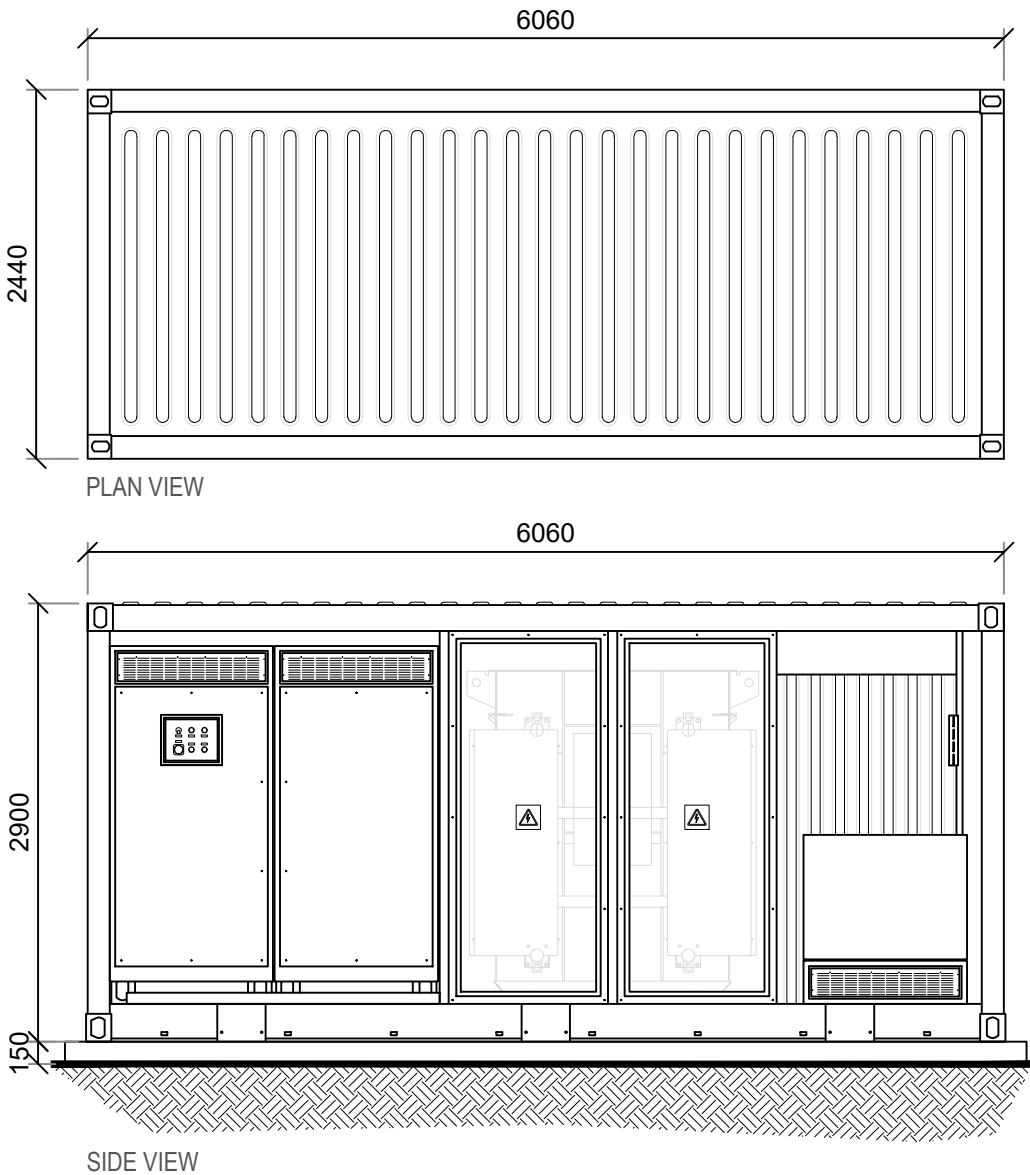

NOTES

Do not scale from this drawing electronically or manually, use written dimension only.

All dimensions are in millimeters unless stated otherwise.

This drawing is produced for use in this project only and may not be used for any other purpose. Lanpro accepts no liability or responsibility for the use of this drawing other than the purpose for which it was intended in connection with this project as recorded in the title fields 'Purpose of Issue' & 'Drawing Status Code'.

This drawing may not be reproduced in any form without prior written agreement of Lanpro.

© Crown copyright and database rights 2024

Ordnance Survey Licence Number 0100031673



CDM 2015

The Construction (Design and Management) Regulations 2015 (CDM 2015) makes a distinction between domestic and commercial clients and outlines the duties you, as client, have under Health and Safety Law (HSE).

These duties can be found at:
<http://www.hse.gov.uk/construction/cdm/2015/responsibilities.html>

It is your responsibility as a client to make yourself aware of your roles and responsibilities under CDM 2015 and act accordingly.

Title of drawing changed to suit client comments				
P02	REVISED BY: CW	DATE: 09.06.25	CHECKED BY: MT	DATE:09.06.25
First Issue				
P01	REVISED BY: CW	DATE: 14.03.25	CHECKED BY: MT	DATE:14.03.25
PURPOSE OF ISSUE				RIBA STAGE
PL - PLANNING SUBMISSION				3
DRAWING STATUS				
S2 - Suitable for Information				
PROJECT TITLE				
Westfield Energy Conservation Park				
CLIENT				
Lightrack Power				
DRAWING TITLE				SCALE
Medium Voltage Station (MVS)				1:50@A3
DATE	DRAWN BY	CHECKED BY	APPROVED BY	
12.03.25	CW	MT	MT	
DRAWING NUMBER				
PROJECT NO DRAWING FIELDS				REVISION
5686-LAN-XX-XX-DR-L-3005-P02				
Lanpro Planning Design Environment Cambridge Office: 1A Clifton Court, Clifton Road Cambridge, CB1 7BN Tel: 01223 776 740 lanpro.co.uk				

 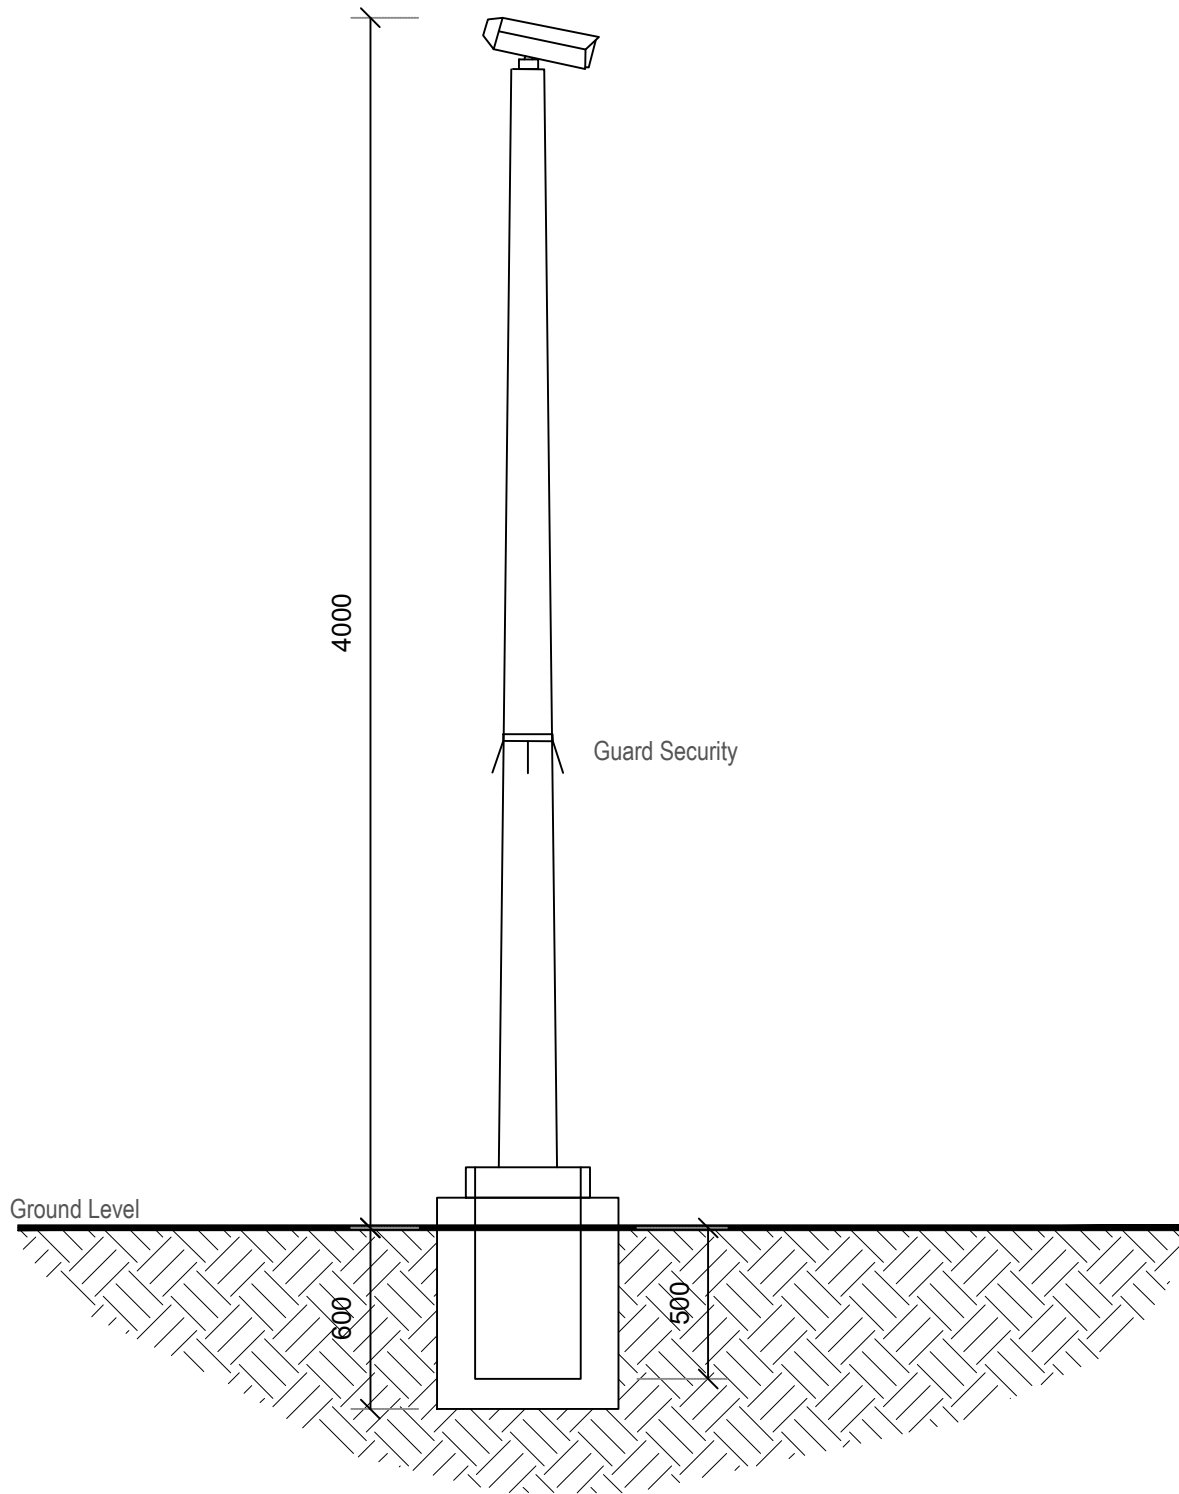

NOTES

Do not scale from this drawing electronically or manually, use written dimension only.

All dimensions are in millimeters unless stated otherwise.

This drawing is produced for use in this project only and may not be used for any other purpose. Lanpro accepts no liability or responsibility for the use of this drawing other than the purpose for which it was intended in connection with this project as recorded in the title fields 'Purpose of Issue' & 'Drawing Status Code'.

This drawing may not be reproduced in any form without prior written agreement of Lanpro.

© Crown copyright and database rights 2024

Ordnance Survey Licence Number 0100031673

CDM 2015

The Construction (Design and Management) Regulations 2015 (CDM 2015) makes a distinction between domestic and commercial clients and outlines the duties you, as client, have under Health and Safety Law (HSE).

These duties can be found at:
<http://www.hse.gov.uk/construction/cdm/2015/responsibilities.html>

It is your responsibility as a client to make yourself aware of your roles and responsibilities under CDM 2015 and act accordingly.

P03	Amended to suit client comment			
	REVISED BY: LC	DATE: 17.06.25	CHECKED BY: CW	DATE:17.06.25
P02	Height of tower reduced to be 4m to top of camera			
	REVISED BY: CW	DATE: 09.06.25	CHECKED BY: MT	DATE:09.06.25
P01	First Issue			
	REVISED BY: CW	DATE: 14.03.25	CHECKED BY: MT	DATE:14.03.25

PURPOSE OF ISSUE	RIBA STAGE
PL - PLANNING SUBMISSION	3

DRAWING STATUS
S2 - Suitable for Information

PROJECT TITLE
Westfield Energy Conservation Park

CLIENT
Lightrock Power

DRAWING TITLE	SCALE
CCTV	1:25@A3

DATE	DRAWN BY	CHECKED BY	APPROVED BY
12.03.25	CW	MT	MT


DRAWING NUMBER		REVISION
PROJECT NO	DRAWING FIELDS	
5686-LAN-XX-XX-DR- L -3006- P03		




Lanpro

Planning | Design | Environment

Cambridge Office: 1A Clifton Court, Clifton Road
Cambridge, CB1 7BN
Tel: 01223 776 740
lanpro.co.uk

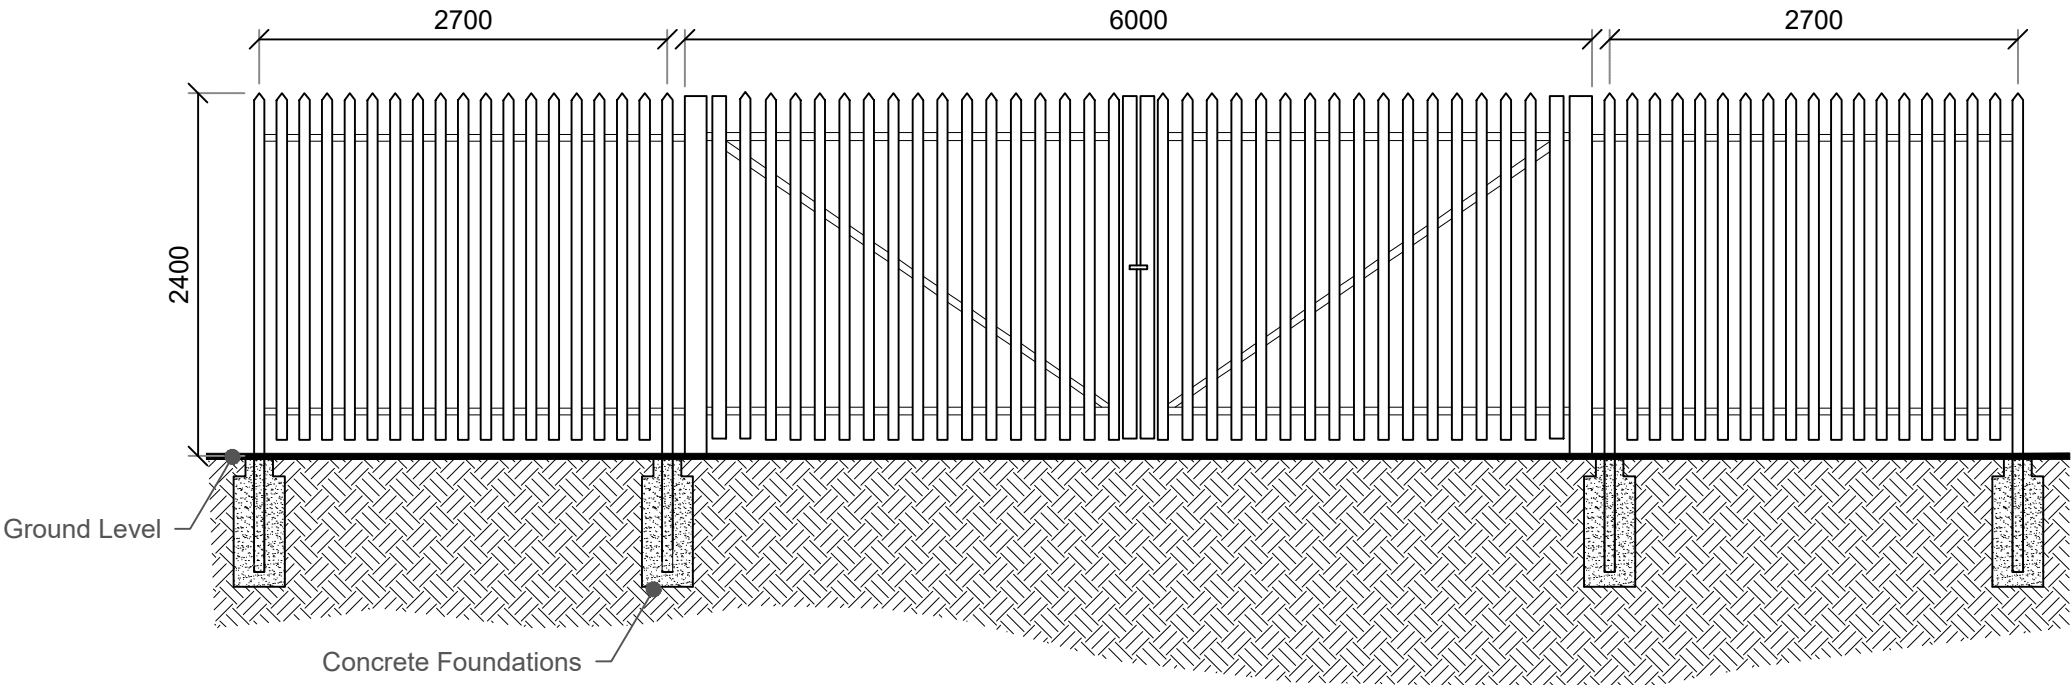

2.4M PALISADE FENCE AND GATE

 

NOTES

Do not scale from this drawing electronically or manually, use written dimension only.

All dimensions are in millimeters unless stated otherwise.

This drawing is produced for use in this project only and may not be used for any other purpose. Lanpro accepts no liability or responsibility for the use of this drawing other than the purpose for which it was intended in connection with this project as recorded in the title fields 'Purpose of Issue' & 'Drawing Status Code'.

This drawing may not be reproduced in any form without prior written agreement of Lanpro.

© Crown copyright and database rights 2024

Ordnance Survey Licence Number 0100031673

CDM 2015

The Construction (Design and Management) Regulations 2015 (CDM 2015) makes a distinction between domestic and commercial clients and outlines the duties you, as client, have under Health and Safety Law (HSE).

These duties can be found at:
<http://www.hse.gov.uk/construction/cdm/2015/responsibilities.html>

It is your responsibility as a client to make yourself aware of your roles and responsibilities under CDM 2015 and act accordingly.


P01	First Issue			
	REVISED BY: CW	DATE: 14.03.25	CHECKED BY: MT	DATE:14.03.25
PURPOSE OF ISSUE PL - PLANNING SUBMISSION			RIBA STAGE 3	
DRAWING STATUS S2 - Suitable for Information				
PROJECT TITLE Westfield Energy Conservation Park				
CLIENT Lightrock Power				
DRAWING TITLE Palisade Fencing & Gate			SCALE 1:50@A3	
DATE 12.03.25	DRAWN BY CW	CHECKED BY MT	APPROVED BY MT	
DRAWING NUMBER				
PROJECT NO DRAWING FIELDS				REVISION
5686-LAN-XX-XX-DR- L-3007- P01				



Lanpro

Planning | Design | Environment

Cambridge Office: 1A Clifton Court, Clifton Road
Cambridge, CB1 7BN
Tel: 01223 776 740
lanpro.co.uk

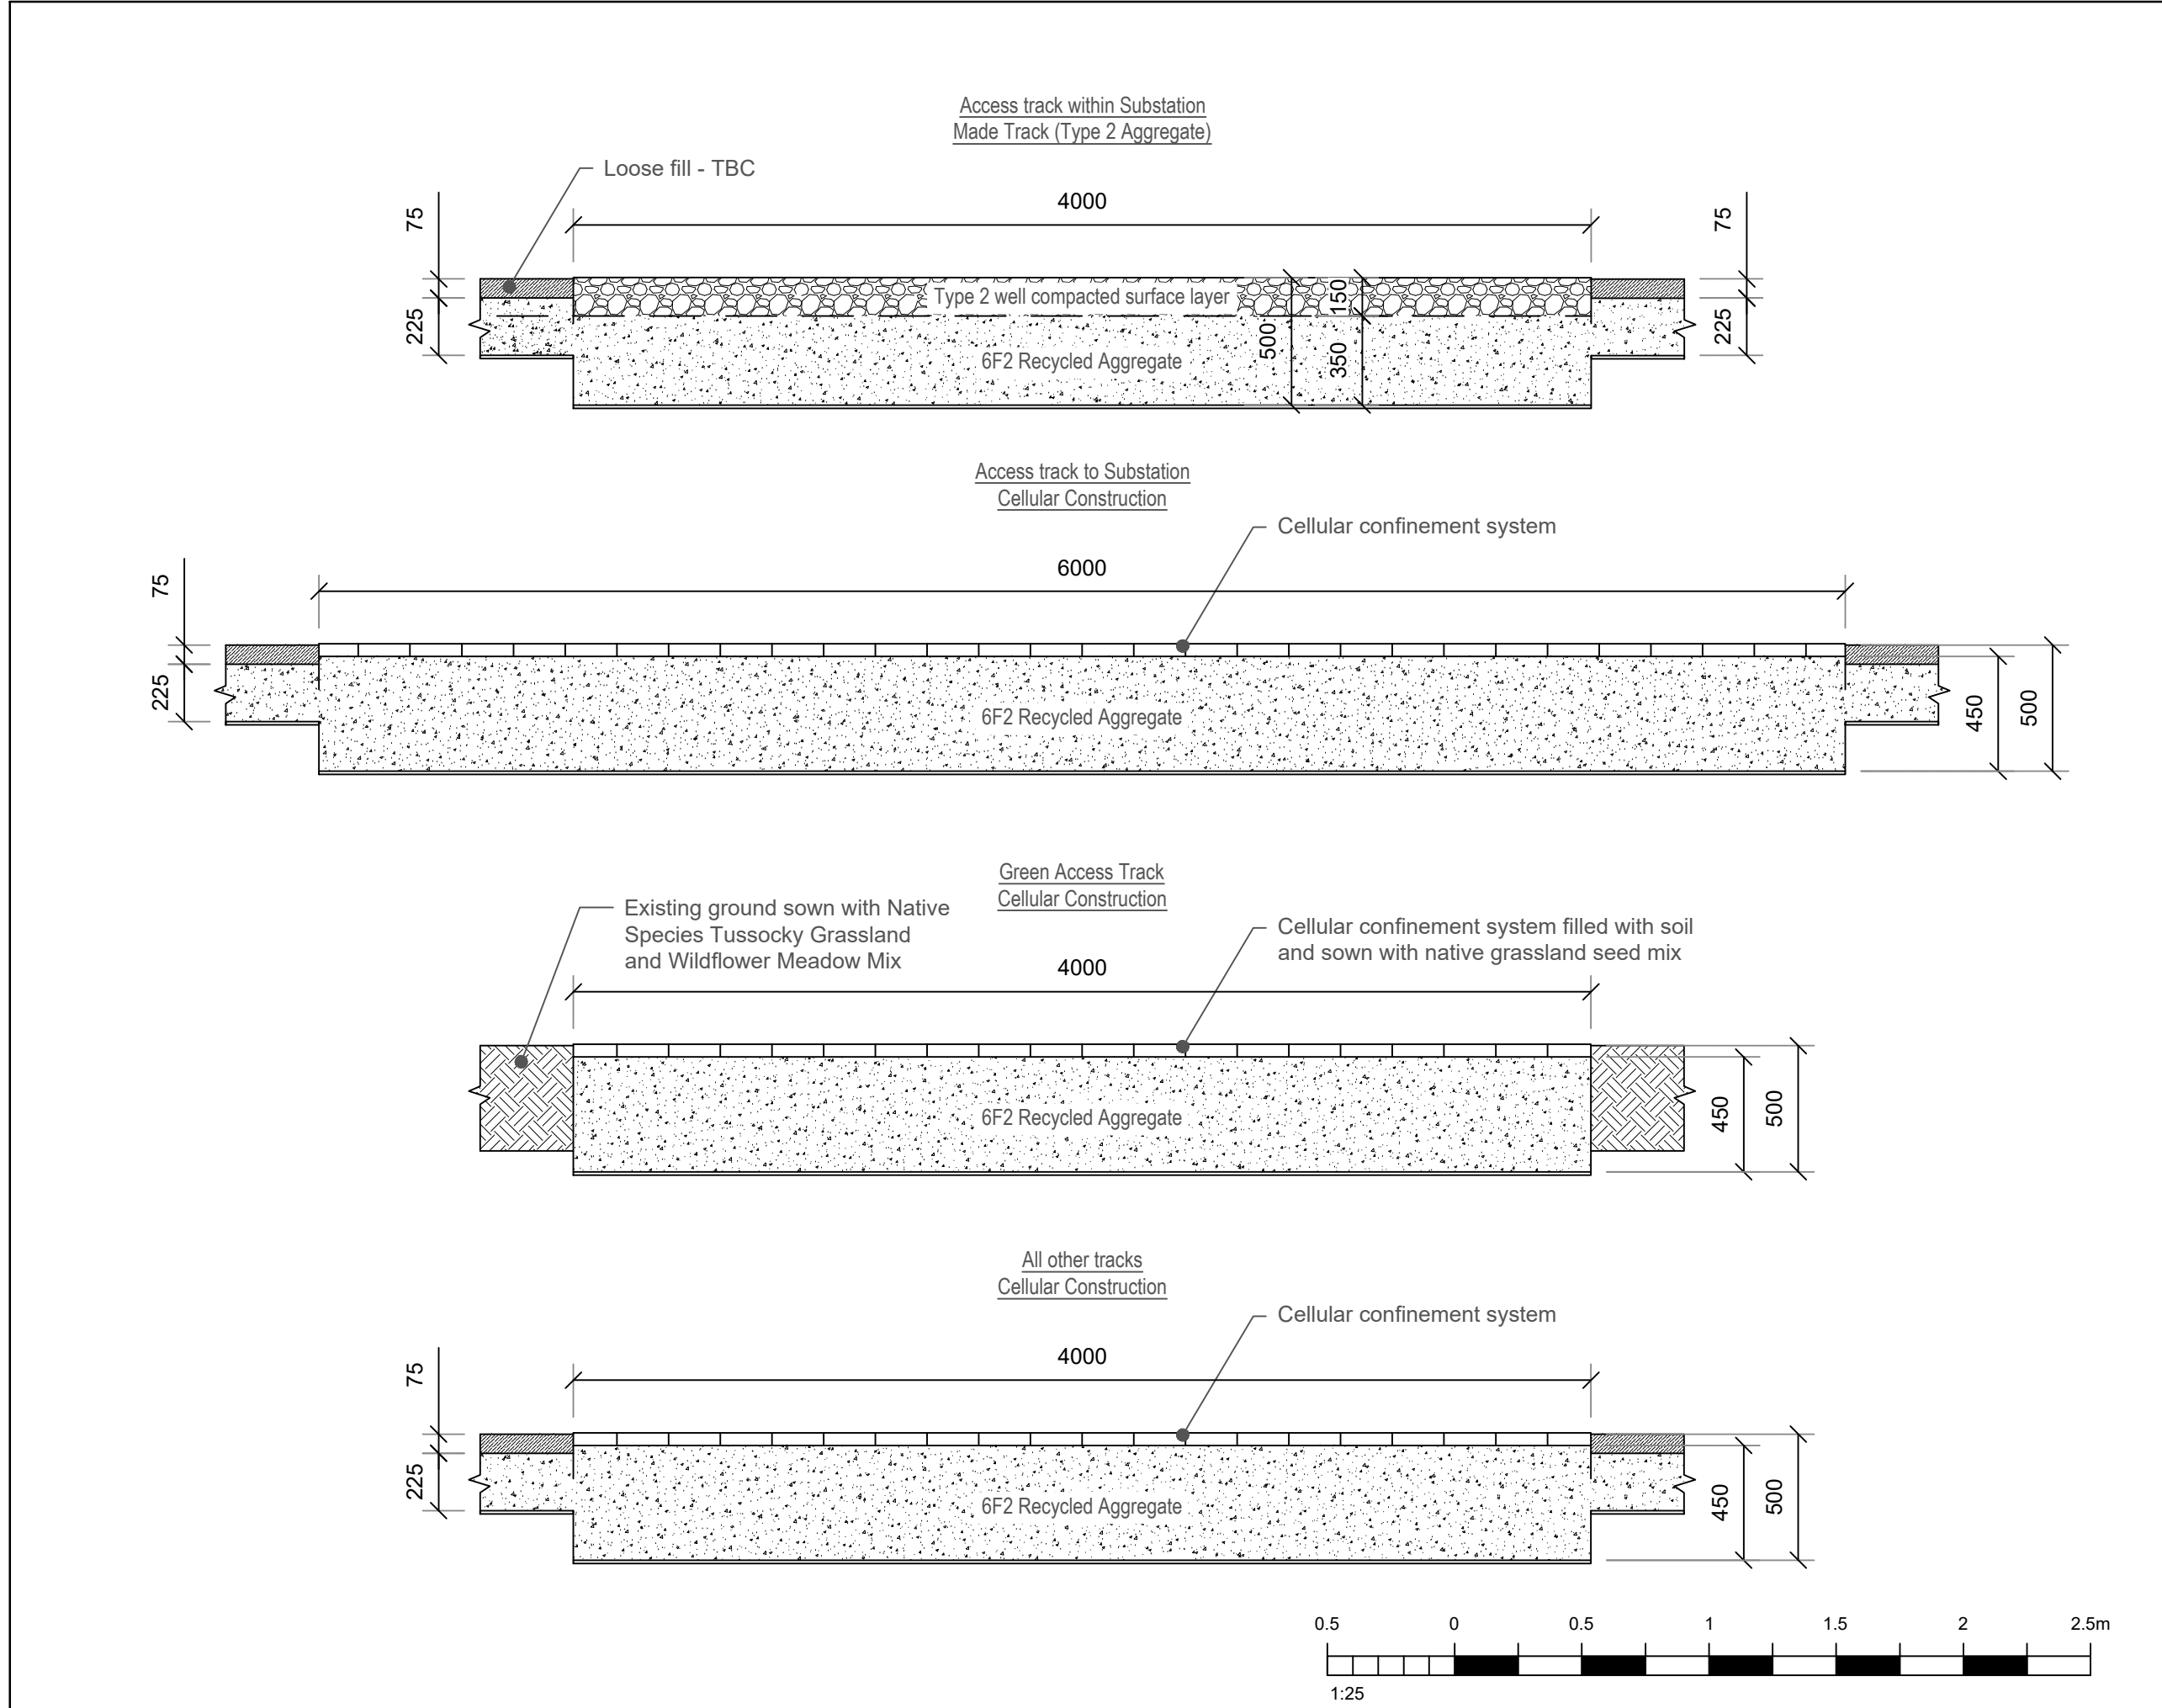

NOTES

Do not scale from this drawing electronically or manually, use written dimension only.

All dimensions are in millimeters unless stated otherwise.

This drawing is produced for use in this project only and may not be used for any other purpose. Lanpro accepts no liability or responsibility for the use of this drawing other than the purpose for which it was intended in connection with this project as recorded in the title fields 'Purpose of Issue' & 'Drawing Status Code'.

This drawing may not be reproduced in any form without prior written agreement of Lanpro.

© Crown copyright and database rights 2024

Ordnance Survey Licence Number 0100031673

CDM 2015

The Construction (Design and Management) Regulations 2015 (CDM 2015) makes a distinction between domestic and commercial clients and outlines the duties you, as client, have under Health and Safety Law (HSE).

These duties can be found at:
<http://www.hse.gov.uk/construction/cdm/2015/responsibilities.html>

It is your responsibility as a client to make yourself aware of your roles and responsibilities under CDM 2015 and act accordingly.

P03	Revised to include Green Access Track			
	REVISED BY:	CW	DATE:	03.07.25
P02	Revised to reflect client comments			
	REVISED BY:	CW	DATE:	11.06.25
P01	First Issue			
	REVISED BY:	CW	DATE:	14.03.25

PURPOSE OF ISSUE	RIBA STAGE
PL - PLANNING SUBMISSION	3

DRAWING STATUS
S2 - Suitable for Information

PROJECT TITLE
Westfield Energy Conservation Park

CLIENT
Lightrock Power

DRAWING TITLE	SCALE
Access Tracks	1:25@A3


DATE	DRAWN BY	CHECKED BY	APPROVED BY
12.03.25	CW	MT	MT

DRAWING NUMBER
PROJECT NO DRAWING FIELD REVISION
5686-LAN-XX-XX-DR- L -3008- P03




Planning | Design | Environment


Cambridge Office: 1A Clifton Court, Clifton Road
Cambridge, CB1 7BN
Tel: 01223 776 740
lanpro.co.uk

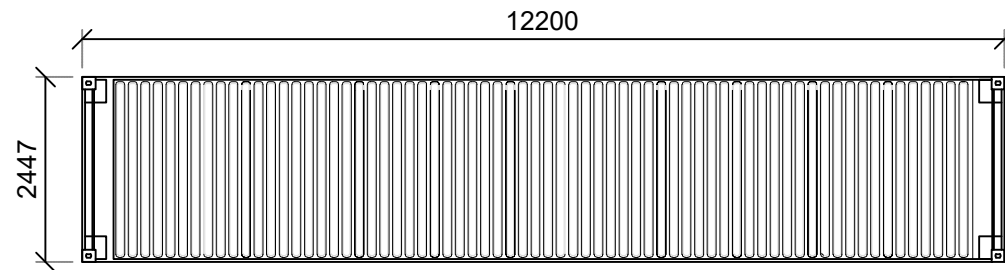


PLAN VIEW

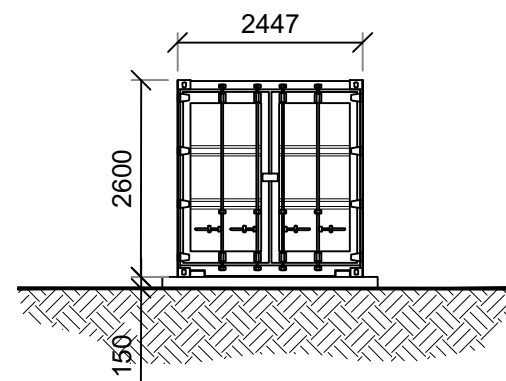


FRONT VIEW

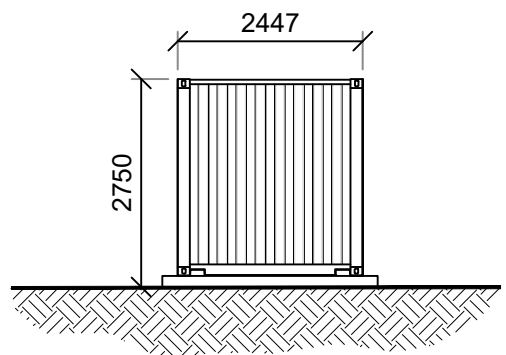

END VIEW

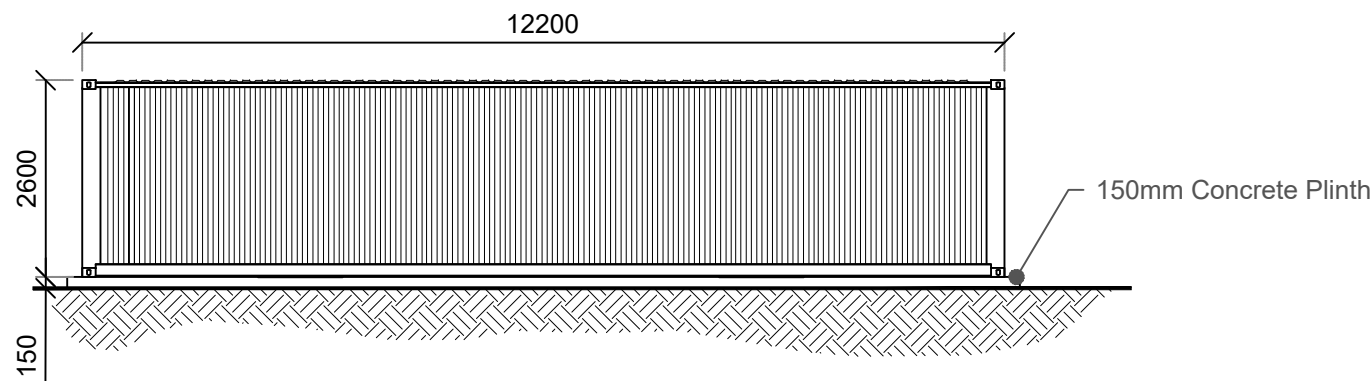

SIDE VIEW

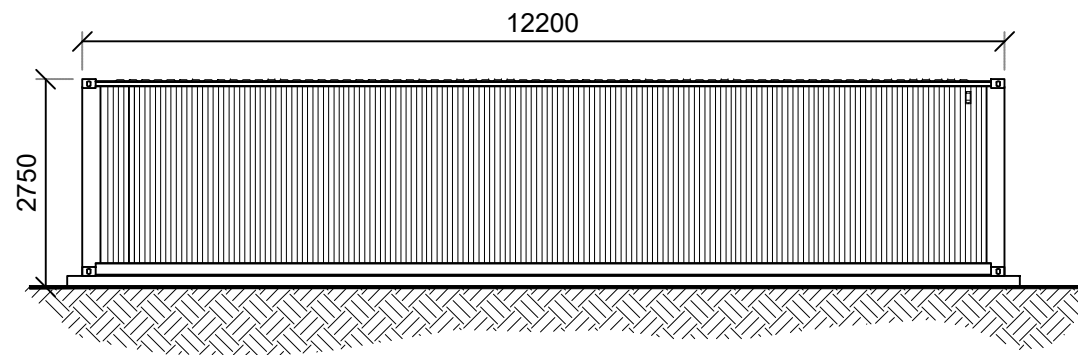

SIDE VIEW



NOTES

Do not scale from this drawing electronically or manually, use written dimension only.

All dimensions are in millimeters unless stated otherwise.

This drawing is produced for use in this project only and may not be used for any other purpose. Lanpro accepts no liability or responsibility for the use of this drawing other than the purpose for which it was intended in connection with this project as recorded in the title fields 'Purpose of Issue' & 'Drawing Status Code'.

This drawing may not be reproduced in any form without prior written agreement of Lanpro.

© Crown copyright and database rights 2024

Ordnance Survey Licence Number 0100031673


CDM 2015

The Construction (Design and Management) Regulations 2015 (CDM 2015) makes a distinction between domestic and commercial clients and outlines the duties you, as client, have under Health and Safety Law (HSE).

These duties can be found at:
<http://www.hse.gov.uk/construction/cdm/2015/responsibilities.html>

It is your responsibility as a client to make yourself aware of your roles and responsibilities under CDM 2015 and act accordingly.

Drawing refined to only show Spares Container			
P03	REVISED BY: CW	DATE: 16.07.25	CHECKED BY: MT DATE:16.07.25
Variable dimensions added with key detailing each building type's dimensions			
P02	REVISED BY: CW	DATE: 02.07.25	CHECKED BY: MT DATE:02.07.25
First Issue			
P01	REVISED BY: CW	DATE: 14.03.25	CHECKED BY: MT DATE:14.03.25
PURPOSE OF ISSUE			RIBA STAGE
PL - PLANNING SUBMISSION			3
DRAWING STATUS			
S2 - Suitable for Information			
PROJECT TITLE			
Westfield Energy Conservation Park			
CLIENT			
Lightrock Power			
DRAWING TITLE			SCALE
Spares Container			1:100 @ A3
DATE	DRAWN BY	CHECKED BY	APPROVED BY
12.03.25	CW	MT	MT
DRAWING NUMBER			
PROJECT NO DRAWING FIELDS REVISION			
5686-LAN-XX-XX-DR- L-3009- P03			

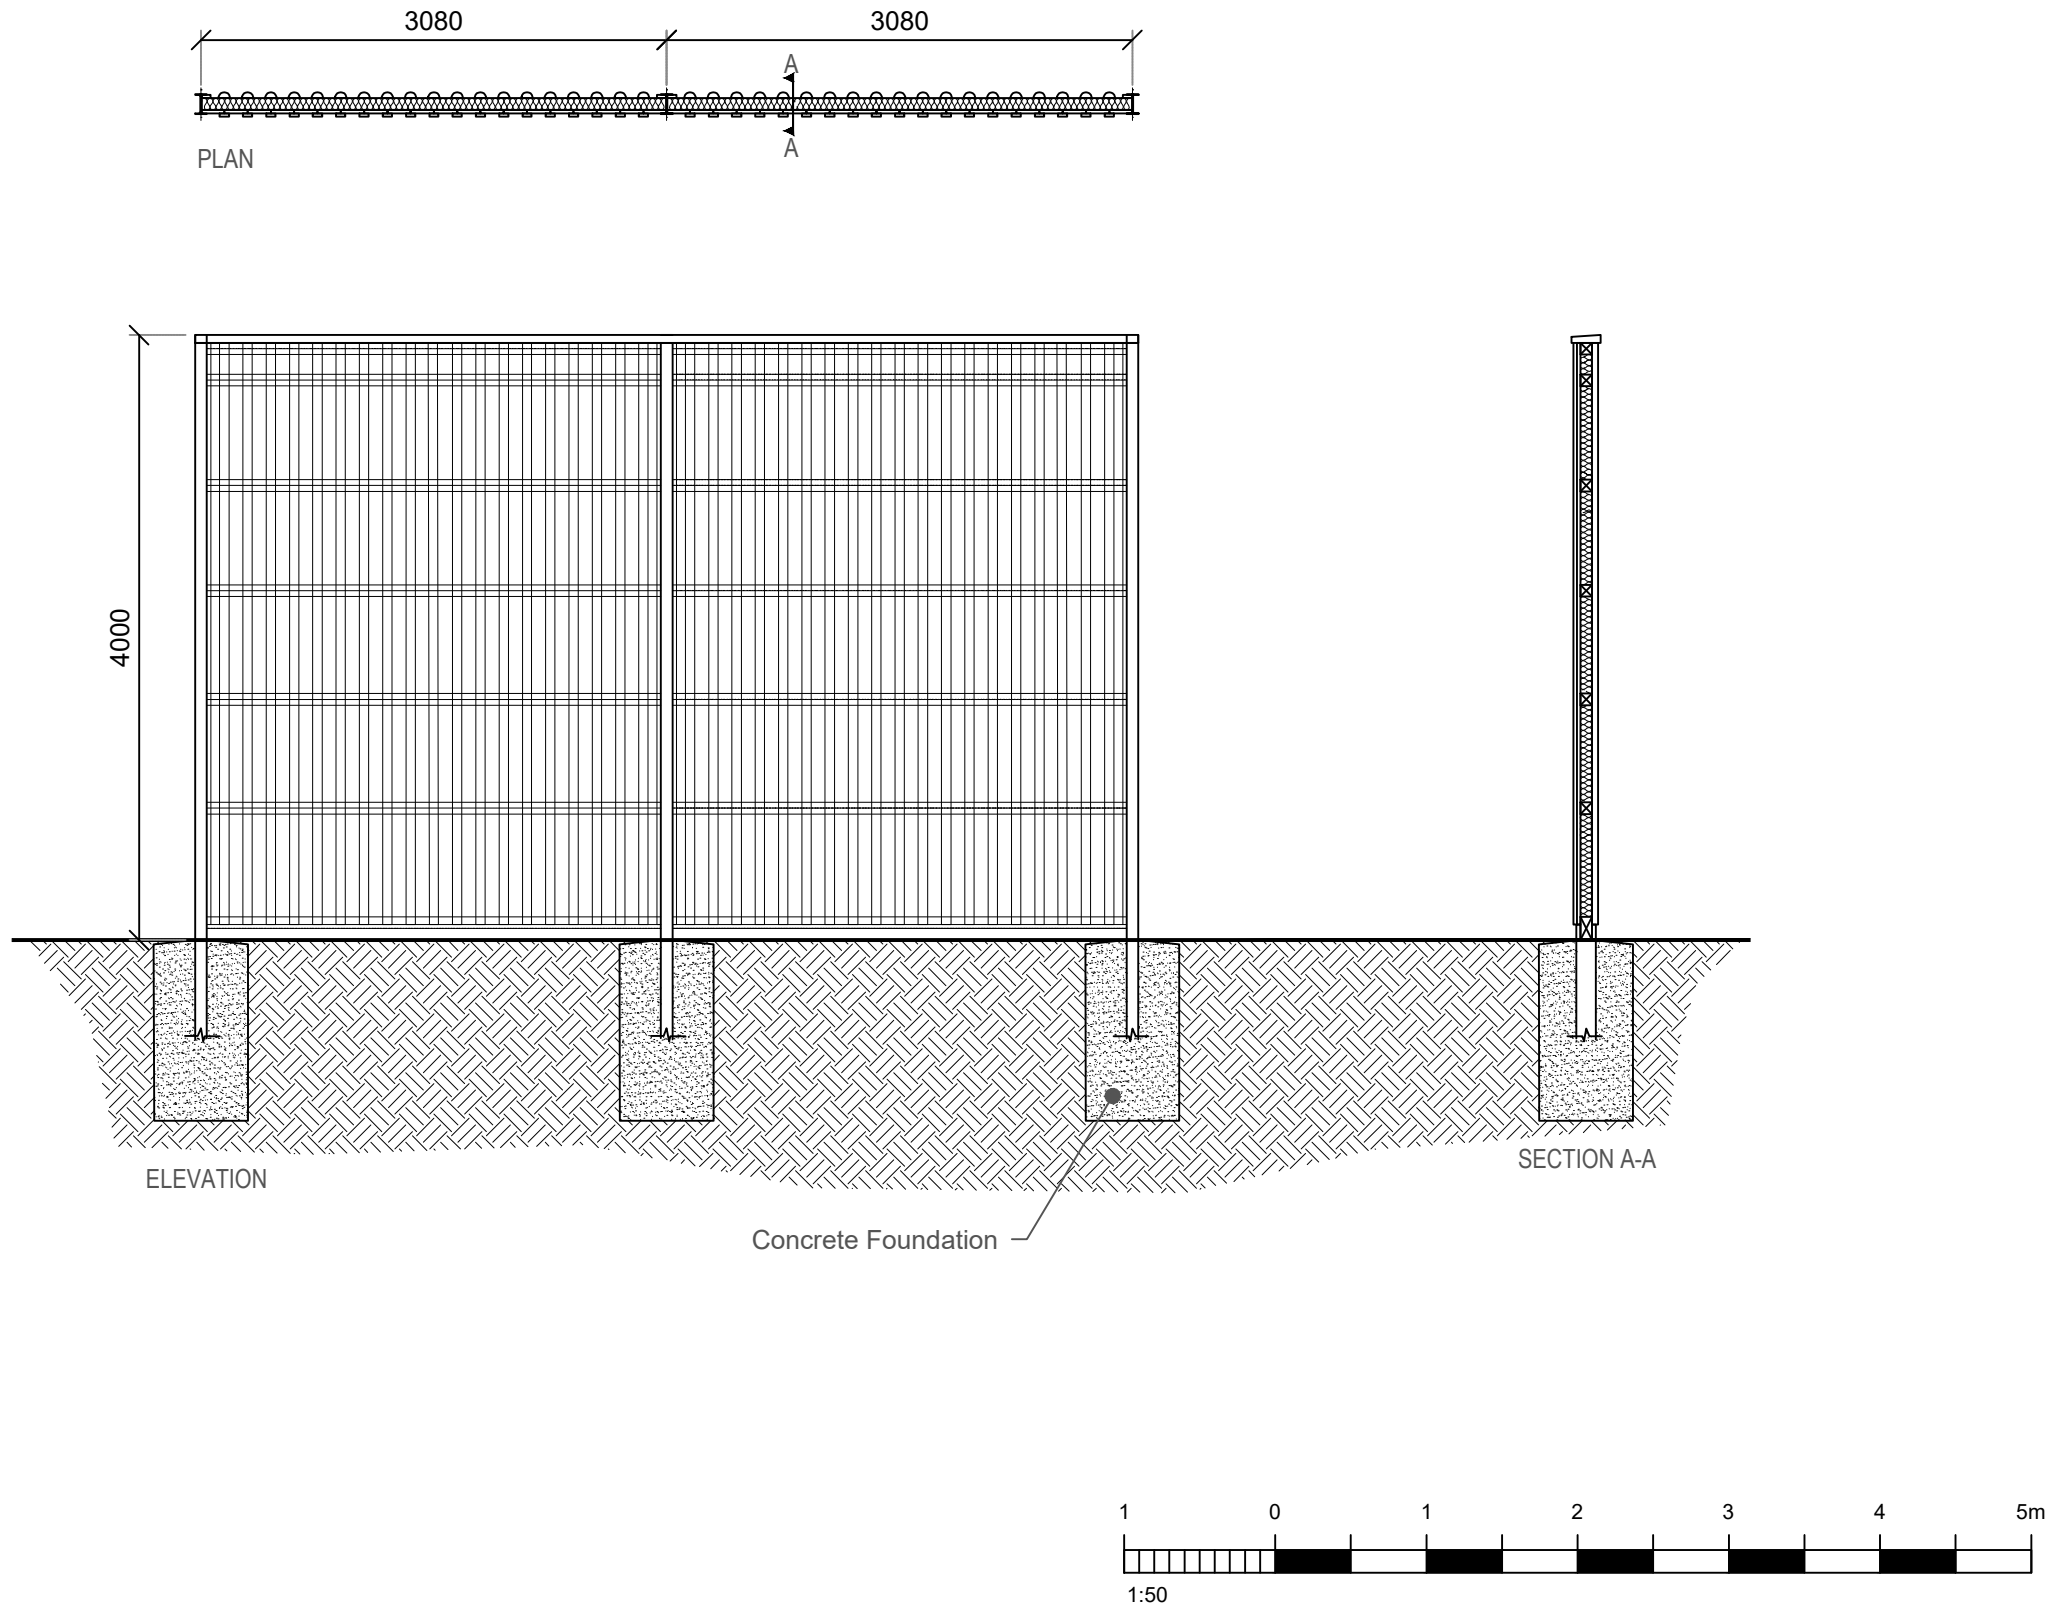

NOTES

Do not scale from this drawing electronically or manually, use written dimension only.

All dimensions are in millimeters unless stated otherwise.

This drawing is produced for use in this project only and may not be used for any other purpose. Lanpro accepts no liability or responsibility for the use of this drawing other than the purpose for which it was intended in connection with this project as recorded in the title fields 'Purpose of Issue' & 'Drawing Status Code'.

This drawing may not be reproduced in any form without prior written agreement of Lanpro.

© Crown copyright and database rights 2024

Ordnance Survey Licence Number 0100031673

CDM 2015

The Construction (Design and Management) Regulations 2015 (CDM 2015) makes a distinction between domestic and commercial clients and outlines the duties you, as client, have under Health and Safety Law (HSE).

These duties can be found at:
<http://www.hse.gov.uk/construction/cdm/2015/responsibilities.html>

It is your responsibility as a client to make yourself aware of your roles and responsibilities under CDM 2015 and act accordingly.

P03	Height reflective of Noise Consultants comments			
	REVISED BY:	CW	DATE:	02.07.25
P02	Concrete Foundation note added			
	REVISED BY:	CW	DATE:	09.06.25
P01	First Issue			
	REVISED BY:	CW	DATE:	14.03.25

PURPOSE OF ISSUE	RIBA STAGE
PL - PLANNING SUBMISSION	3

DRAWING STATUS
S2 - Suitable for Information

PROJECT TITLE
Westfield Energy Conservation Park

CLIENT
Lightrock Power

DRAWING TITLE	SCALE
Acoustic Fencing	1:50@A3

DATE	DRAWN BY	CHECKED BY	APPROVED BY
12.03.25	CW	MT	MT

DRAWING NUMBER	REVISION
PROJECT NO DRAWING FIELDS	



5686-LAN-XX-XX-DR- L-3010- P03



Lanpro

Planning | Design | Environment

Cambridge Office: 1A Clifton Court, Clifton Road
Cambridge, CB1 7BN
Tel: 01223 776 740
lanpro.co.uk

 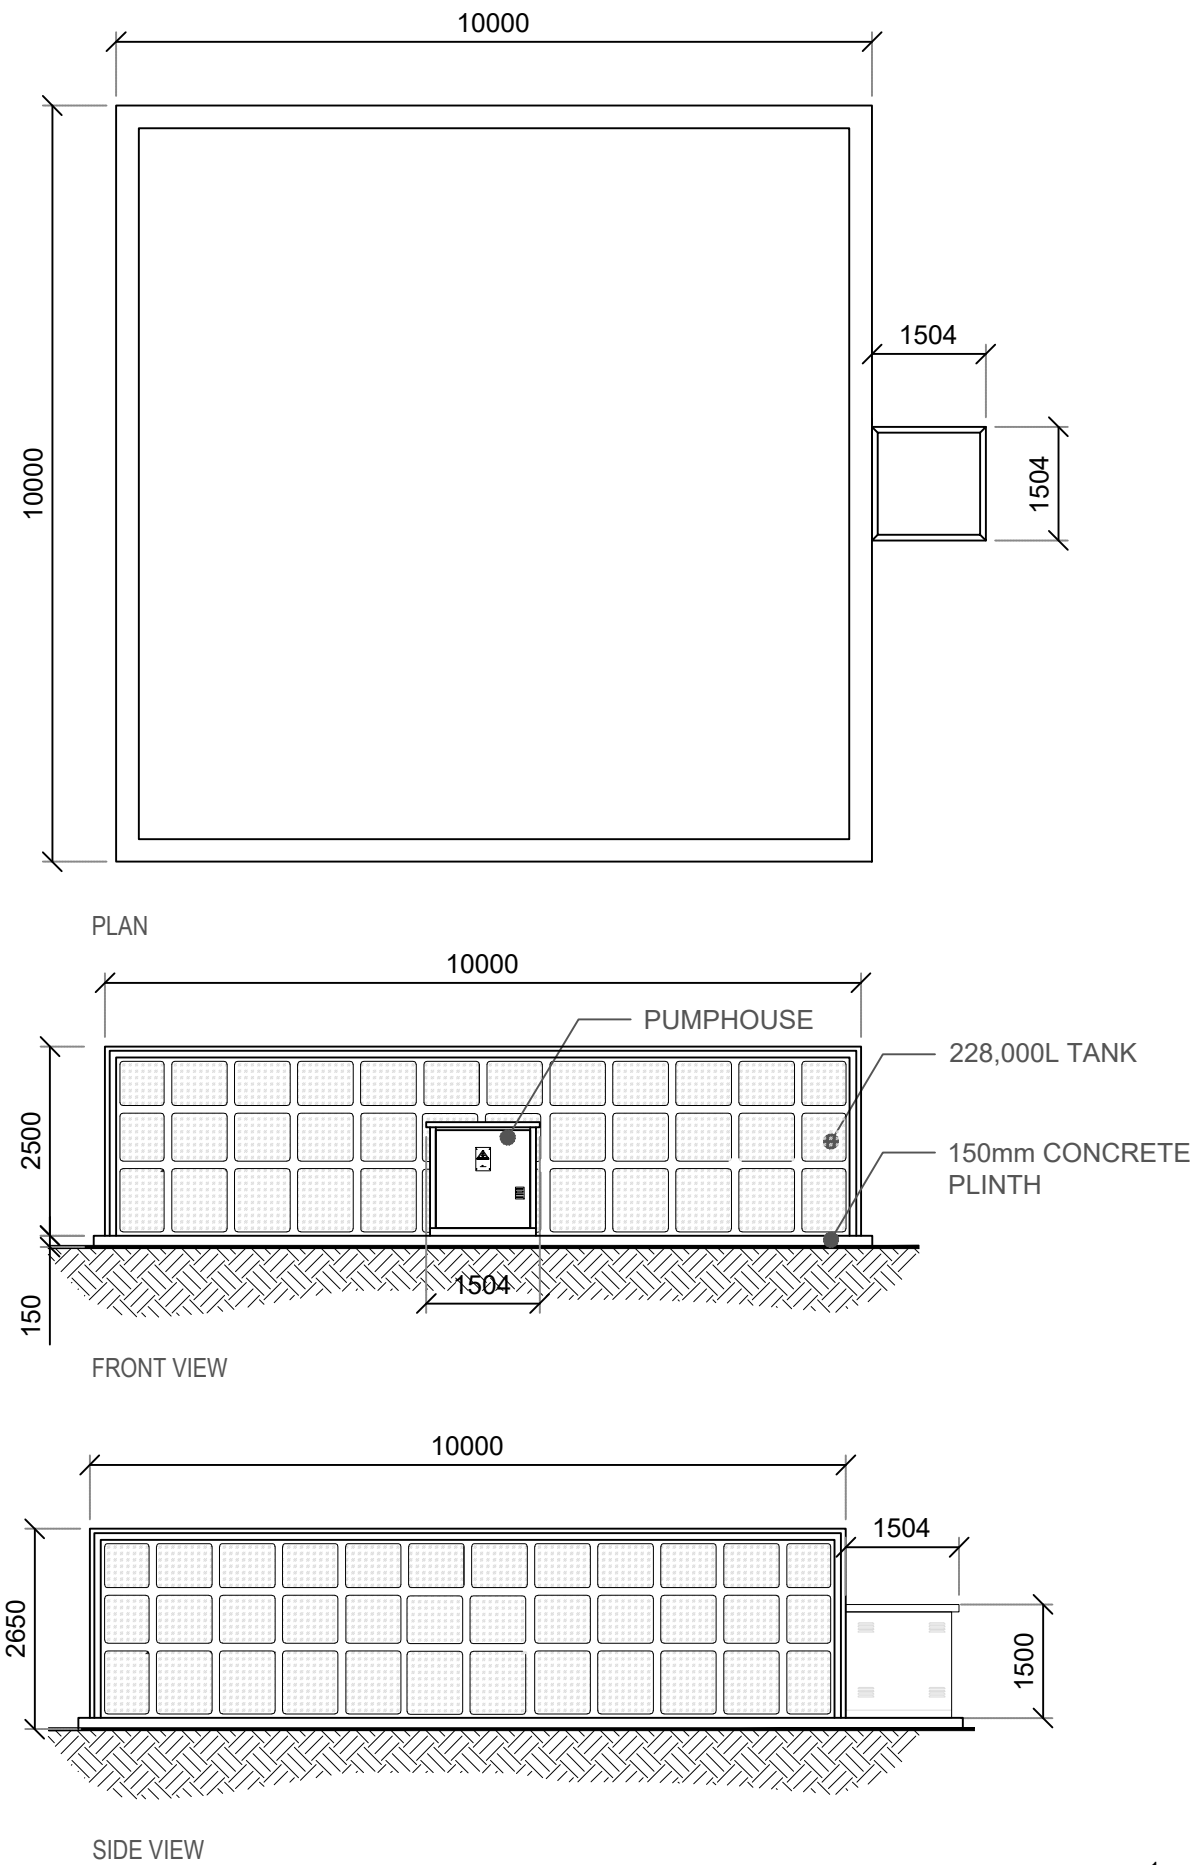

NOTES

Do not scale from this drawing electronically or manually, use written dimension only.

All dimensions are in millimeters unless stated otherwise.

This drawing is produced for use in this project only and may not be used for any other purpose. Lanpro accepts no liability or responsibility for the use of this drawing other than the purpose for which it was intended in connection with this project as recorded in the title fields 'Purpose of Issue' & 'Drawing Status Code'.

This drawing may not be reproduced in any form without prior written agreement of Lanpro.

© Crown copyright and database rights 2024

Ordnance Survey Licence Number 0100031673


CDM 2015

The Construction (Design and Management) Regulations 2015 (CDM 2015) makes a distinction between domestic and commercial clients and outlines the duties you, as client, have under Health and Safety Law (HSE).


These duties can be found at:
<http://www.hse.gov.uk/construction/cdm/2015/responsibilities.html>

It is your responsibility as a client to make yourself aware of your roles and responsibilities under CDM 2015 and act accordingly.


Dimensions updated			
P03	REVISED BY: LC	DATE: 17.06.25	CHECKED BY: CW DATE:17.06.25
Footprint of building reduced; title of drawing revised to include volume capacity			
P02	REVISED BY: CW	DATE: 09.06.25	CHECKED BY: MT DATE:09.06.25
First Issue			
P01	REVISED BY: CW	DATE: 14.03.25	CHECKED BY: MT DATE:14.03.25
PURPOSE OF ISSUE			RIBA STAGE
PL - PLANNING SUBMISSION			3
DRAWING STATUS			
S2 - Suitable for Information			
PROJECT TITLE			
Westfield Energy Conservation Park			
CLIENT			
Lightrock Power			
DRAWING TITLE			SCALE
Water Tank - 228 000L capacity			1:100 @ A3
DATE	DRAWN BY	CHECKED BY	APPROVED BY
12.03.25	CW	MT	MT
DRAWING NUMBER			
PROJECT NO DRAWING FIELDS			REVISION
5686-LAN-XX-XX-DR- L-3011- P03			
Lanpro Planning Design Environment			
Cambridge Office:		1A Clifton Court, Clifton Road	
Tel:		Cambridge, CB1 7BN	
		01223 776 740	
		lanpro.co.uk	

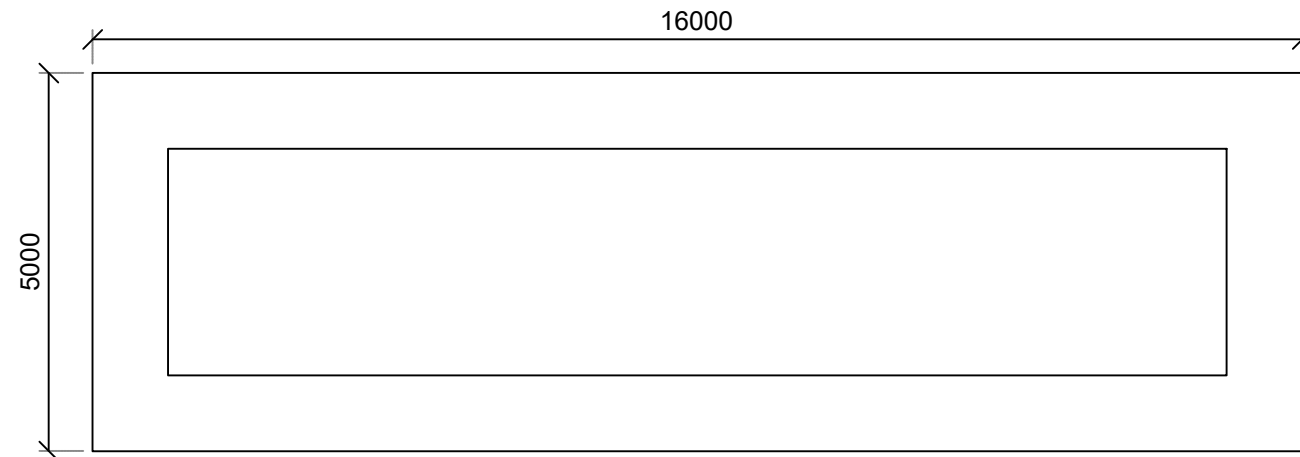


PLAN VIEW

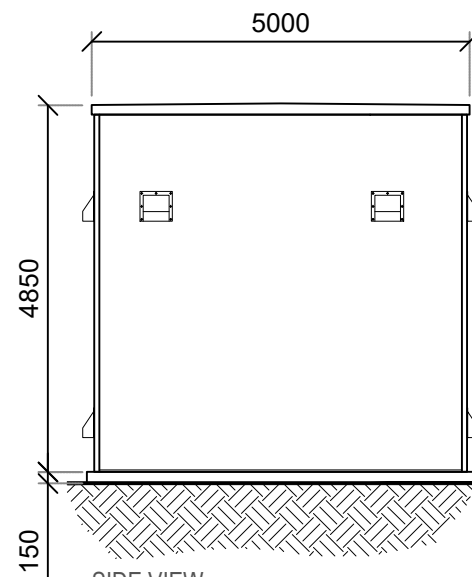


SIDE VIEW

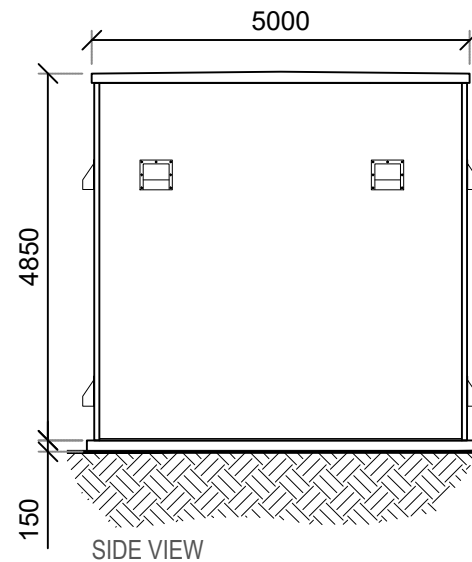


SIDE VIEW

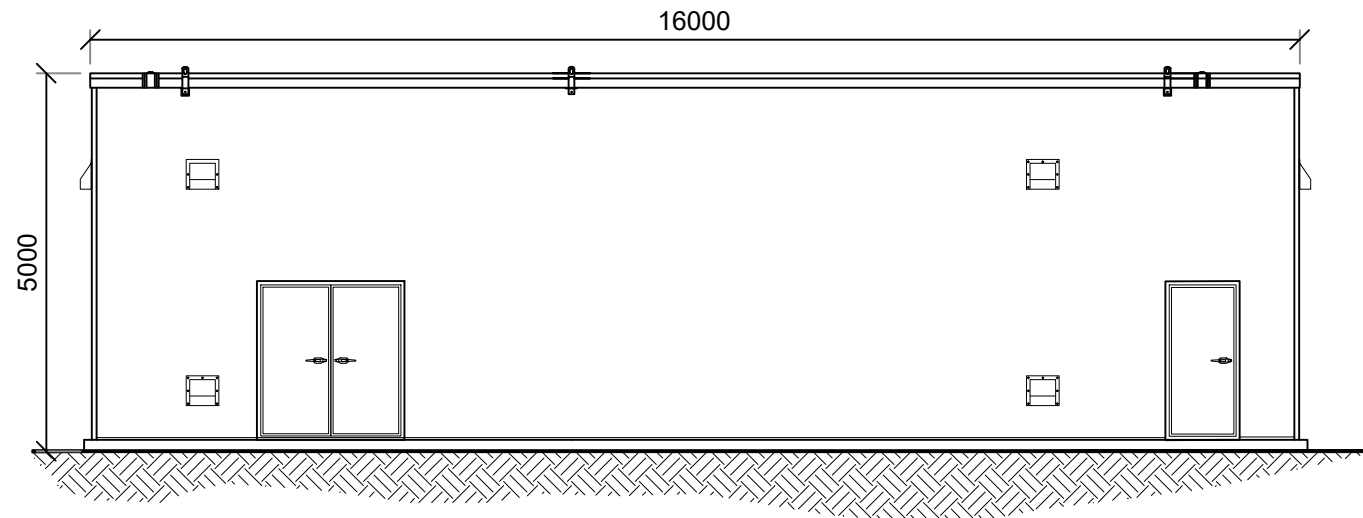

FRONT VIEW

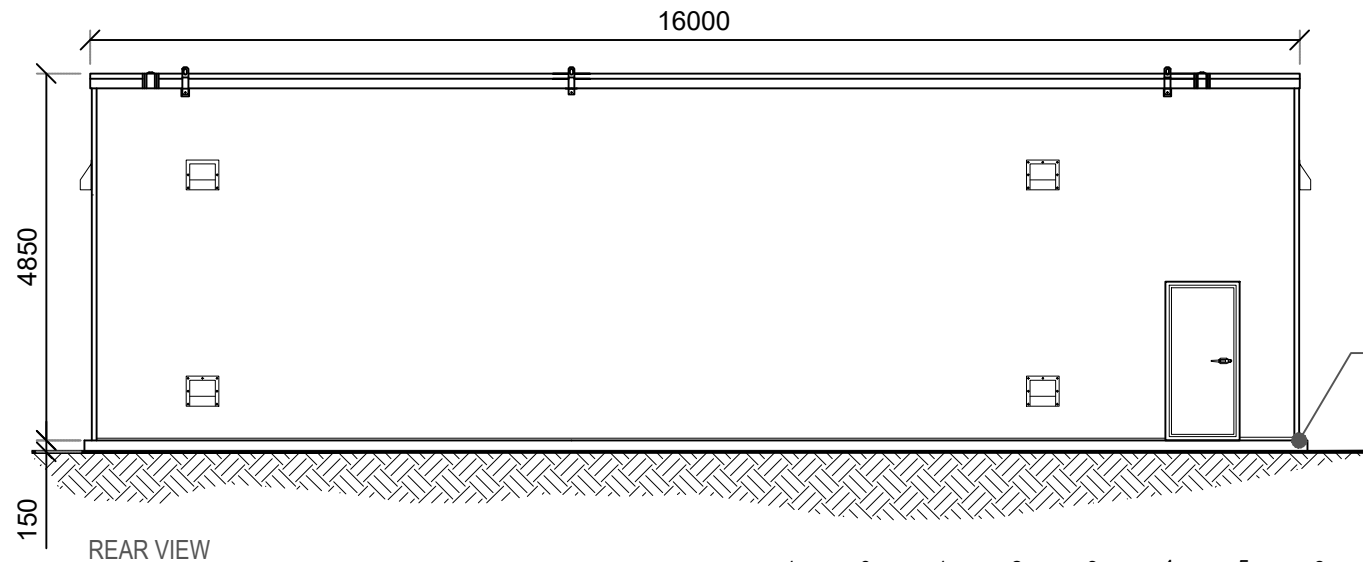

REAR VIEW

 

150mm Concrete Plinth

NOTES

Do not scale from this drawing electronically or manually, use written dimension only.

All dimensions are in millimeters unless stated otherwise.

This drawing is produced for use in this project only and may not be used for any other purpose. Lanpro accepts no liability or responsibility for the use of this drawing other than the purpose for which it was intended in connection with this project as recorded in the title fields 'Purpose of Issue' & 'Drawing Status Code'.

This drawing may not be reproduced in any form without prior written agreement of Lanpro.

© Crown copyright and database rights 2024

Ordnance Survey Licence Number 0100031673


CDM 2015

The Construction (Design and Management) Regulations 2015 (CDM 2015) makes a distinction between domestic and commercial clients and outlines the duties you, as client, have under Health and Safety Law (HSE).


These duties can be found at:
<http://www.hse.gov.uk/construction/cdm/2015/responsibilities.html>

It is your responsibility as a client to make yourself aware of your roles and responsibilities under CDM 2015 and act accordingly.


P01	First Issue			
	REVISED BY: CW	DATE: 14.03.25	CHECKED BY: MT	DATE:14.03.25
PURPOSE OF ISSUE PL - PLANNING SUBMISSION			RIBA STAGE 3	
DRAWING STATUS S2 - Suitable for Information				
PROJECT TITLE Westfield Energy Conservation Park				
CLIENT Lightrock Power				
DRAWING TITLE Statcom Building			SCALE 1:100 @A3	
DATE 12.03.25	DRAWN BY CW	CHECKED BY MT	APPROVED BY MT	
DRAWING NUMBER PROJECT NO DRAWING FIELDS REVISION				
5686-LAN-XX-XX-DR- L-3012- P01				
Lanpro Planning Design Environment Cambridge Office: 1A Clifton Court, Clifton Road Cambridge, CB1 7BN Tel: 01223 776 740 lanpro.co.uk				

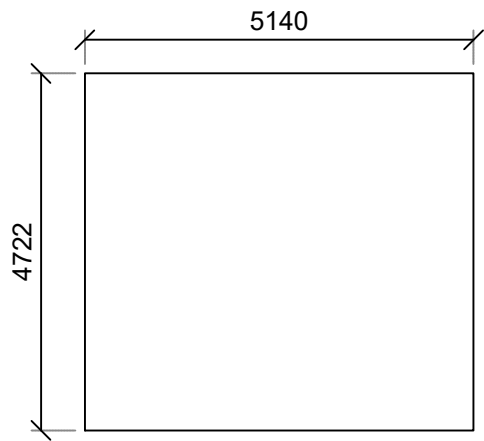


PLAN VIEW

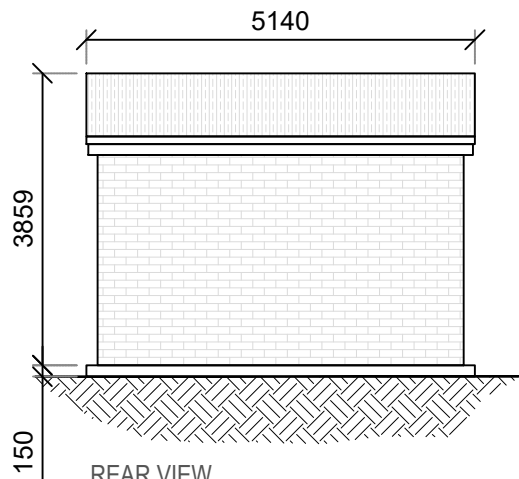


REAR VIEW

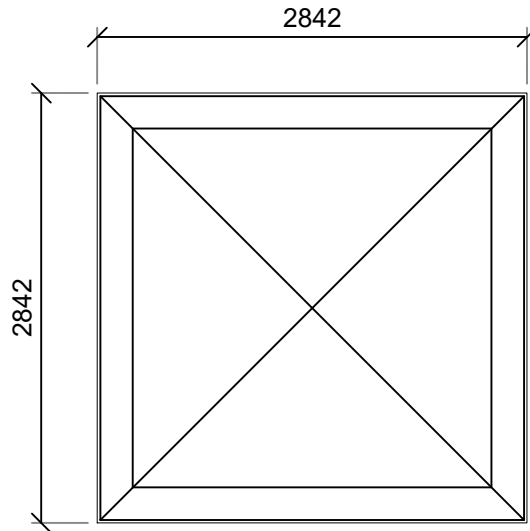


PLAN VIEW

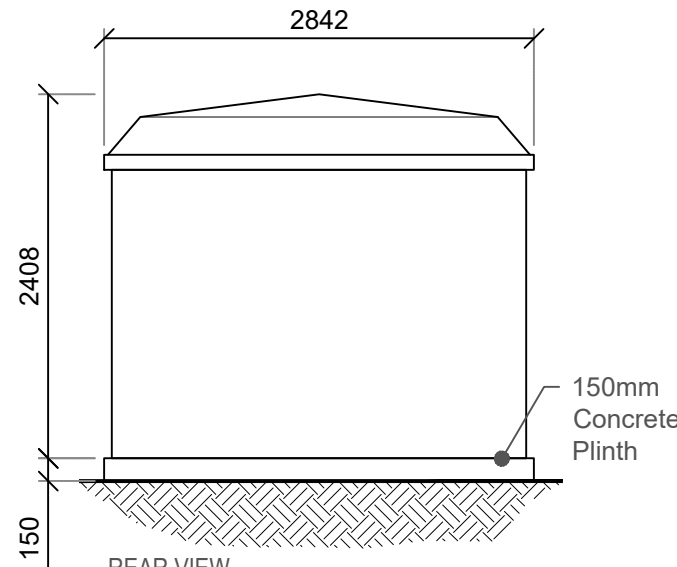


REAR VIEW

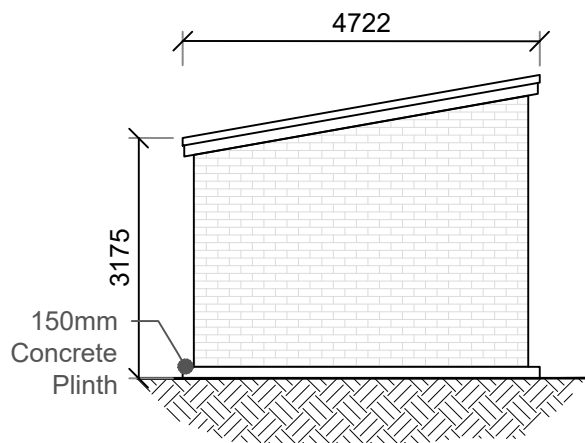


SIDE VIEW

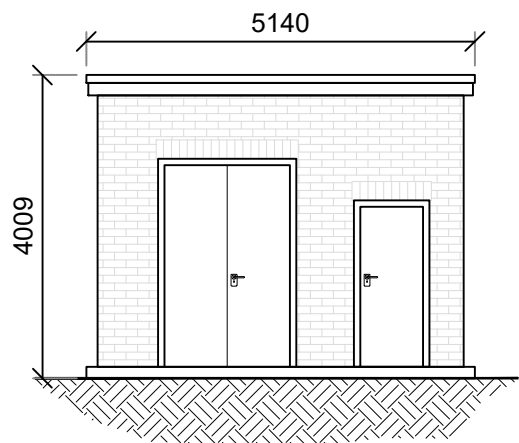



FRONT VIEW

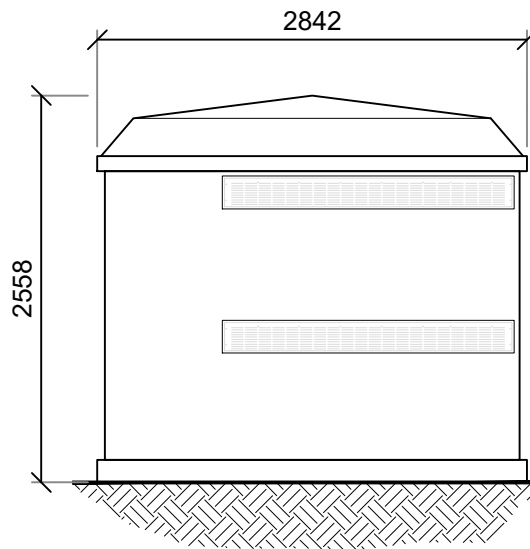

SIDE VIEW

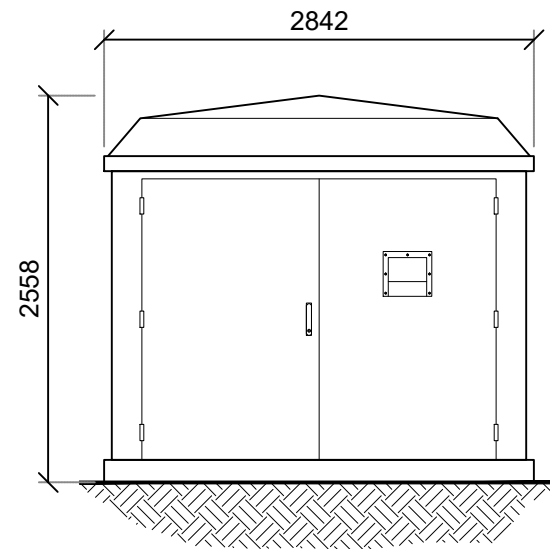

FRONT VIEW

  

NOTES

Do not scale from this drawing electronically or manually, use written dimension only.

All dimensions are in millimeters unless stated otherwise.

This drawing is produced for use in this project only and may not be used for any other purpose. Lanpro accepts no liability or responsibility for the use of this drawing other than the purpose for which it was intended in connection with this project as recorded in the title fields 'Purpose of Issue' & 'Drawing Status Code'.

This drawing may not be reproduced in any form without prior written agreement of Lanpro.

© Crown copyright and database rights 2024

Ordnance Survey Licence Number 0100031673

CDM 2015

The Construction (Design and Management) Regulations 2015 (CDM 2015) makes a distinction between domestic and commercial clients and outlines the duties you, as client, have under Health and Safety Law (HSE).

These duties can be found at:
<http://www.hse.gov.uk/construction/cdm/2015/responsibilities.html>

It is your responsibility as a client to make yourself aware of your roles and responsibilities under CDM 2015 and act accordingly.

P01	First Issue			
	REVISED BY: CW	DATE: 14.03.25	CHECKED BY: MT	DATE:14.03.25

PURPOSE OF ISSUE	RIBA STAGE
PL - PLANNING SUBMISSION	3

DRAWING STATUS
S2 - Suitable for Information

PROJECT TITLE
Westfield Energy Conservation Park


CLIENT
Lightrock Power

DRAWING TITLE	SCALE
LV Units	1:50@A3


DATE	DRAWN BY	CHECKED BY	APPROVED BY
12.03.25	CW	MT	MT

DRAWING NUMBER
PROJECT NO DRAWING FIELDS REVISION


5686-LAN-XX-XX-DR- L-3013- P01

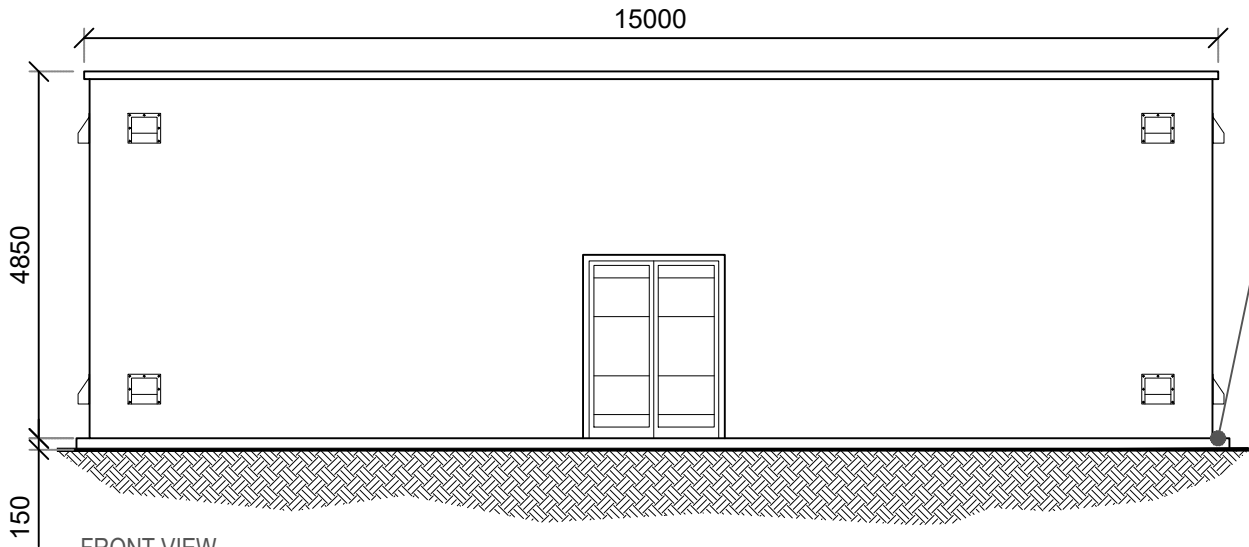

FRONT VIEW

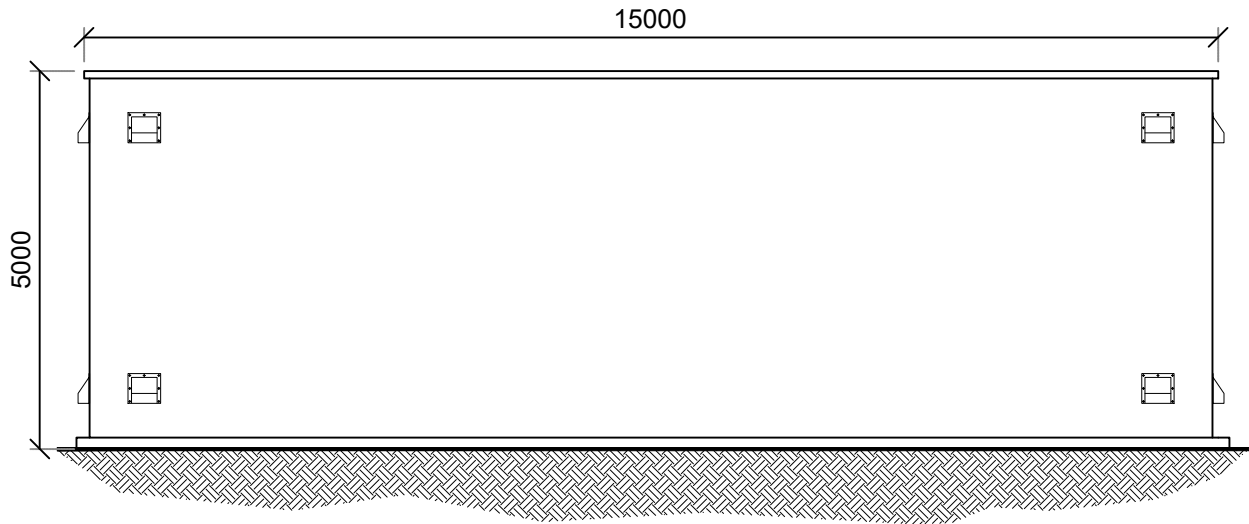


REAR VIEW

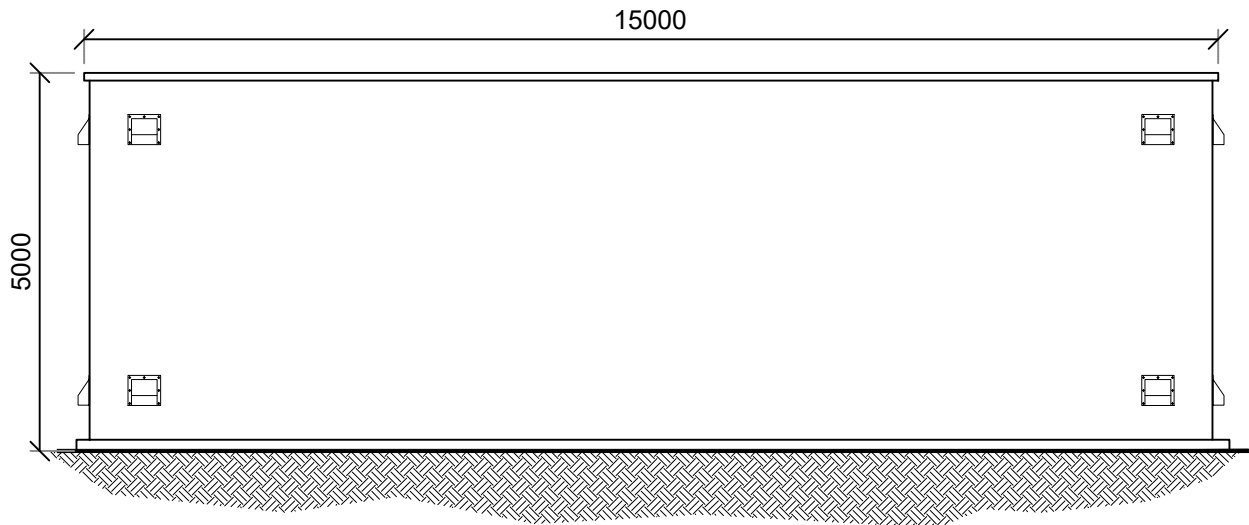


SIDE VIEW

150mm Concrete Plinth

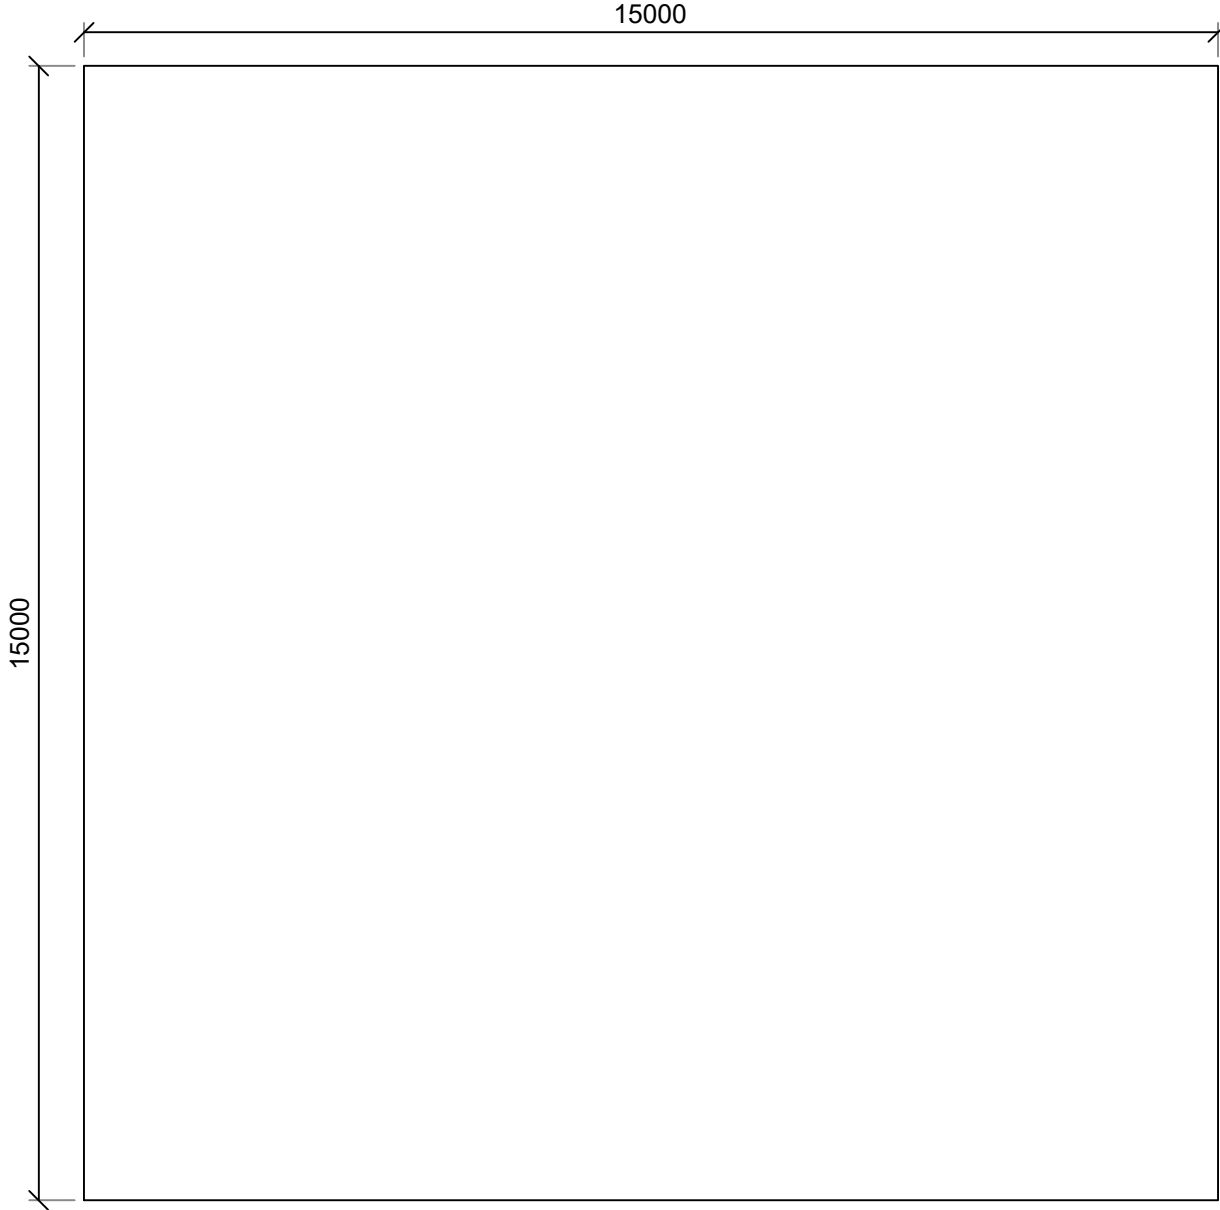

PLAN VIEW

 

NOTES

Do not scale from this drawing electronically or manually, use written dimension only.

All dimensions are in millimeters unless stated otherwise.

This drawing is produced for use in this project only and may not be used for any other purpose. Lanpro accepts no liability or responsibility for the use of this drawing other than the purpose for which it was intended in connection with this project as recorded in the title fields 'Purpose of Issue' & 'Drawing Status Code'.

This drawing may not be reproduced in any form without prior written agreement of Lanpro.

© Crown copyright and database rights 2024

Ordnance Survey Licence Number 0100031673

CDM 2015

The Construction (Design and Management) Regulations 2015 (CDM 2015) makes a distinction between domestic and commercial clients and outlines the duties you, as client, have under Health and Safety Law (HSE).

These duties can be found at:
<http://www.hse.gov.uk/construction/cdm/2015/responsibilities.html>

It is your responsibility as a client to make yourself aware of your roles and responsibilities under CDM 2015 and act accordingly.

P02 Drawing title updated

REVISD BY: CW DATE: 09.06.25 CHECKED BY: MT DATE:09.06.25

P01 First Issue

REVISD BY: CW DATE: 14.03.25 CHECKED BY: MT DATE:14.03.25

PURPOSE OF ISSUE RIBA STAGE
PL - PLANNING SUBMISSION 3

DRAWING STATUS
S2 - Suitable for Information

PROJECT TITLE
Westfield Energy Conservation Park

CLIENT
Lightrock Power

DRAWING TITLE SCALE
Harmonic Filter with Housing 1:100 @ A3


DATE DRAWN BY CHECKED BY APPROVED BY
12.03.25 CW MT MT

DRAWING NUMBER PROJECT NO | DRAWING FIELDS | REVISION


5686-LAN-XX-XX-DR- L -3014- P02




PLAN VIEW

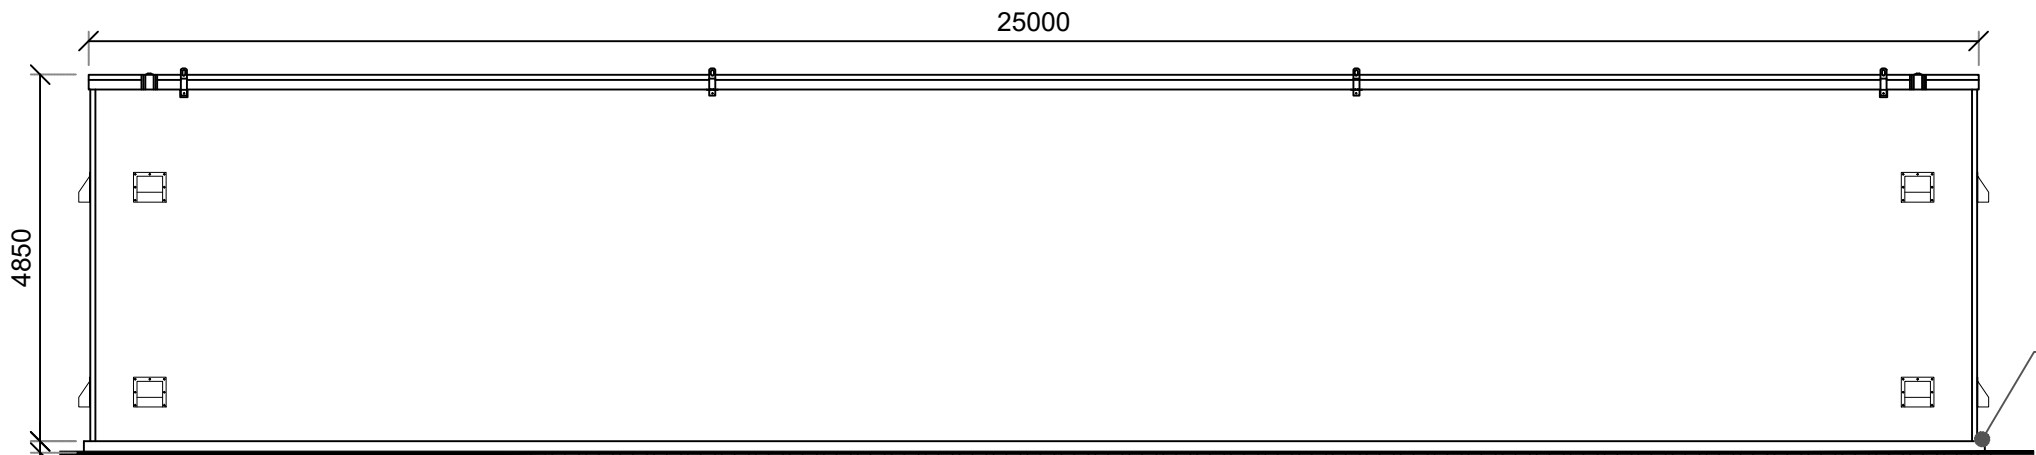


FRONT VIEW

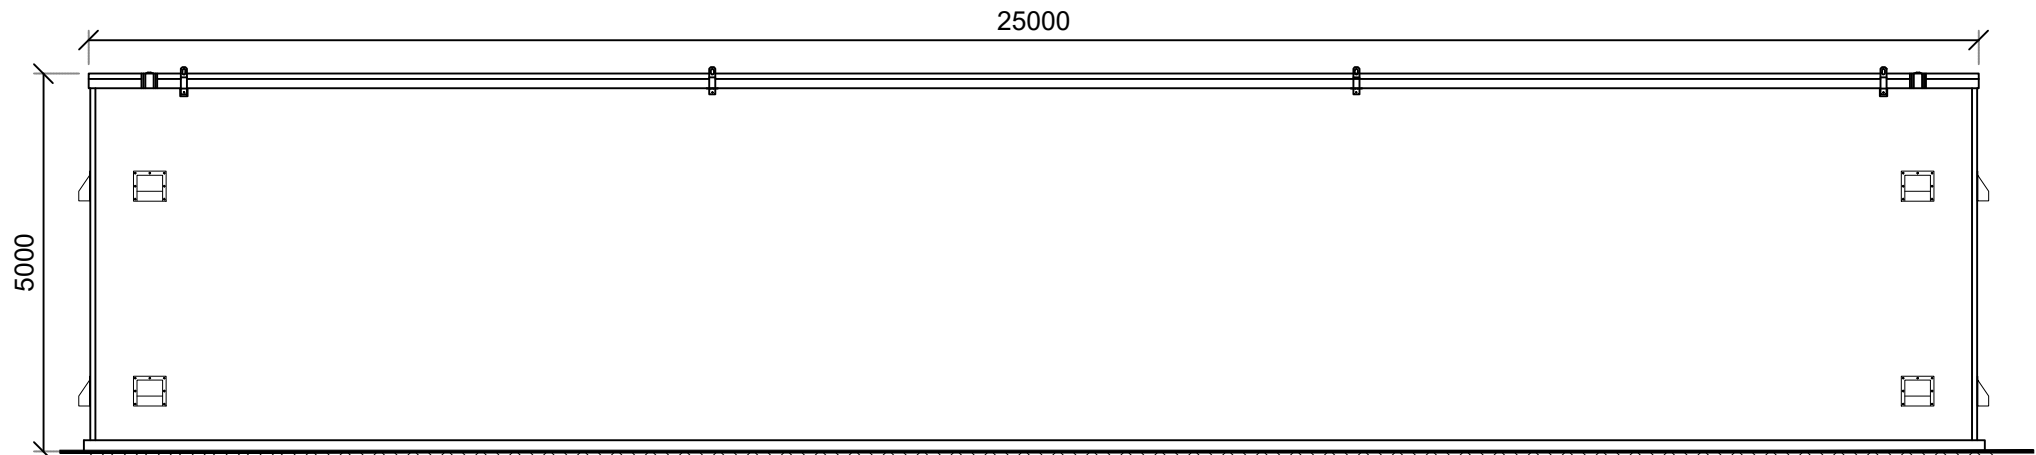


REAR VIEW

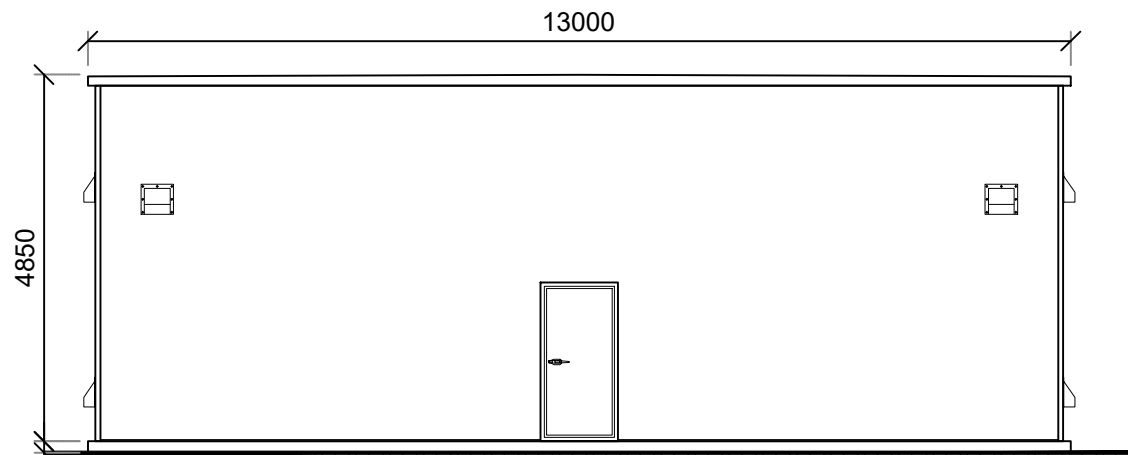

SIDE VIEW

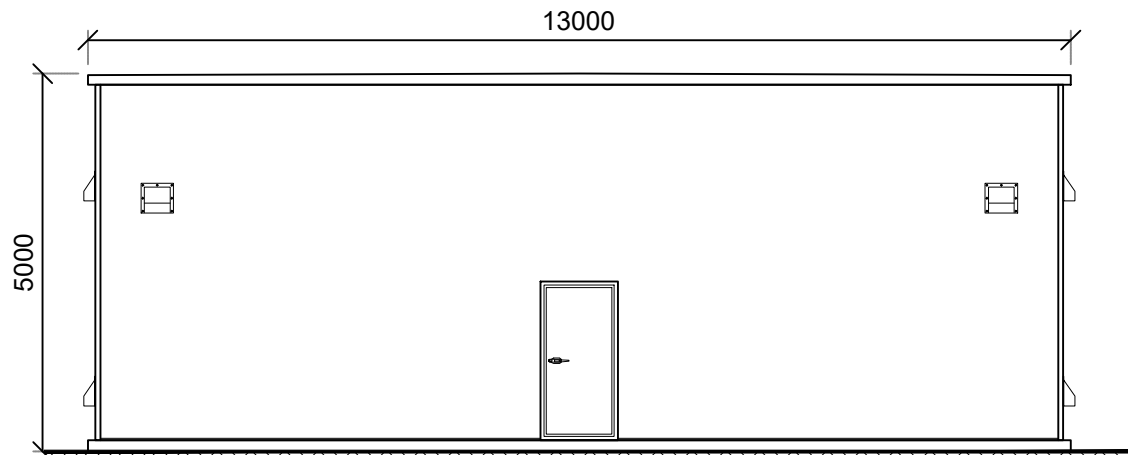

SIDE VIEW

 

NOTES

Do not scale from this drawing electronically or manually, use written dimension only.

All dimensions are in millimeters unless stated otherwise.

This drawing is produced for use in this project only and may not be used for any other purpose. Lanpro accepts no liability or responsibility for the use of this drawing other than the purpose for which it was intended in connection with this project as recorded in the title fields 'Purpose of Issue' & 'Drawing Status Code'.

This drawing may not be reproduced in any form without prior written agreement of Lanpro.

© Crown copyright and database rights 2024

Ordnance Survey Licence Number 0100031673


CDM 2015

The Construction (Design and Management) Regulations 2015 (CDM 2015) makes a distinction between domestic and commercial clients and outlines the duties you, as client, have under Health and Safety Law (HSE).


These duties can be found at:
<http://www.hse.gov.uk/construction/cdm/2015/responsibilities.html>

It is your responsibility as a client to make yourself aware of your roles and responsibilities under CDM 2015 and act accordingly.


P03 Dimensions updated				
REVISED BY: LC		DATE: 17.06.25	CHECKED BY: CW	DATE:17.06.25
Size of building revised: sheet size increased				
P02 REVISED BY: CW		DATE: 09.06.25	CHECKED BY: MT	DATE:09.06.25
First Issue				
P01 REVISED BY: CW		DATE: 14.03.25	CHECKED BY: MT	DATE:14.03.25
PURPOSE OF ISSUE			RIBA STAGE	
PL - PLANNING SUBMISSION			3	
DRAWING STATUS				
S2 - Suitable for Information				
PROJECT TITLE				
Westfield Energy Conservation Park				
CLIENT				
Lightrack Power				
DRAWING TITLE			SCALE	
Relay and Control Rooms - 400kV Substation			1:100 @ A2	
DATE	DRAWN BY	CHECKED BY	APPROVED BY	
12.03.25	CW	MT	MT	
DRAWING NUMBER				
PROJECT NO DRAWING FIELDS				REVISION
5686-LAN-XX-XX-DR- L-3016- P03				
 Lanpro Planning Design Environment Cambridge Office: 1A Clifton Court, Clifton Road Cambridge, CB3 7BN Tel: 01223 776 740 lanpro.co.uk				

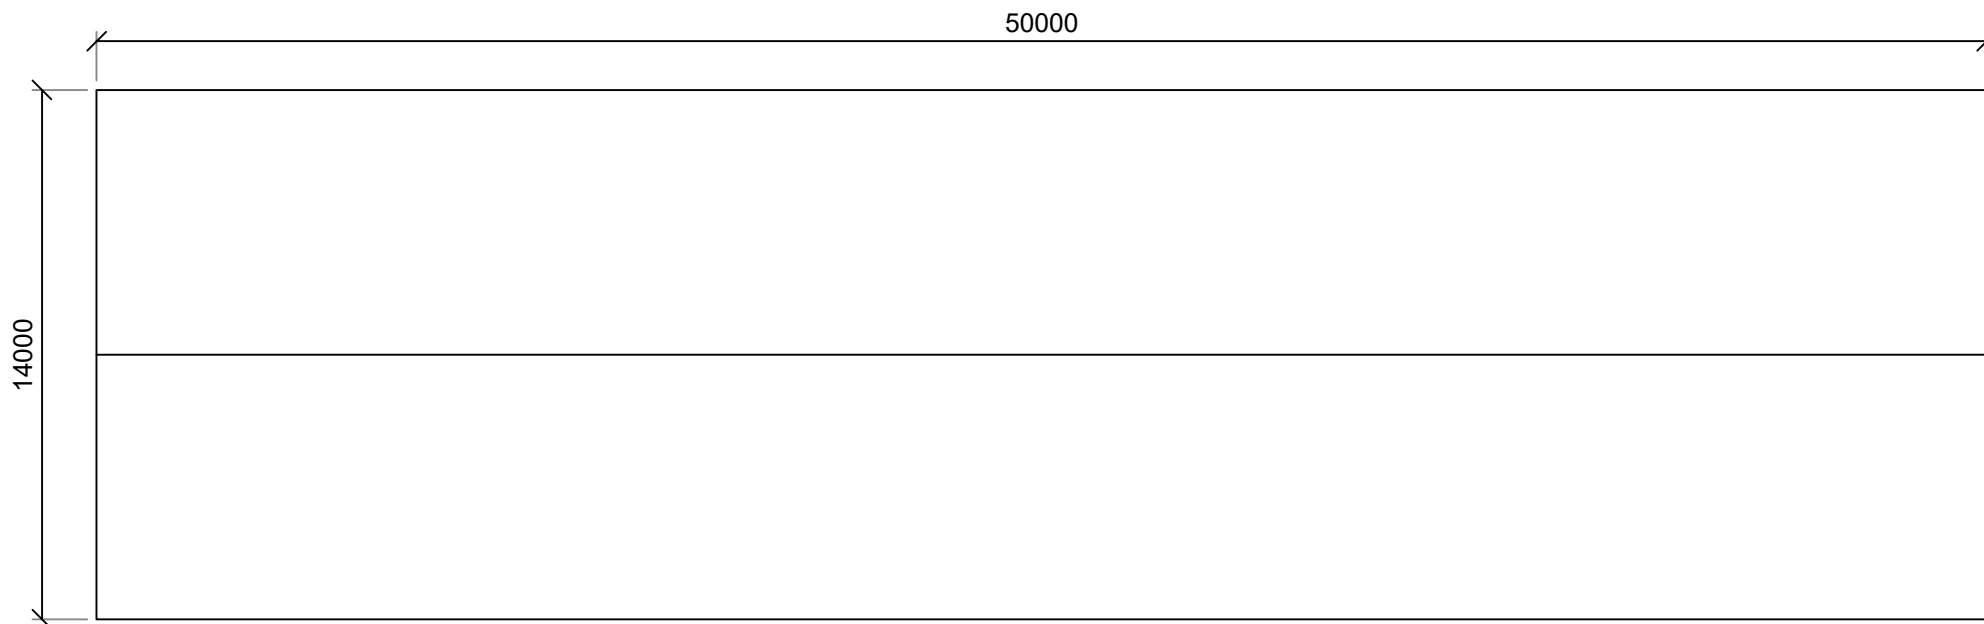


PLAN VIEW

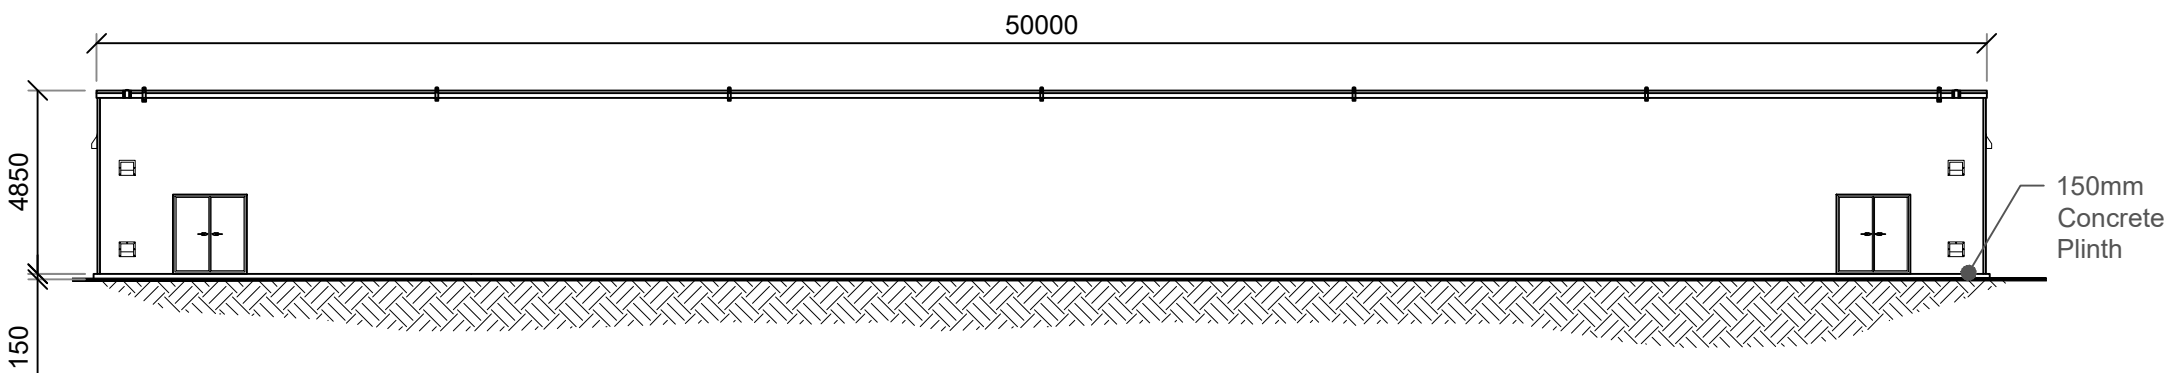


FRONT ELEVATION

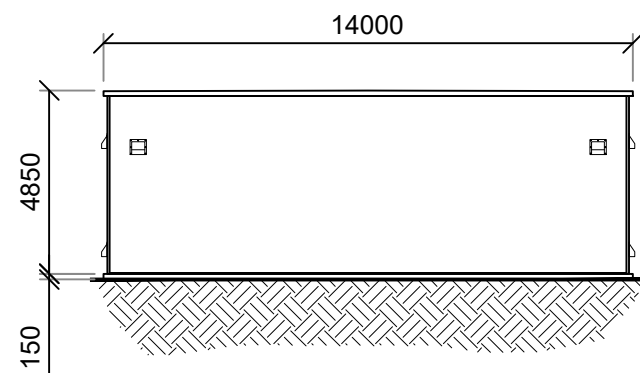


SIDE ELEVATION

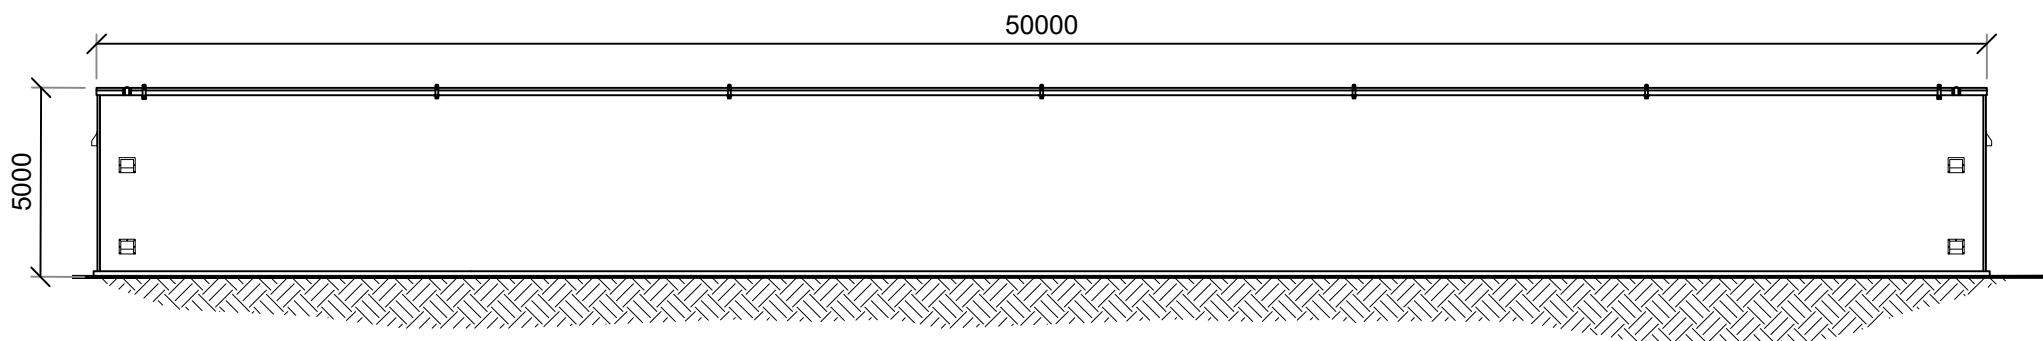

REAR ELEVATION

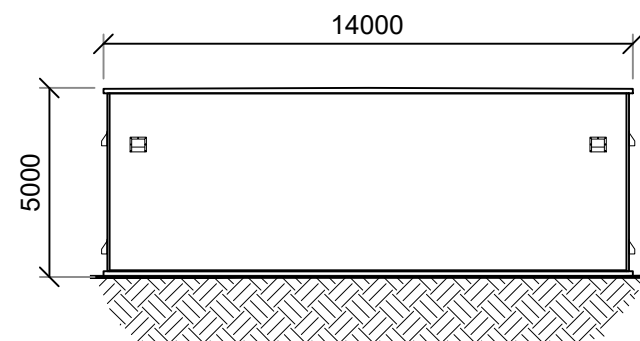

SIDE ELEVATION

 

NOTES

Do not scale from this drawing electronically or manually, use written dimension only.

All dimensions are in millimeters unless stated otherwise.

This drawing is produced for use in this project only and may not be used for any other purpose. Lanpro accepts no liability or responsibility for the use of this drawing other than the purpose for which it was intended in connection with this project as recorded in the title fields 'Purpose of Issue' & 'Drawing Status Code'.

This drawing may not be reproduced in any form without prior written agreement of Lanpro.

© Crown copyright and database rights 2024

Ordnance Survey Licence Number 0100031673


CDM 2015

The Construction (Design and Management) Regulations 2015 (CDM 2015) makes a distinction between domestic and commercial clients and outlines the duties you, as client, have under Health and Safety Law (HSE).


These duties can be found at:
<http://www.hse.gov.uk/construction/cdm/2015/responsibilities.html>

It is your responsibility as a client to make yourself aware of your roles and responsibilities under CDM 2015 and act accordingly.


Size of building revised; sheet size increased			
P02	REVISED BY: CW	DATE: 09.06.25	CHECKED BY: MT DATE:09.06.25
First Issue			
P01	REVISED BY: CW	DATE: 14.03.25	CHECKED BY: MT DATE:14.03.25
PURPOSE OF ISSUE PL - PLANNING SUBMISSION			RIBA STAGE 3
DRAWING STATUS S2 - Suitable for Information			
PROJECT TITLE Westfield Energy Conservation Park			
CLIENT Lightrock Power			
DRAWING TITLE 33kV Metered Switchroom - 400kV Substation			SCALE 1:200 @ A2
DATE 12.03.25	DRAWN BY CW	CHECKED BY MT	APPROVED BY MT
DRAWING NUMBER PROJECT NO DRAWING FIELD REVISION			
5686-LAN-XX-XX-DR- L-3017- P02			
Lanpro Planning Design Environment Cambridge Office: 1A Clifton Court, Clifton Road Cambridge, CB1 7BN Tel: 01223 776 740 lanpro.co.uk			

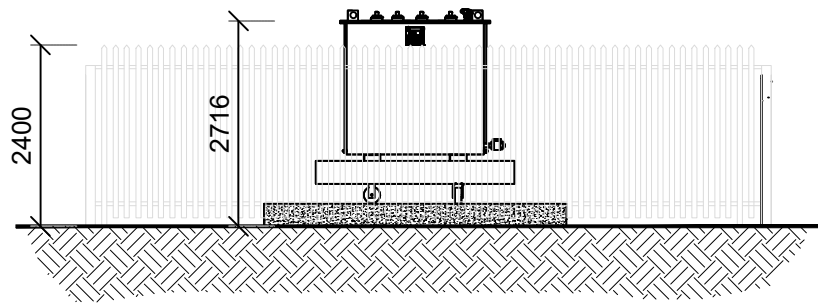


PROPOSED SIDE ELEVATION

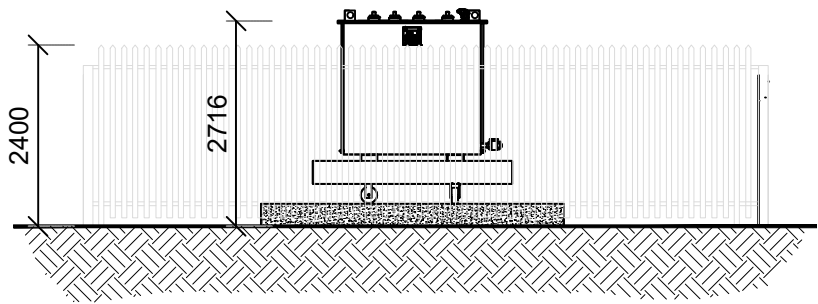


PROPOSED SIDE ELEVATION

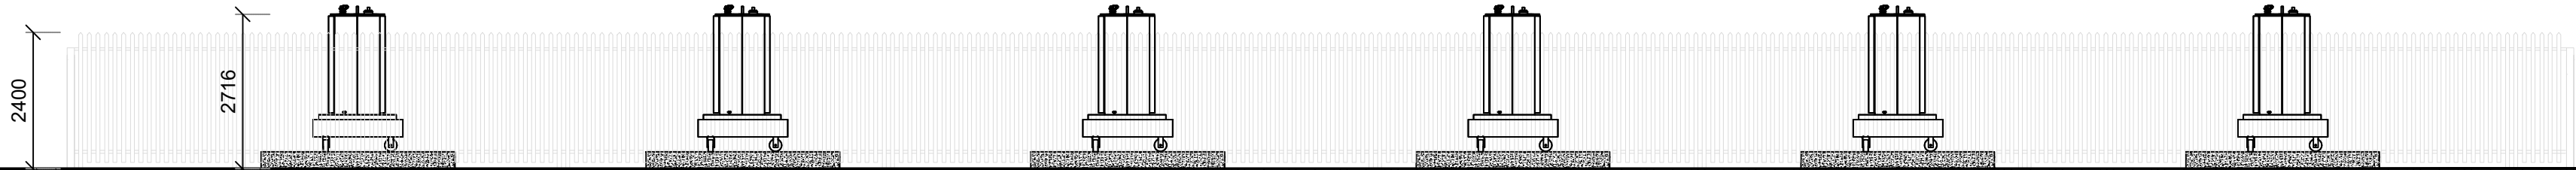


PROPOSED REAR ELEVATION

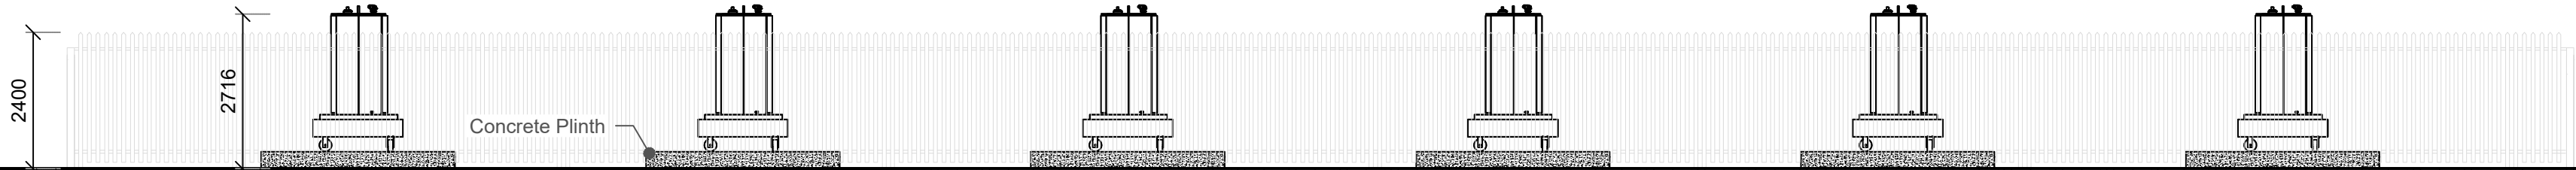

PROPOSED FRONT ELEVATION

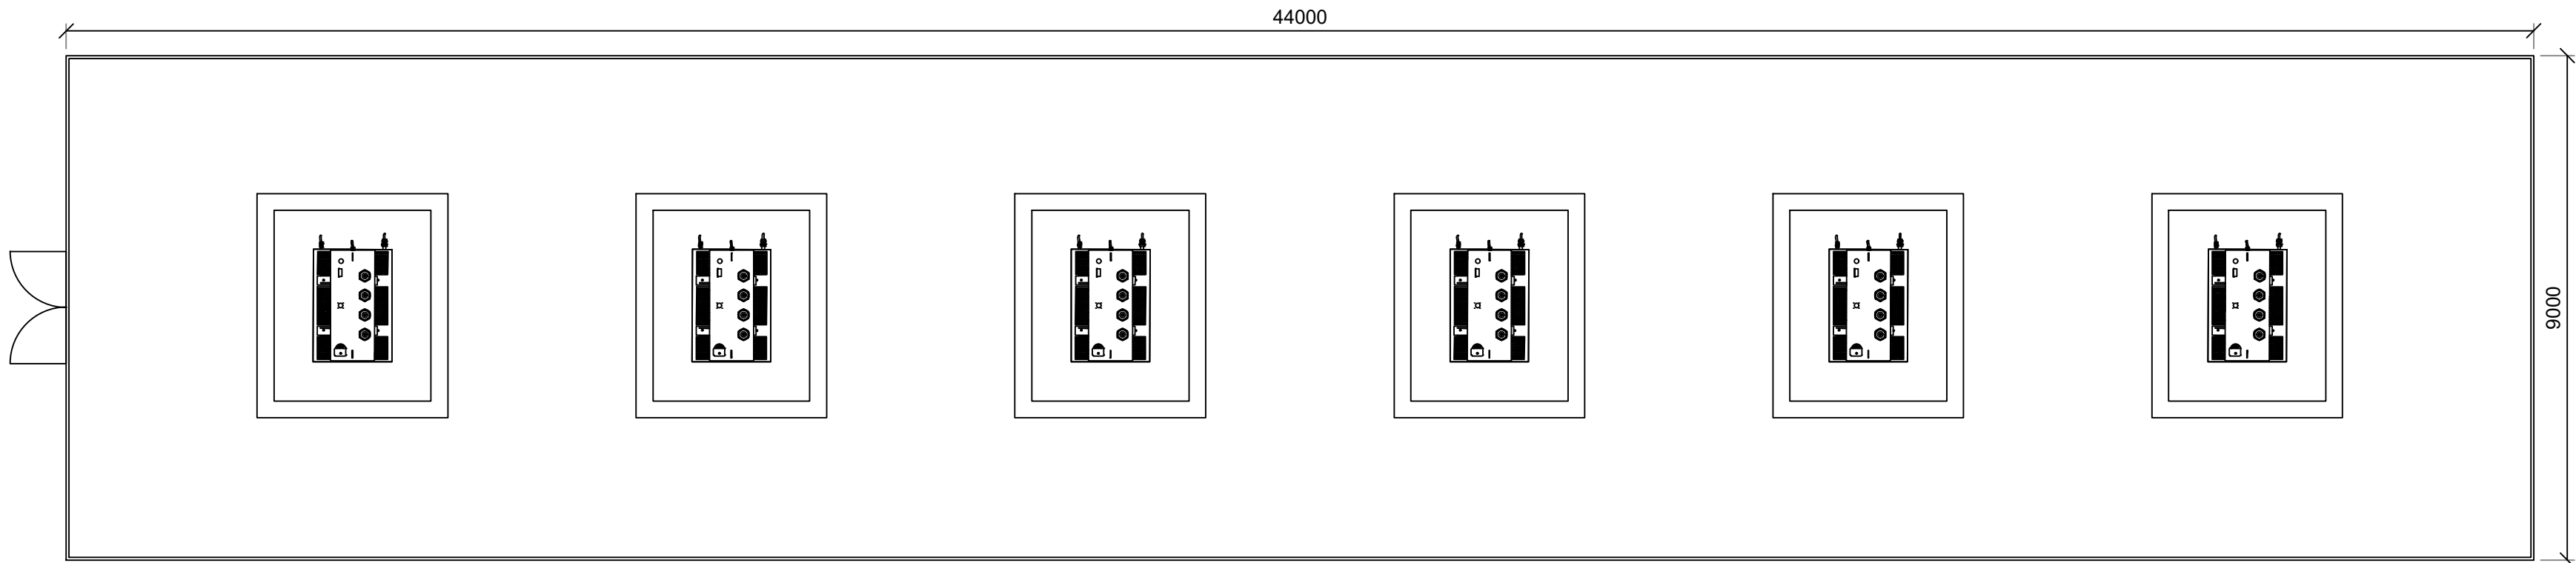

PLAN VIEW

 

NOTES

Do not scale from this drawing electronically or manually, use written dimension only.

All dimensions are in millimeters unless stated otherwise.

This drawing is produced for use in this project only and may not be used for any other purpose. Lanpro accepts no liability or responsibility for the use of this drawing other than the purpose for which it was intended in connection with this project as recorded in the title fields 'Purpose of Issue' & 'Drawing Status Code'.

This drawing may not be reproduced in any form without prior written agreement of Lanpro.

© Crown copyright and database rights 2024

Ordnance Survey Licence Number 0100031673




CDM 2015

The Construction (Design and Management) Regulations 2015 (CDM 2015) makes a distinction between domestic and commercial clients and outlines the duties you, as client, have under Health and Safety Law (HSE).

These duties can be found at:
<http://www.hse.gov.uk/construction/cdm/2015/responsibilities.html>


It is your responsibility as a client to make yourself aware of your roles and responsibilities under CDM 2015 and act accordingly.

Amended and released			
P02	REVISED BY: CW	DATE: 30.06.25	CHECKED BY: MT DATE:30.06.25
First Issue			
P01	REVISED BY: CW	DATE: 23.06.25	CHECKED BY: MT DATE:23.06.25
PURPOSE OF ISSUE			RIBA STAGE
PL - PLANNING SUBMISSION			3
DRAWING STATUS			
S2 - Suitable for Information			
PROJECT TITLE			
Westfield Energy Conservation Park			
CLIENT			
Lightrock Power			
DRAWING TITLE			SCALE
Aux Transformers			1:100 @ A2
DATE	DRAWN BY	CHECKED BY	APPROVED BY
23.06.25	CW	MT	MT
DRAWING NUMBER			
PROJECT NO: DRAWING FIELD: REVISION			
5686-LAN-XX-XX-DR- L_3018- P02			
Lanpro Planning Design Environment Cambridge Office: 1A Clifton Court, Clifton Road Cambridge, CB1 7BN Tel: 01223 776 740 lanpro.co.uk			

 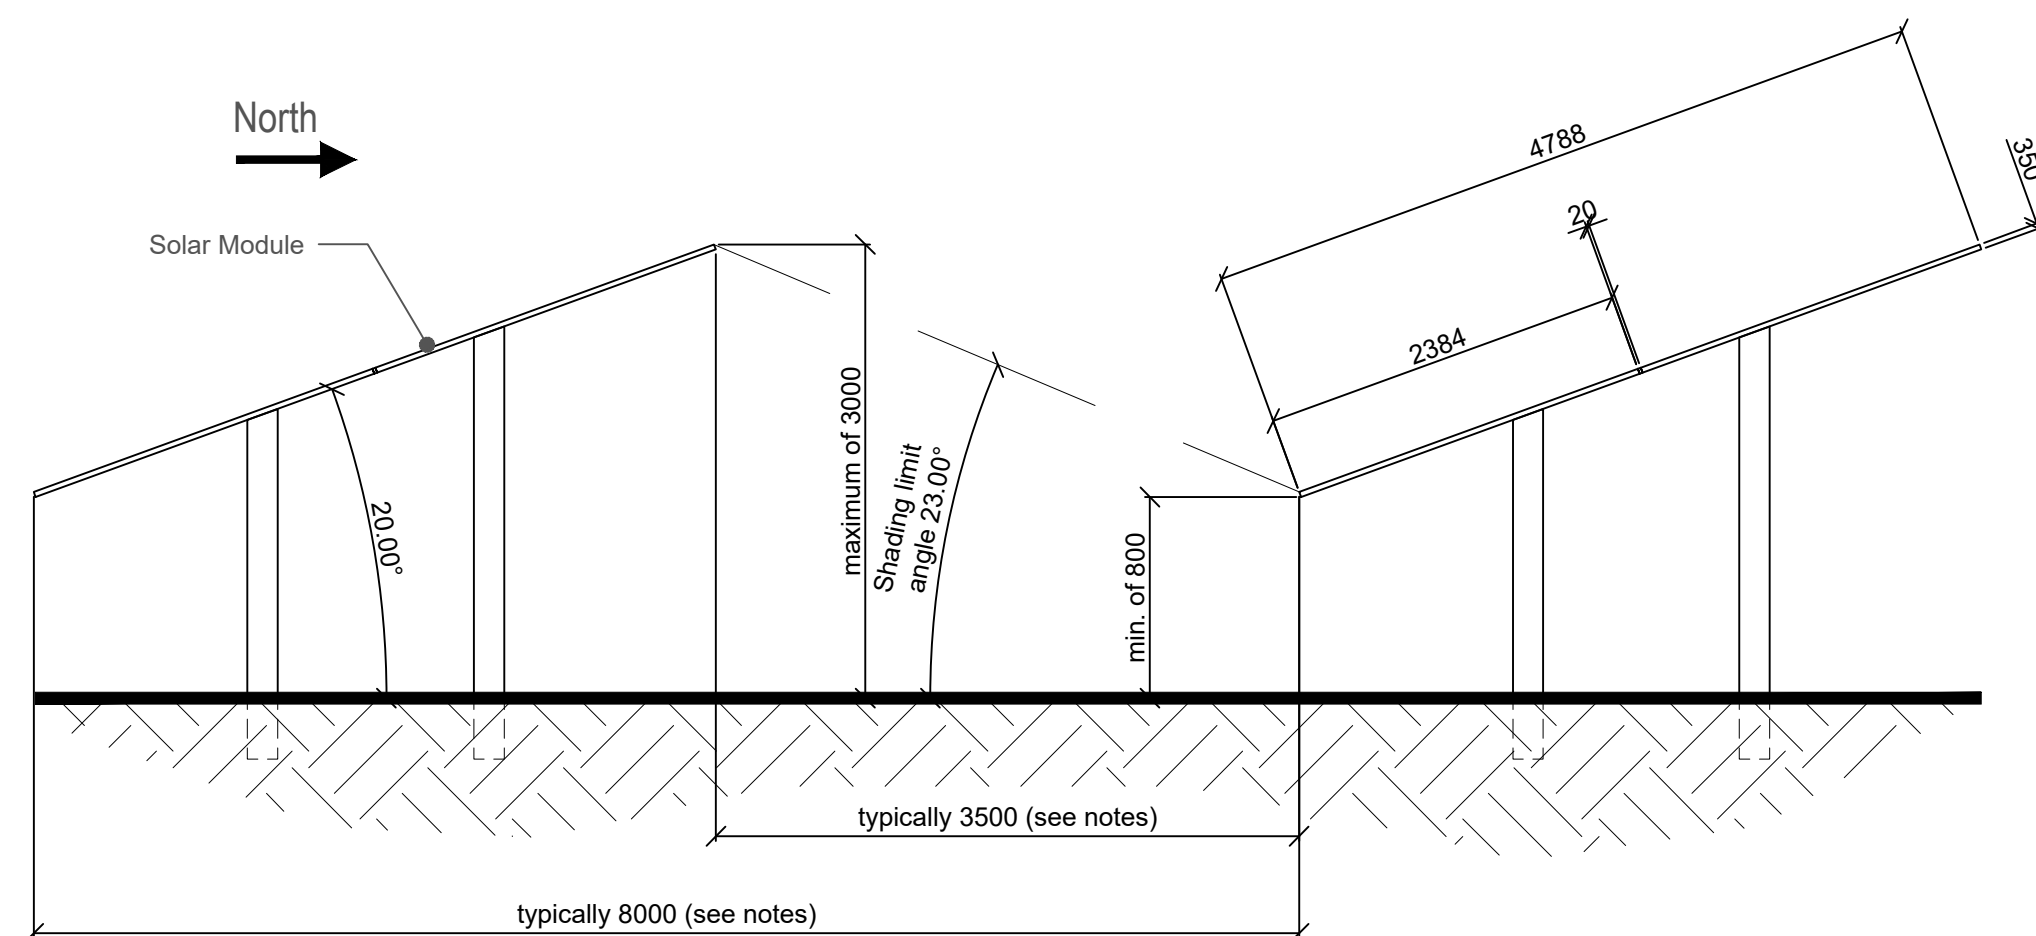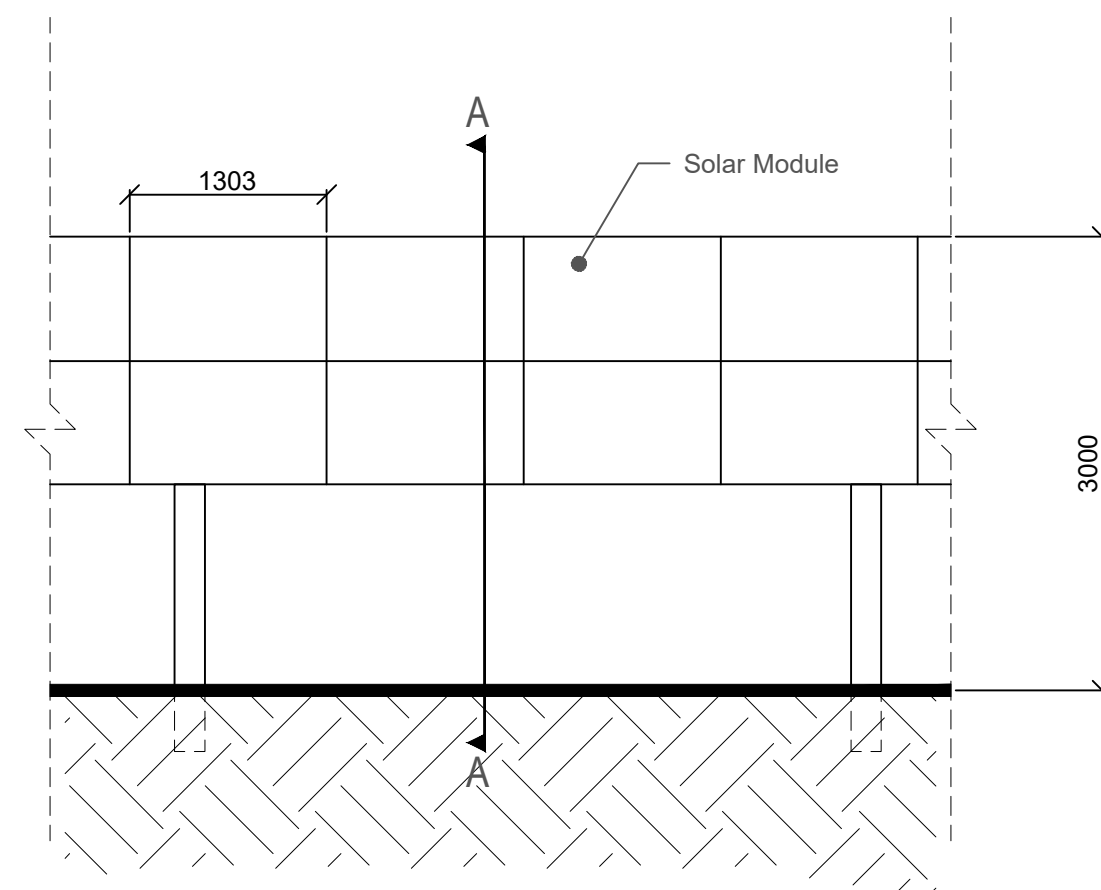

4. Panel mounting structure can vary depending on ground conditions and will be confirmed following detailed design prior to construction.

P02	Revised following client comments			
	REVISED BY:	CW	DATE:	02.07.25
P01	First Issue		CHECKED BY:	MT
	First Issue		DATE:	02.07.25
	REVISED BY:	CW	DATE:	01.07.25
PURPOSE OF ISSUE			CHECKED BY:	MT
PL - DATING SUBMISSION			DATE:	01.07.25
RIBA STAGE			3	
DRAWING STATUS				
S2 - Suitable for Information				
PROJECT TITLE				
Westfield Energy Conservation Park				
CLIENT				
Lighthock Power				
DRAWING TITLE			SCALE	
Solar Panels			1:50 @ A2	
DATE	DRAWN BY	CHECKED BY	APPROVED BY	
01.07.25	CW	MT	MT	
DRAWING NUMBER				
PROJECT NO: DRAWING FIELD				REVISION
5686-LAN-XX-XX-DR-L-3019-P02				
				
Lanpro				
Planning		Design	Environment	
Cambridge Office:		1A Clifton Court, Clifton Road Cambridge, CB3 1BN		
Tel:		0223 776 740 0223 776 740		

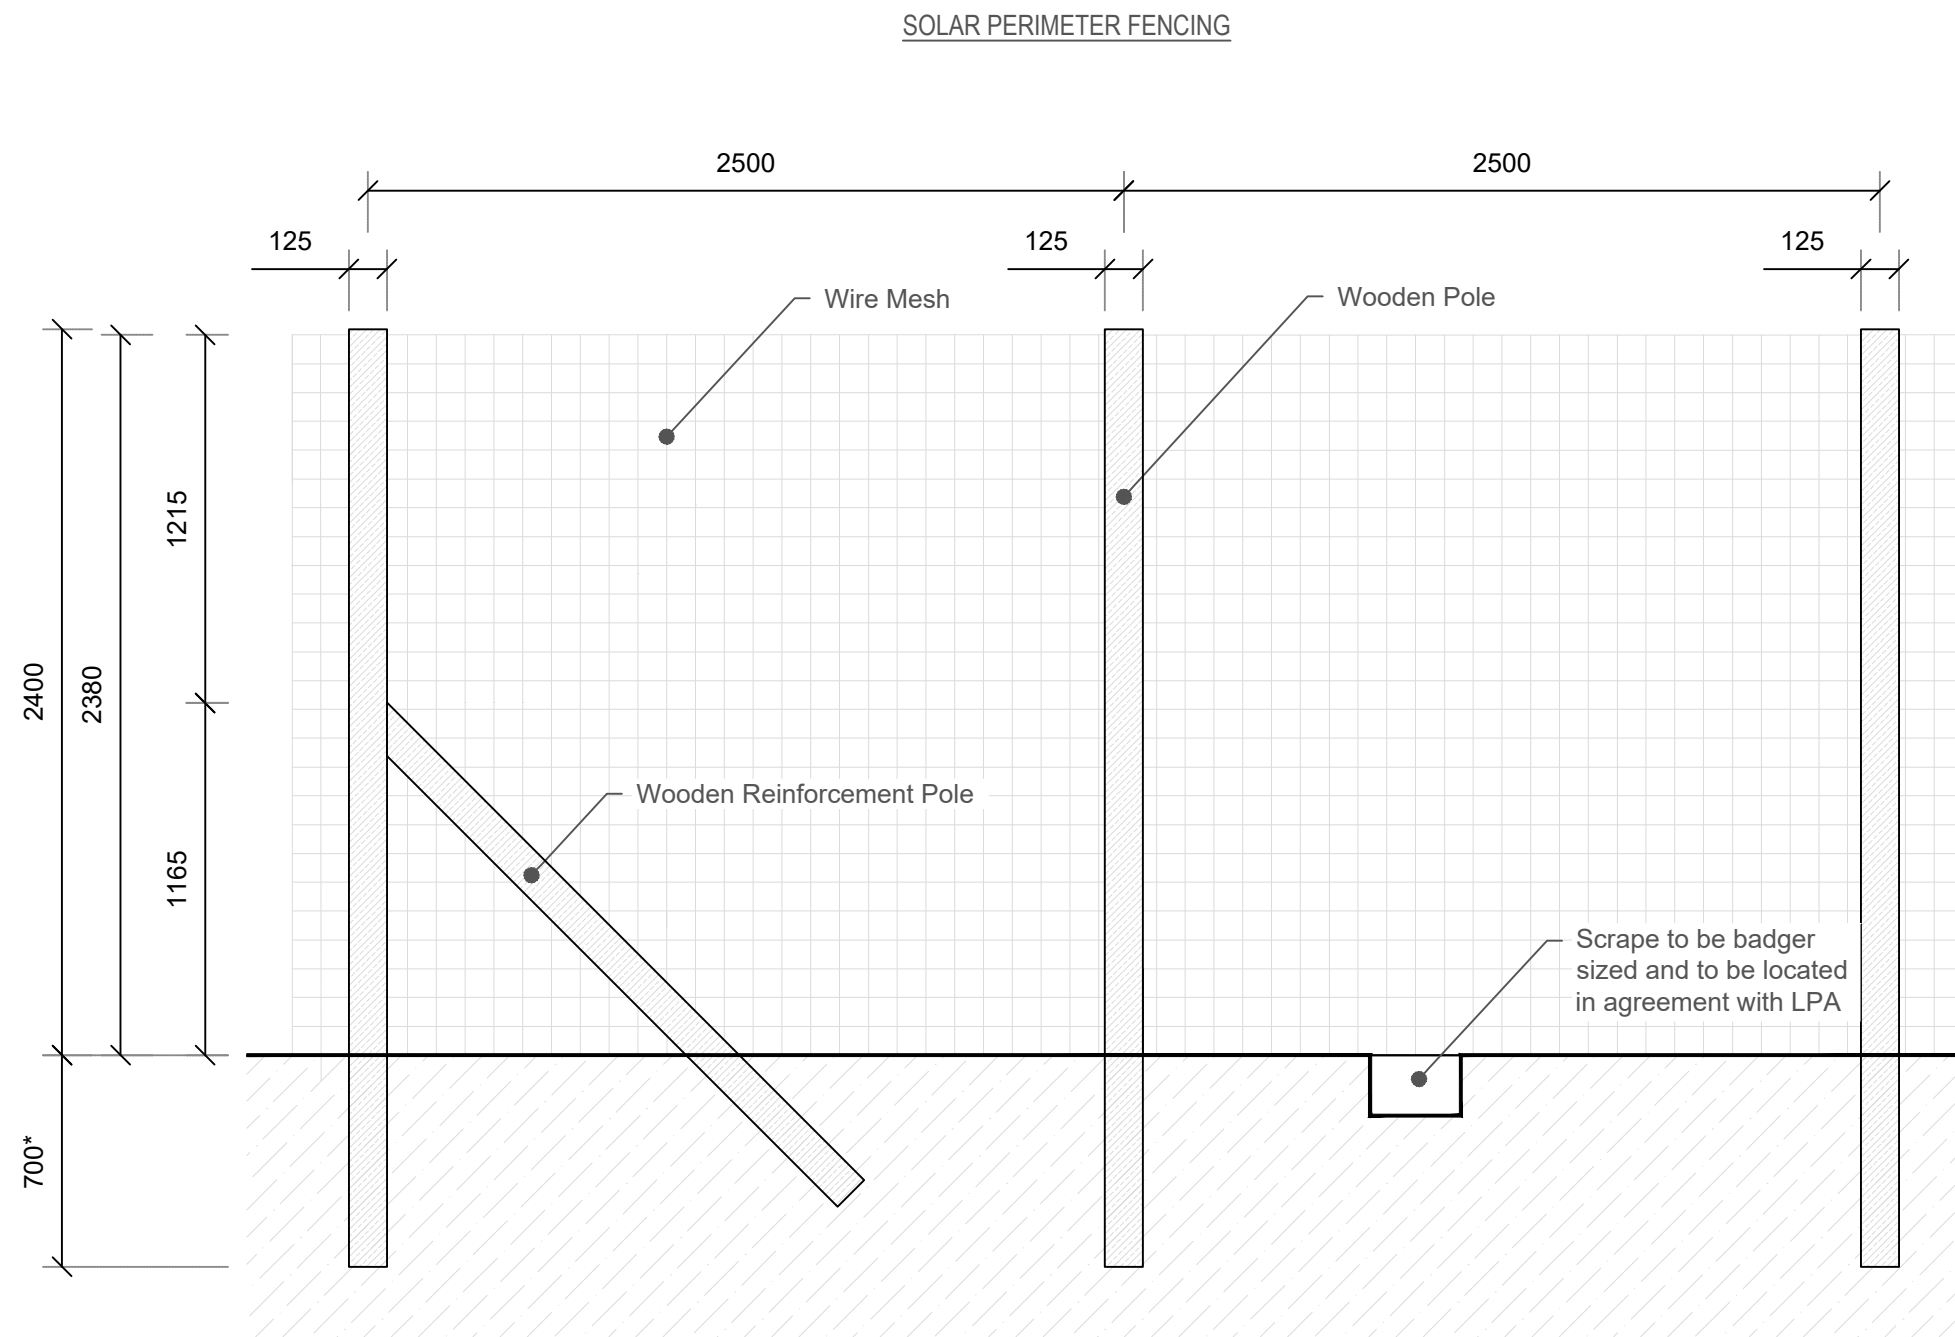

*NOTE:

THE DEPTH OF FOUNDATION SHALL BE DETERMINED BY
ENGINEER TO SUIT GROUND CONDITIONS ON SITE.

NOTES

Do not scale from this drawing electronically or manually, use written dimension only.

All dimensions are in millimeters unless stated otherwise.

This drawing is produced for use in this project only and may not be used for any other purpose. Lanpro accepts no liability or responsibility for the use of this drawing other than the purpose for which it was intended in connection with this project as recorded in the title fields 'Purpose of Issue' & 'Drawing Status Code'.

This drawing may not be reproduced in any form without prior written agreement of Lanpro.

© Crown copyright and database rights 2024

Ordnance Survey Licence Number 0100031673

CDM 2015

The Construction (Design and Management) Regulations 2015 (CDM 2015) makes a distinction between domestic and commercial clients and outlines the duties you, as client, have under Health and Safety Law (HSE).

These duties can be found at:
<http://www.hse.gov.uk/construction/cdm/2015/responsibilities.html>

It is your responsibility as a client to make yourself aware of your roles and responsibilities under CDM 2015 and act accordingly.

P05	Revision to note on drawing			
	REVISD BY:	CW	DATE:	07.07.25
P04	Scrape added to reflect EclA			
	REVISD BY:	CW	DATE:	07.07.25
P03	Small mammal gates removed - refer to EclA			
	REVISD BY:	CW	DATE:	04.07.25
P02	Revised to show mammal gates and change of height			
	REVISD BY:	CW	DATE:	03.07.25
P01	First Issue			
	REVISD BY:	CW	DATE:	03.07.25

PURPOSE OF ISSUE	RIBA STAGE
PL - PLANNING SUBMISSION	3

DRAWING STATUS
S2 - Suitable for Information

PROJECT TITLE
Westfield Energy Conservation Park

CLIENT
Lightrock Power

DRAWING TITLE	SCALE
Solar Perimeter Fence	1:25@A3

DATE	DRAWN BY	CHECKED BY	APPROVED BY
03.07.25	CW	MT	MT


DRAWING NUMBER
PROJECT NO DRAWING FIELDS REVISION
5686-LAN-XX-XX-DR- L-3020- P05



Planning | Design | Environment


Cambridge Office: 1A Clifton Court, Clifton Road
Cambridge, CB1 7BN
Tel: 01223 776 740
lanpro.co.uk

GATE IN SOLAR PERIMETER FENCING

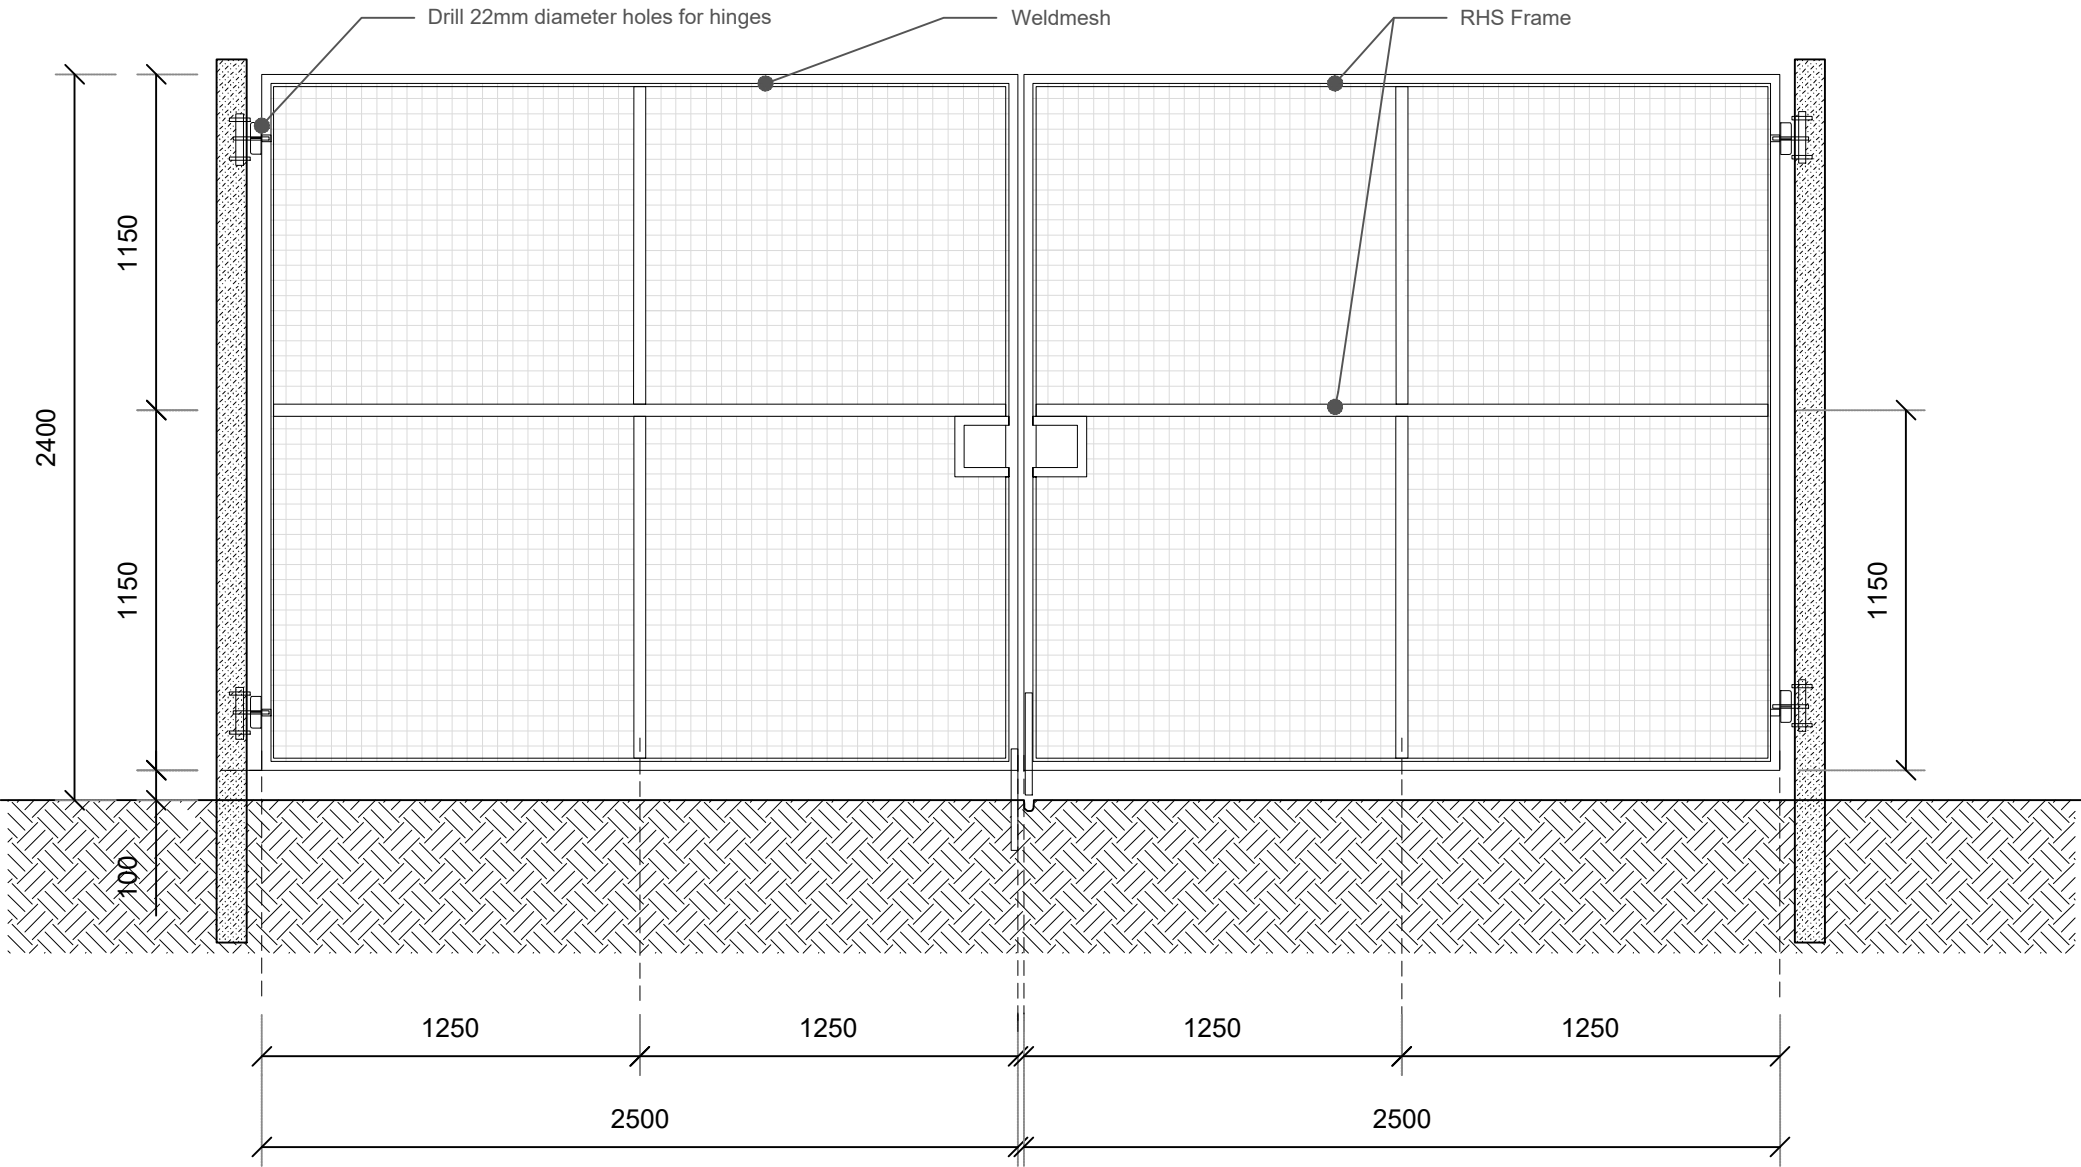

*NOTE:

THE DEPTH OF FOUNDATION SHALL BE DETERMINED BY ENGINEER TO SUIT GROUND CONDITIONS ON SITE.

 

NOTES

Do not scale from this drawing electronically or manually, use written dimension only.

All dimensions are in millimeters unless stated otherwise.

This drawing is produced for use in this project only and may not be used for any other purpose. Lanpro accepts no liability or responsibility for the use of this drawing other than the purpose for which it was intended in connection with this project as recorded in the title fields 'Purpose of Issue' & 'Drawing Status Code'.

This drawing may not be reproduced in any form without prior written agreement of Lanpro.

© Crown copyright and database rights 2024

Ordnance Survey Licence Number 0100031673


CDM 2015

The Construction (Design and Management) Regulations 2015 (CDM 2015) makes a distinction between domestic and commercial clients and outlines the duties you, as client, have under Health and Safety Law (HSE).


These duties can be found at:
<http://www.hse.gov.uk/construction/cdm/2015/responsibilities.html>

It is your responsibility as a client to make yourself aware of your roles and responsibilities under CDM 2015 and act accordingly.


Revised to show change of height			
P02	REVISED BY: CW	DATE: 03.07.25	CHECKED BY: MT DATE:03.07.25
First Issue			
P01	REVISED BY: CW	DATE: 03.07.25	CHECKED BY: MT DATE:03.07.25
PURPOSE OF ISSUE			RIBA STAGE
PL - PLANNING SUBMISSION			3
DRAWING STATUS			
S2 - Suitable for Information			
PROJECT TITLE			
Westfield Energy Conservation Park			
CLIENT			
Lightrock Power			
DRAWING TITLE			SCALE
Gate in Solar Perimeter Fence			1:25@A3
DATE	DRAWN BY	CHECKED BY	APPROVED BY
03.07.25	CW	MT	MT
DRAWING NUMBER			
PROJECT NO DRAWING FIELDS REVISION			
5686-LAN-XX-XX-DR- L-3021 - P02			

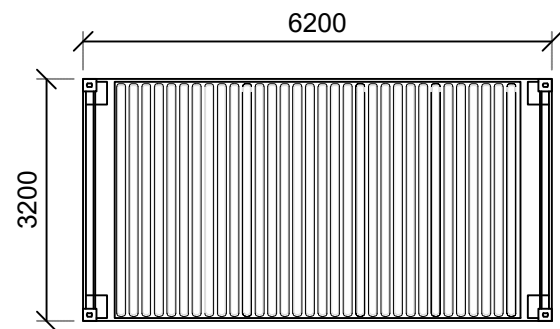


PLAN VIEW

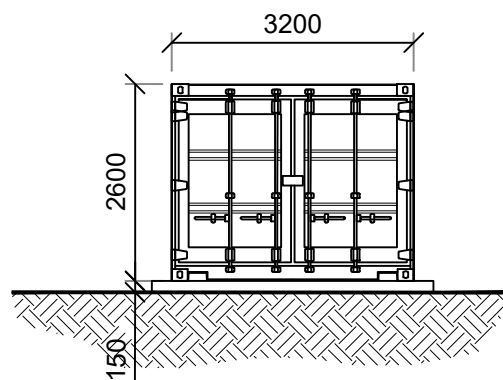


FRONT VIEW

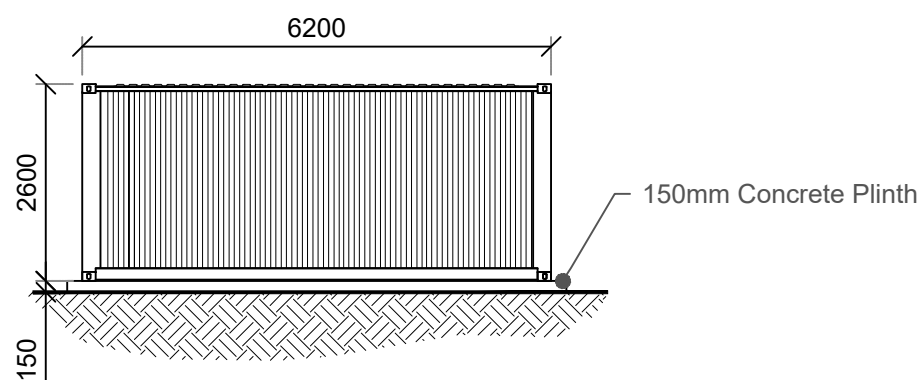


SIDE VIEW

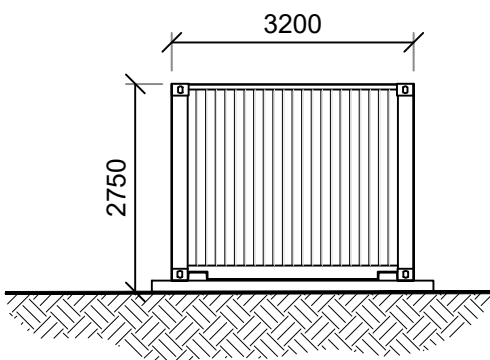

END VIEW

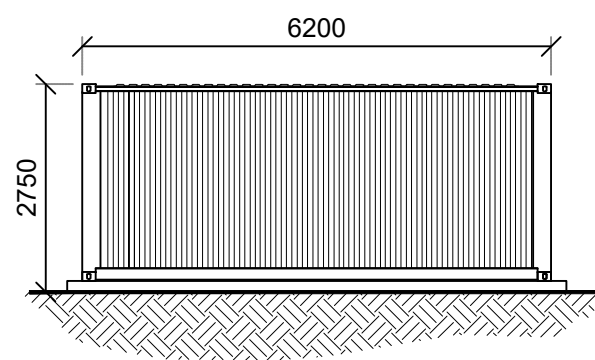

SIDE VIEW

 

NOTES

Do not scale from this drawing electronically or manually, use written dimension only.

All dimensions are in millimeters unless stated otherwise.

This drawing is produced for use in this project only and may not be used for any other purpose. Lanpro accepts no liability or responsibility for the use of this drawing other than the purpose for which it was intended in connection with this project as recorded in the title fields 'Purpose of Issue' & 'Drawing Status Code'.

This drawing may not be reproduced in any form without prior written agreement of Lanpro.

© Crown copyright and database rights 2024

Ordnance Survey Licence Number 0100031673


CDM 2015

The Construction (Design and Management) Regulations 2015 (CDM 2015) makes a distinction between domestic and commercial clients and outlines the duties you, as client, have under Health and Safety Law (HSE).


These duties can be found at:
<http://www.hse.gov.uk/construction/cdm/2015/responsibilities.html>

It is your responsibility as a client to make yourself aware of your roles and responsibilities under CDM 2015 and act accordingly.


P01	First Issue			
	REVISED BY: CW	DATE: 16.07.25	CHECKED BY: MT	DATE:16.07.25
PURPOSE OF ISSUE PL - PLANNING SUBMISSION				RIBA STAGE 3
DRAWING STATUS S2 - Suitable for Information				
PROJECT TITLE Westfield Energy Conservation Park				
CLIENT Lightrock Power				
DRAWING TITLE Welfare Facilities				SCALE 1:100 @A3
DATE 12.03.25	DRAWN BY CW	CHECKED BY MT	APPROVED BY MT	
DRAWING NUMBER				
PROJECT NO DRAWING FIELDS				REVISION
5686-LAN-XX-XX-DR- L-3022- P01				
Lanpro Planning Design Environment Cambridge Office: 1A Clifton Court, Clifton Road Cambridge, CB1 7BN Tel: 01223 776 740 lanpro.co.uk				

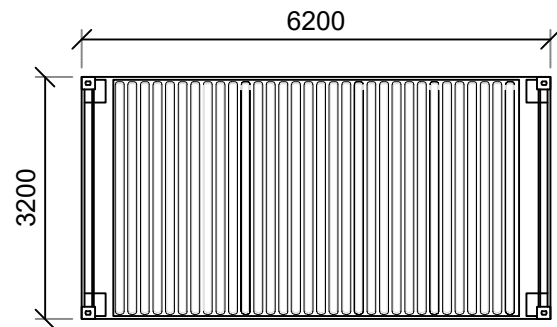


PLAN VIEW

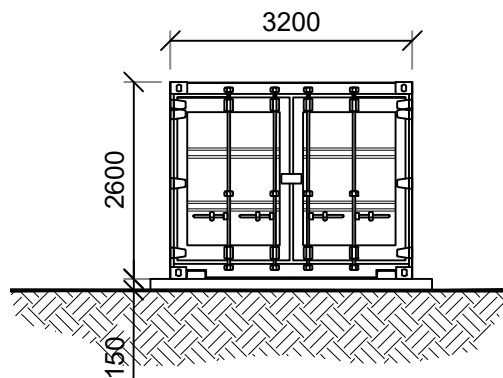


FRONT VIEW

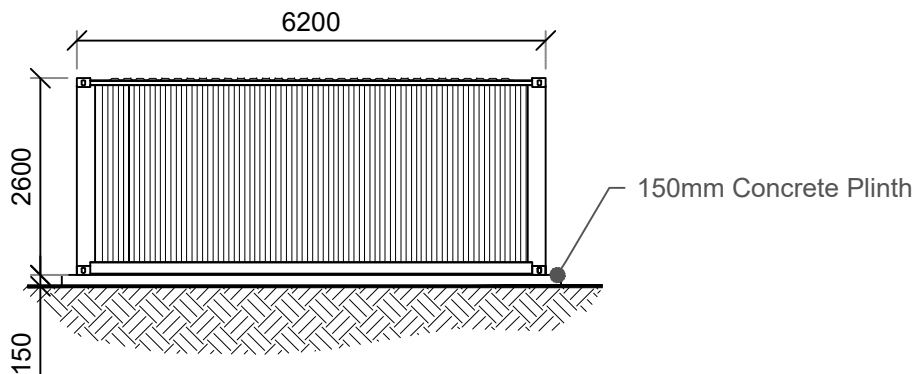


SIDE VIEW

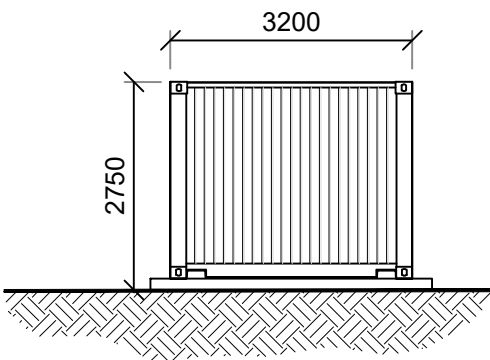

END VIEW

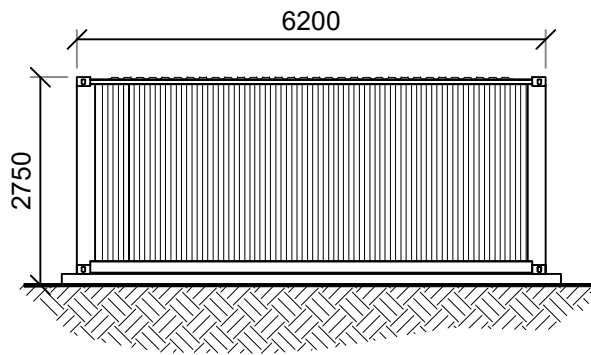

SIDE VIEW

 

NOTES

Do not scale from this drawing electronically or manually, use written dimension only.

All dimensions are in millimeters unless stated otherwise.

This drawing is produced for use in this project only and may not be used for any other purpose. Lanpro accepts no liability or responsibility for the use of this drawing other than the purpose for which it was intended in connection with this project as recorded in the title fields 'Purpose of Issue' & 'Drawing Status Code'.

This drawing may not be reproduced in any form without prior written agreement of Lanpro.

© Crown copyright and database rights 2024

Ordnance Survey Licence Number 0100031673

CDM 2015

The Construction (Design and Management) Regulations 2015 (CDM 2015) makes a distinction between domestic and commercial clients and outlines the duties you, as client, have under Health and Safety Law (HSE).

These duties can be found at:
<http://www.hse.gov.uk/construction/cdm/2015/responsibilities.html>

It is your responsibility as a client to make yourself aware of your roles and responsibilities under CDM 2015 and act accordingly.


P01 First Issue			
REVISED BY: CW	DATE: 16.07.25	CHECKED BY: MT	DATE:16.07.25
PURPOSE OF ISSUE PL - PLANNING SUBMISSION			RIBA STAGE 3
DRAWING STATUS S2 - Suitable for Information			
PROJECT TITLE Westfield Energy Conservation Park			
CLIENT Lightrock Power			
DRAWING TITLE Operations Office			SCALE 1:100 @ A3
DATE 12.03.25	DRAWN BY CW	CHECKED BY MT	APPROVED BY MT
DRAWING NUMBER			
PROJECT NO DRAWING FIELDS REVISION			
5686-LAN-XX-XX-DR- L-3023- P01			




Lanpro

Planning | Design | Environment


Cambridge Office: 1A Clifton Court, Clifton Road
Cambridge, CB1 7BN
Tel: 01223 776 740
lanpro.co.uk

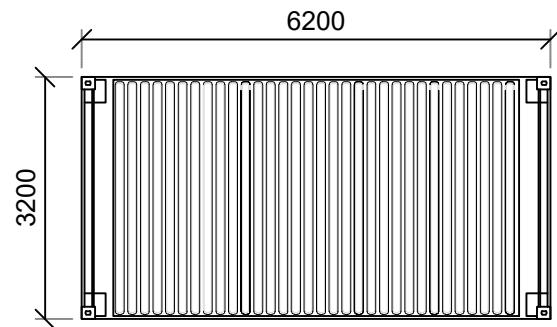


PLAN VIEW

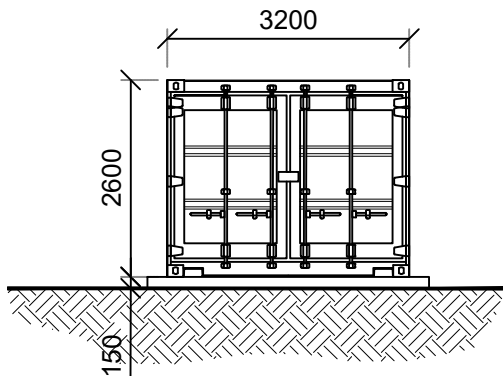


FRONT VIEW

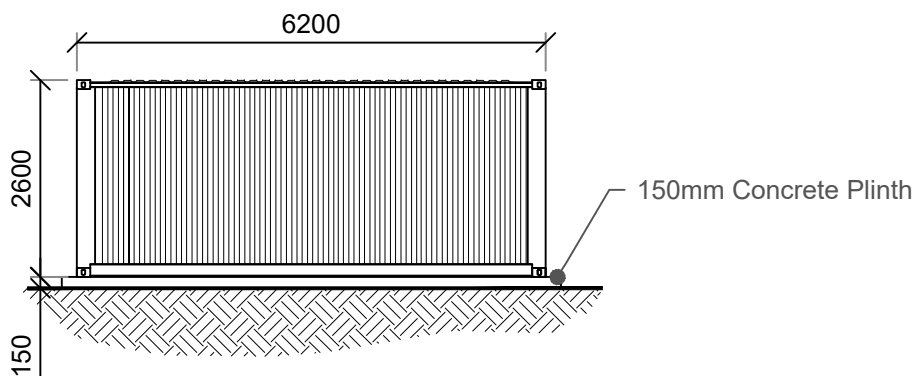


SIDE VIEW

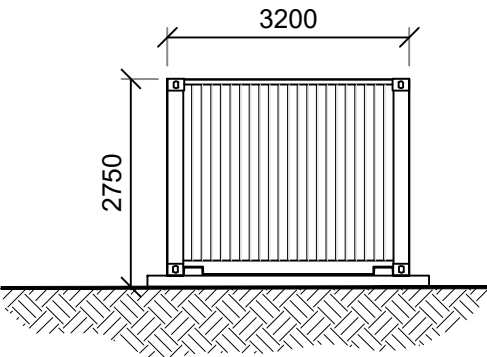

END VIEW

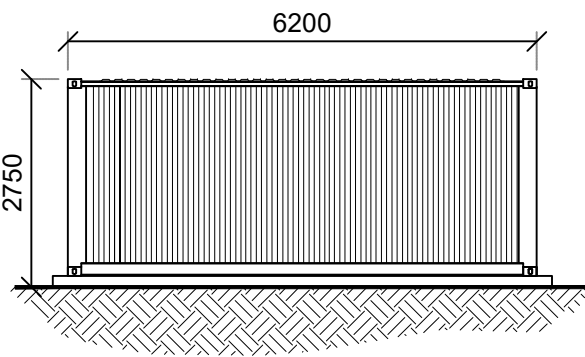

SIDE VIEW

 

NOTES

Do not scale from this drawing electronically or manually, use written dimension only.

All dimensions are in millimeters unless stated otherwise.

This drawing is produced for use in this project only and may not be used for any other purpose. Lanpro accepts no liability or responsibility for the use of this drawing other than the purpose for which it was intended in connection with this project as recorded in the title fields 'Purpose of Issue' & 'Drawing Status Code'.

This drawing may not be reproduced in any form without prior written agreement of Lanpro.

© Crown copyright and database rights 2024

Ordnance Survey Licence Number 0100031673

CDM 2015

The Construction (Design and Management) Regulations 2015 (CDM 2015) makes a distinction between domestic and commercial clients and outlines the duties you, as client, have under Health and Safety Law (HSE).

These duties can be found at:
<http://www.hse.gov.uk/construction/cdm/2015/responsibilities.html>

It is your responsibility as a client to make yourself aware of your roles and responsibilities under CDM 2015 and act accordingly.

P01 First Issue			
REVISED BY: CW	DATE: 16.07.25	CHECKED BY: MT	DATE: 16.07.25
PURPOSE OF ISSUE PL - PLANNING SUBMISSION			RIBA STAGE 3
DRAWING STATUS S2 - Suitable for Information			
PROJECT TITLE Westfield Energy Conservation Park			
CLIENT Lightrock Power			
DRAWING TITLE Control Room			SCALE 1:100 @ A3
DATE 12.03.25	DRAWN BY CW	CHECKED BY MT	APPROVED BY MT
DRAWING NUMBER PROJECT NO DRAWING FIELDS REVISION			
5686-LAN-XX-XX-DR- L-3024- P01			