
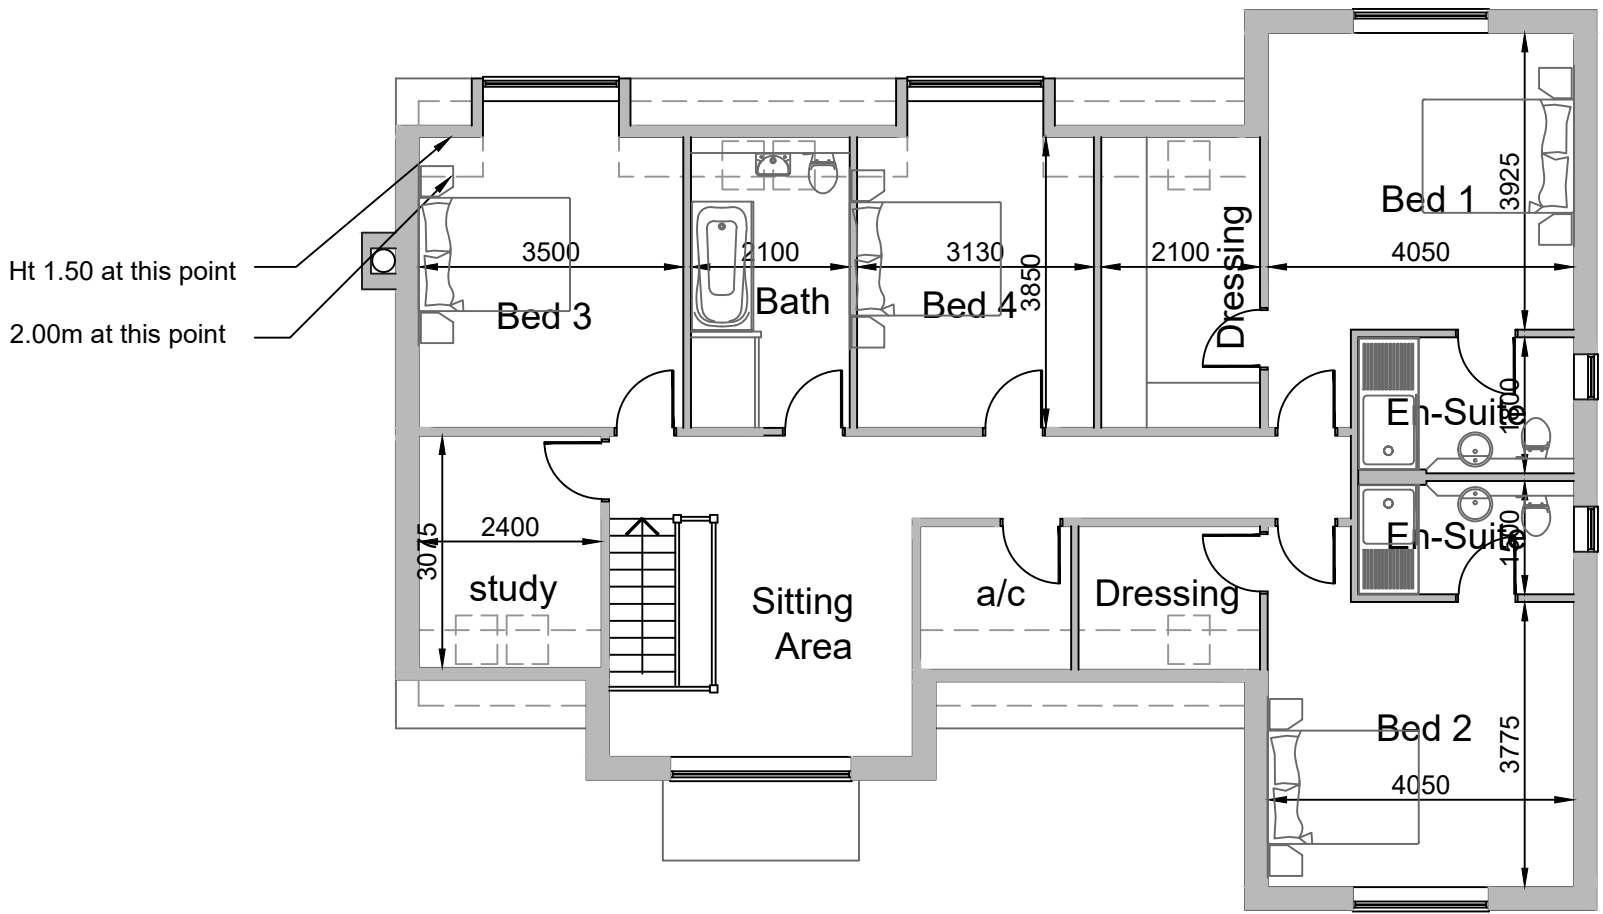


Planning Drawing

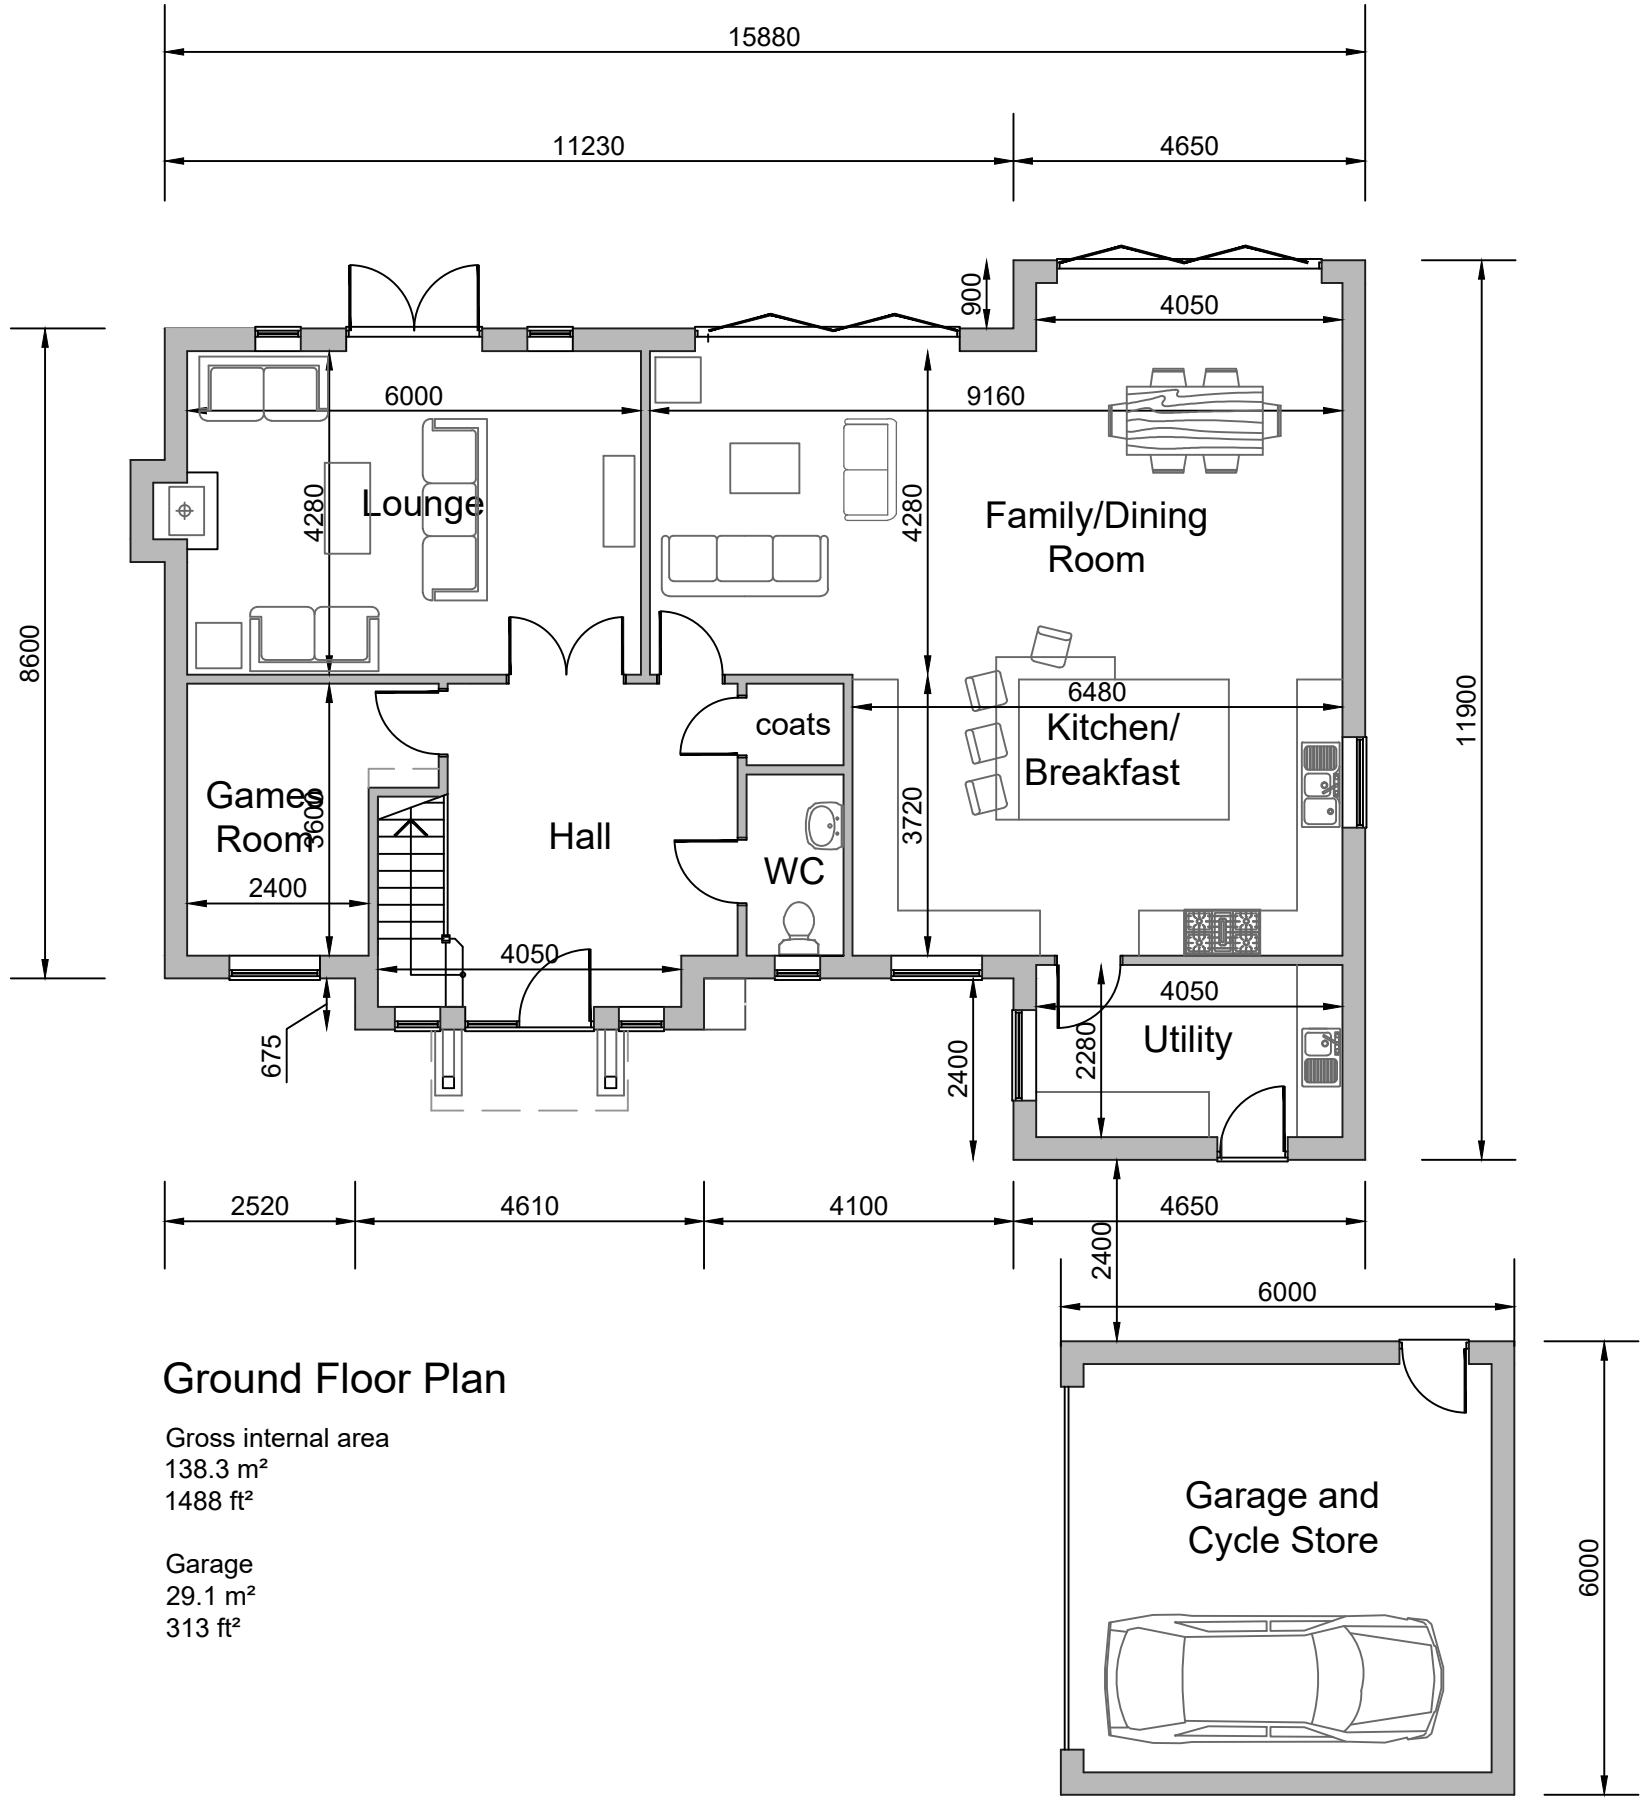


Notes

All dimensions to be checked on site prior to the commencement of construction and any discrepancy reported to the construction manager.


This drawing may not be reproduced without written consent

All copyrights reserved

Metric drawing all imperial dims approximate subcontractors MUST ensure they have the latest issue drawing before they commence work on site.

 

Front Elevation (N.W.)

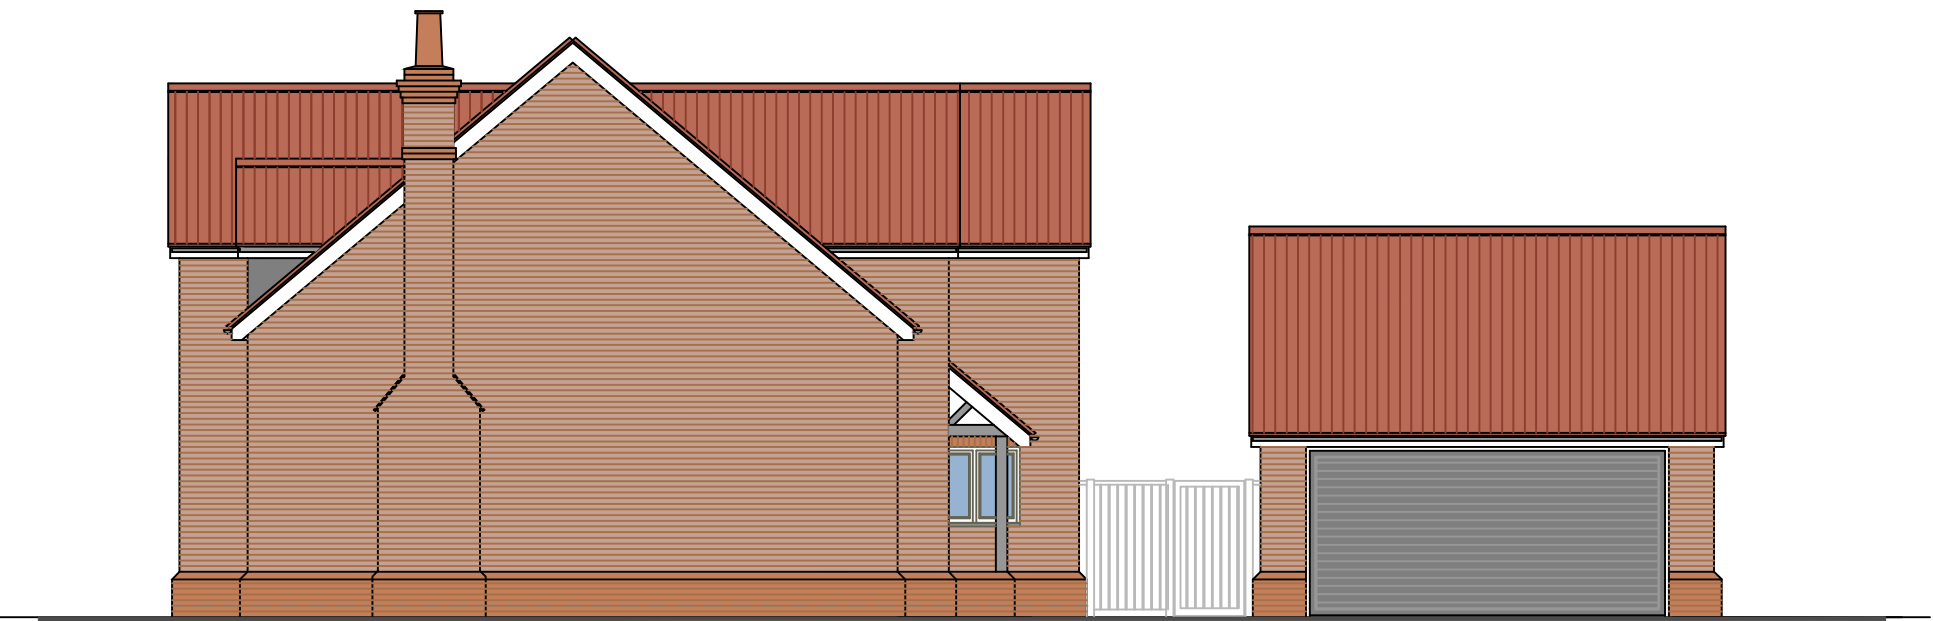

Side Elevation (N.E.)



Side Elevation (S.W.)



Rear Elevation (S.E.)

Rev.	Date
A	Dec 2025 Planning Issue
Project	Proposed Development Land Adjacent 21 Danesbury Park Road, Welwyn AL6 9SH
Title	Plot BPlans and Elevations
Scale	1/100 (at A1)
Date	Sept 2025
Drg. No	622-012-A

b l

architecture & design ltd

The Studio
Preston

5 Chequers Cottages
Herts
SG4 7TY

Telephone 01462 433443
e-mail b.l.architect@btconnect.com