


DIMENSIONS TO BE CHECKED ON SITE BEFORE ANY WORKS.
ANY QUERIES REGARDING DIMENSIONS TO BE TAKEN UP WITH
PENTANGLE DESIGN GROUP.


ALL DIMENSIONS OF EXISTING BUILDINGS TO BE VERIFIED ON SITE.

THIS DRAWING IS THE COPYRIGHT OF PENTANGLE DESIGN GROUP
AND SHALL NOT BE IN ANY WAY USED OR REPRODUCED WITHOUT
THEIR PRIOR WRITTEN CONSENT.



NOTES

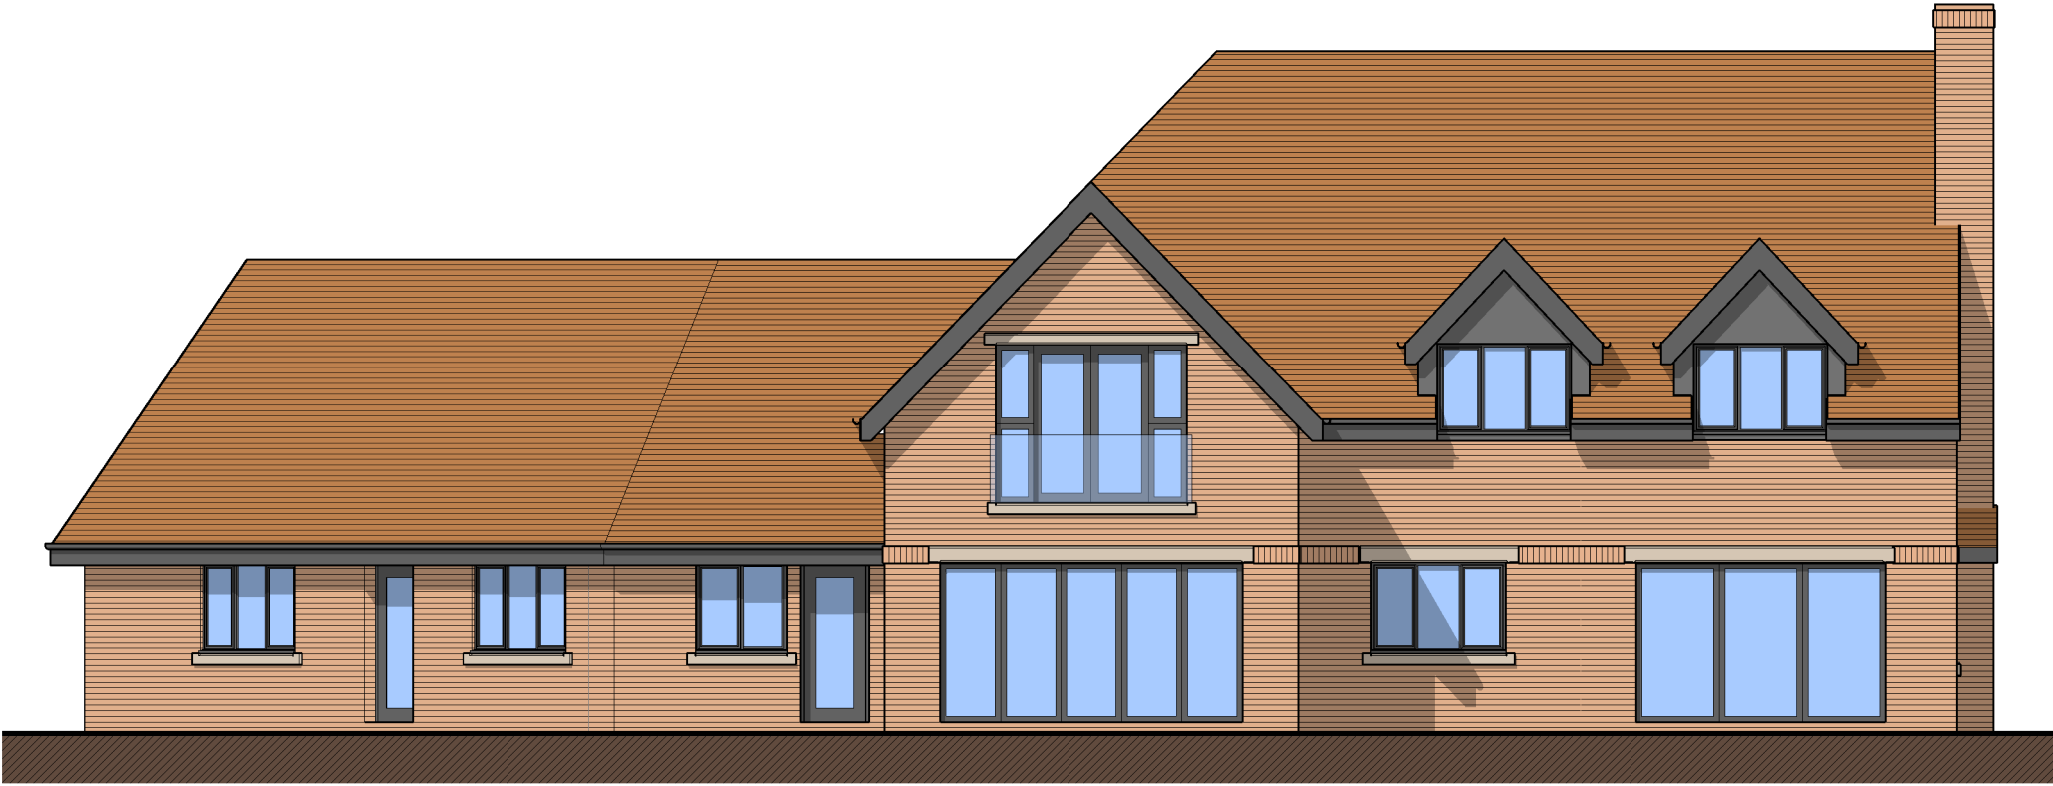

Proposed Rear Elevation
1 : 100

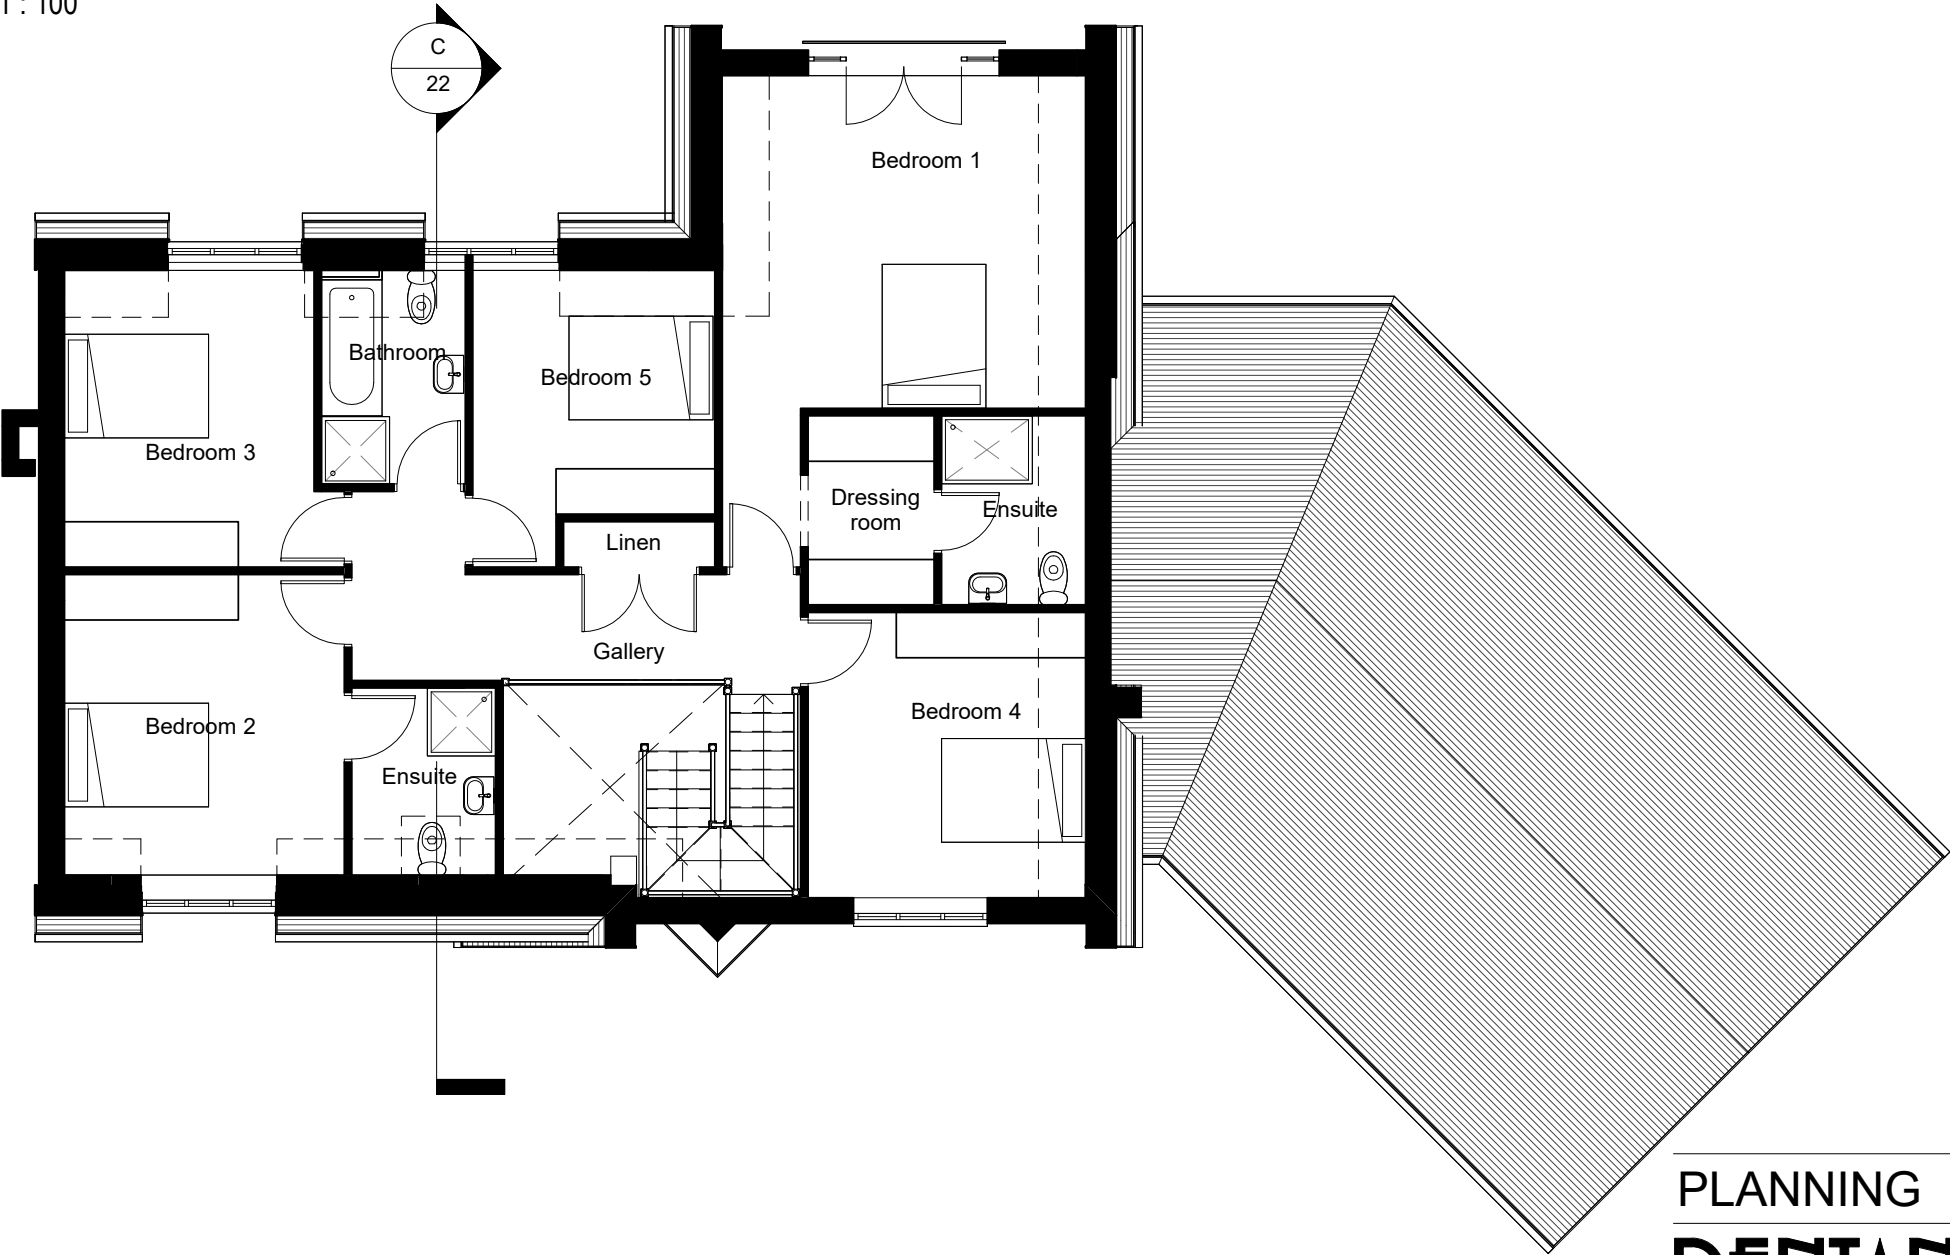

Proposed First Floor
1 : 100

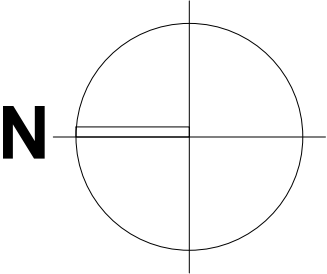 

PLOT 3

PLANNING
PENTANGLE
DESIGN GROUP
SUITE 1, 21 BANCROFT HITCHIN HERTS SG5 1JW
T:01462 431133 E:pdg@pentangledesign.co.uk

JOB TITLE
Proposed Residential Development at
19 Walnut Tree Road, Pirton, Hitchin

for
DRAWING TITLE
Proposed First Floor Plan and Rear Elevation

SCALE 1 : 100	DRAWING NUMBER	REVISION
DATE Dec '25	21	
SHT SIZE A3		
JOB NUMBER 3942		
CHARTERED ARCHITECTS		