

DIMENSIONS TO BE CHECKED ON SITE BEFORE ANY WORKS.
ANY QUERIES REGARDING DIMENSIONS TO BE TAKEN UP WITH
PENTANGLE DESIGN GROUP.

ALL DIMENSIONS OF EXISTING BUILDINGS TO BE VERIFIED ON SITE.

THIS DRAWING IS THE COPYRIGHT OF PENTANGLE DESIGN GROUP
AND SHALL NOT BE IN ANY WAY USED OR REPRODUCED WITHOUT
THEIR PRIOR WRITTEN CONSENT.

NOTES




Proposed Front Elevation

1 : 100

Area Schedule

Name	Area	Area SF
Ground Floor	136 m ²	1468 SF
First Floor	116 m ²	1248 SF
Grand total: 2	252 m ²	2717 SF

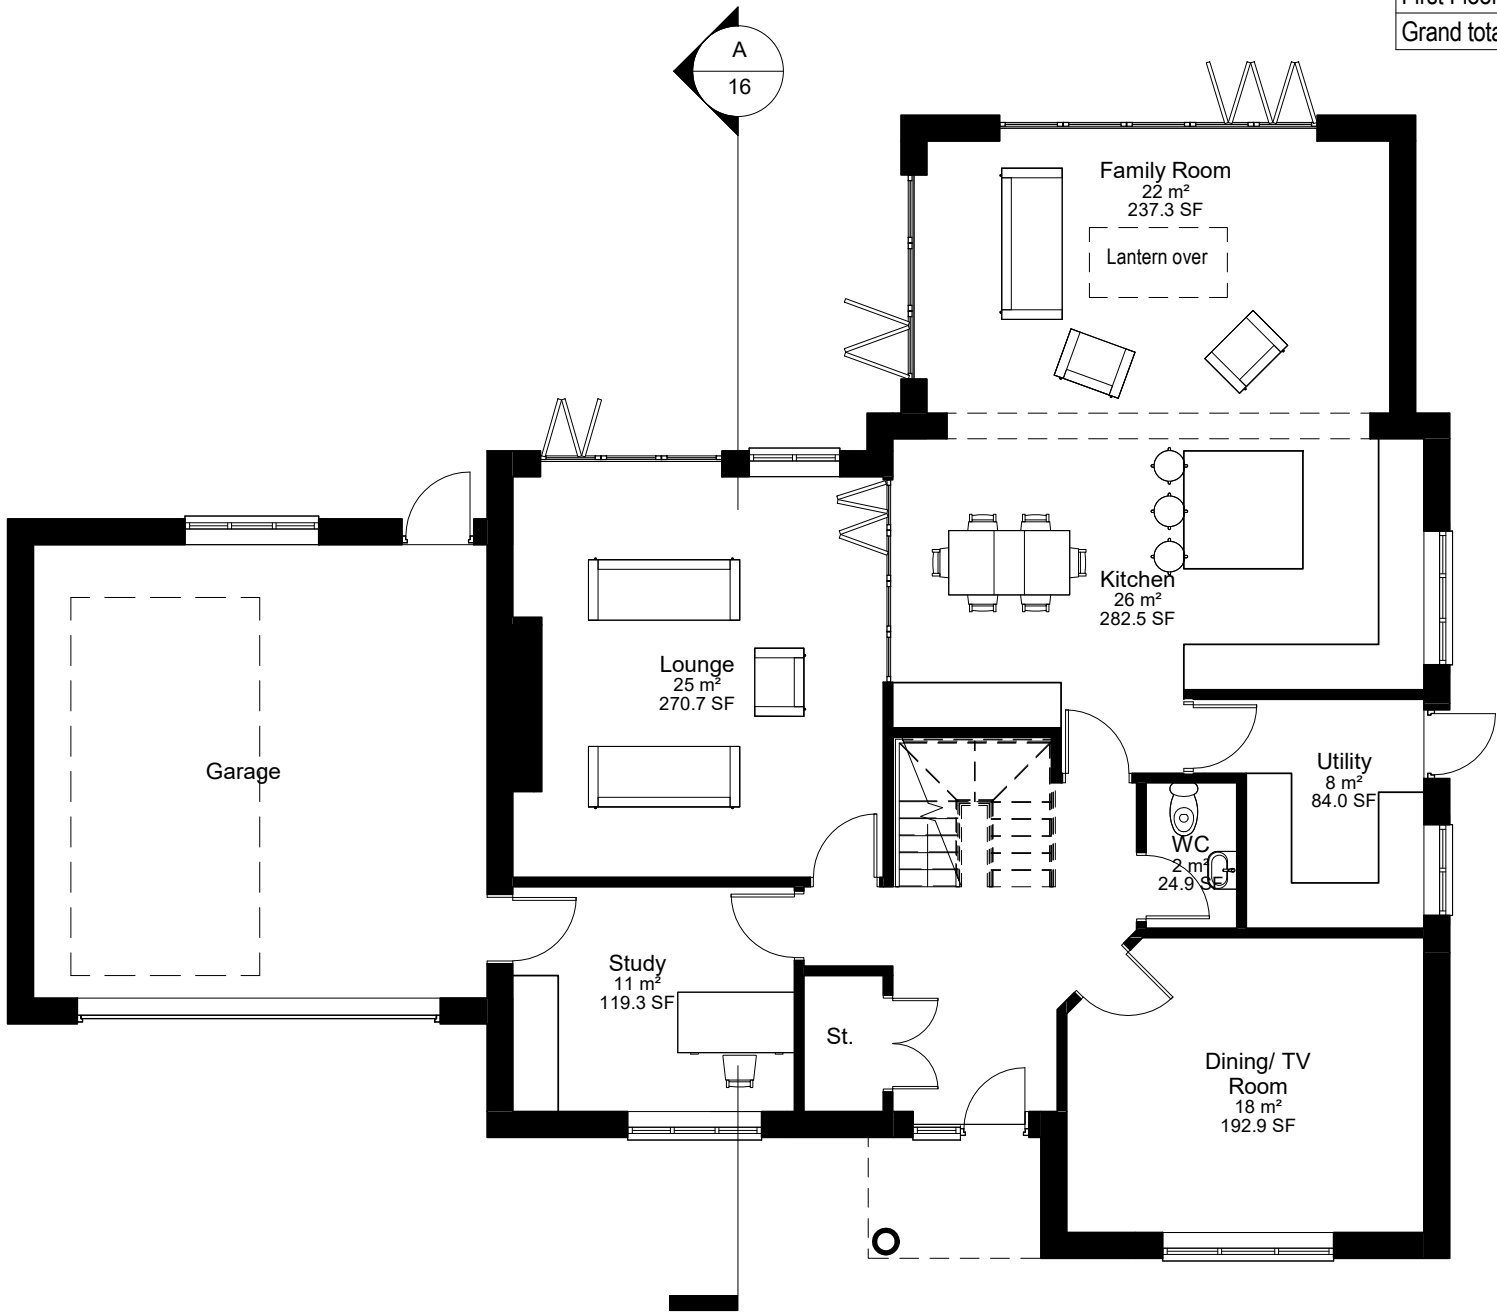

Proposed Ground Floor

1 : 100

PLANNING

PENTANGLE

DESIGN GROUP

SUITE 1, 21 BANCROFT HITCHIN HERTS SG5 1JW
T:01462 431133 E:pdg@pentangledesign.co.uk

JOB TITLE
Proposed Residential Development at
19 Walnut Tree Road, Pirton, Hitchin

for
DRAWING TITLE
Proposed Ground Floor Plan and Front Elevation

SCALE 1 : 100	DRAWING NUMBER	REVISION
DATE Nov '25	14	A
SHT SIZE A3		
JOB NUMBER 3942		
CHARTERED ARCHITECTS		

PLOT 1

