

DIMENSIONS TO BE CHECKED ON SITE BEFORE ANY WORKS.
ANY QUERIES REGARDING DIMENSIONS TO BE TAKEN UP WITH
PENTANGLE DESIGN GROUP.


ALL DIMENSIONS OF EXISTING BUILDINGS TO BE VERIFIED ON SITE.

THIS DRAWING IS THE COPYRIGHT OF PENTANGLE DESIGN GROUP
AND SHALL NOT BE IN ANY WAY USED OR REPRODUCED WITHOUT
THEIR PRIOR WRITTEN CONSENT.

NOTES




Proposed South-East Elevation
1 : 100

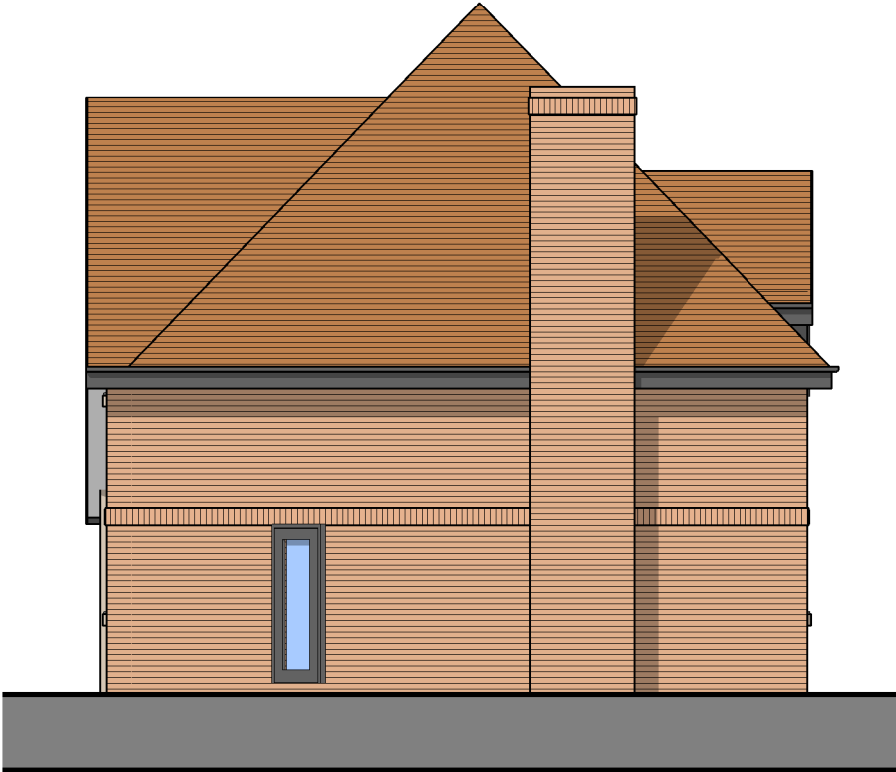


Proposed North-West Elevation
1 : 100

PLOT 4

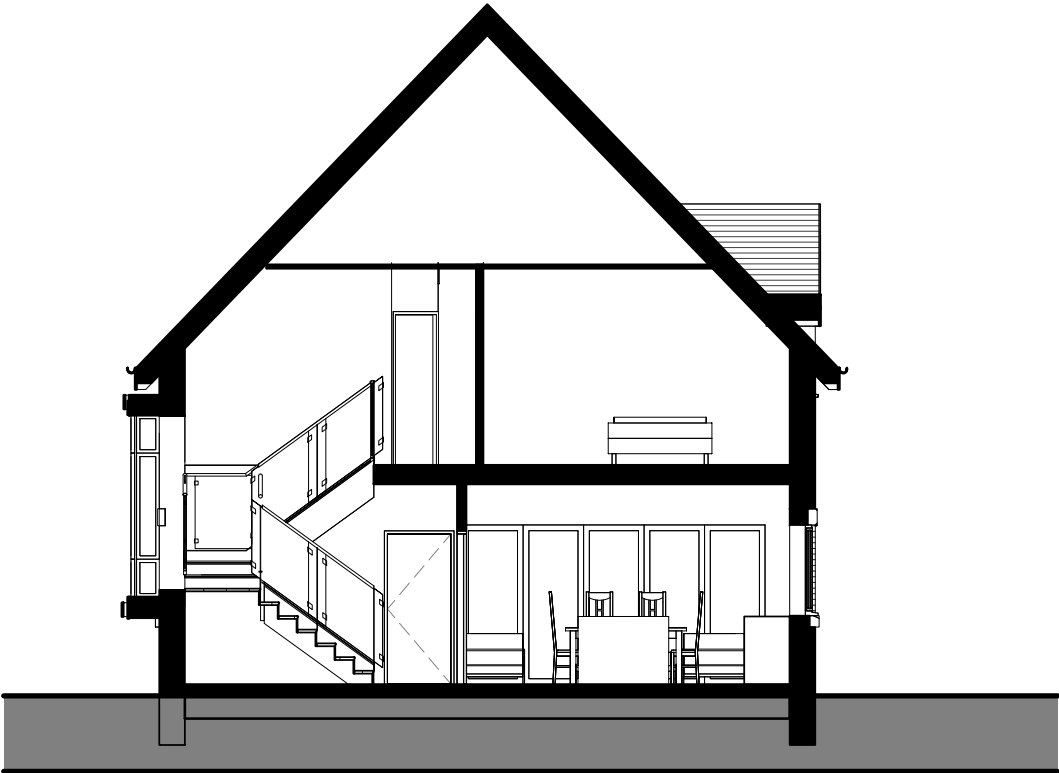

Section DD
1 : 100

 

PLANNING

PENTANGLE

D E S I G N G R O U P

SUITE 1, 21 BANCROFT HITCHIN HERTS SG5 1JW
T:01462 431133 E:pdg@pentangledesign.co.uk

JOB TITLE
Proposed Residential Development at
19 Walnut Tree Road, Pirton, Hitchin

for

DRAWING TITLE
Proposed Elevations and Section

SCALE 1 : 100	DRAWING NUMBER 25	REVISION A
DATE Dec '25		
SHT SIZE A3		
JOB NUMBER 3954		

CHARTERED ARCHITECTS