



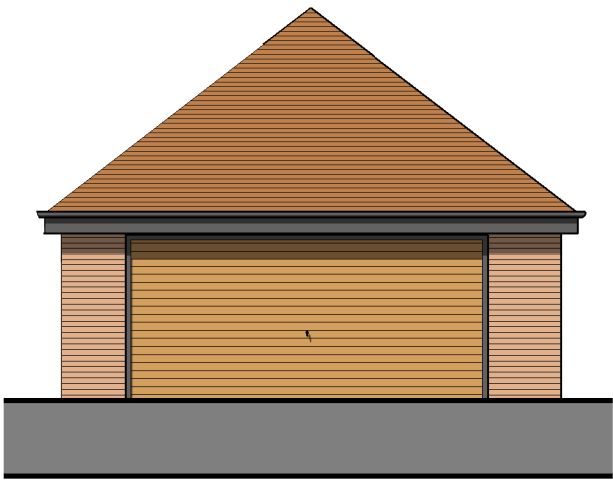


Garage East Elevation
1 : 100

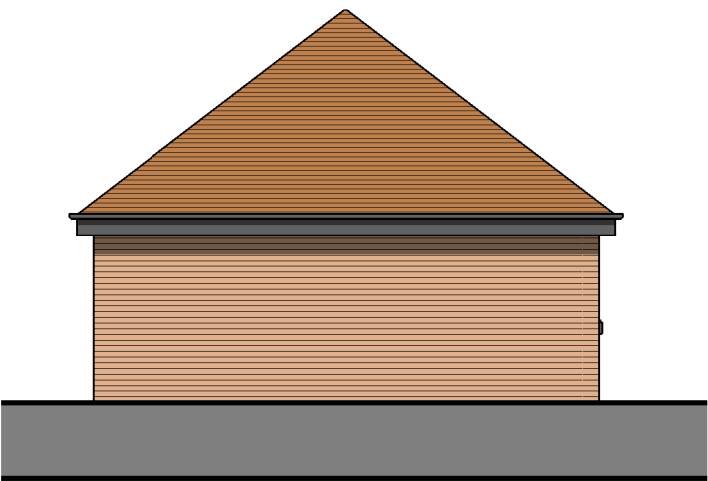


Garage North Elevation
1 : 100



Garage West Elevation
1 : 100

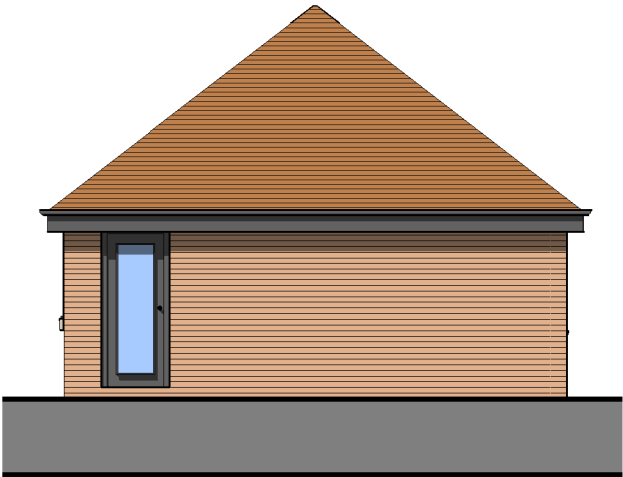

Garage South Elevation
1 : 100

 

DIMENSIONS TO BE CHECKED ON SITE BEFORE ANY WORKS.
ANY QUERIES REGARDING DIMENSIONS TO BE TAKEN UP WITH
PENTANGLE DESIGN GROUP.
ALL DIMENSIONS OF EXISTING BUILDINGS TO BE VERIFIED ON SITE.
THIS DRAWING IS THE COPYRIGHT OF PENTANGLE DESIGN GROUP
AND SHALL NOT BE IN ANY WAY USED OR REPRODUCED WITHOUT
THEIR PRIOR WRITTEN CONSENT.

NOTES

PLANNING

PENTANGLE

DESIGN GROUP

SUITE 1, 21 BANCROFT HITCHIN HERTS SG5 1JW
T:01462 431133 E:pdg@pentangledesign.co.uk

JOB TITLE
Proposed Residential Development at
19 Walnut Tree Road, Pirton, Hitchin

for

DRAWING TITLE
Plot 4 Garage Elevations

SCALE 1 : 100	DRAWING NUMBER	REVISION
DATE Jan '26	26	
SHT SIZE A3		
JOB NUMBER 3954		
CHARTERED ARCHITECTS		