




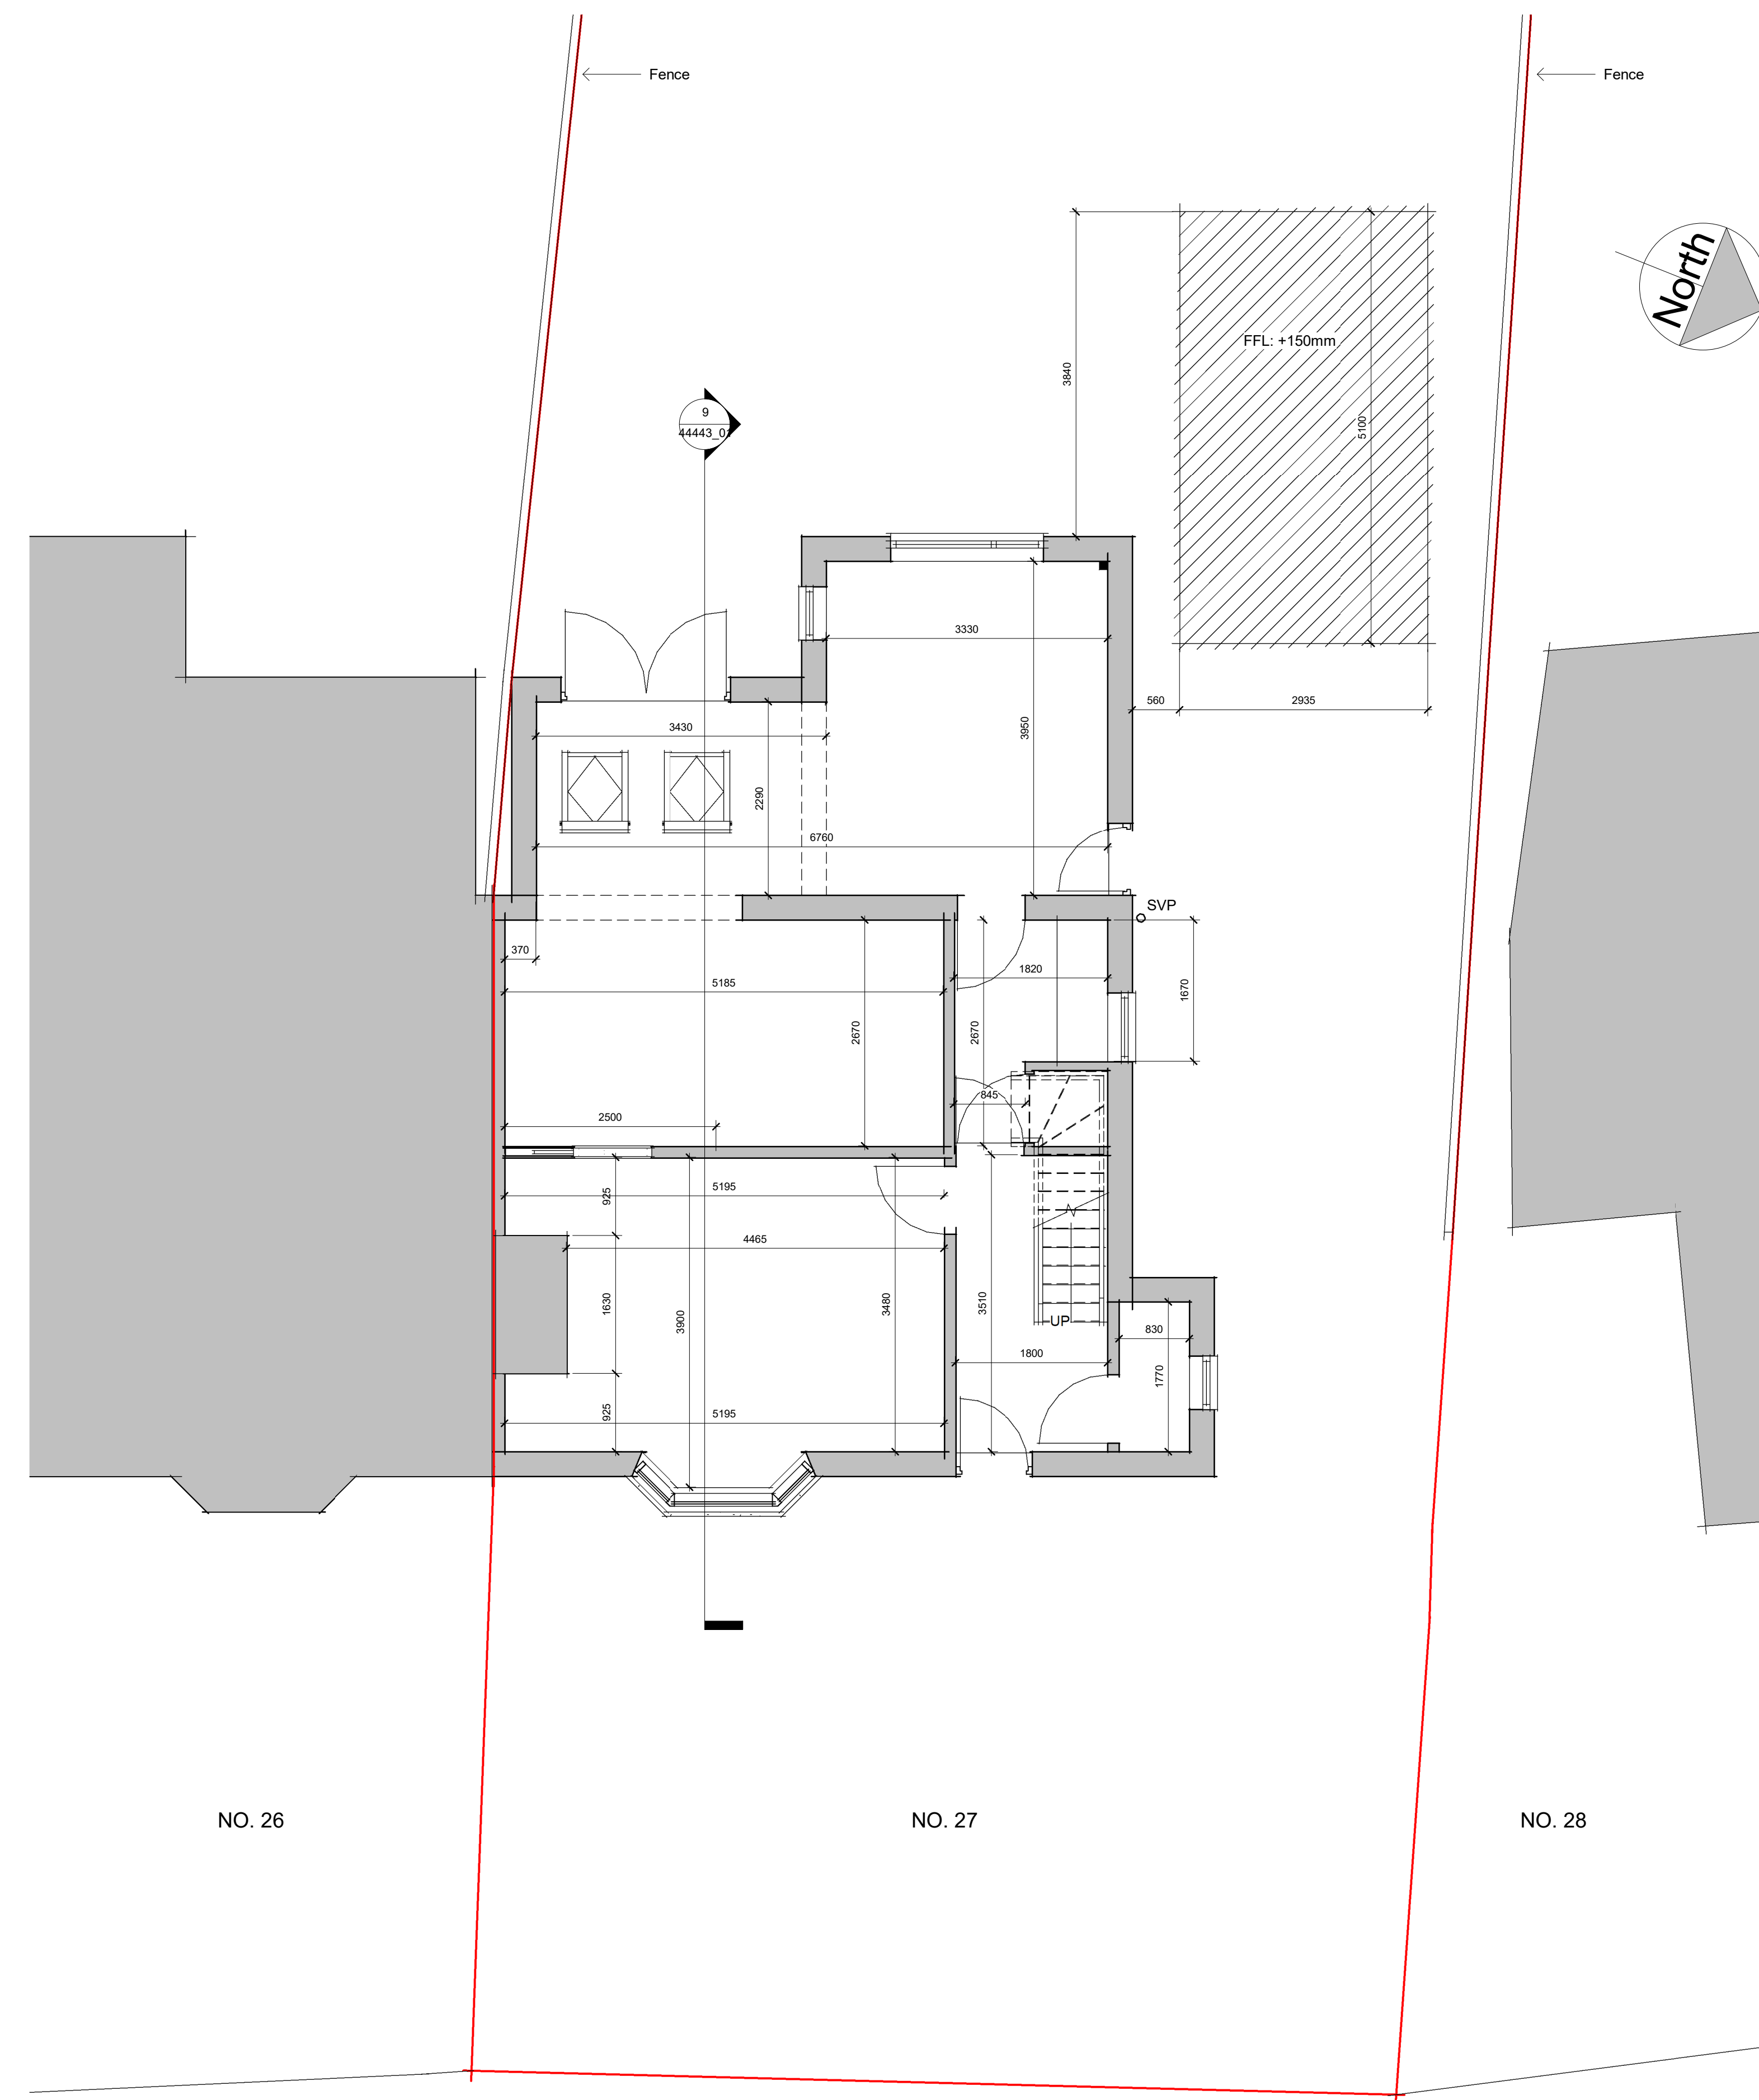

1 Ground Floor Plan
1 : 50

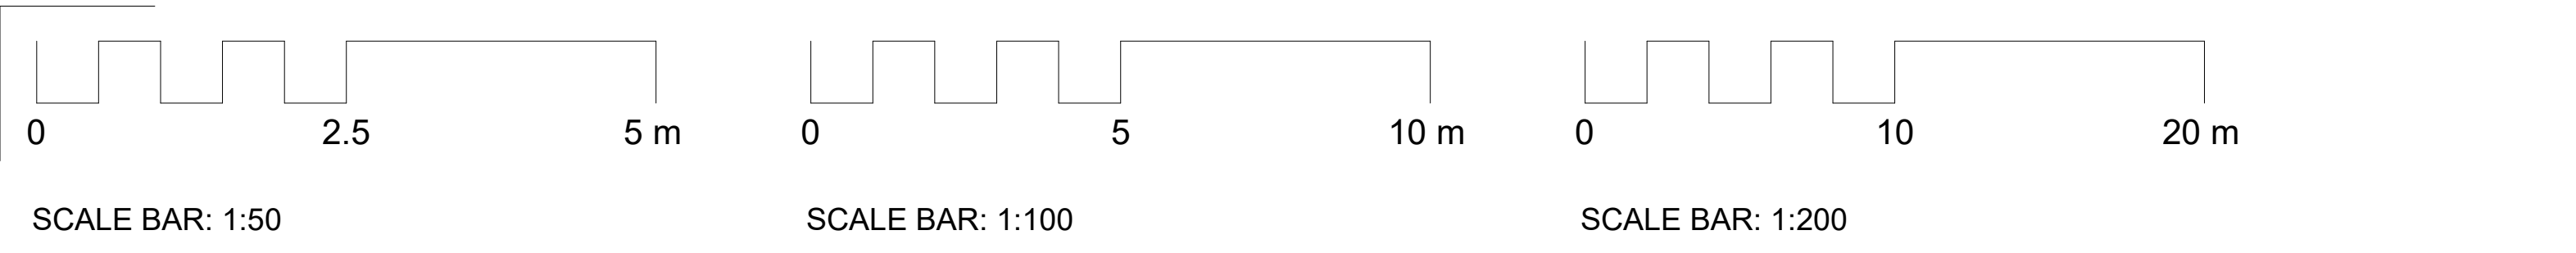


5 Front Elevation
1 : 50

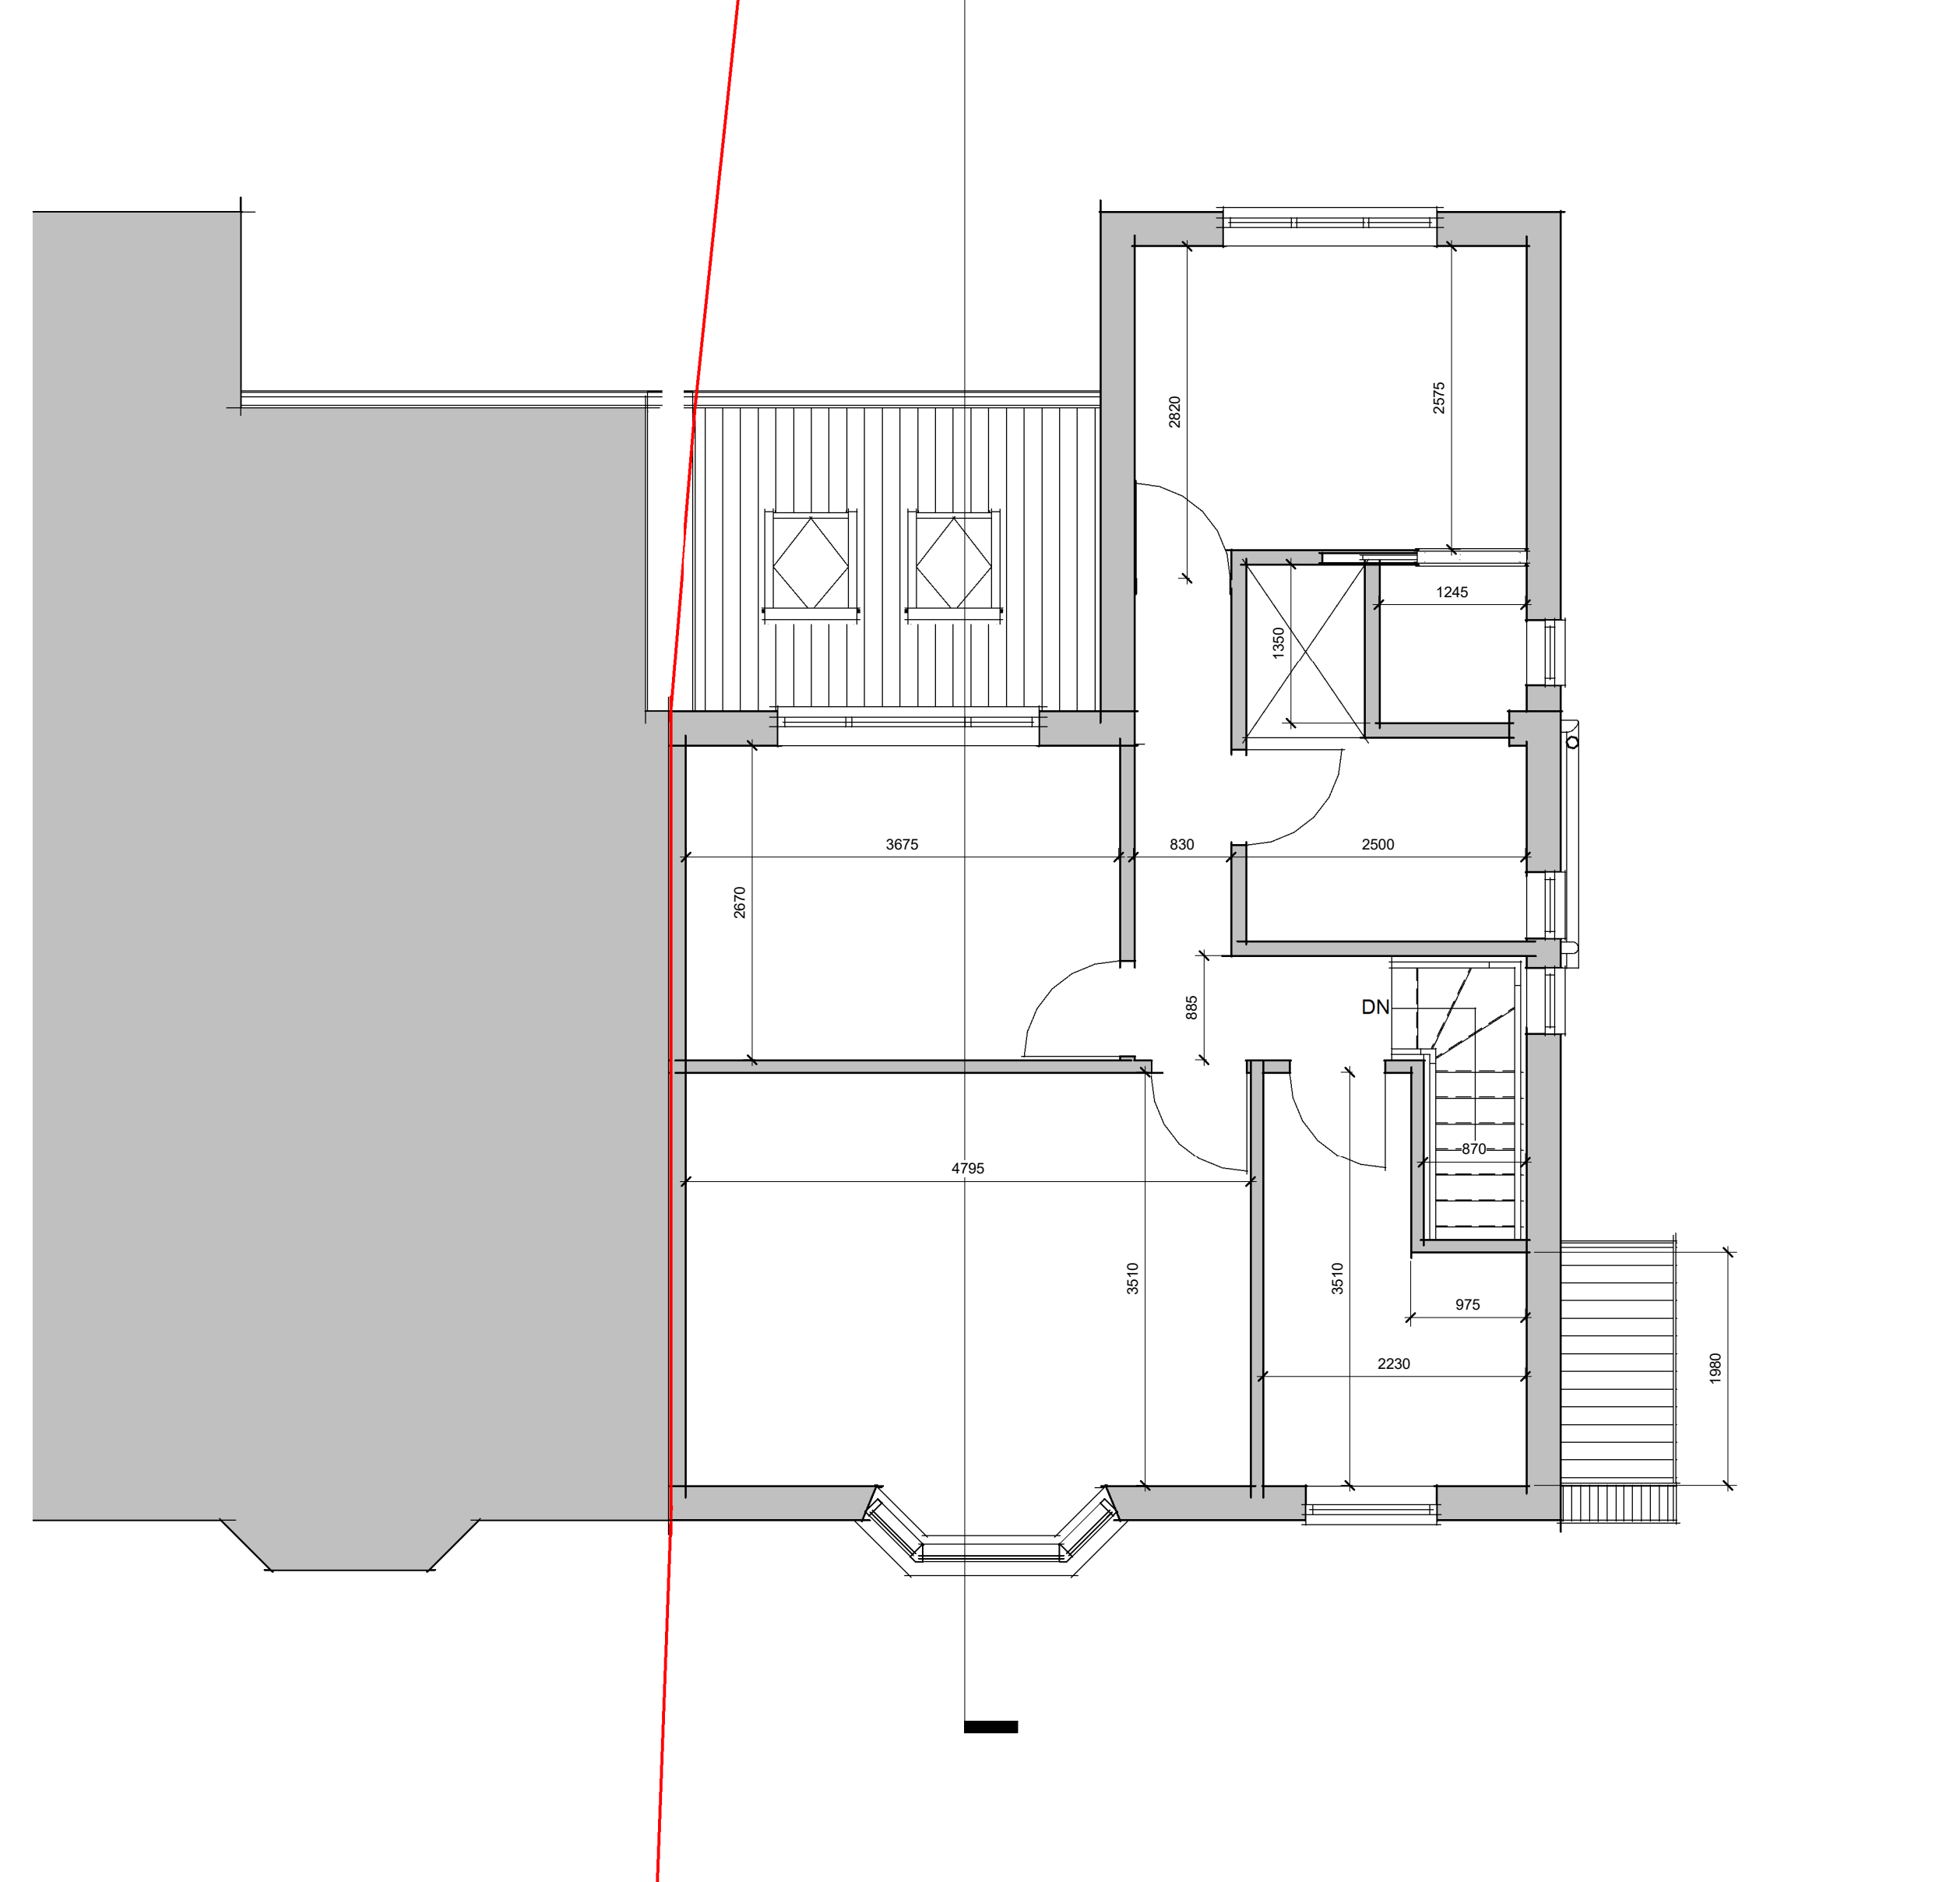

2 First Floor Plan
1 : 50



8 Right Elevation
1 : 50

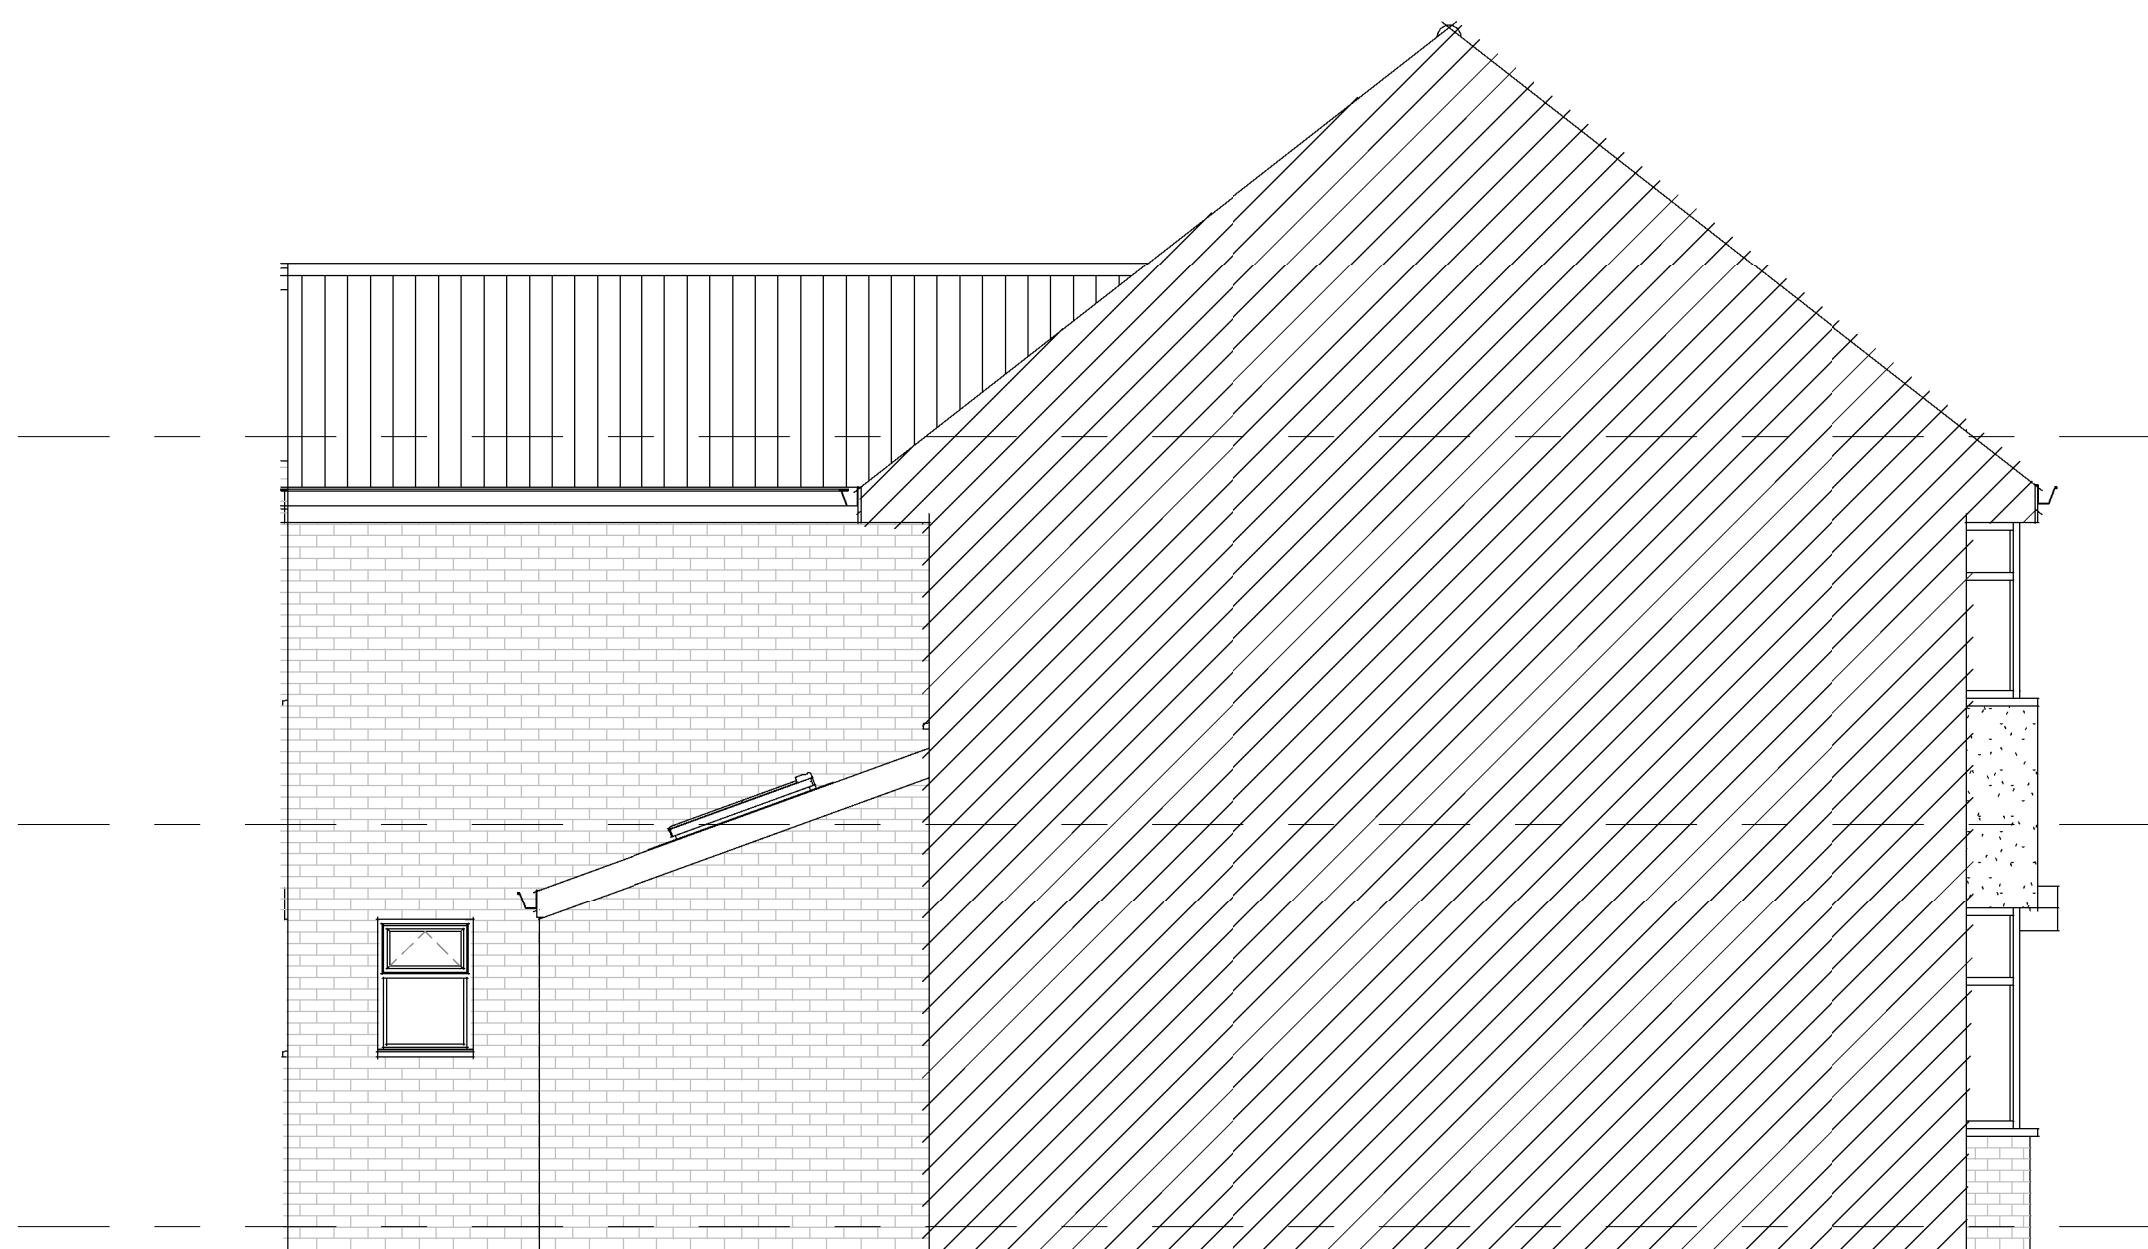


6 Left Elevation
1 : 50




7 Rear Elevation
1 : 50



3 Site Block Plan - Existing
1 : 200

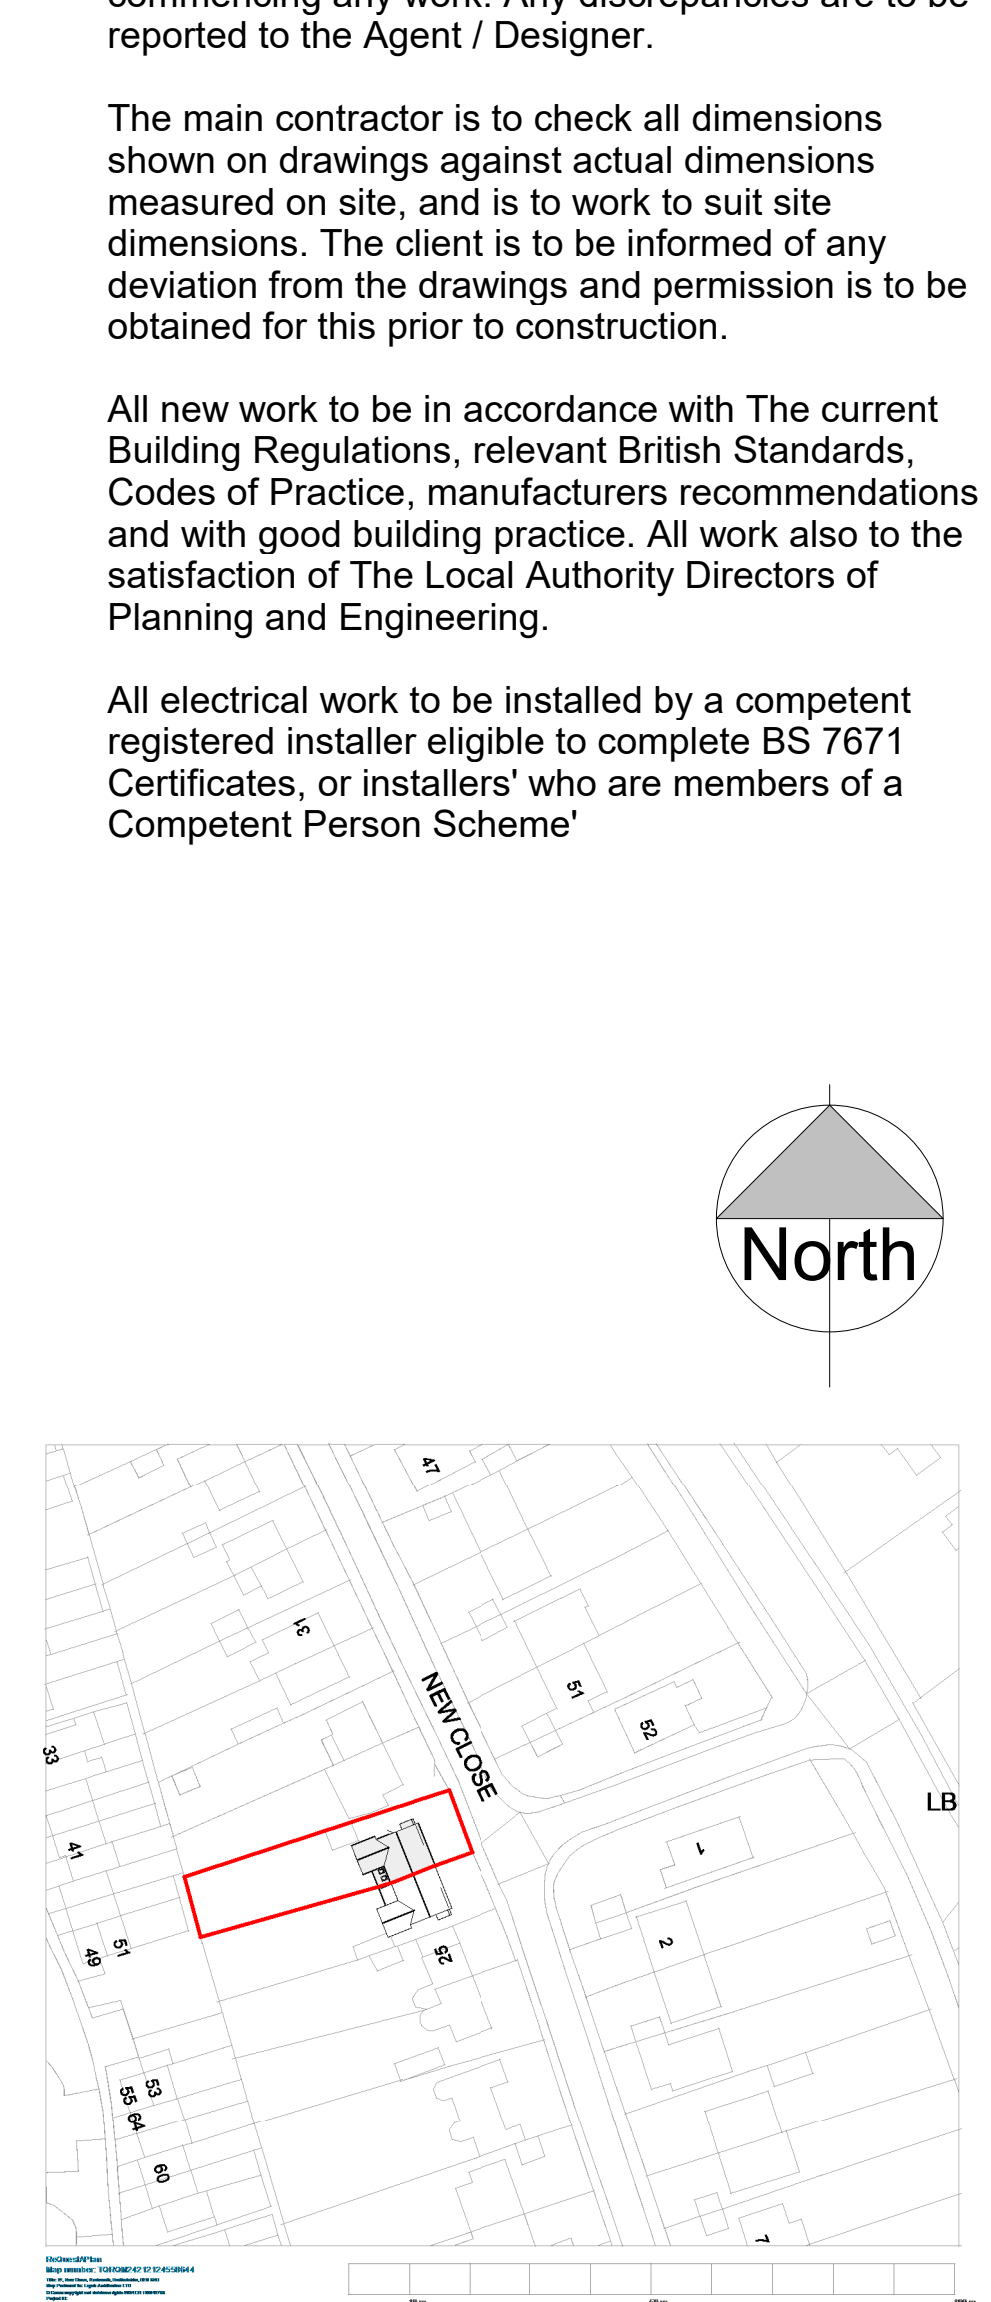

4 Location Map
1 : 1250

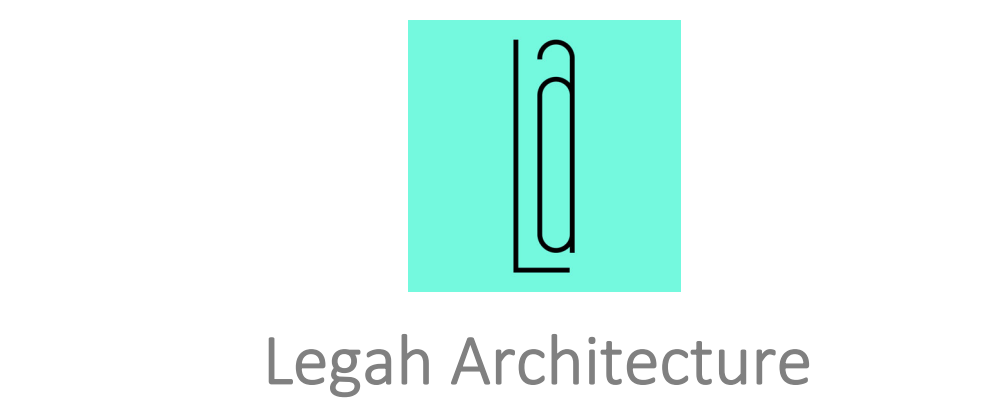

mail: info@legaharchitects.com | mob: 07809184501

PROJECT

27, New Close, Knebworth, Hertfordshire, SG3 6NU

TITLE

Existing Arrangements

CLIENT

Mr. A. Maniar

DRAWN BY V.Legah	CHECKED BY H.Hothi	DATE 30/07/2024 22:08:04
---------------------	-----------------------	--------------------------------

SCALE (@A0) As indicated	PROJECT NUMBER 44443
-------------------------------	-------------------------

DRAWING NUMBER 44443_01	REV 00
----------------------------	-----------