




Drawings not to be copied without consent of D Pucknell
Contractor responsible for checking dimensions and angles on site

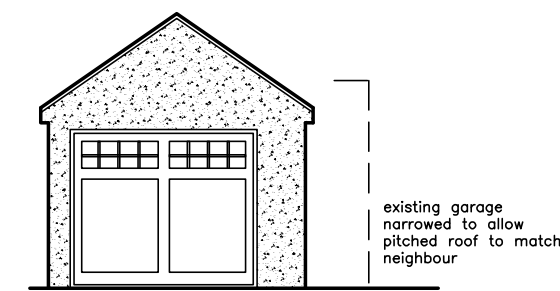

SOUTH ELEVATION

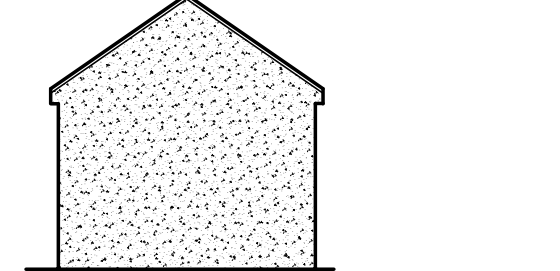


NORTH ELEVATION

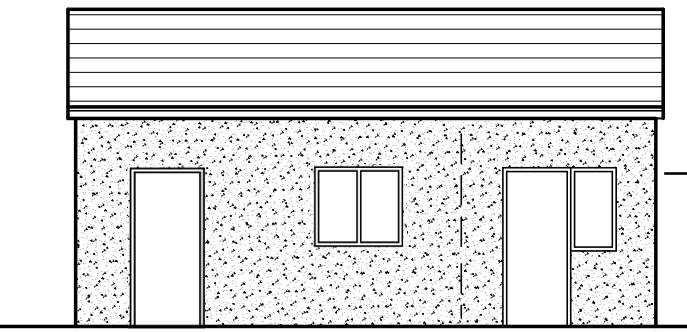

EAST ELEVATION

GARAGE DETAILS 1:100


EAST ELEVATION

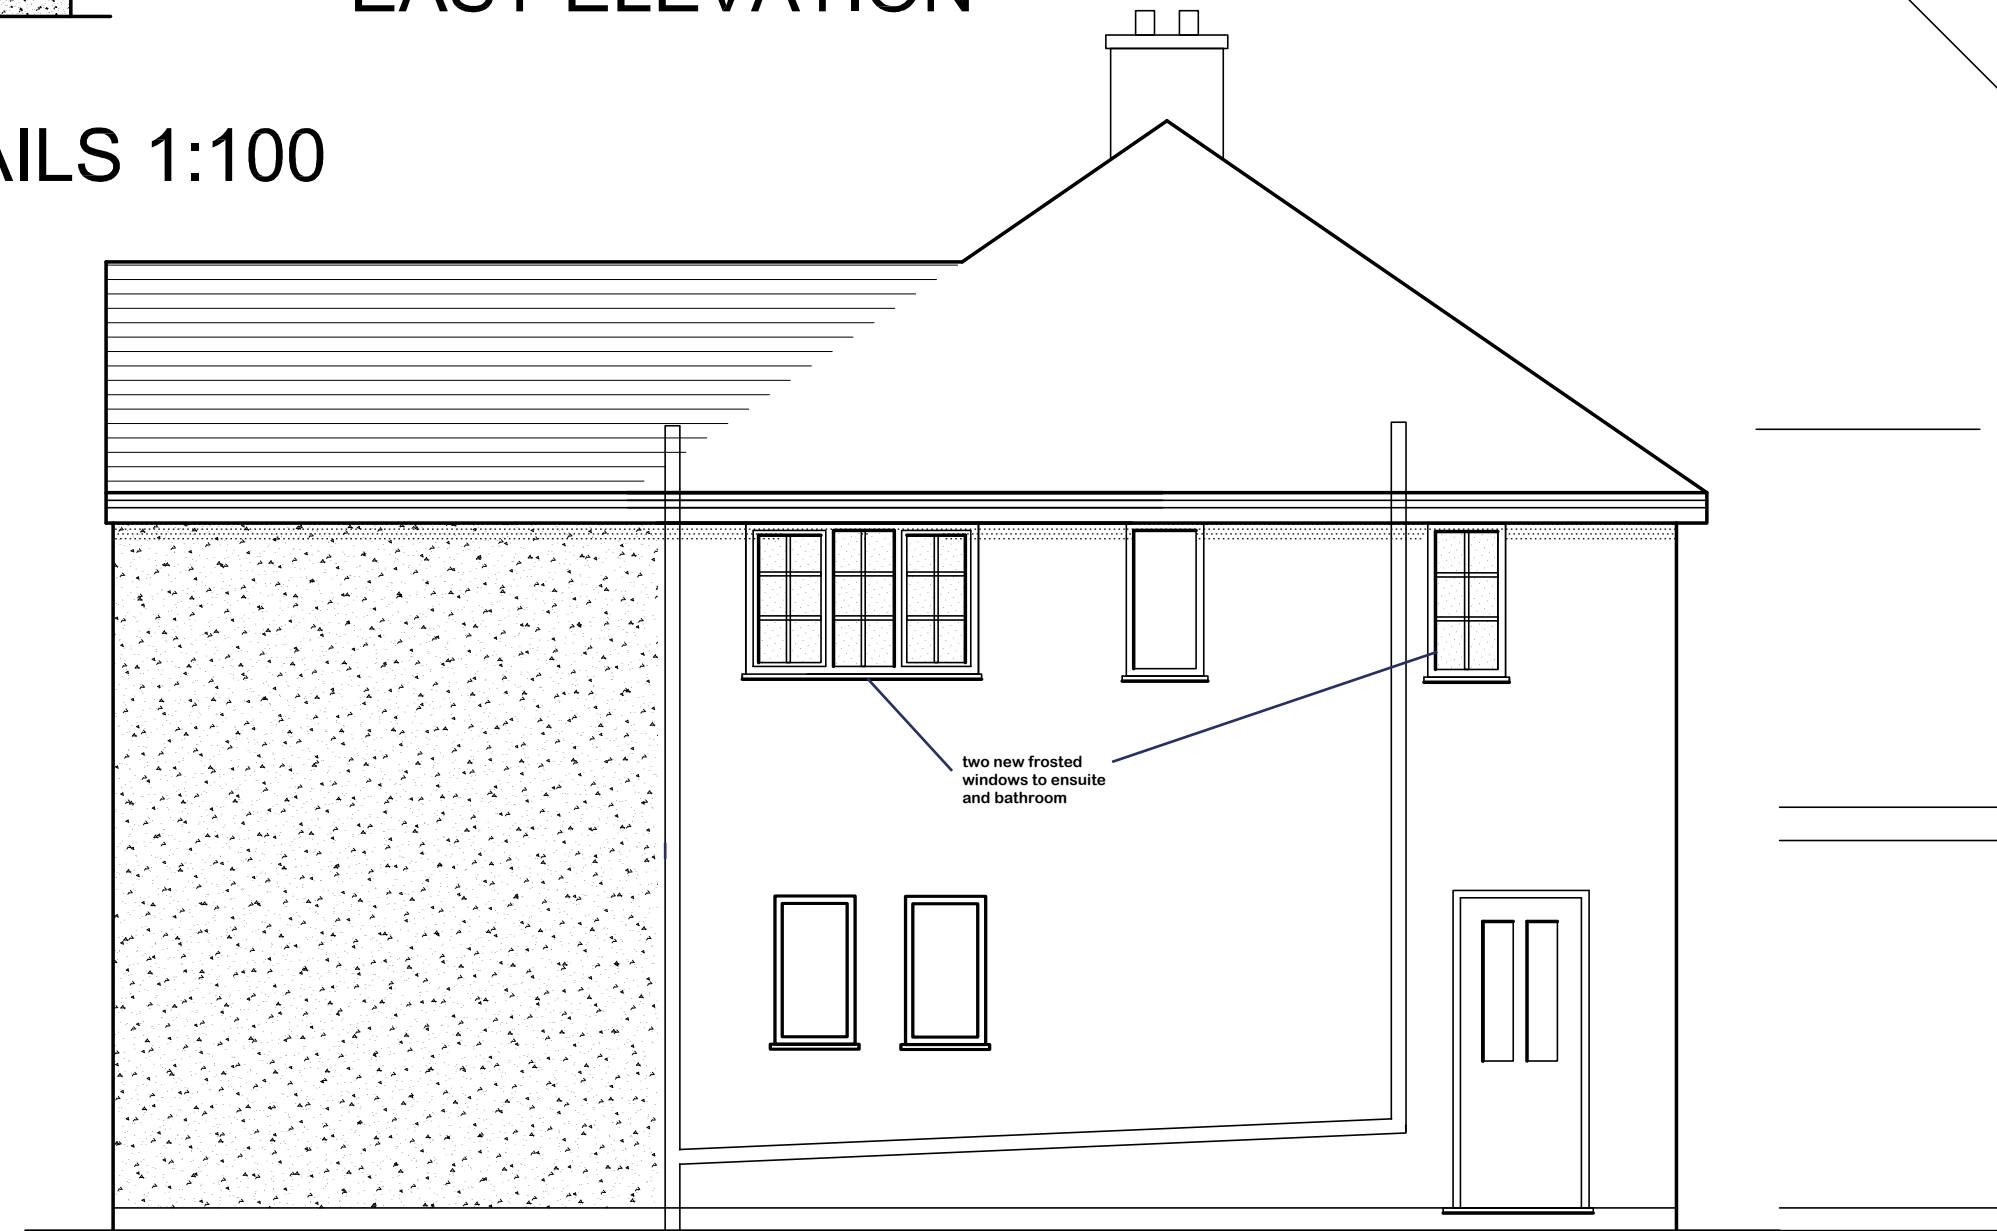


WEST ELEVATION

0 1 2 3 4 5



FIRST FLOOR PLAN

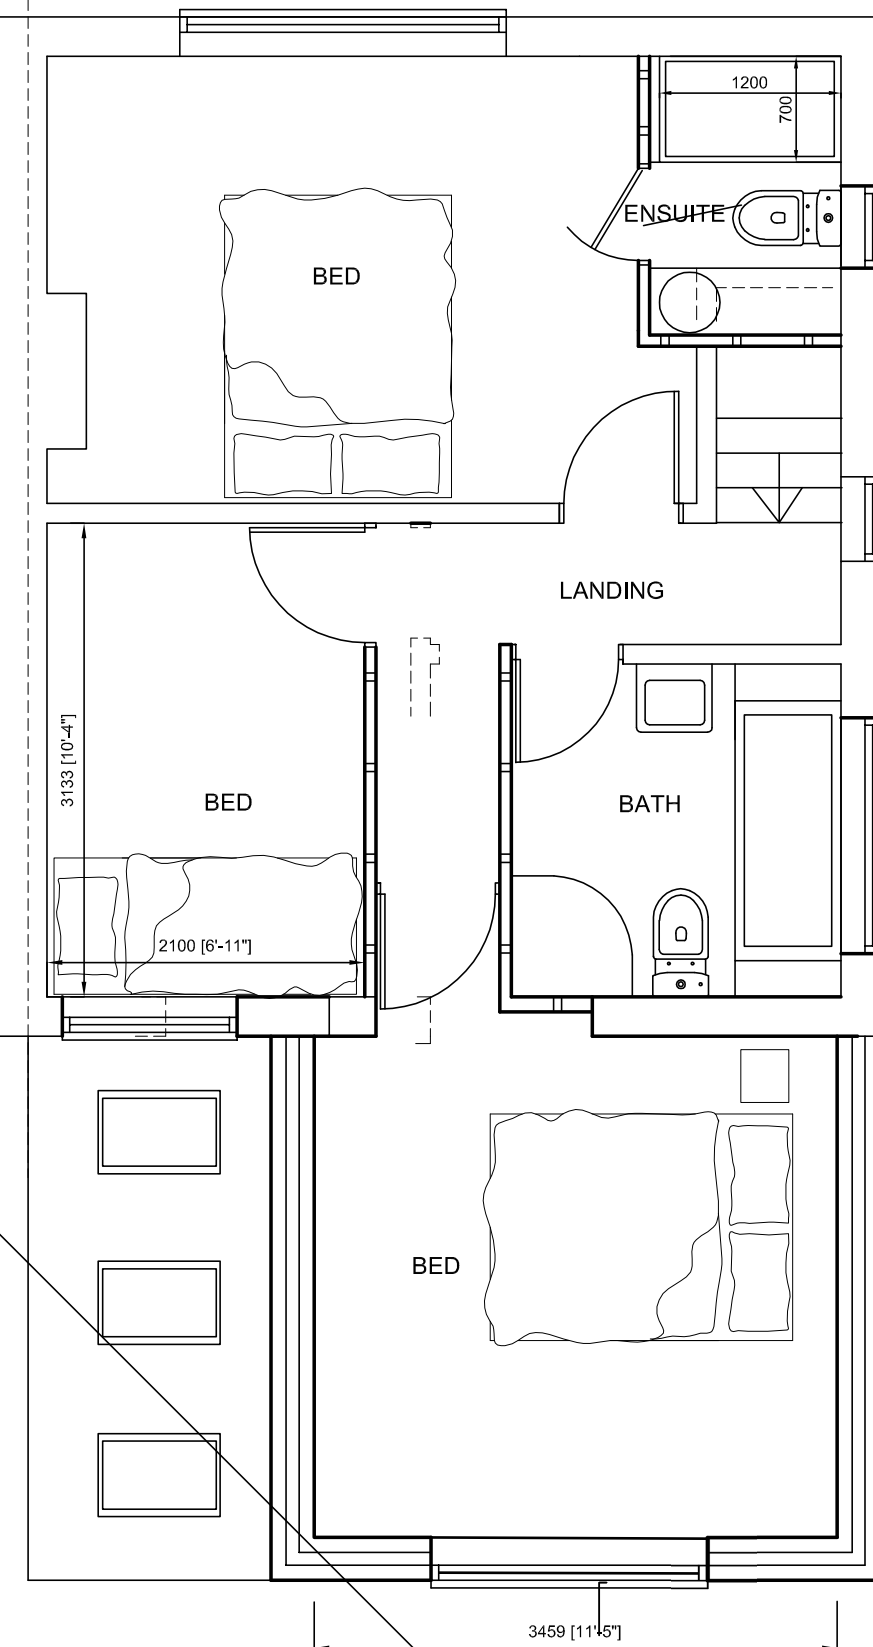

SCALE BAR

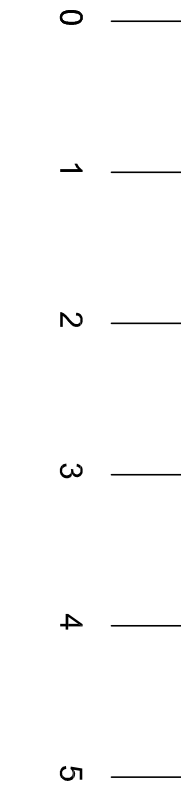


GROUND FLOOR PLAN

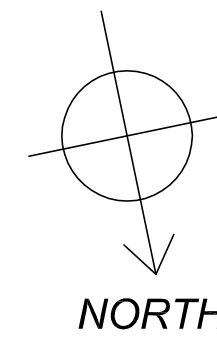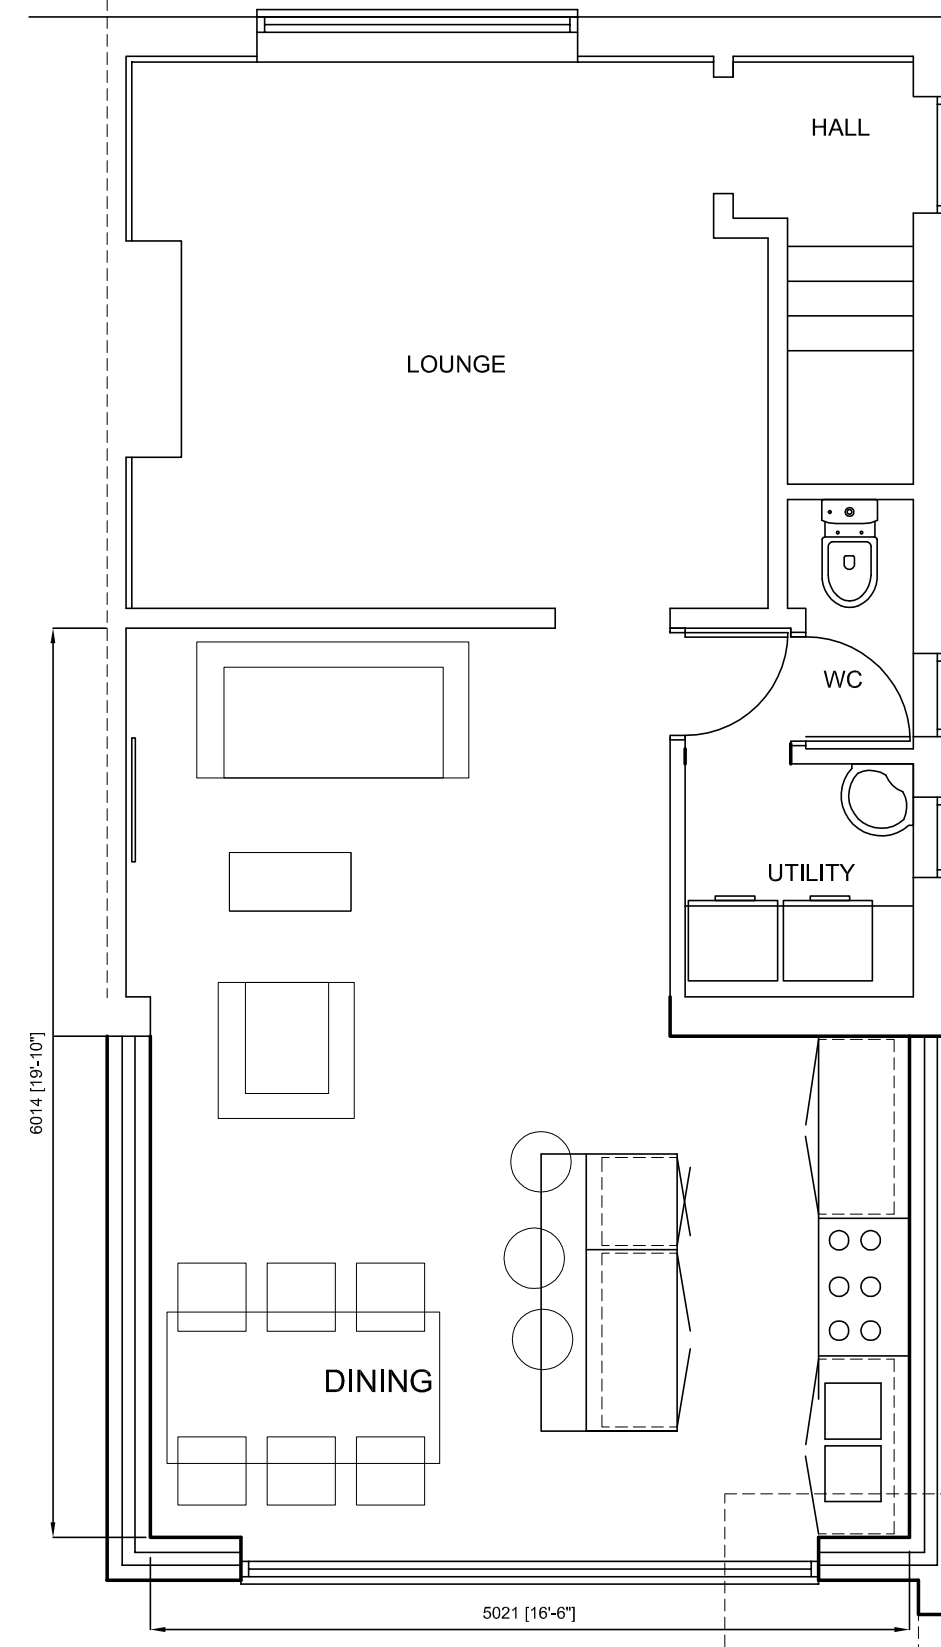


NORTH


EXISTING PLANS & ELEVATIONS 1:100

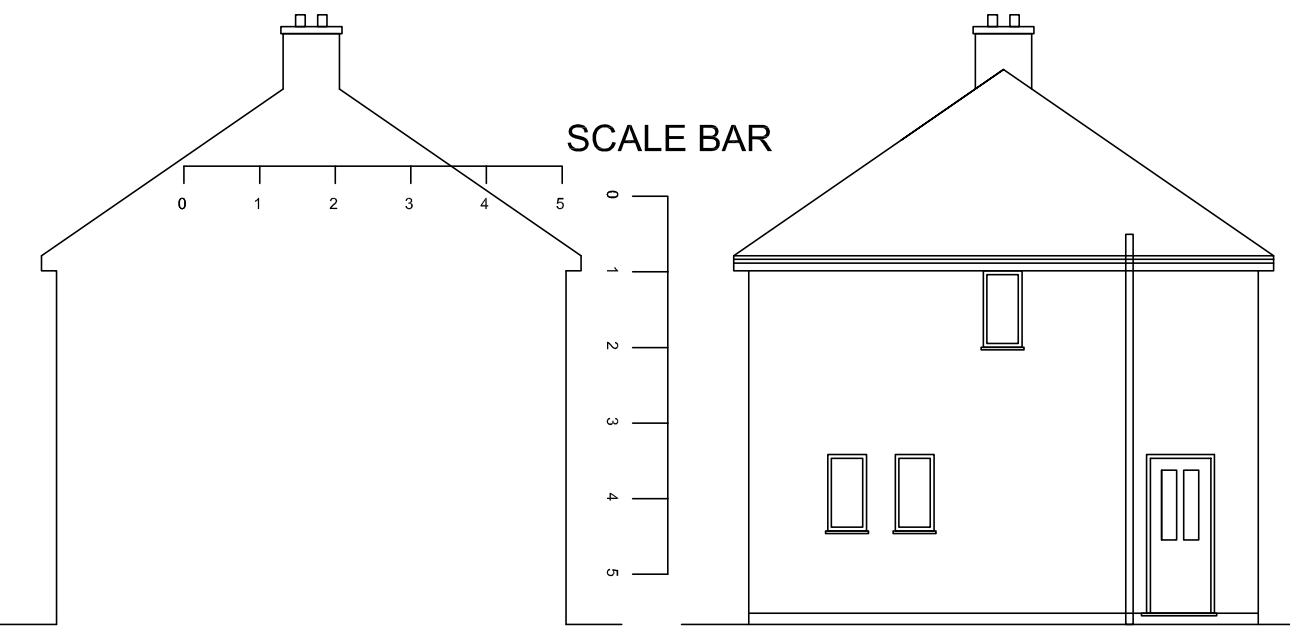


SCALE BAR

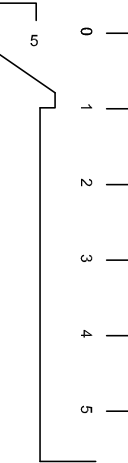

EAST ELEVATION

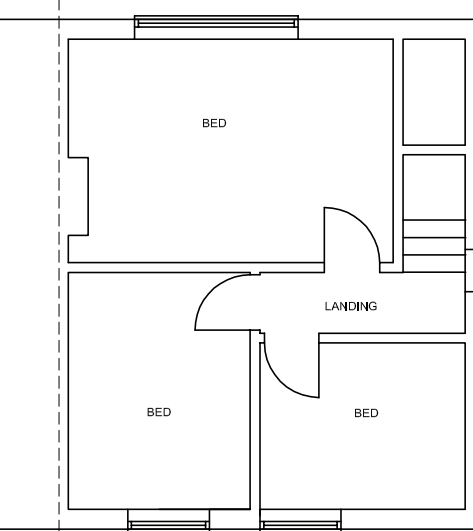


FIRST FLOOR PLAN

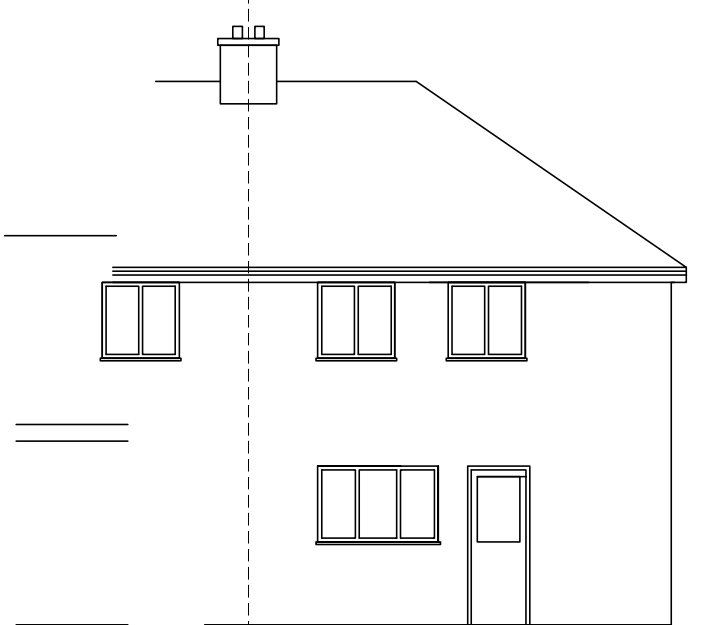


NORTH ELEVATION



WEST ELEVATION

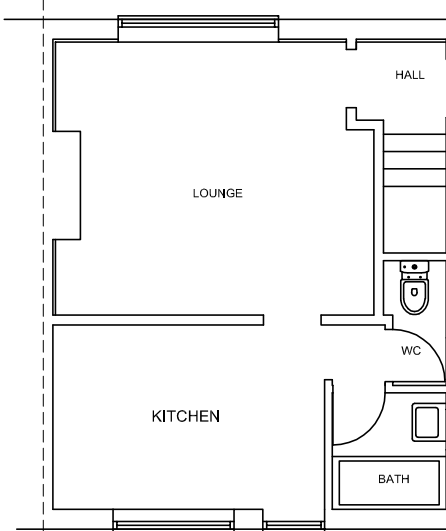


GROUND FLOOR PLAN

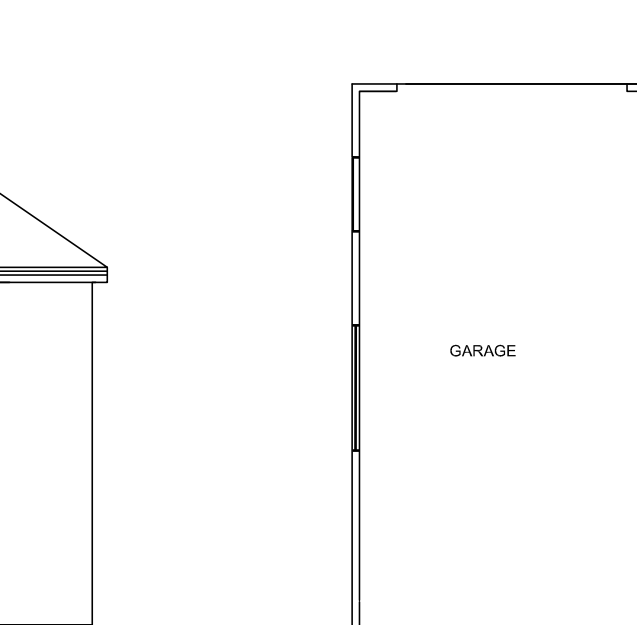

SOUTH ELEVATION

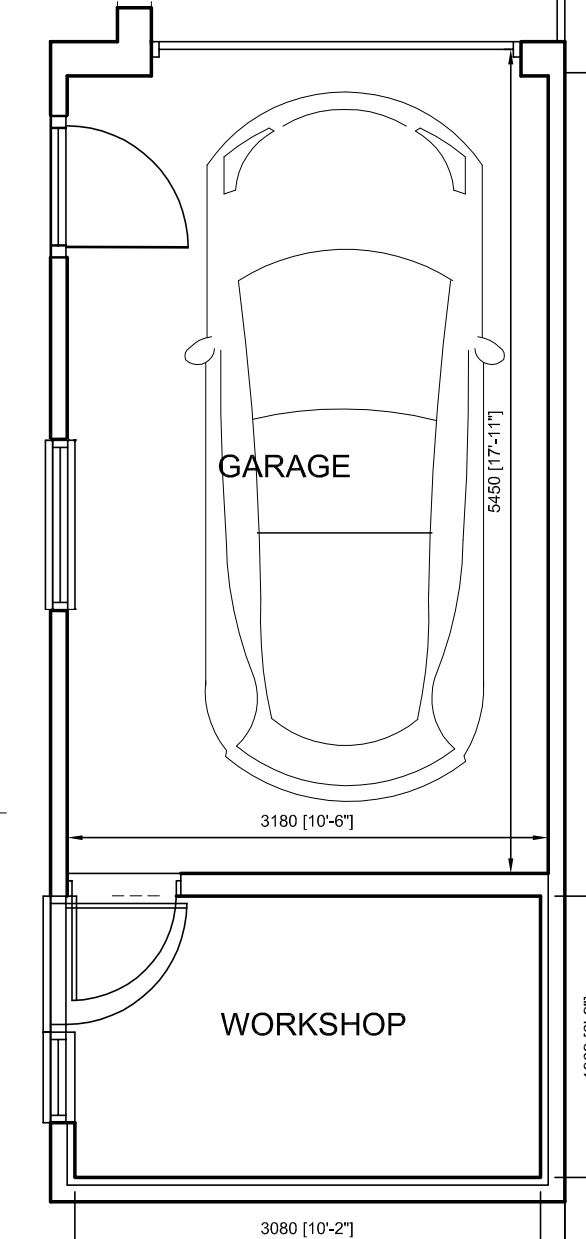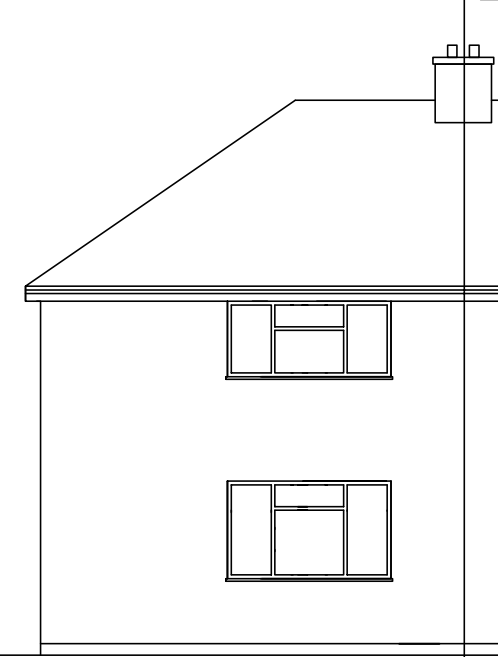

NEIGHBOURS GARAGE

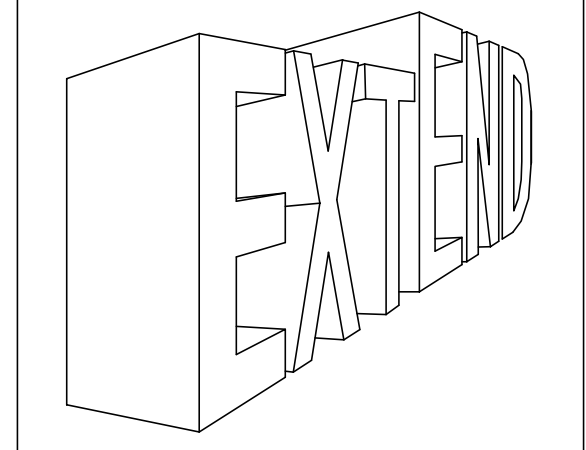

Complete Project Management

68 Queen Street, Hitchin SG4 9TS 01462 436480
E-mail: david.pucknell@sky.com

Client **Mr Butler
Ms Cooper-Dunn**

Project **182 Glebe Road
Letchworth
SG6 1DY**

Drawing Title
Double storey rear extension

Scale **1:50** Date **03/2025** Drawn by **DP**

Dwg. No. **DP 1113/01** Rev. **B**

*A Revisions 4/22
B Revisions 3/25*