



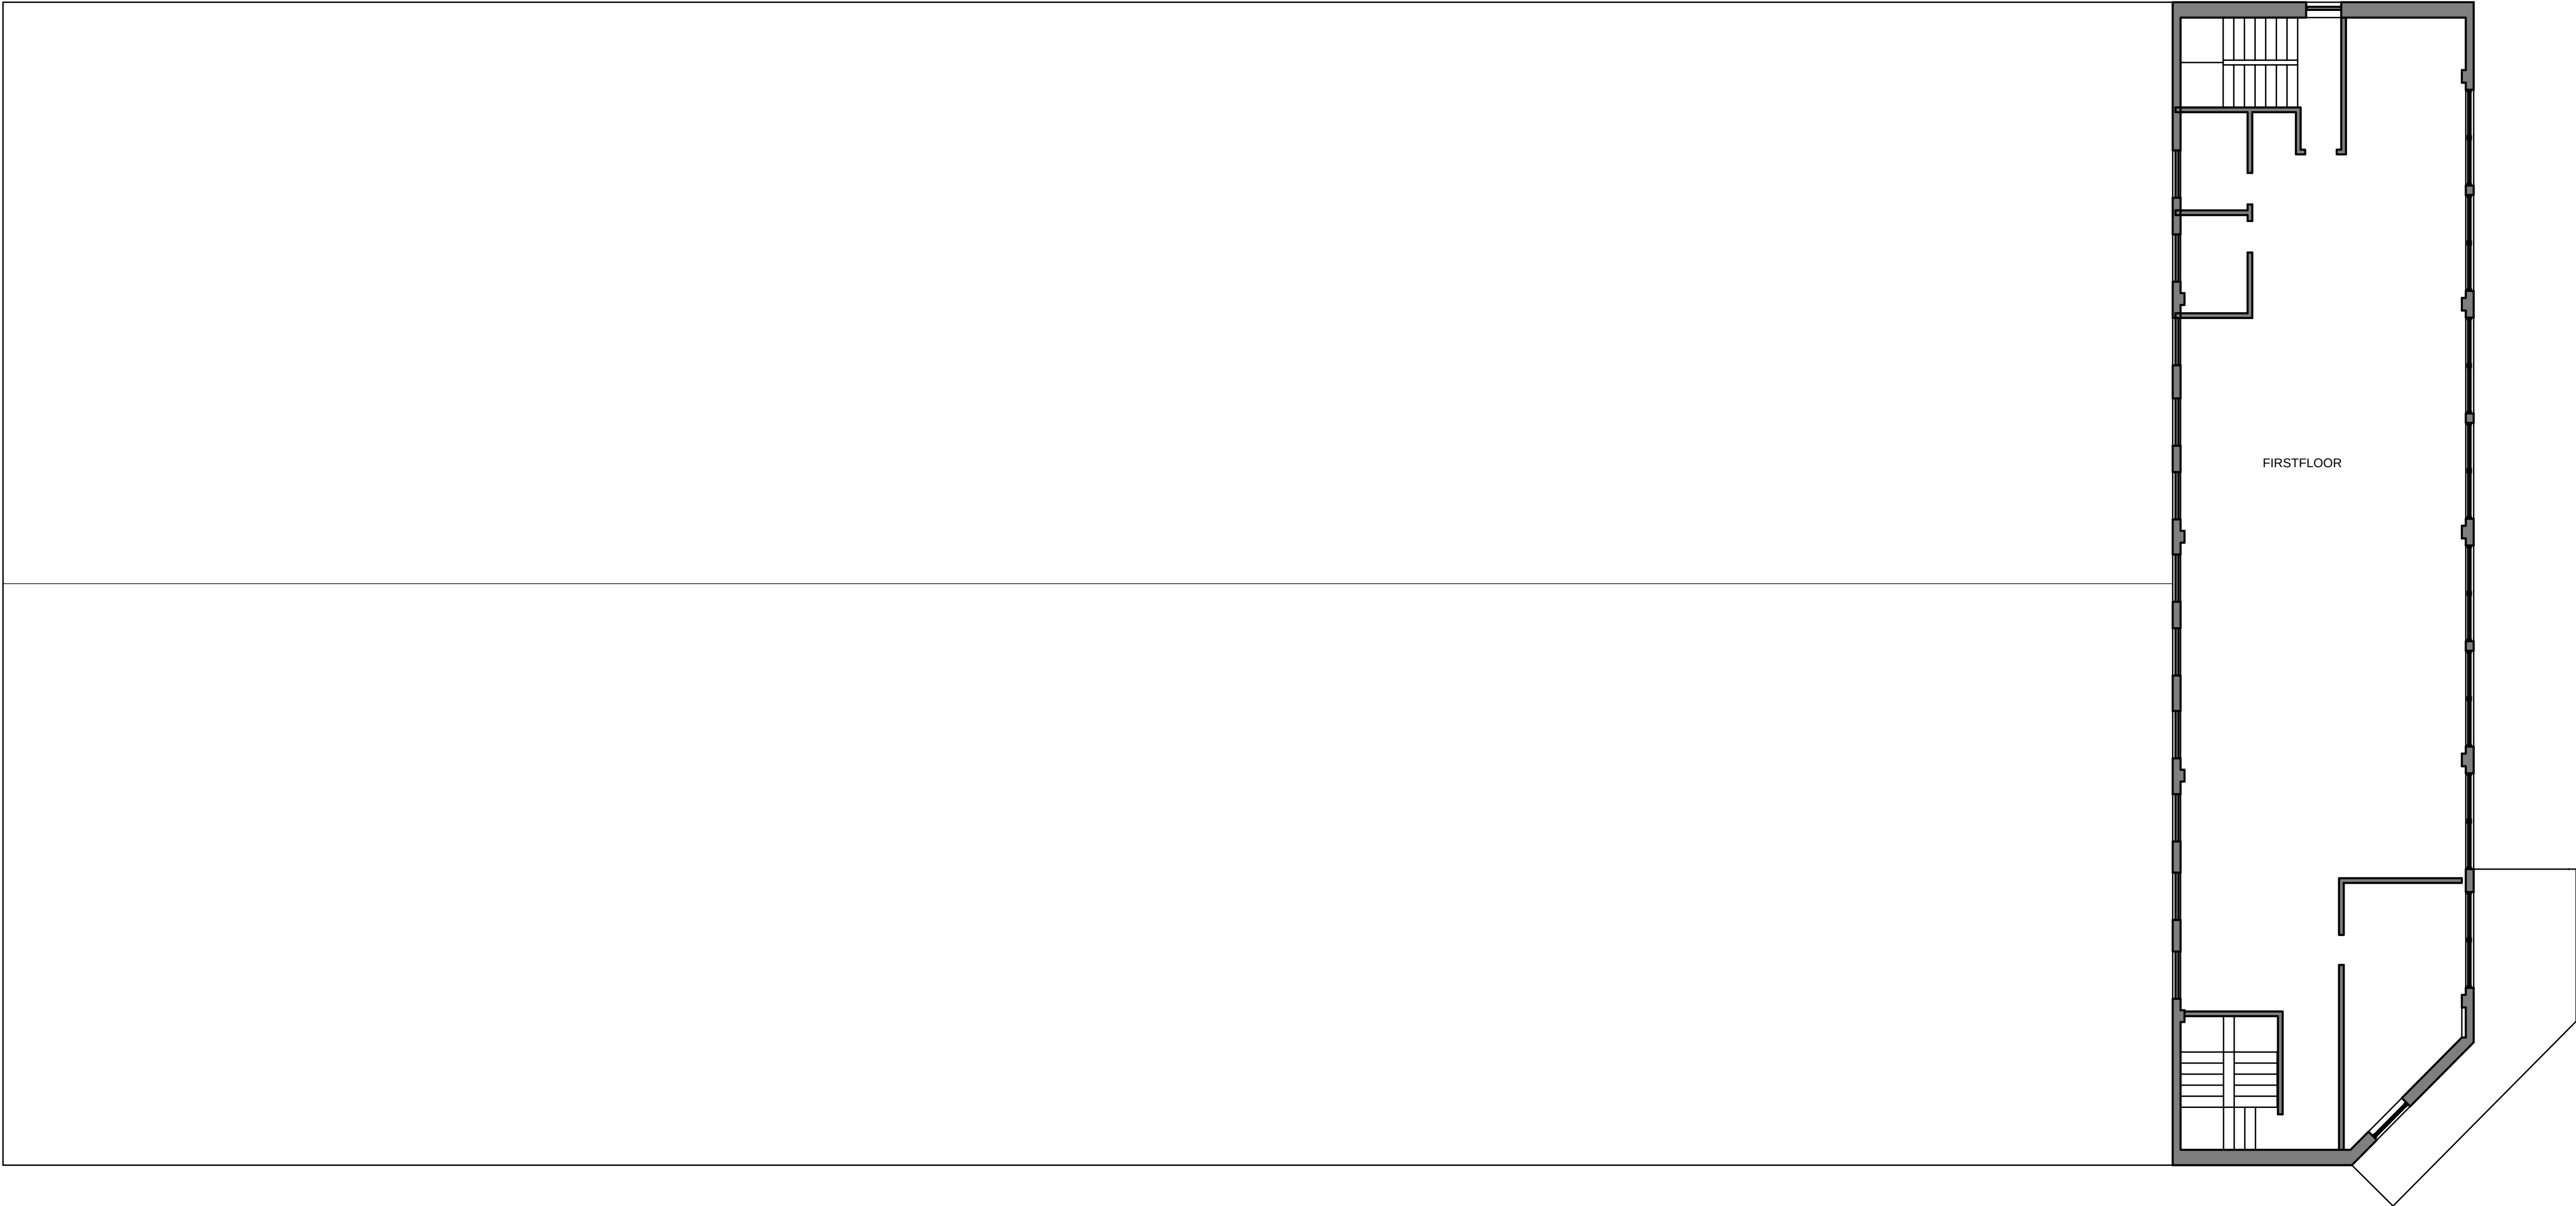

EXISTING & PROPOSED FIRST FLOOR PLAN
SCALE 1:100 @ A3

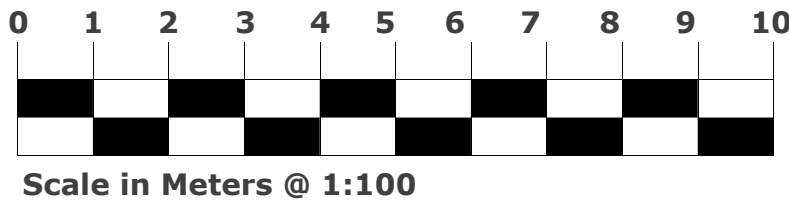

Client / Location:			
Padel Zone			
Drawing:			
Existing & Proposed FF Plan			
Scale:	Date:	Drawn:	Check:
1:200@A3	24/02/2025	--	--
Job No:	Dwg No:	Rev:	
SD01125	1006		
Work to figured dimensions only which should be verified on site.			