



Issue Status		Preliminary		
This drawing is copyright. Only figured dimensions to be worked to.				
Revision		Drawn	Check	Date
A	Scale bar added	KF	EG	15.04.25

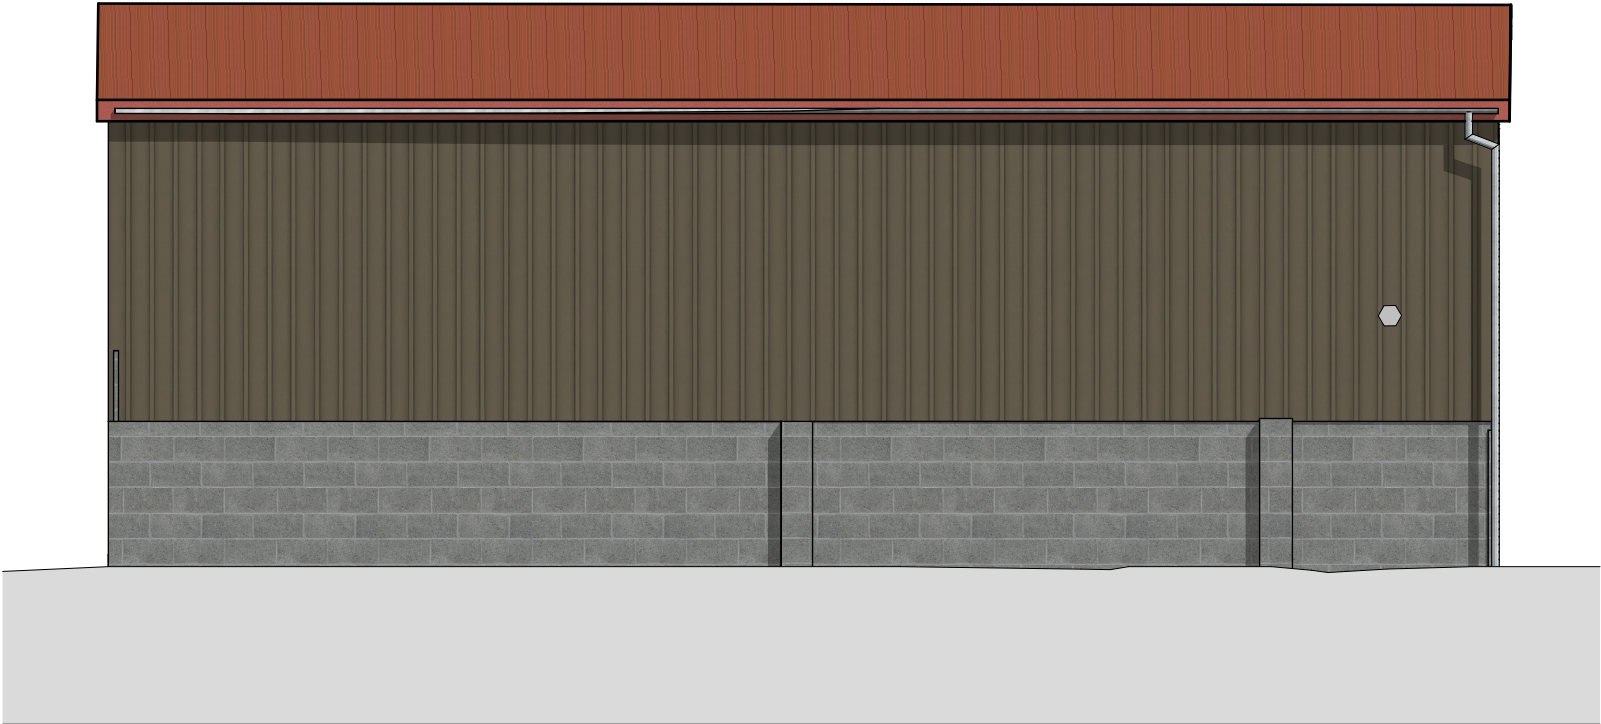


North East Elevation



South East Elevation

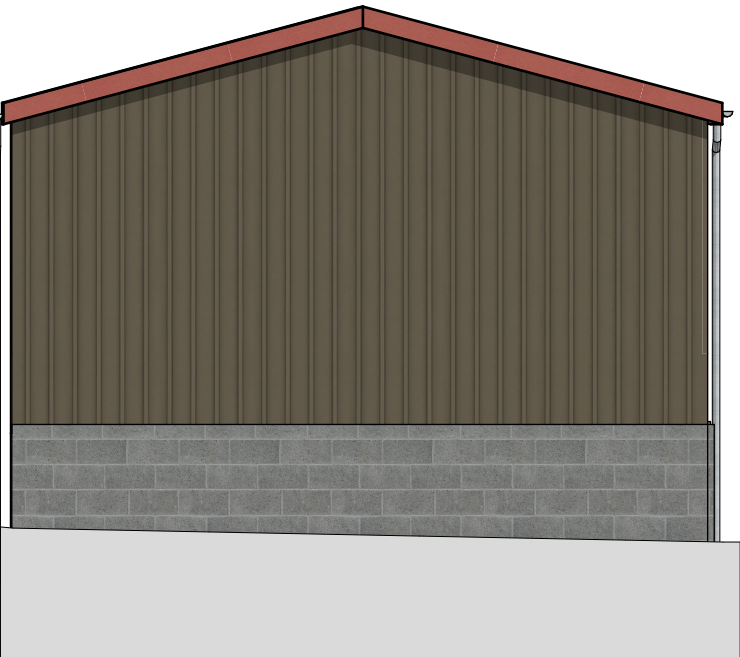

South West Elevation

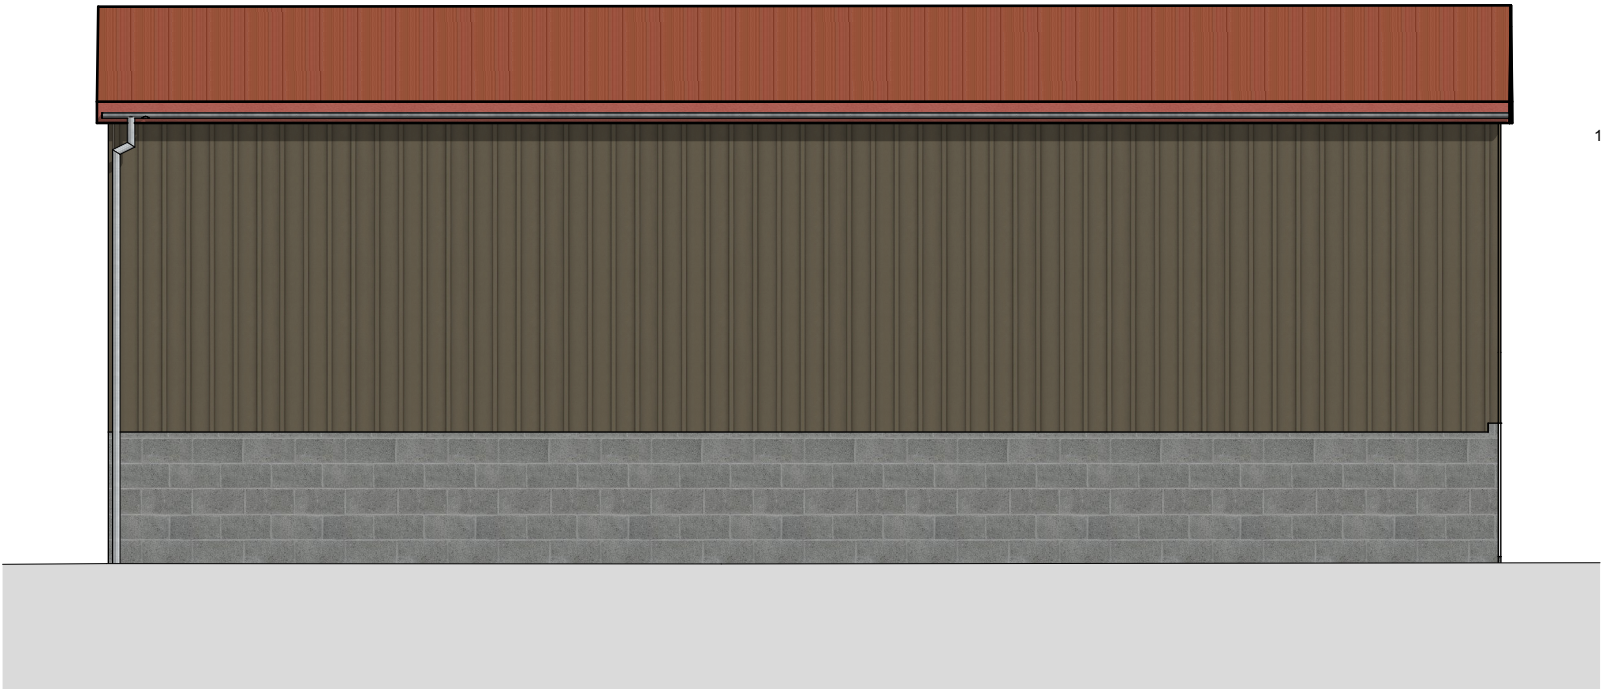

North West Elevation



client Andrew S		
project Lilley Bottom Farm Change of Use		
drawing Barn 2 Proposed Elevations		
date Feb 25	scale 1:100	@ A3
drawn KF	check ELG	

BROWN & CO
ARCHITECTURE + PLANNING
www.brown-co.com

Norwich 01603 629871 Humber 01482 421234
St Neots 01480 213811 Lincoln 01522 457800
Brown & Co Registered Office: The Atrium, St. George's Street, Norwich, Norfolk, NR3 1AB
Registration no: OC302092 Registered in England & Wales

24	056227	0110	A
----	--------	------	---