




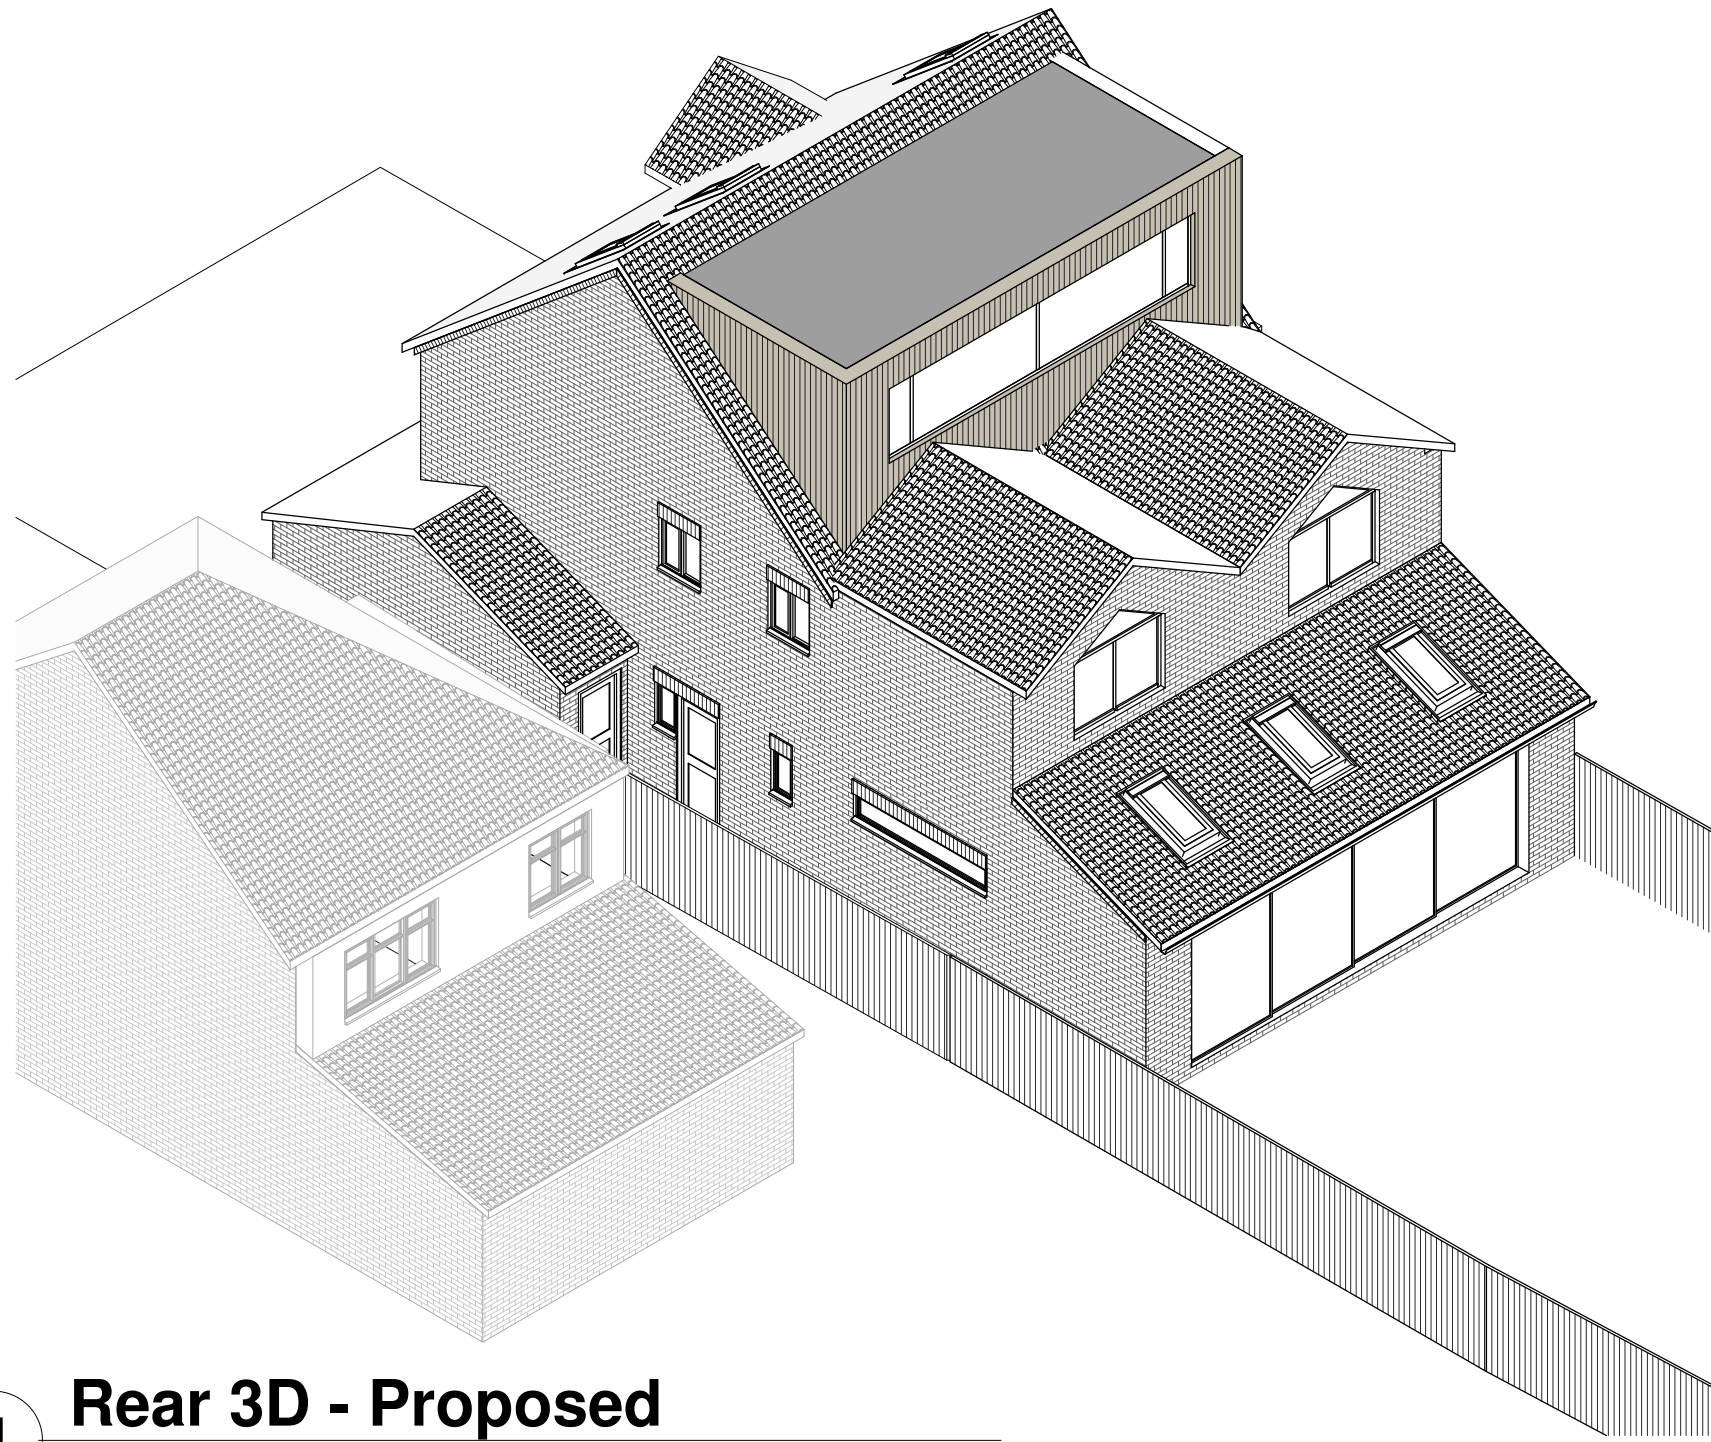


4 Rear 3D - Proposed

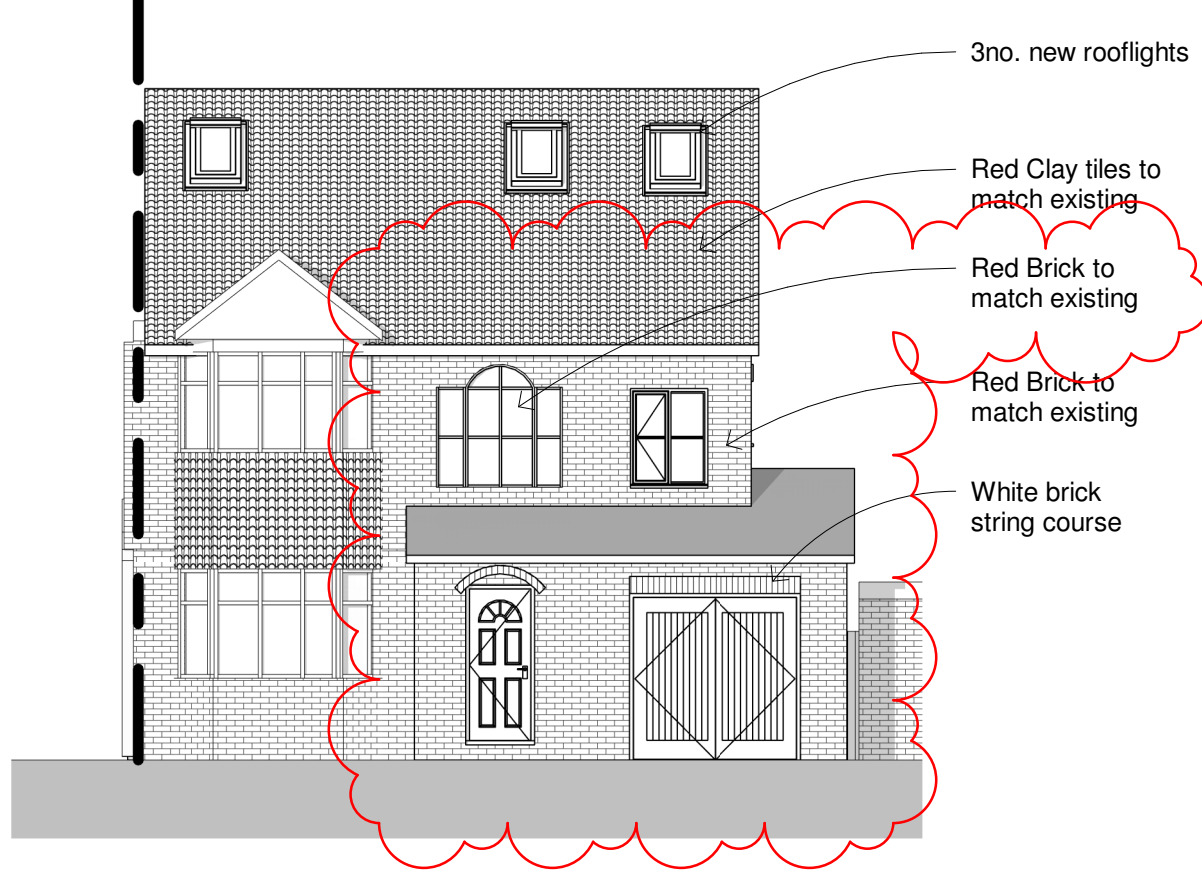


5 Proposed Front NW
1 : 100

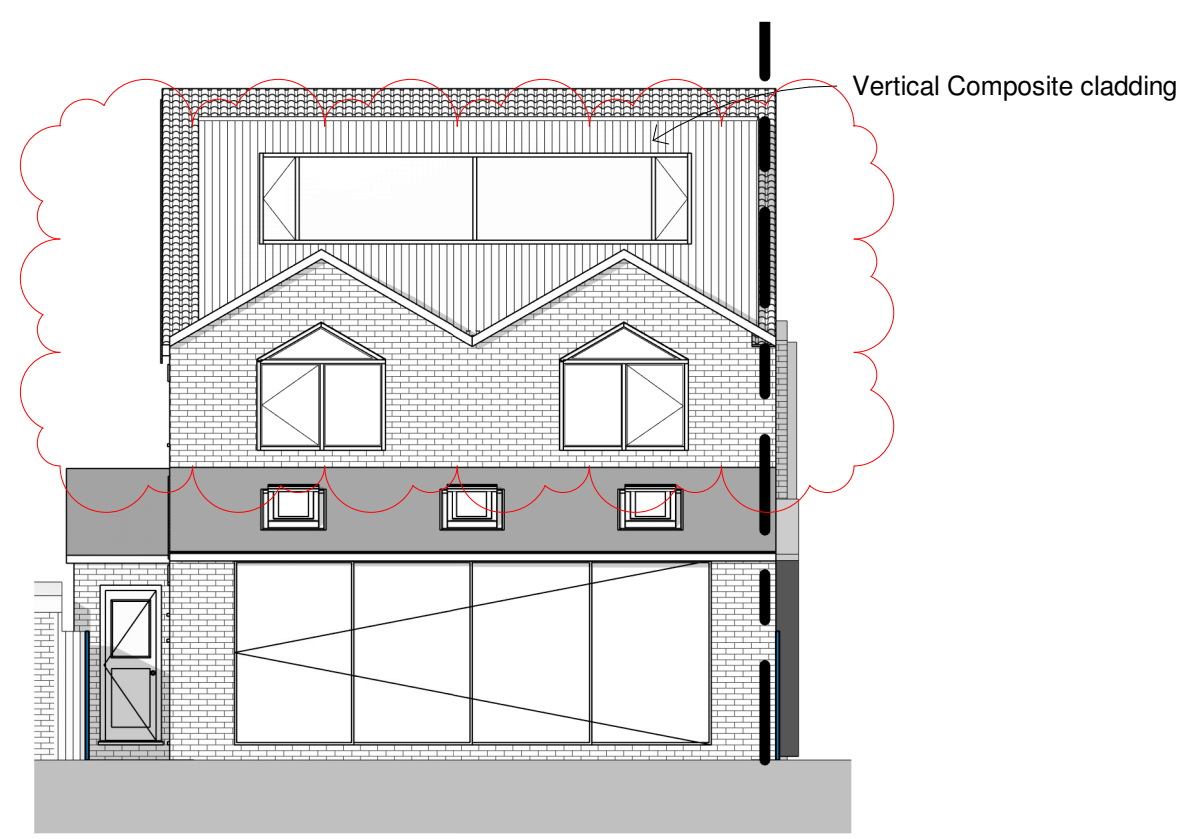


6 Proposed Rear SE
1 : 100

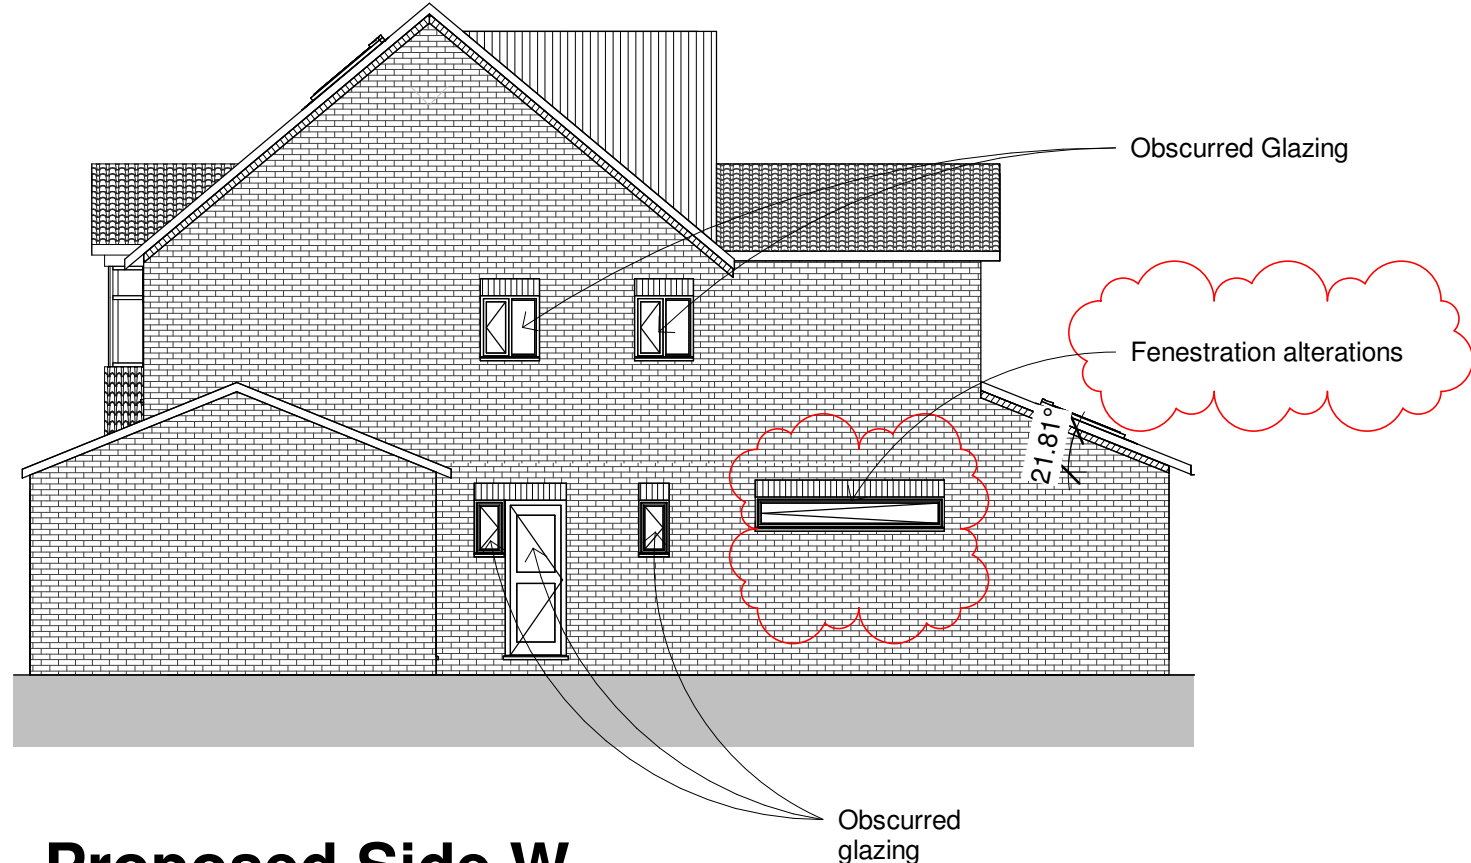


7 Proposed Side W
1 : 100

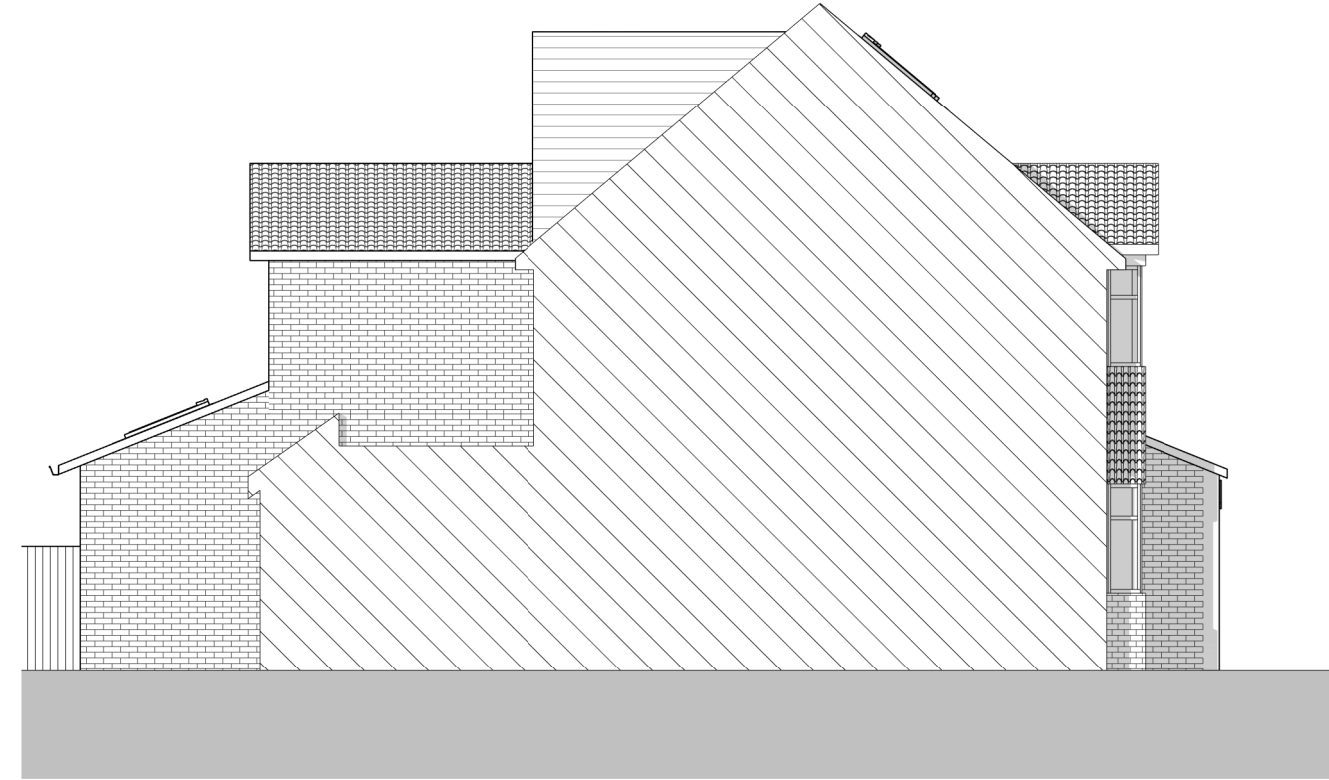


8 Proposed Side E
1 : 100

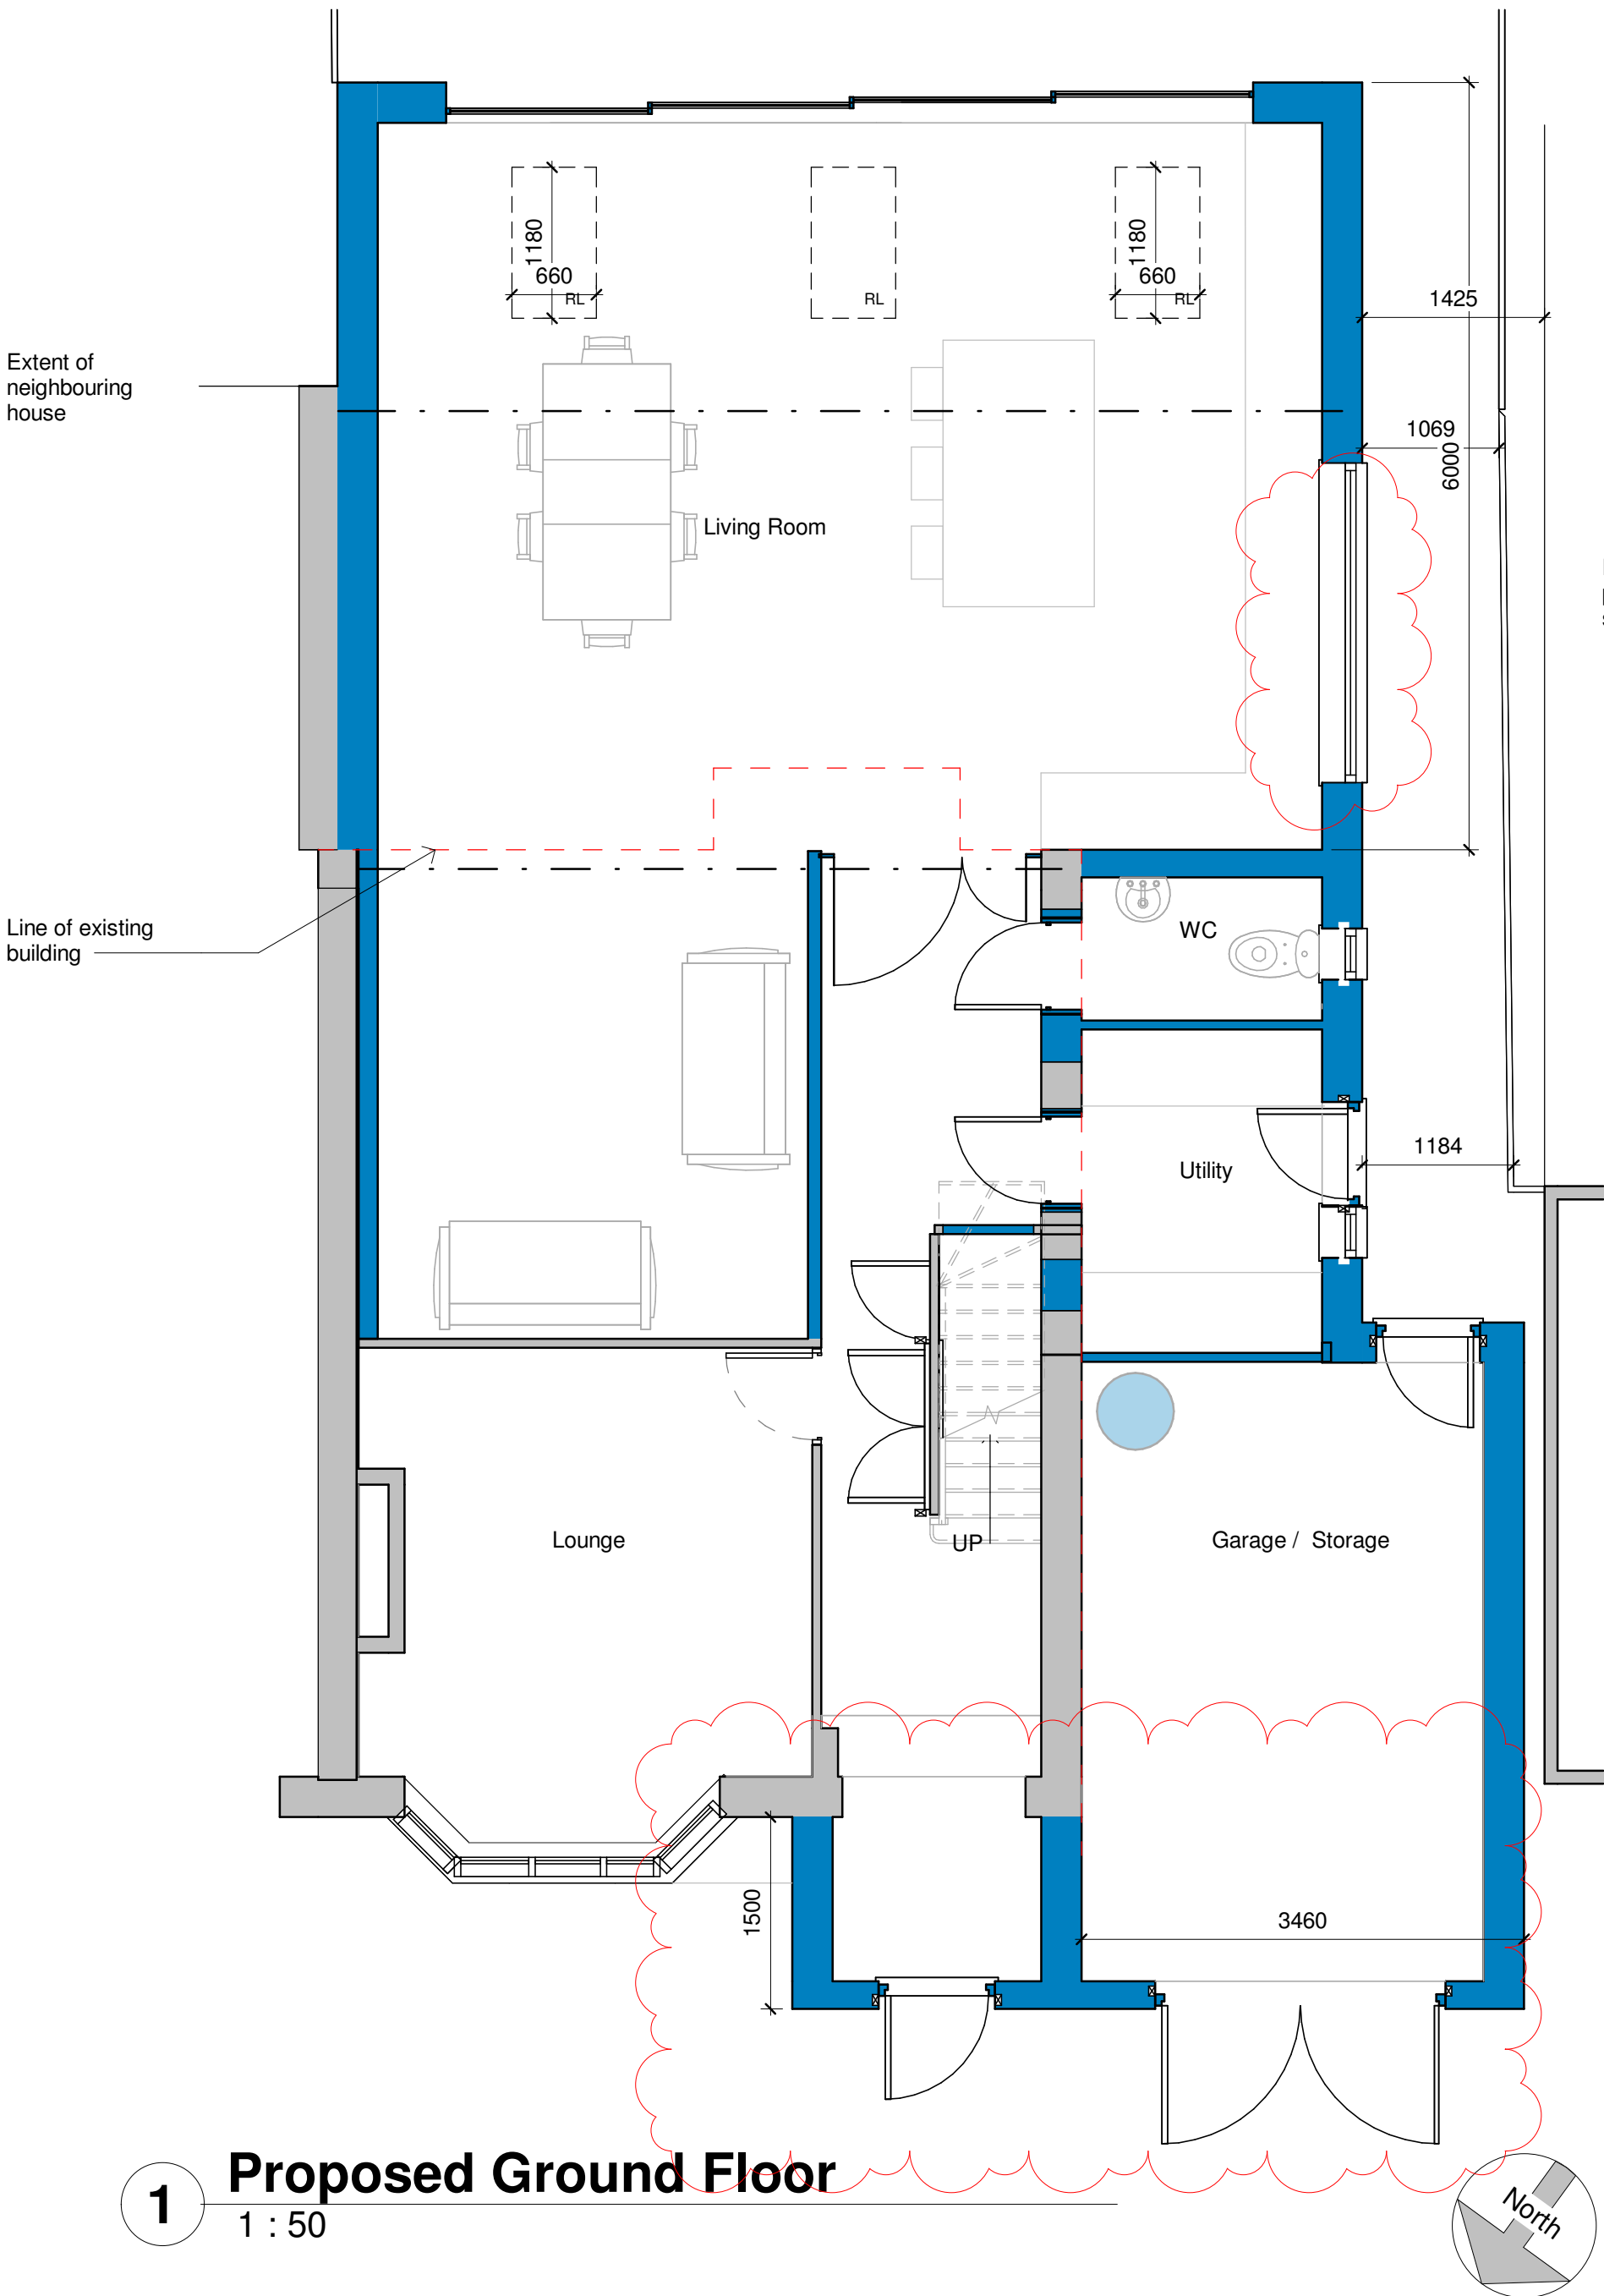

1 Proposed Ground Floor
1 : 50

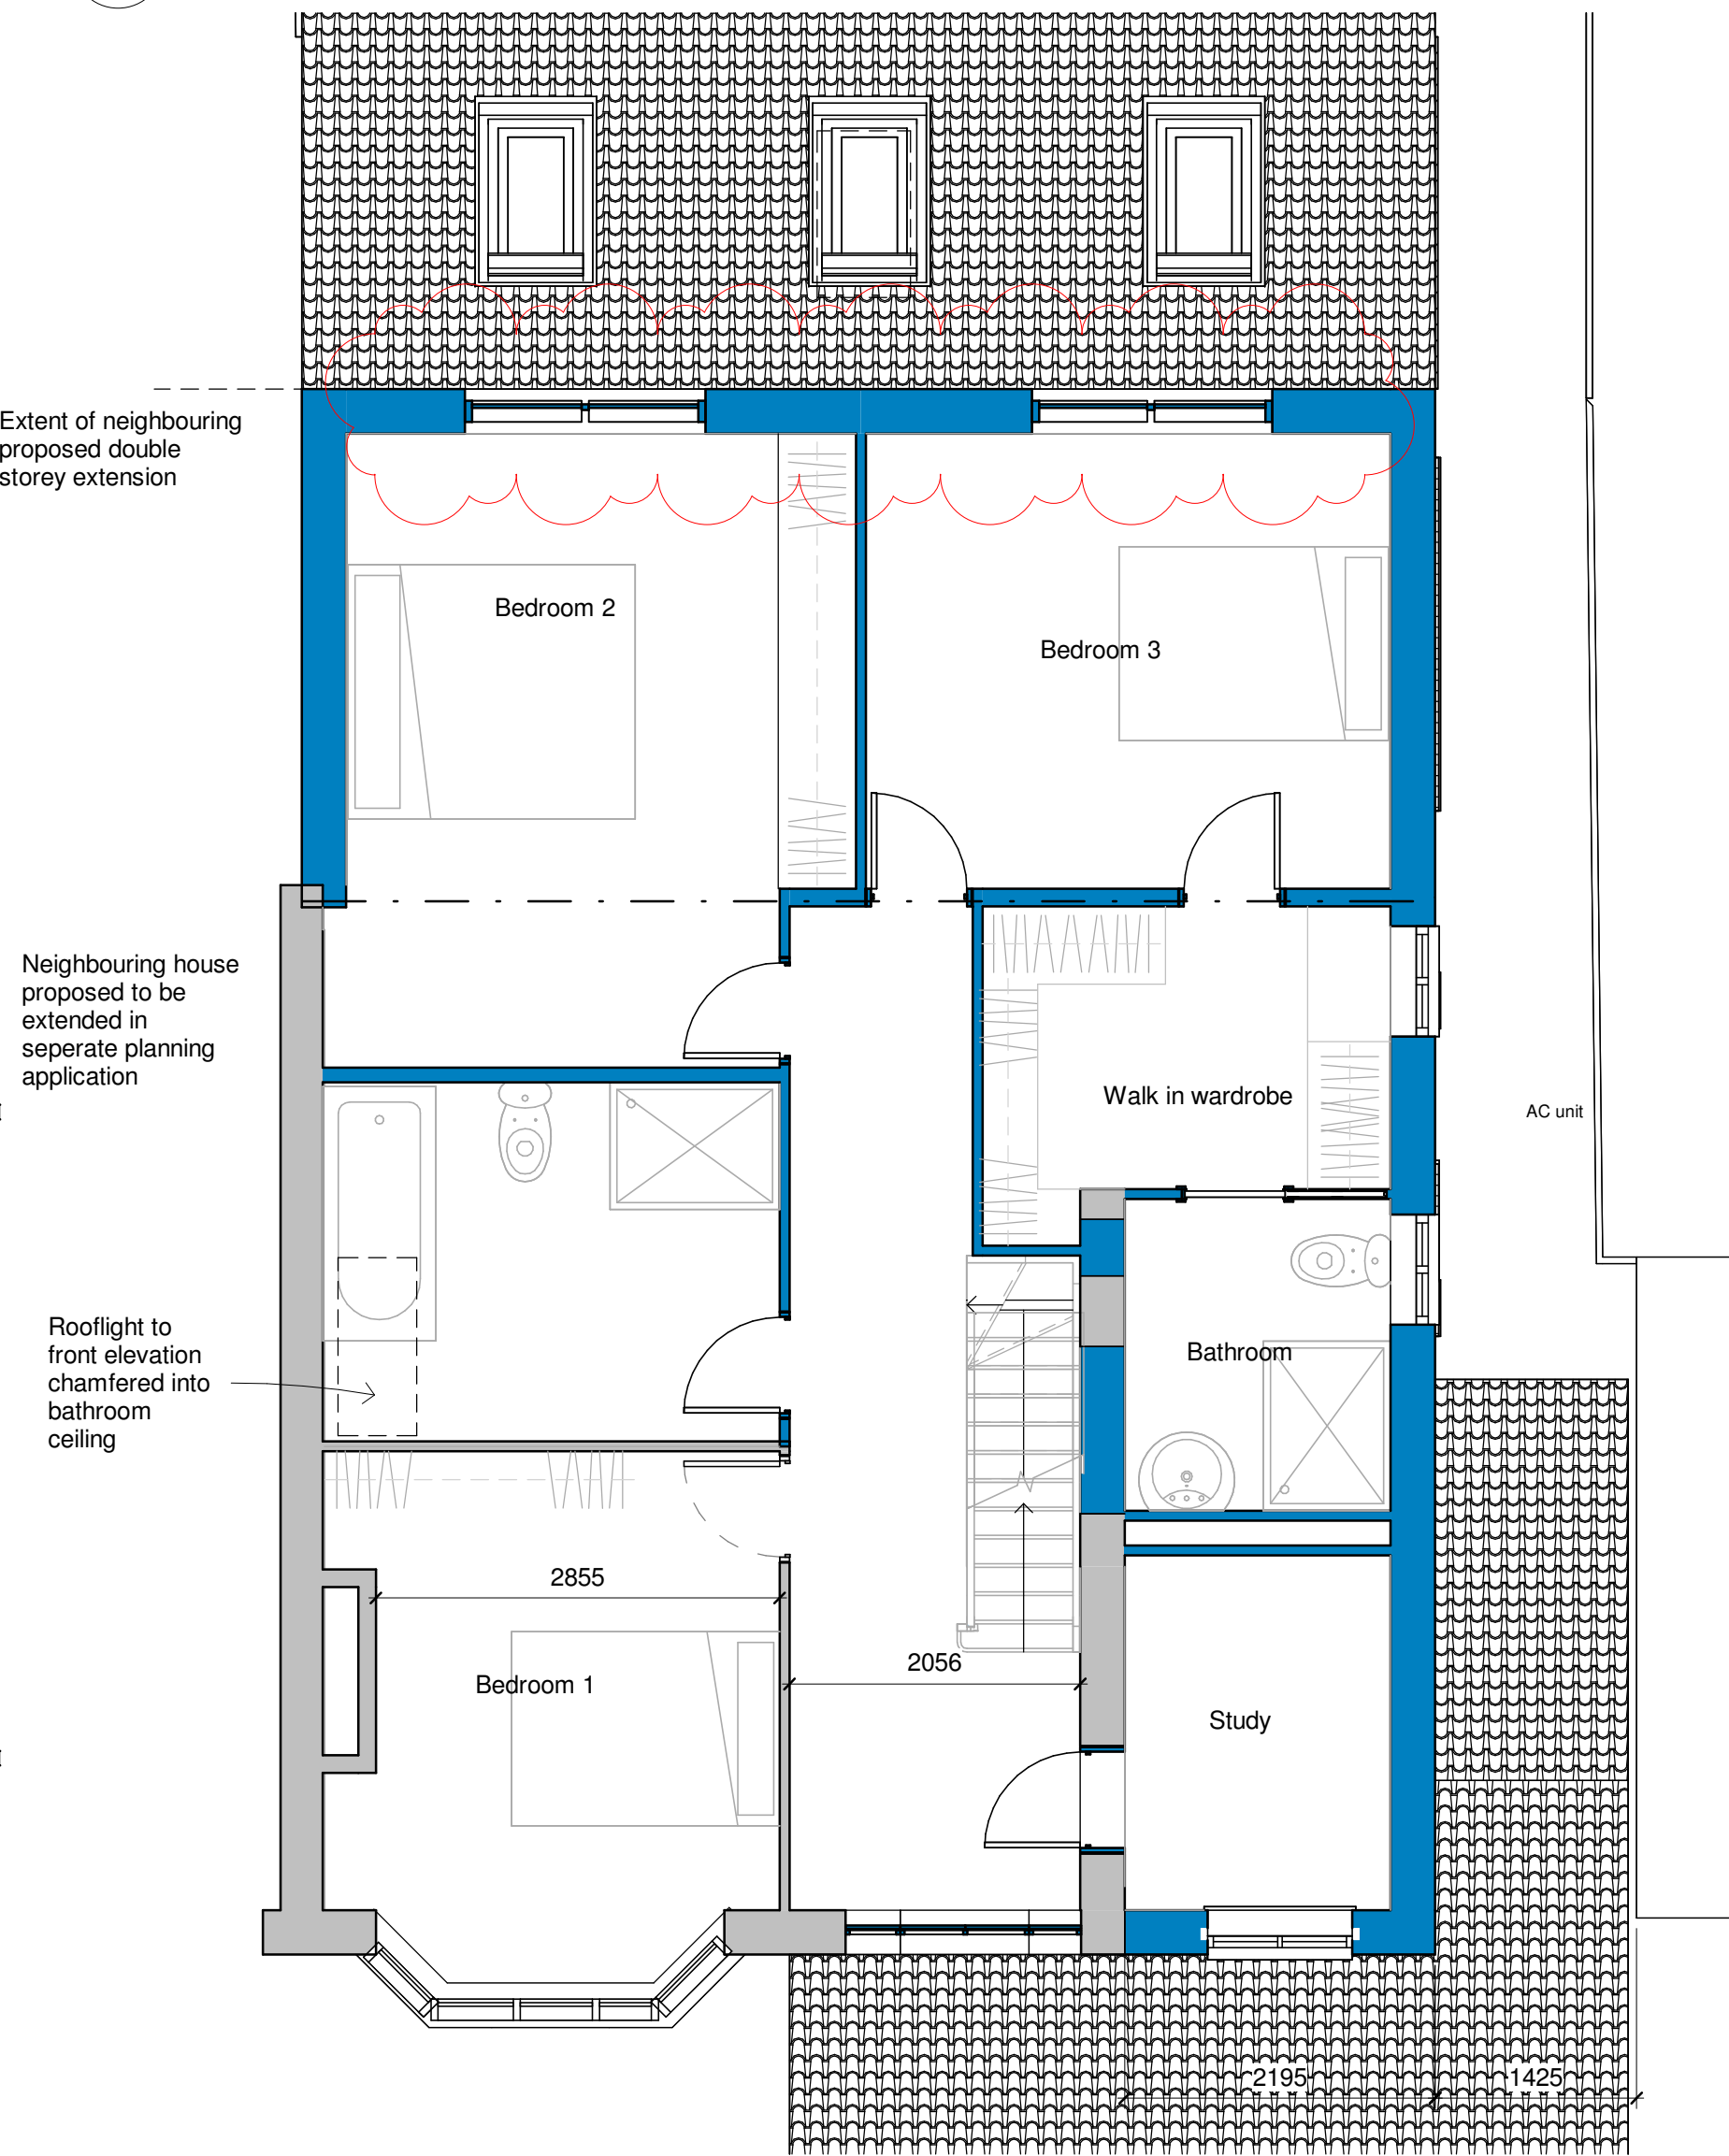

2 Proposed First Floor
1 : 50

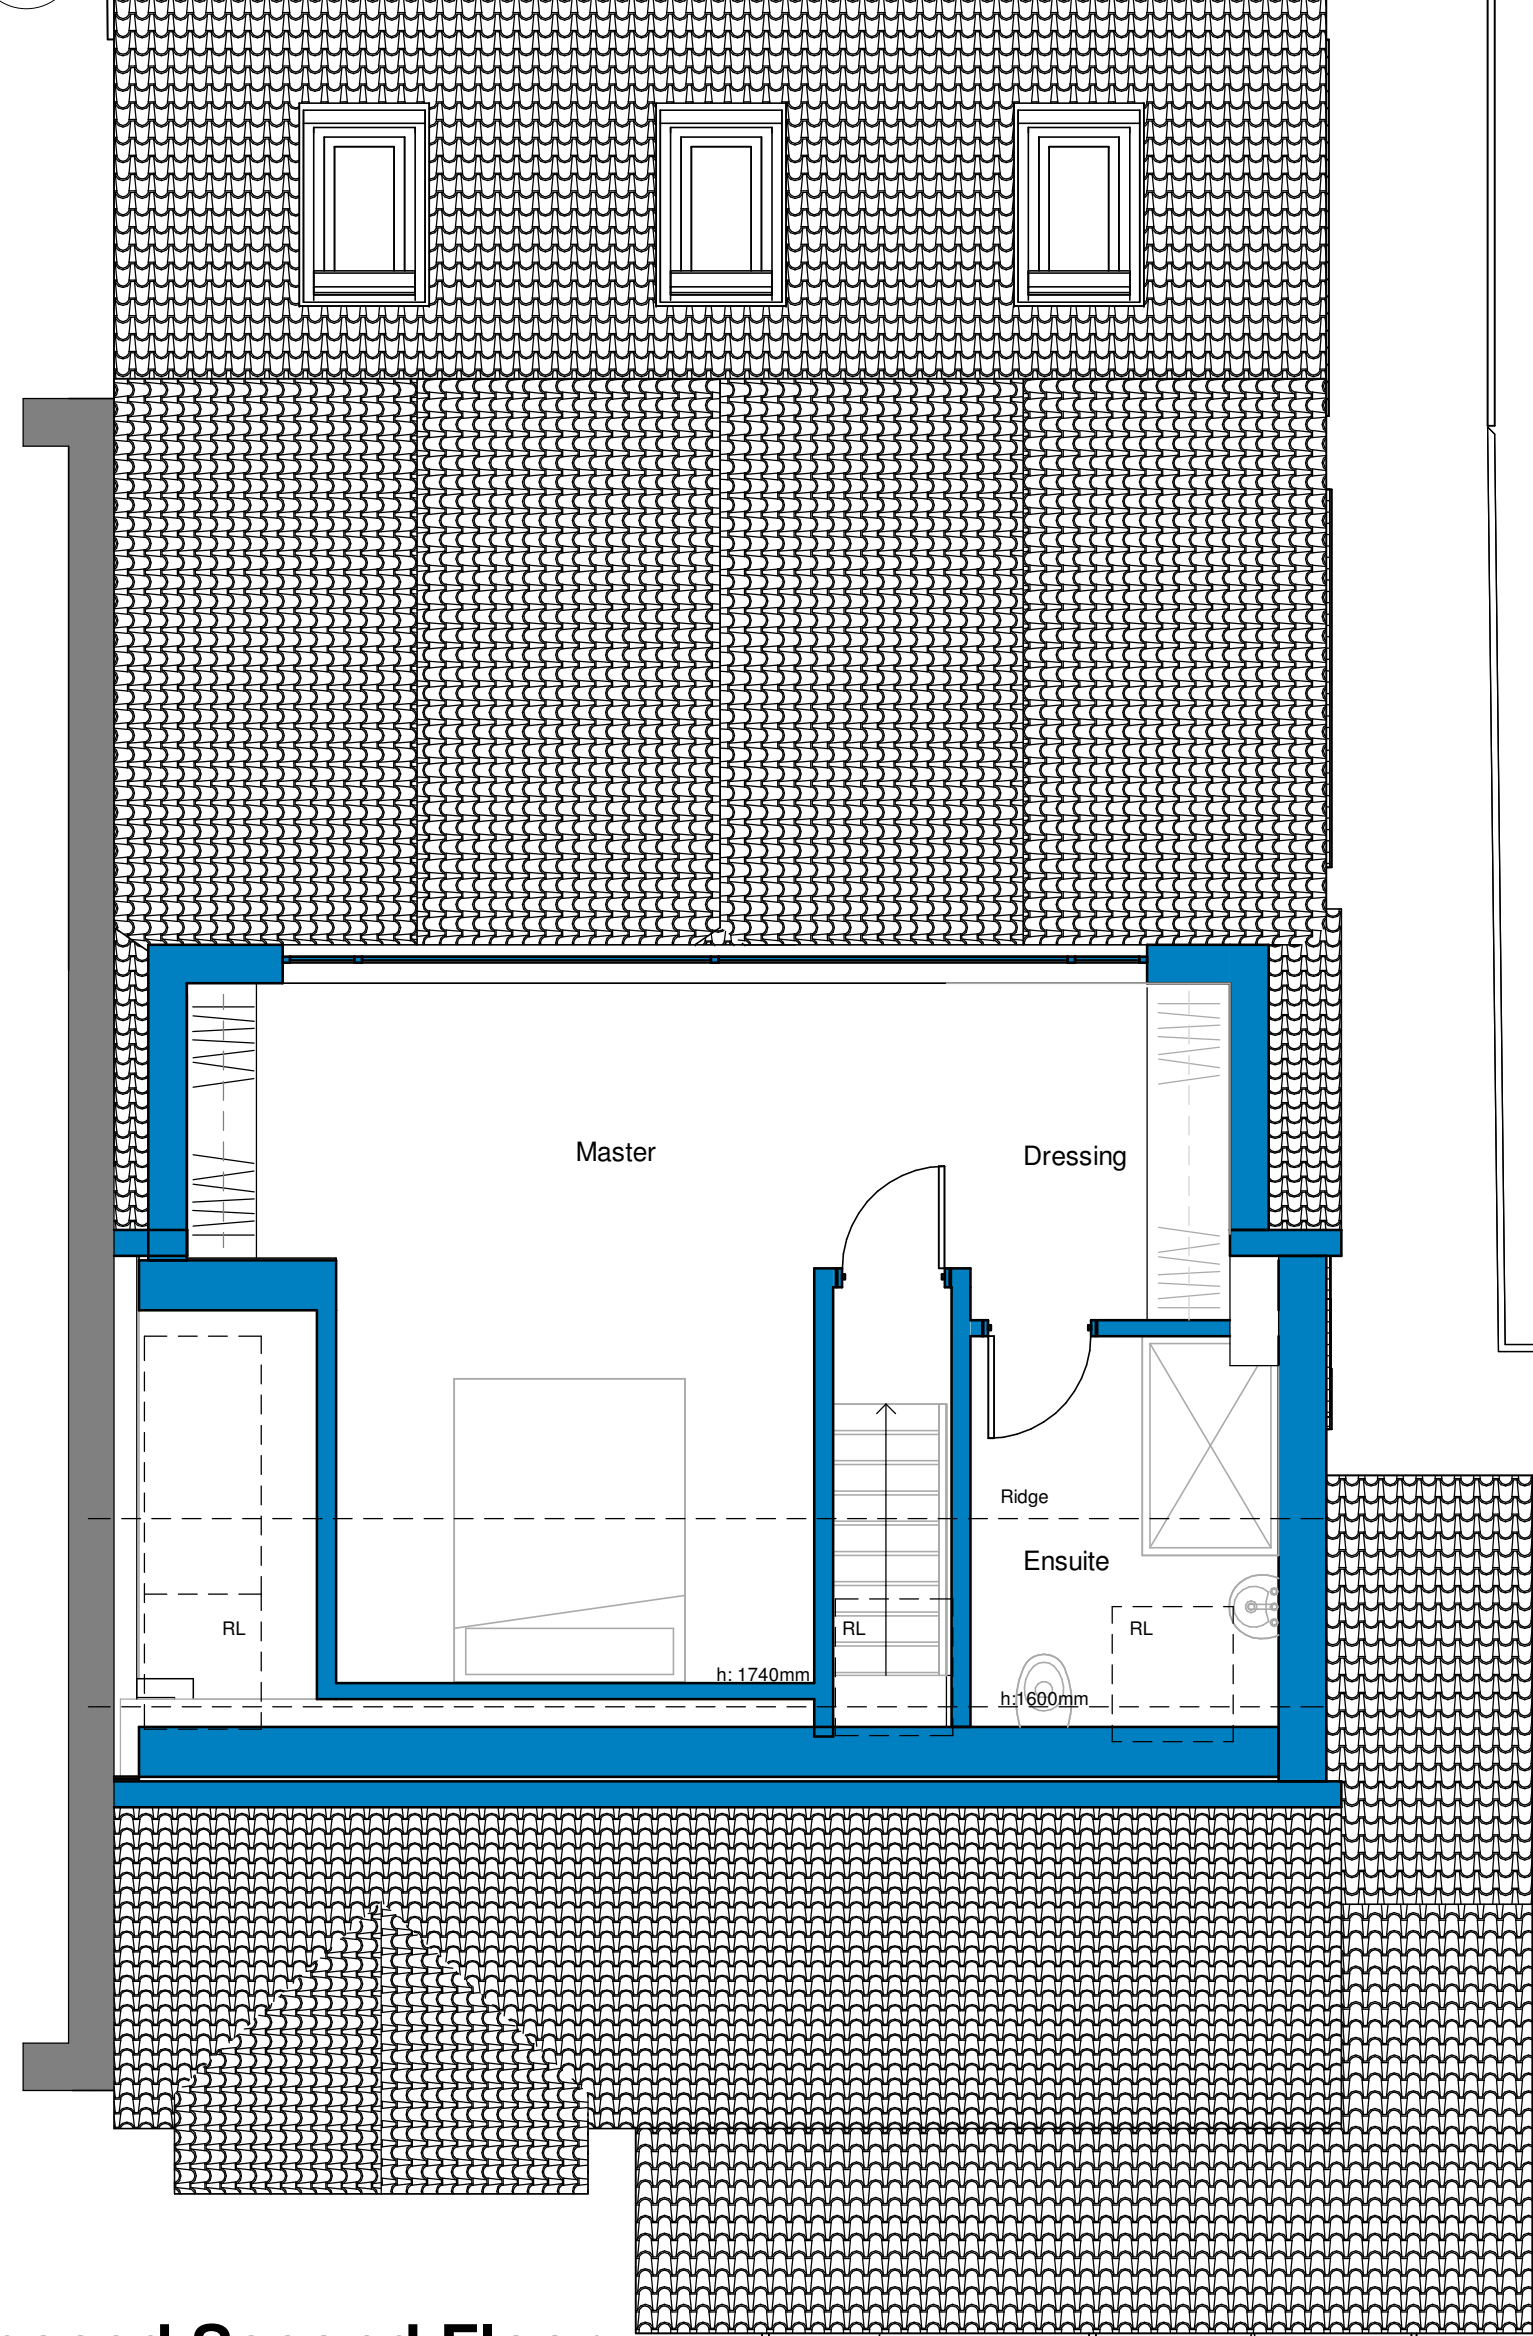

3 Proposed Second Floor
1 : 50

MATERIALS

Roof
Red Clay Tiles to match existing.



Clay

Walls
Red Brick to match existing.
Vertical composite cladding to dormer cheeks




Red Brick

Doors
Grey Aluminium bi fold and Grey UPVC side door to match existing



Composite cladding

Windows
Grey UPVC windows

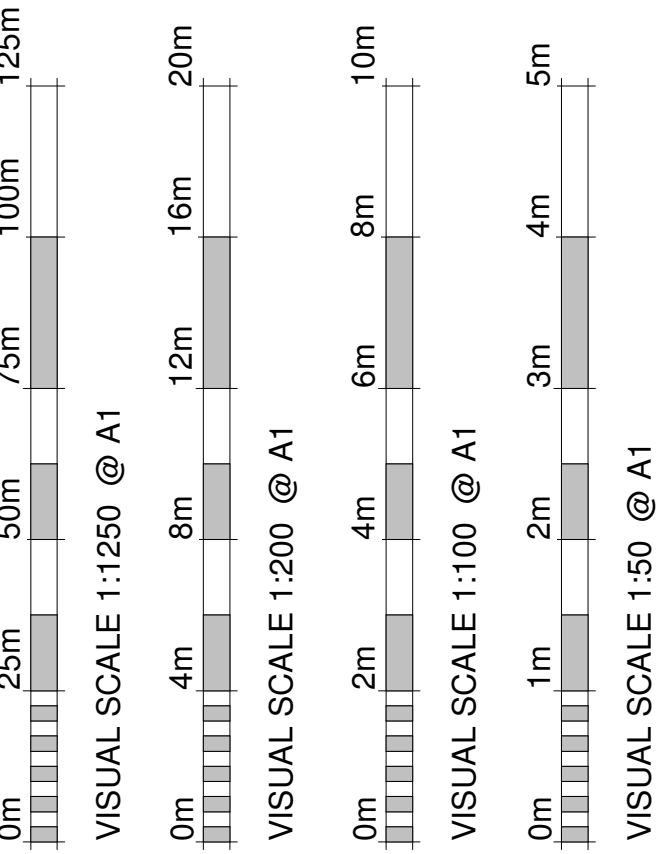

D	Window changes and external changes	03/01/2025	OD
C	External Changes	10/12/24	TC
B	Rear elevation, dormer width, rooflights to front elevation	17/08/22	JR
A	Side Elevation added	16/05/22	SC

Revision Number	Revision Description	Revision Date	Issued by
Revision			

Planning

Status:

Dimensions, areas and levels where given are only approximate and subject to site survey.
All dimensions are to be checked on site. Figured dimensions only are to be taken from this drawing.
This drawing is to be read in conjunction with all relevant consultants and/or specialists drawings/documents and any discrepancies or variations are to be notified to the Architect before the affected work commences. This drawing is copyright and remains the property of the Architects.

CROE
ARCHITECTS
REGISTERED QUALIFIED ARCHITECTS / HERTFORDSHIRE

telephone: 01462 453931
email: info@croearchitects.co.uk
web: www.croearchitects.co.uk

Project:
216 Cambridge Road,
Hitchin,
SG 4 0JW

Client:
Mr & Mrs Lomax

Drawing name:
As Proposed

Scale: As indicated	Drawing number	Revision
Date: 01 - 22	22029 - 010	
Drawn by: TC		