


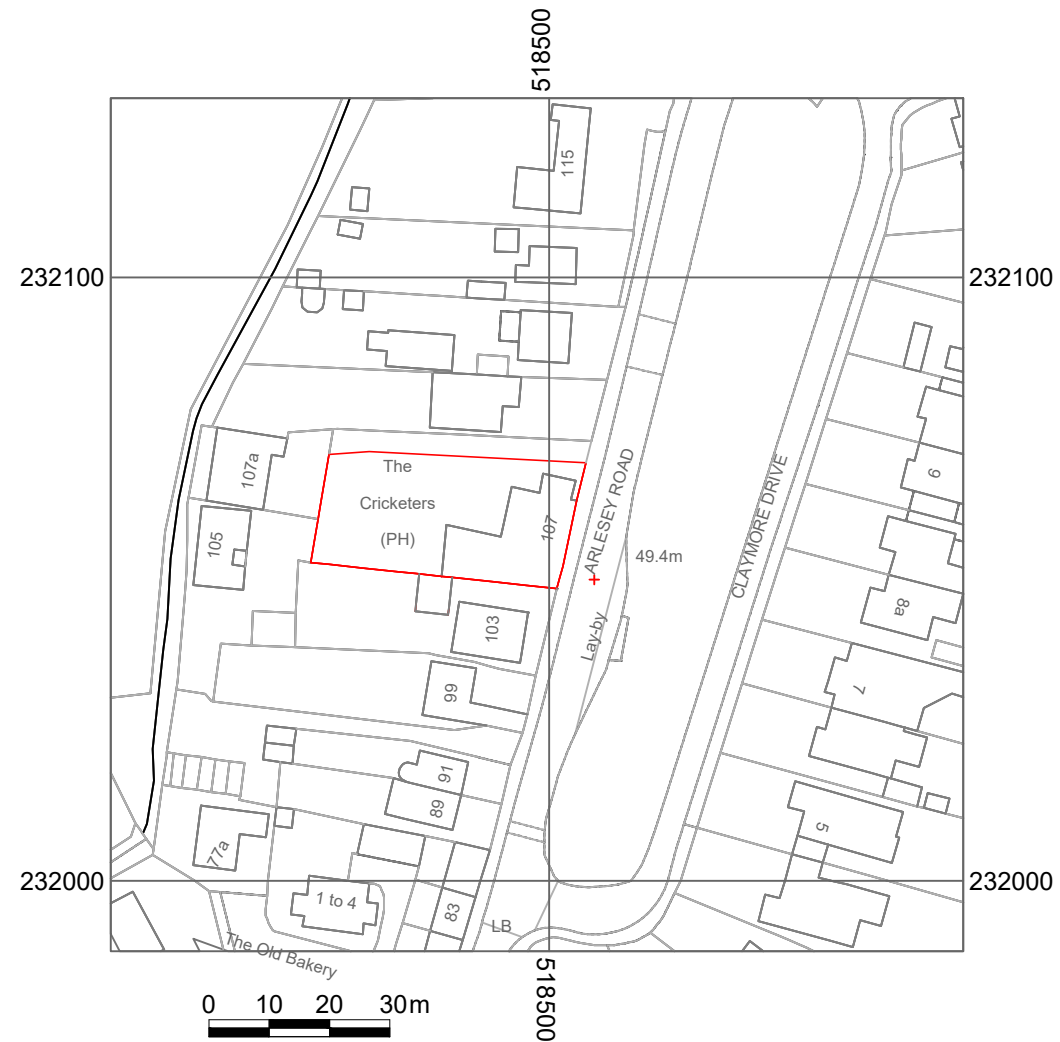

NOTES -

Drainage subject to a visit by the builder and assessment of existing drains.

Party wall act may be required and is the responsibility of the homeowner, we can advise if required.

Please review our Terms and Conditions on our website
www.binneyandsimsdesign.co.uk

Site plans and Location plans purchased from streetwise.net and are subject to their terms and conditions.

Drawings are for planning purposes only.

Prior to commencement of works the contractor is responsible for checking the plans to the site conditions. If any anomalies are found they are reported for rectification. Failure to do so at this stage will result in the contractor being liable for resulting costs incurred.

Drawings are subject to structural engineering and building control.

Copyright- © 2026

Client: Harry

Site Address:
107 Arlesey Road,
Ickleford,
Hitchin
SG5 3TH

Scale: 1:200, 1:1250

Drawn By:KSD

Date: 20/04/2026

Drawing No: 1391/SPLP


Binney Sims