


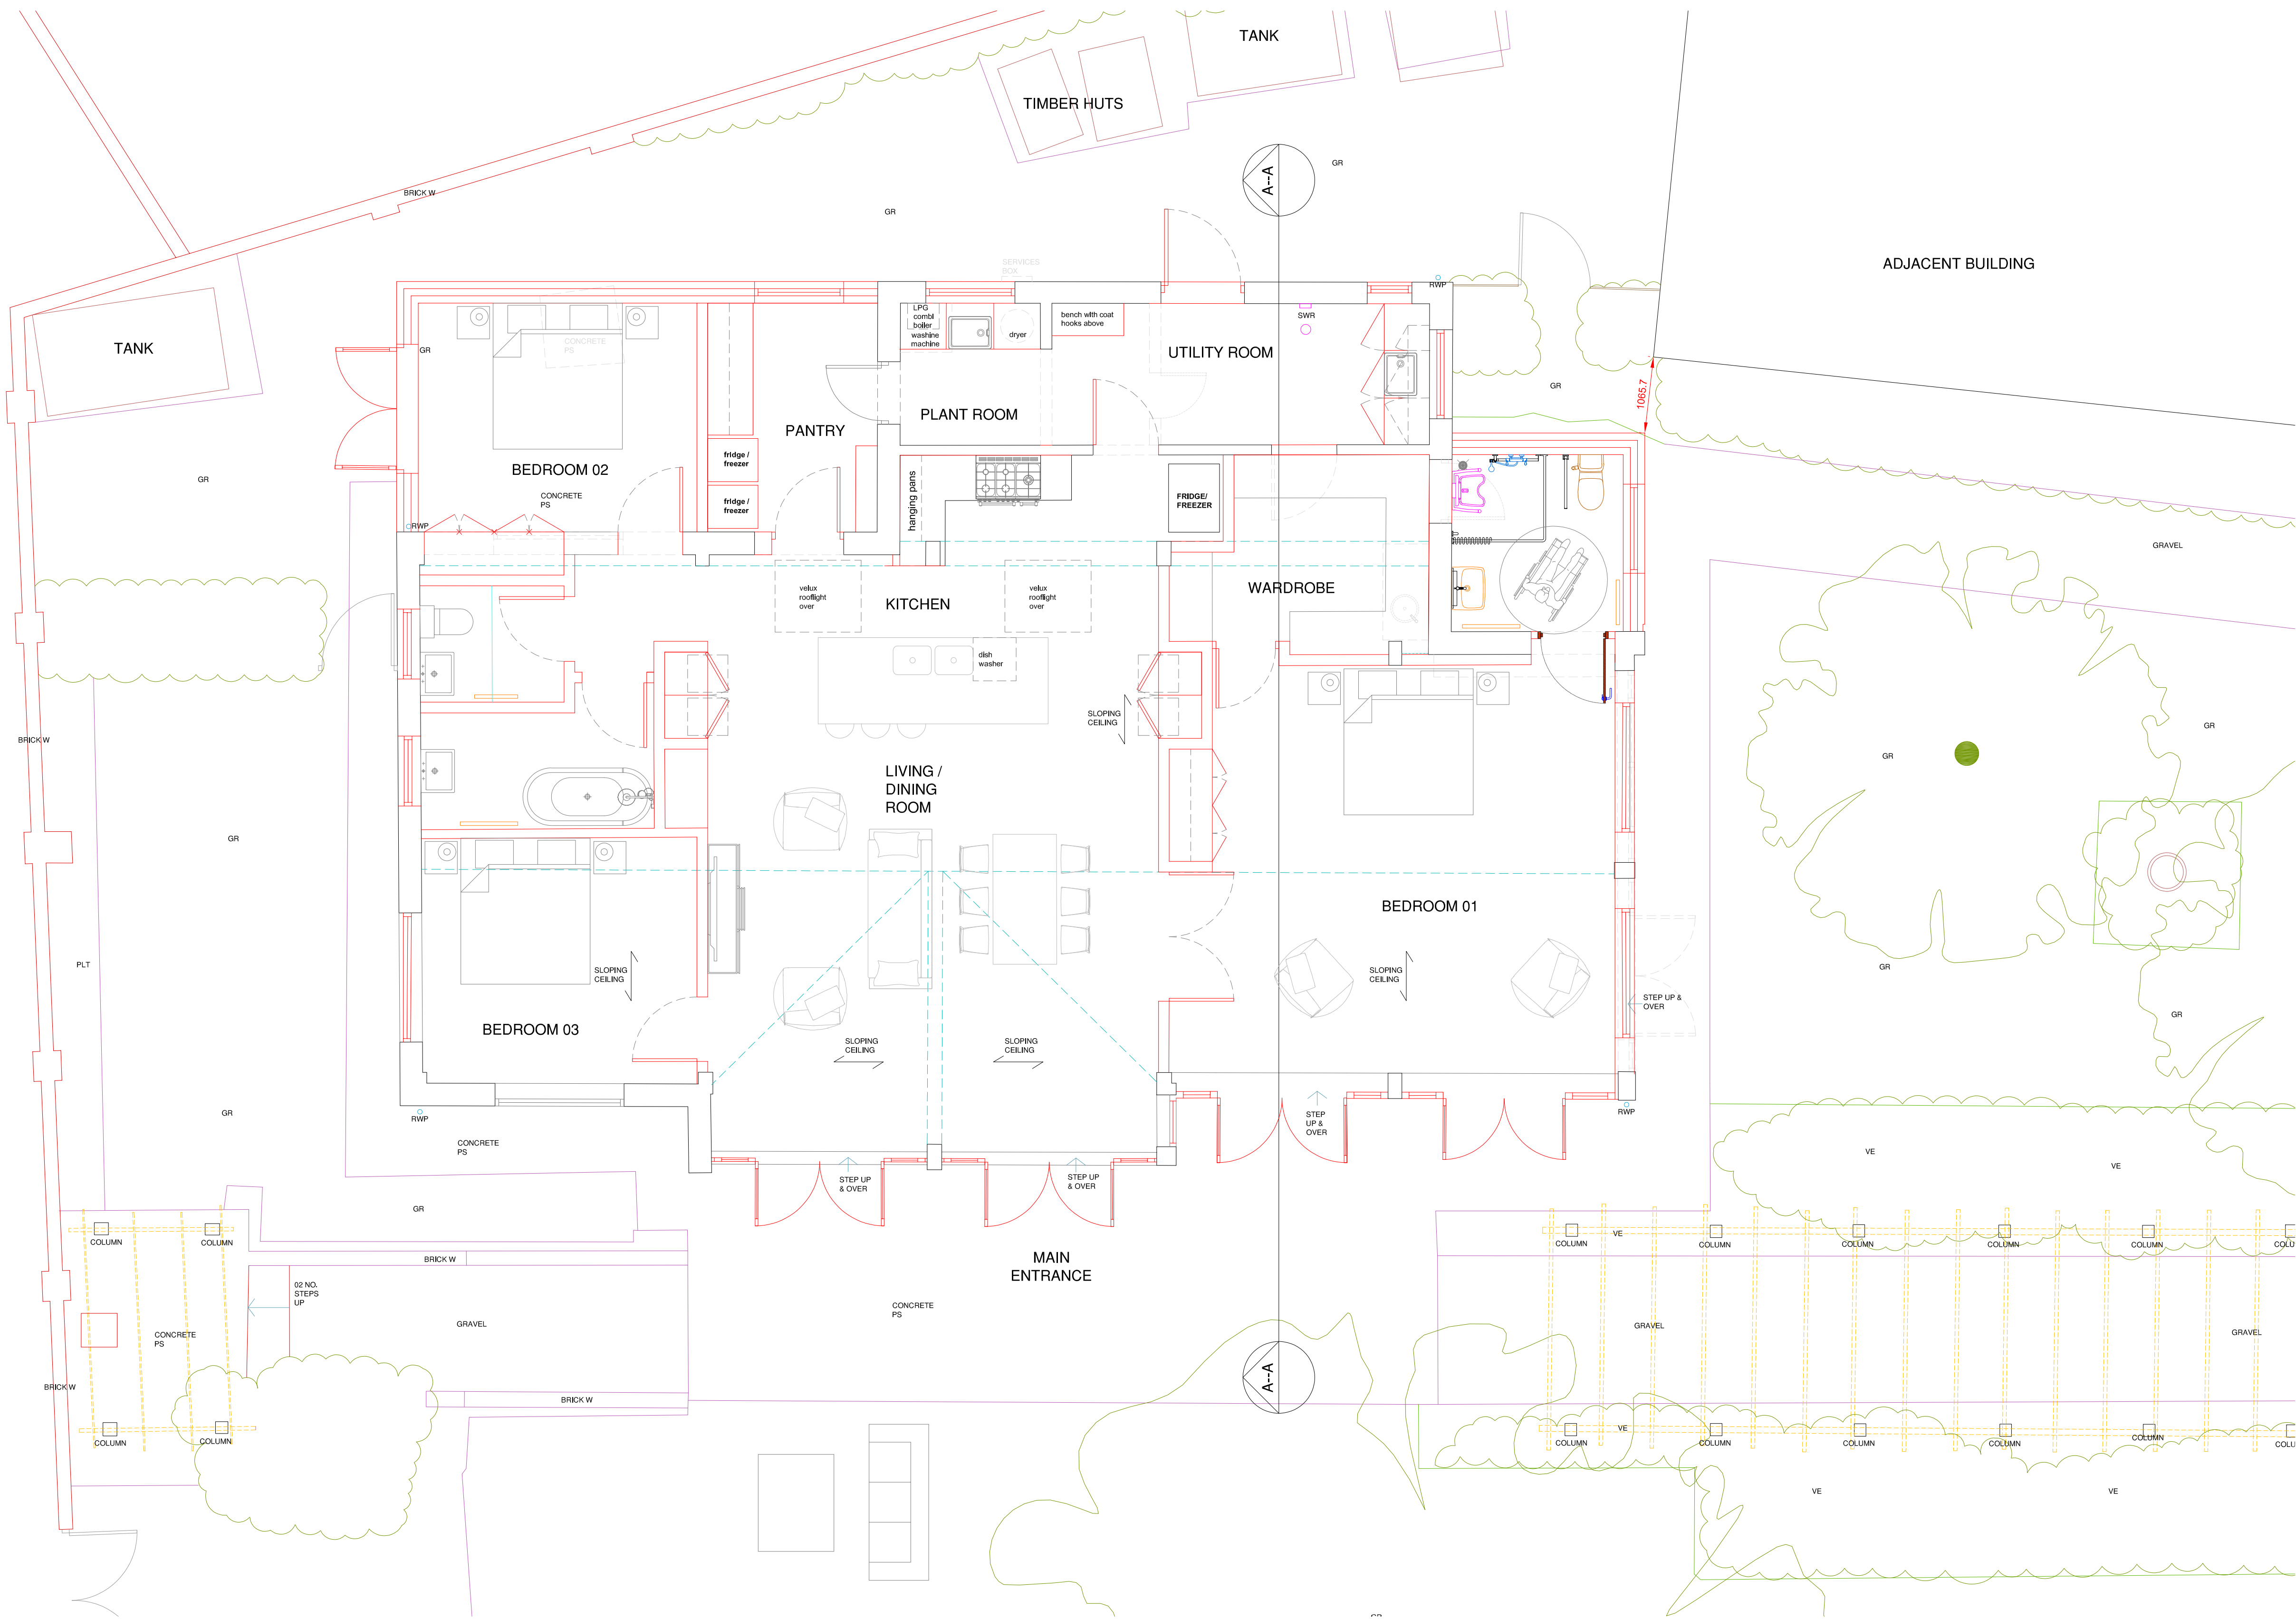

PROPOSED GROUND FLOOR PLAN

1:50 Scale

REV	DATE	AMENDMENTS

PROJECT: PUMP HOUSE ANNEX CONVERSION
ADDRESS: THE PUMP HOUSE
KINGS WALDEN SG4 8LJ
CLIENT: ROBERTSON
DWG NO.: PHAC.P03
DWG TITLE: PROPOSED_GROUND_FLOOR_PLAN
DWG DATE: JULY 2024
DWG SIZE: 1:50@_A1
DRAWING: JT CHECKED: DR ISSUE:

