



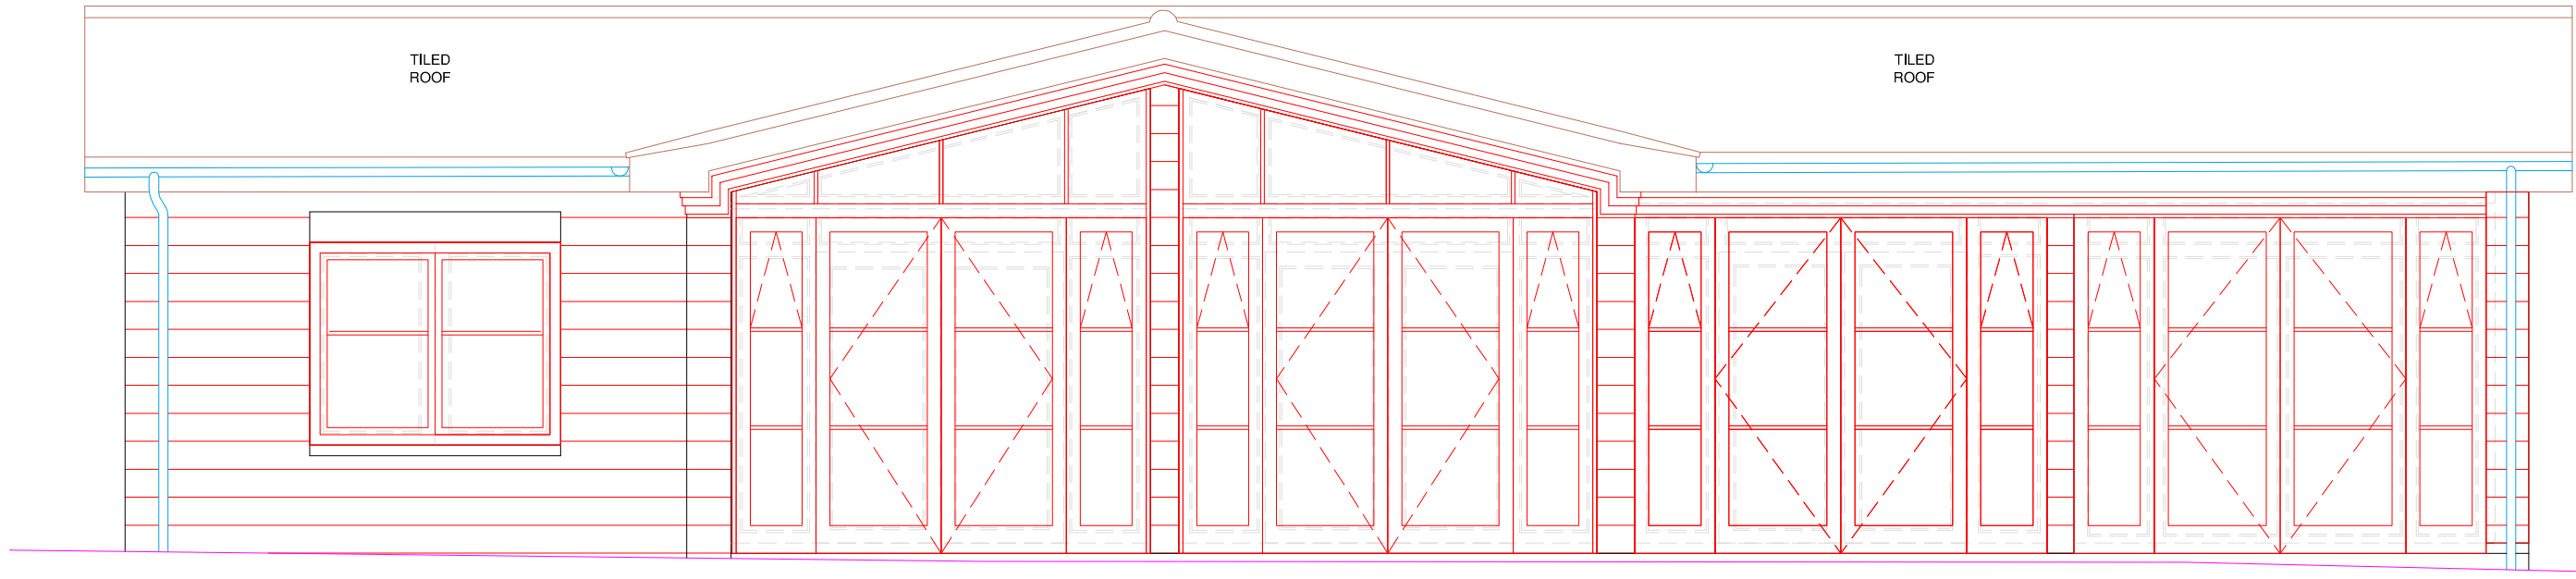


47M LINE

PROPOSED WEST ELEVATION
1:50 Scale

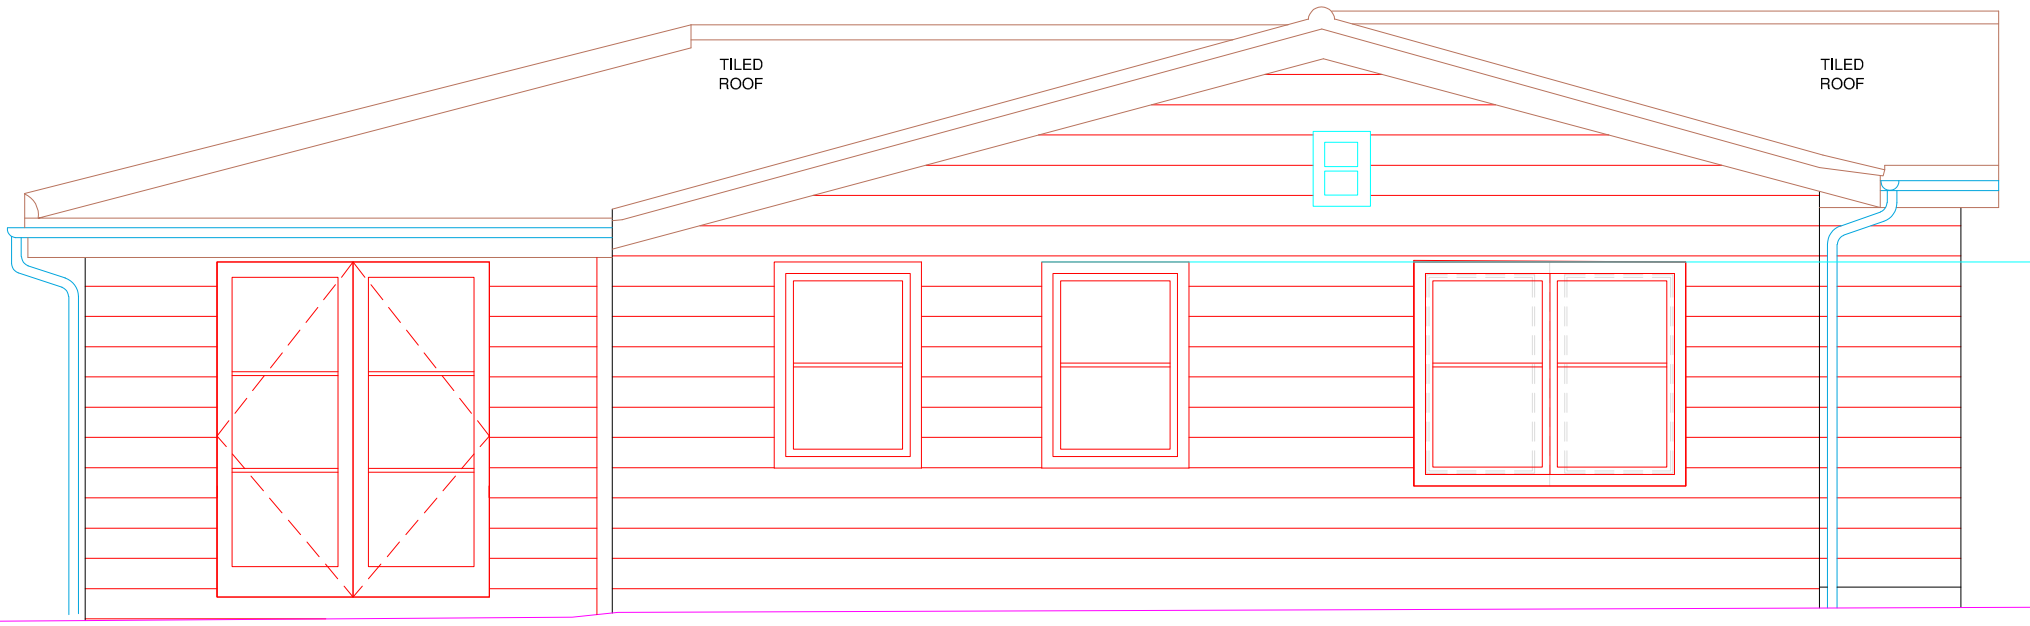


47M LINE

PROPOSED NORTH ELEVATION
1:50 Scale

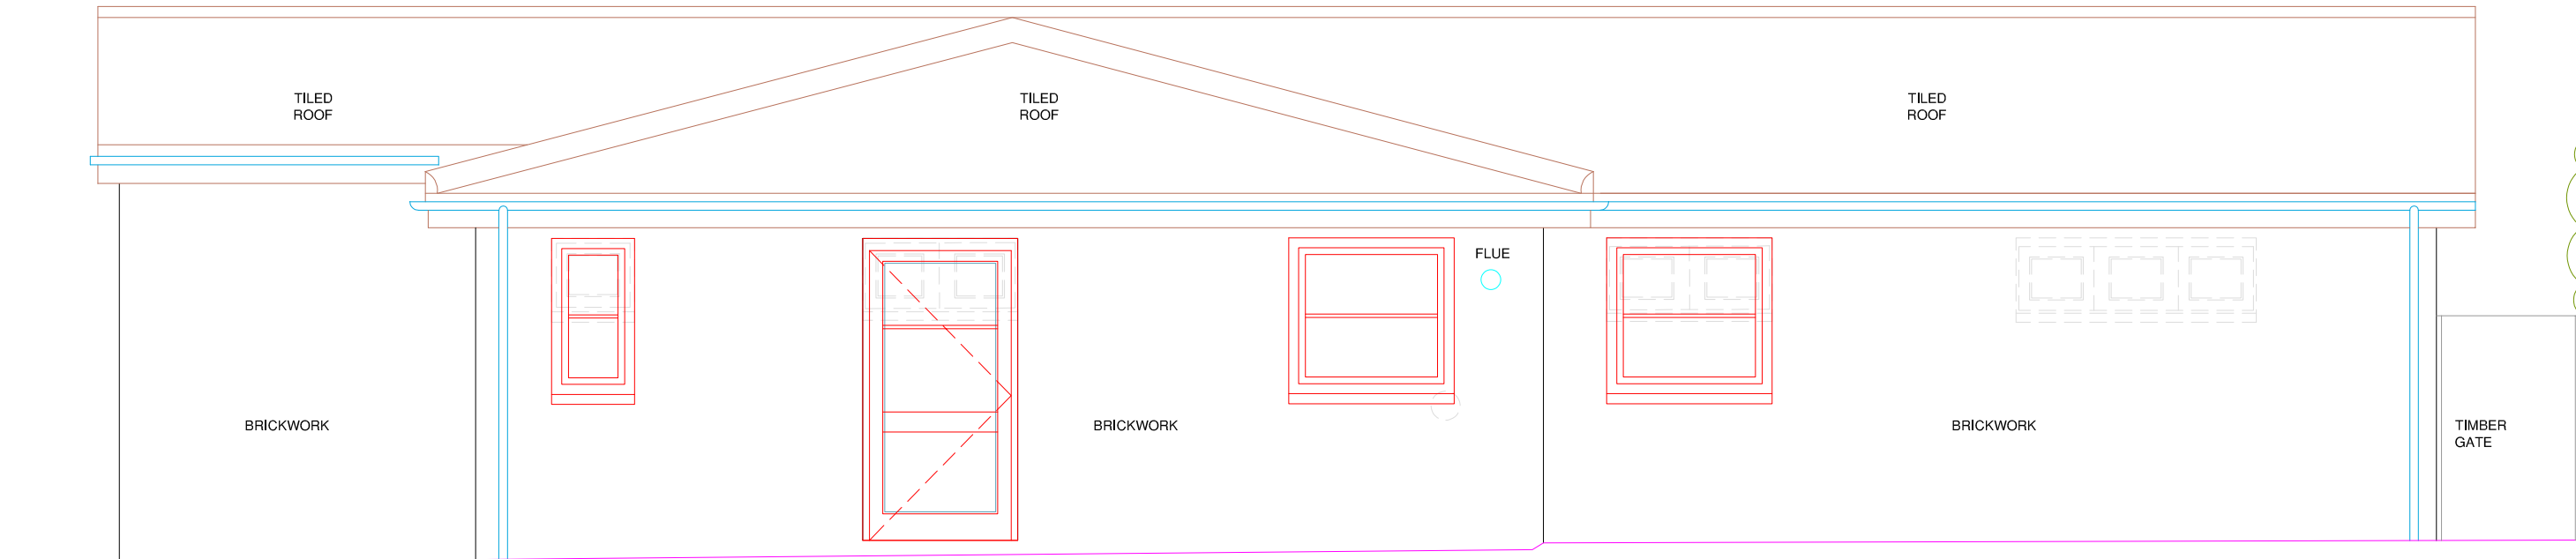

47M LINE


PROPOSED EAST ELEVATION
1:50 Scale

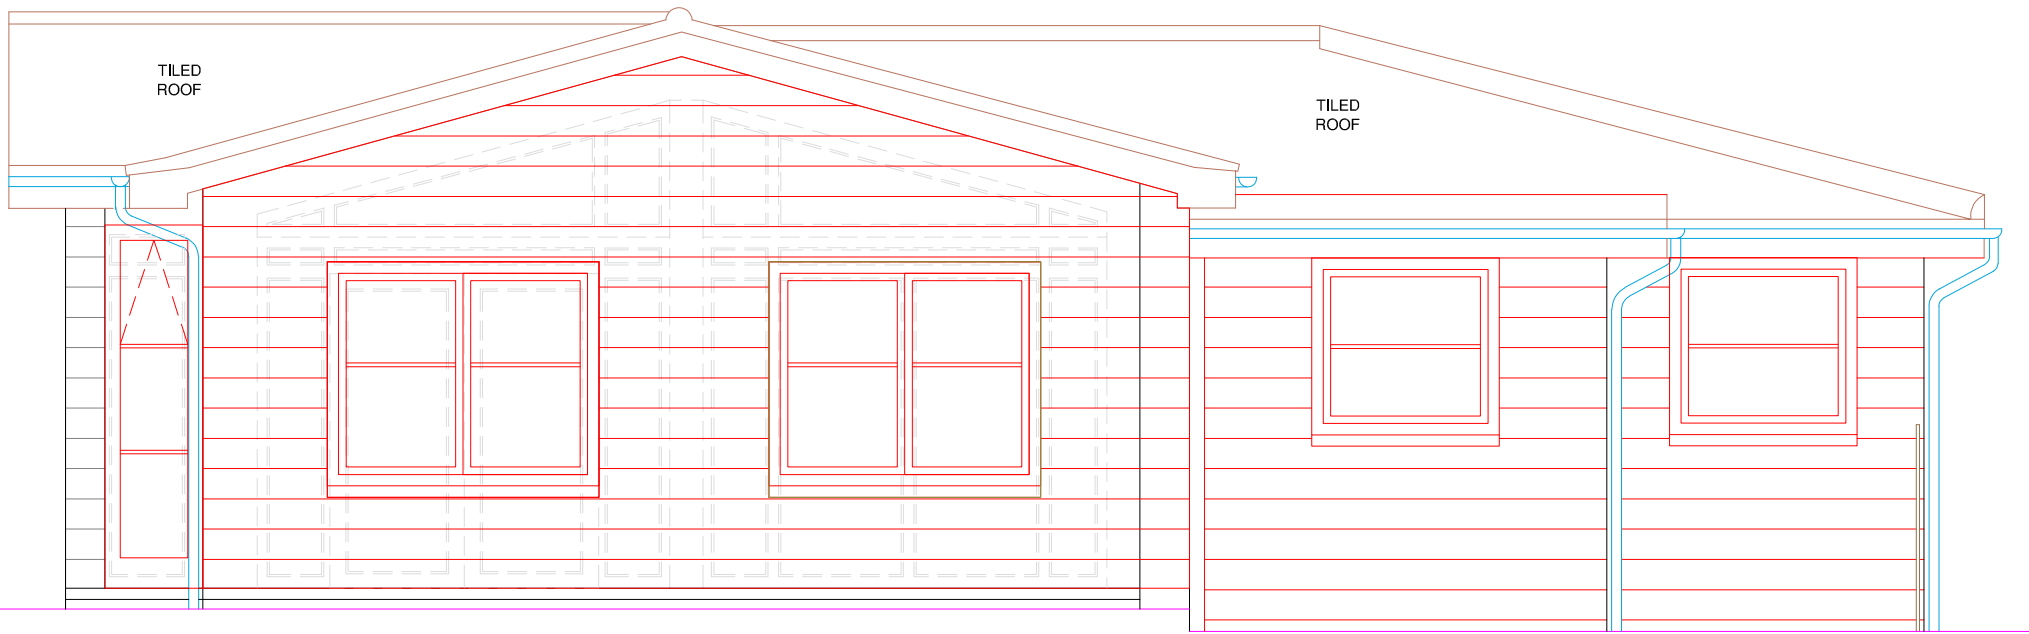

47M LINE

PROPOSED SOUTH ELEVATION
1:50 Scale

REV	DATE	AMENDMENTS

 

PROJECT: PUMP HOUSE ANNEX CONVERSION
ADDRESS: THE PUMP HOUSE
KINGS WALDEN SG4 8LJ
CLIENT: ROBERTSON
DWG NO.: PHAC.P04
DWG TITLE: PROPOSED ELEVATIONS
DWG DATE: JULY 2024
DWG SIZE: 1:50@_A1
DRAWING: JT | CHECKED: DR | ISSUE: 1