




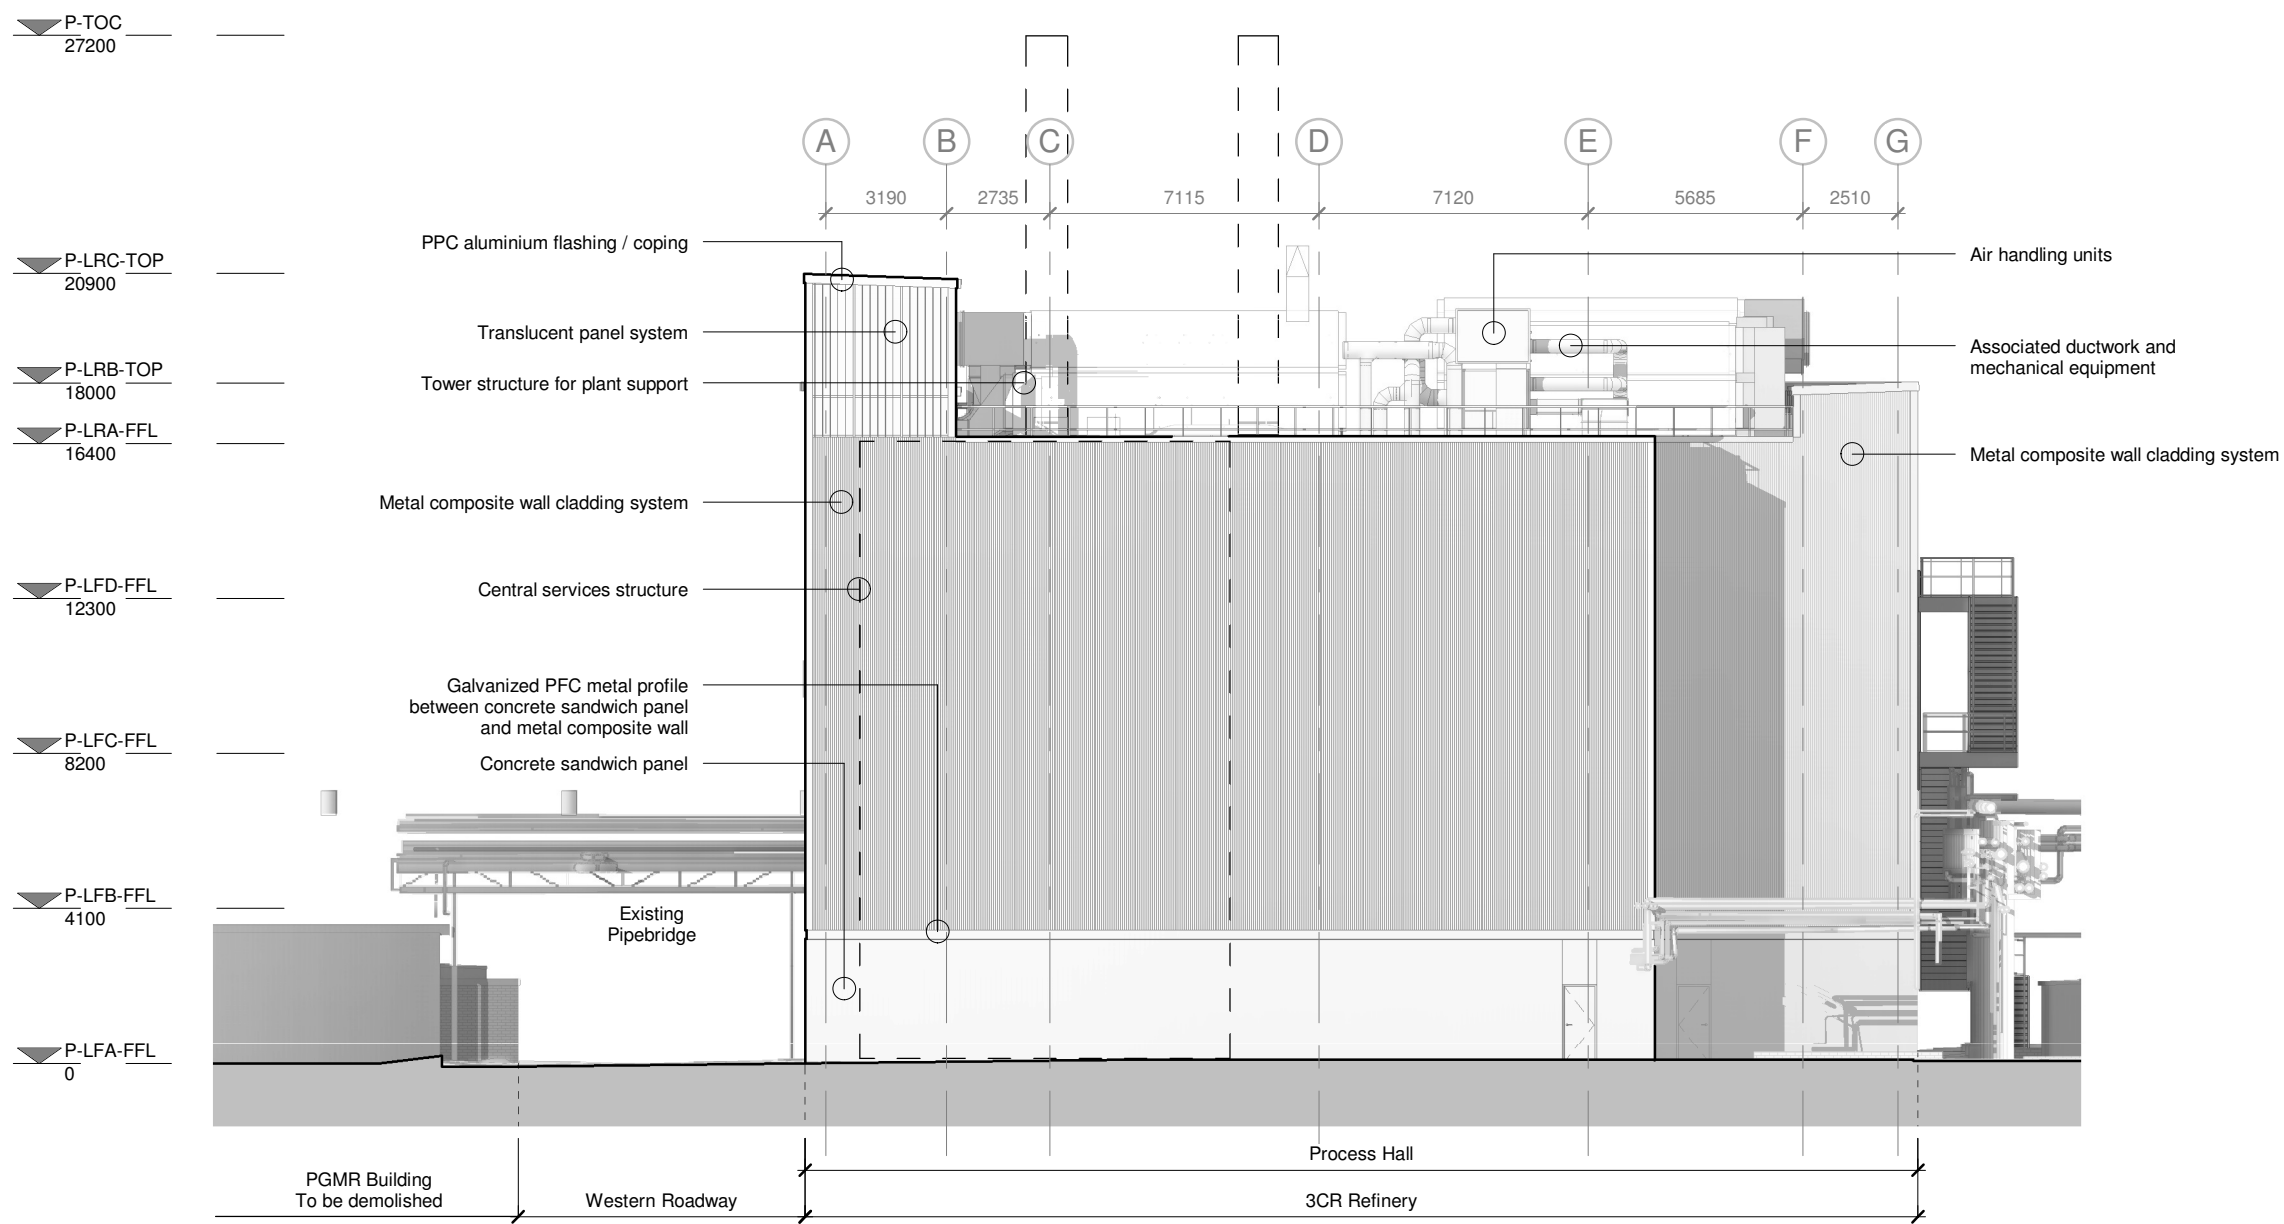


1 North-West Elevation
1 : 200

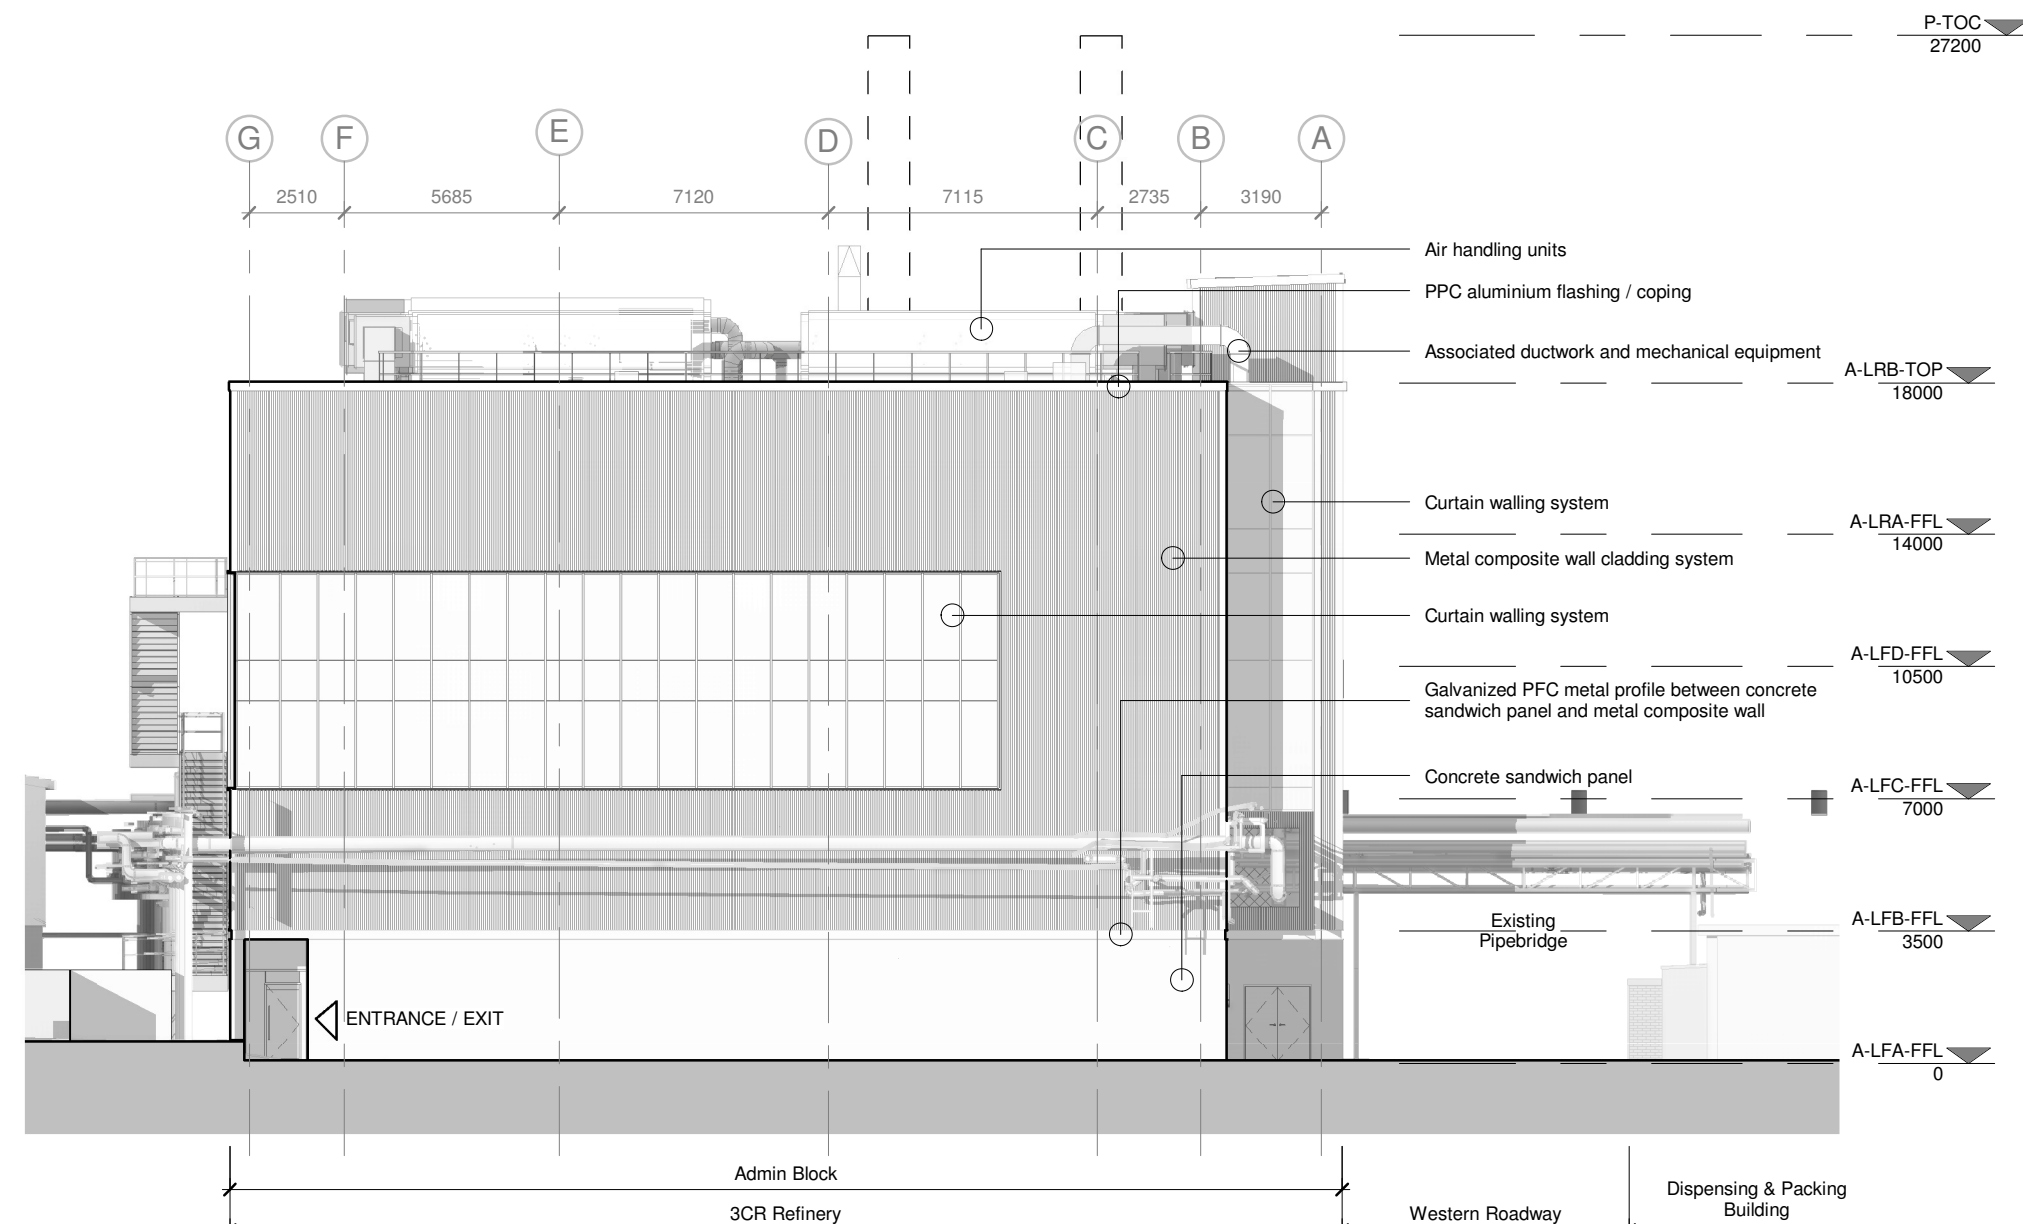

2 South-East Elevation
1 : 200

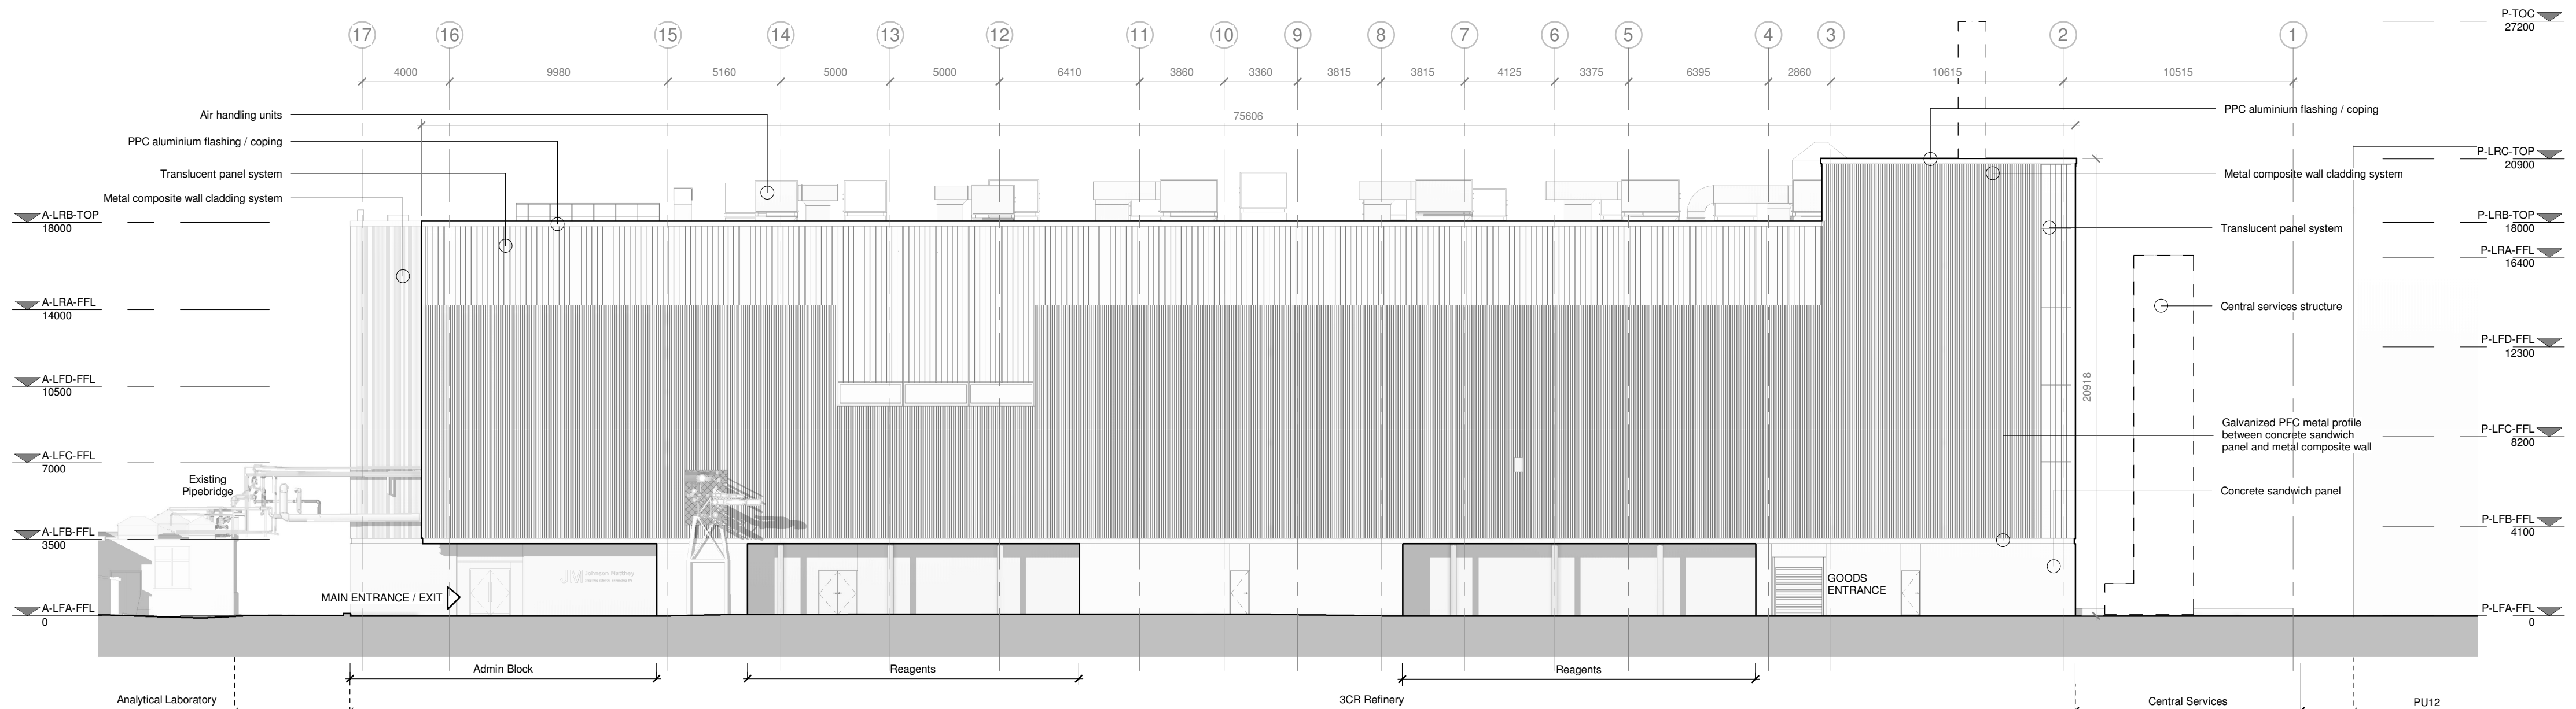

3 North-East Elevation
1 : 200

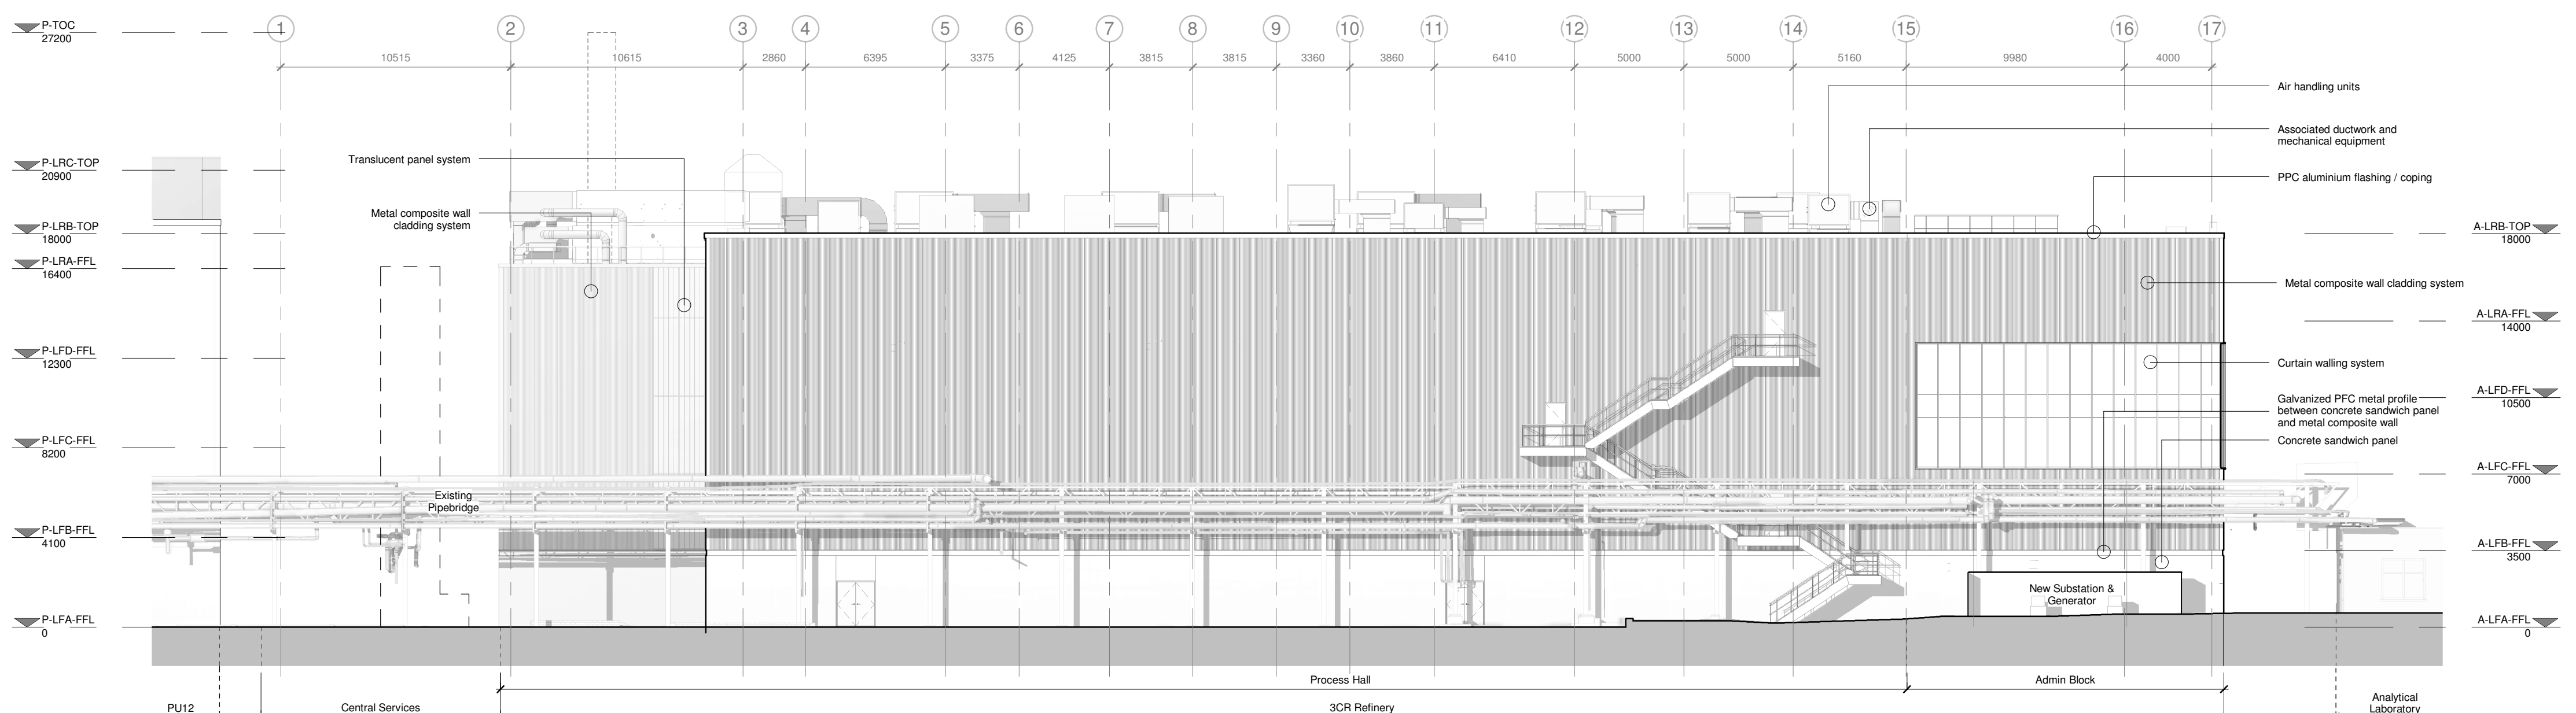

4 South-West Elevation
1 : 200

Client:

JM Johnson Matthey
Inspiring science, enhancing life

HAZARD IDENTIFICATION LEGEND:


HAZARD IDENTIFICATION (if none state 'none relevant')	CONTROL AND MITIGATION MEASURES
None relevant	None relevant

NOTE:
Hazards listed above are only those considered significant risks and:
a) not likely to be obvious to a competent contractor or other designers;
b) unusual; or
c) likely to be difficult to manage effectively
Drawings not to be scaled and used for construction. All drawings subject to review following receipt of topographical survey.

Level Abbreviations Key	
LFX	. Level Floor X
LRX	. Level Roof X
FFL	. Finished Floor Level
TOP	. Top of Parapet
TOC	. Top of Chimney

P03	2018-07-02	Issued for Planning	CC	MW	PON
P02	2018-04-06	For Review & Comment	JLR	MW	RG
P01	2018-03-02	Preliminary Issue	JLR	JLR	MW
REV	DATE	DESCRIPTION	DWN	CHK	APP

Do not scale from this drawing. All dimensions to be verified on site prior to the commencement of any work or the production of any shop drawings. All discrepancies to be reported to Bryden Wood Technology Ltd. This drawing is to be read in conjunction with all related Consultant's drawings and any other relevant information. This drawing is the copyright of Bryden Wood Technology Ltd.

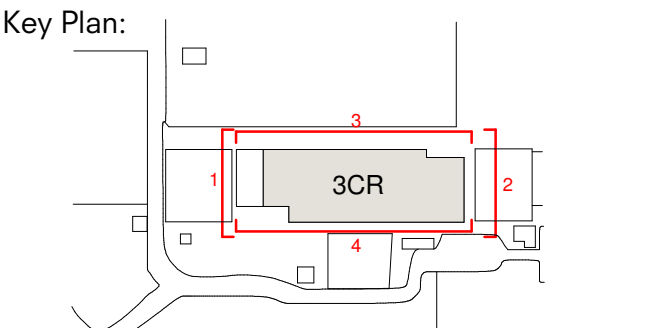

Project:
Johnson Matthey 3CR

Drawing Title:
General Arrangement Elevations Proposed

Drawing Number:
0303-TCR1-BWT-A1-ZZZ-DR-A-2104

Scale: Paper Size: Status: Revision:
1:100 A1 S2 P03

Bryden Wood

+44 (0)20-7253-4772
info@Brydenwood.co.uk
brydenwood.co.uk
Bryden Wood
100 Gray's Inn Road,
London, WC1X 8AL, UK