


Existing plans



First Floor Plan

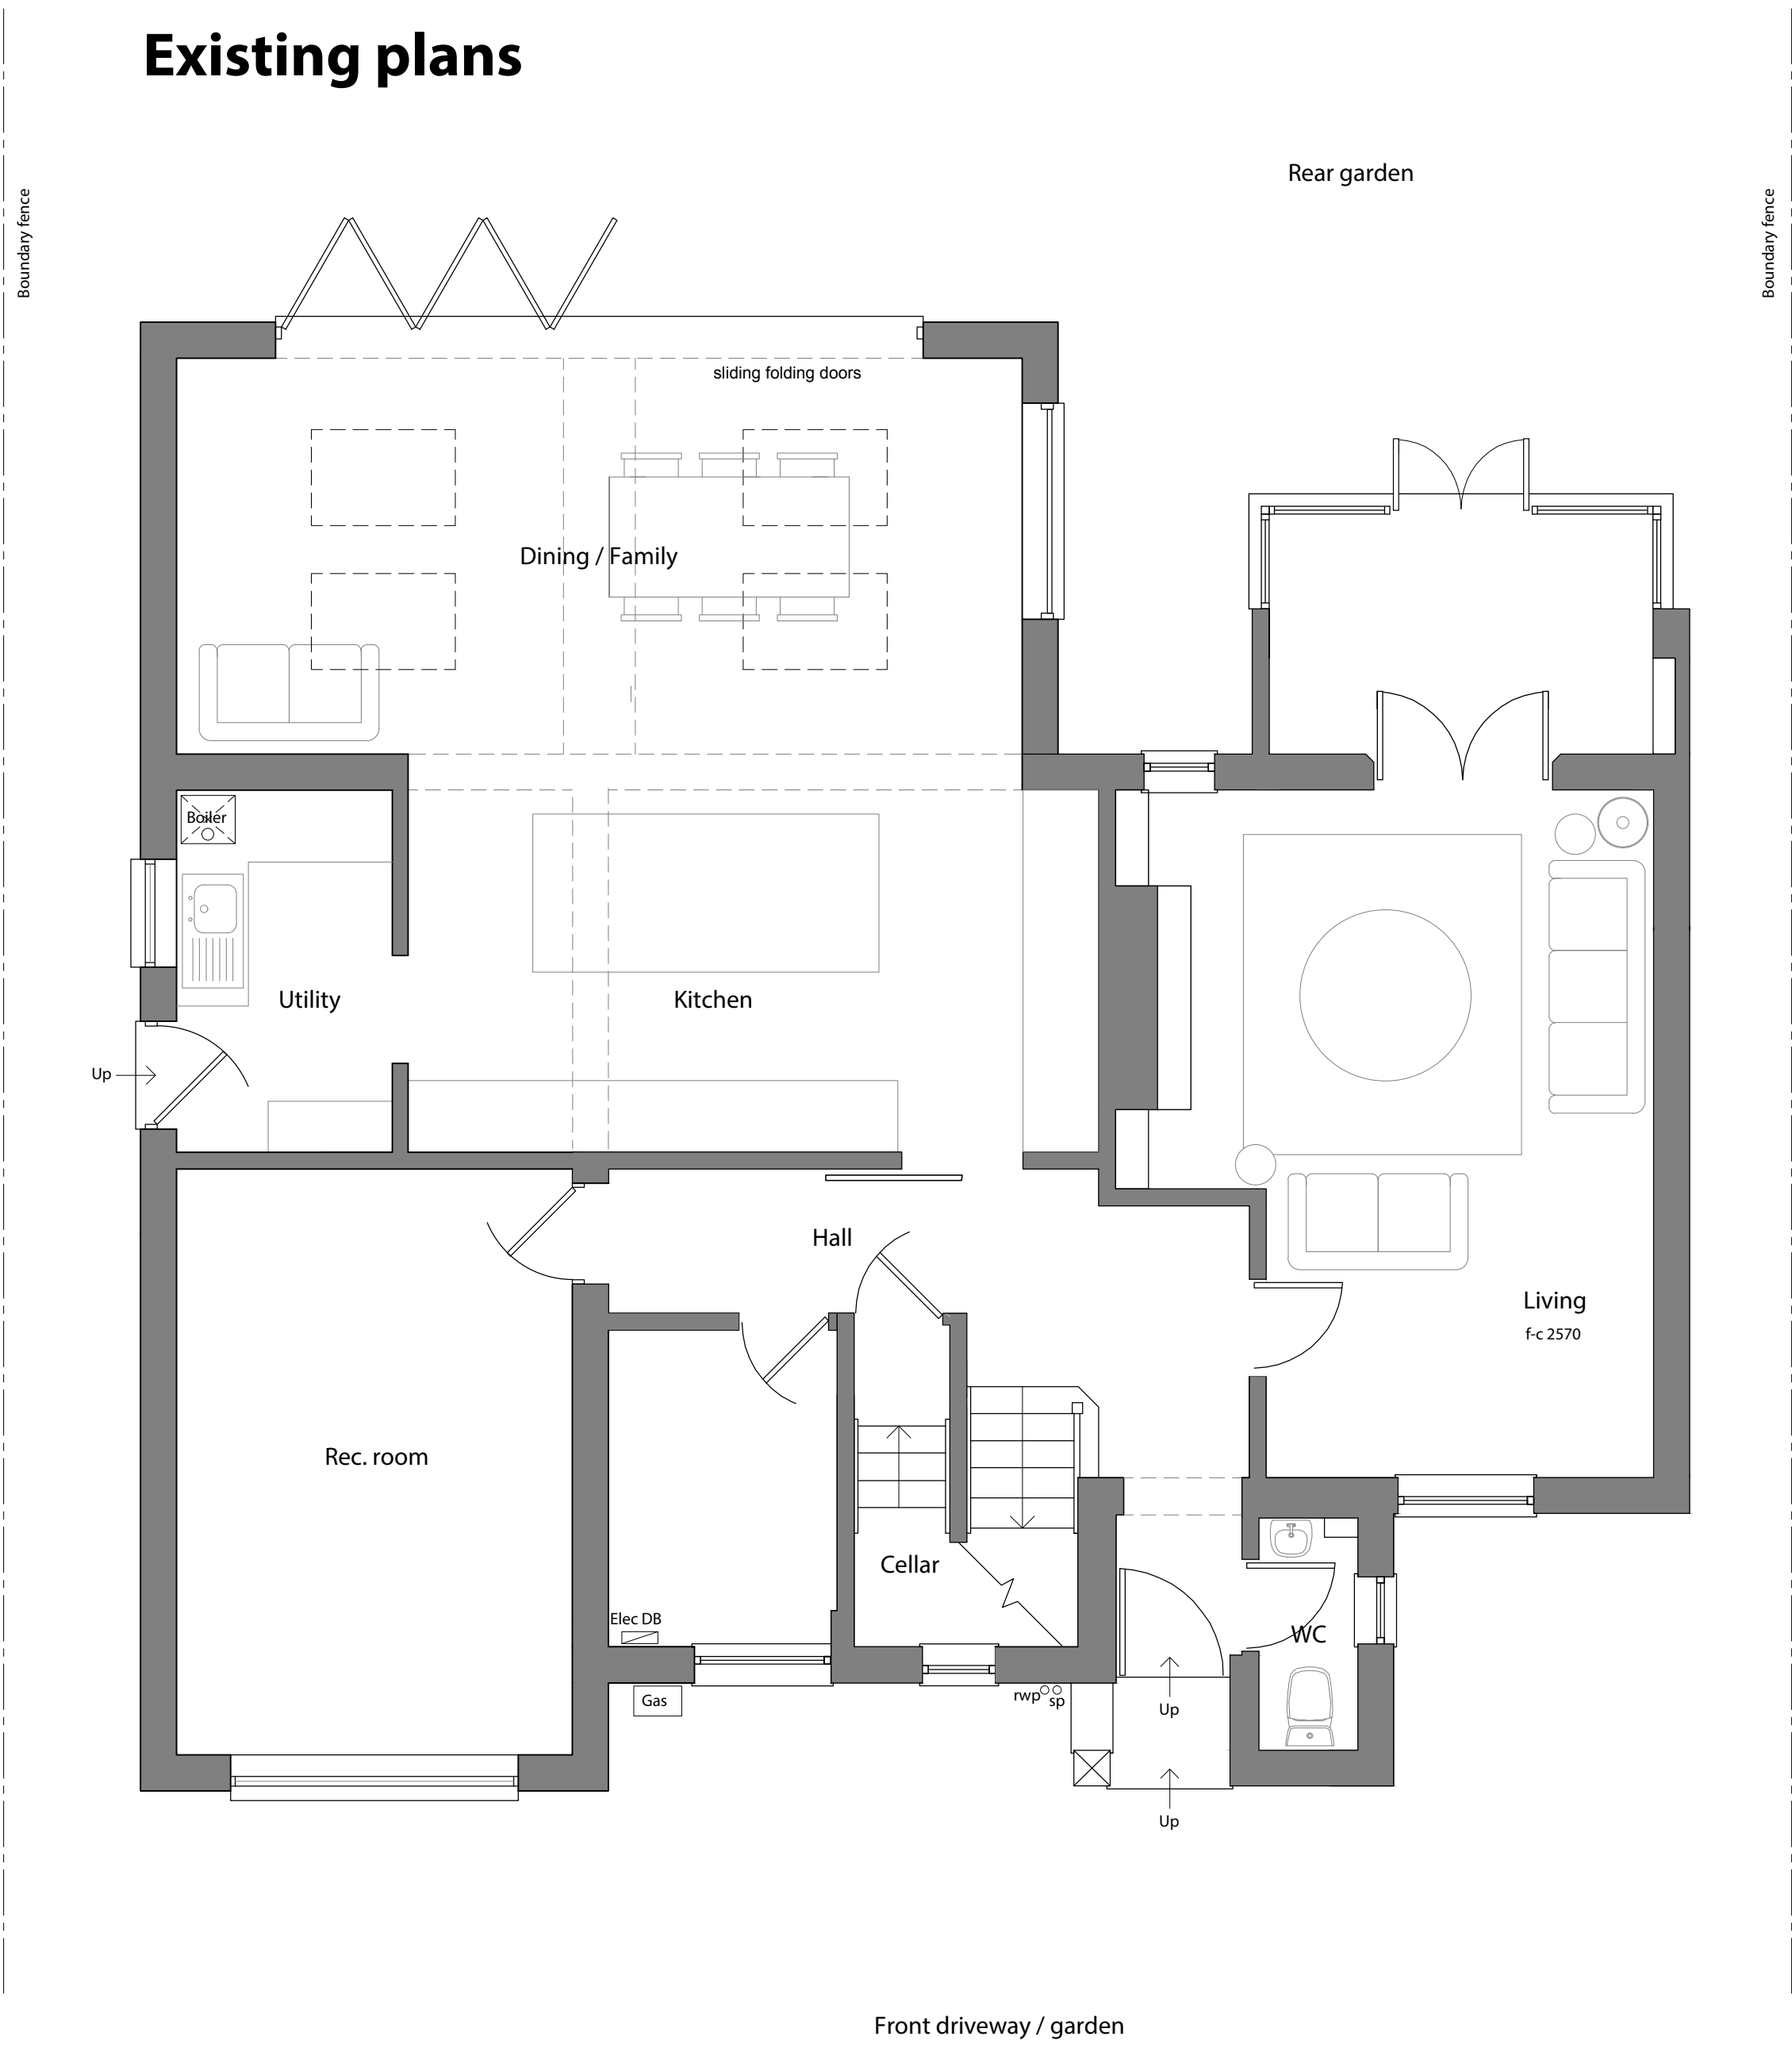

Ground Floor Plan



North West Elevation

South West Elevation

South East Elevation

North East Elevation

CLIENT  
Mr & Mrs A Lambert

PROJECT  
Extension & Alteration  
15 Coach Drive  
Hitchin  
Herts SG4 9AP

DRAWING TITLE  
Floor plans and elevations  
as existing

SCALE 1:50/100 @ A1 DRAWING NUMBER REVISION

DATE August 2024

DRAWN

JOB NUMBER CHECKED BY

102

Scale @ 1:50

2.5m 2m 1.5m 1m 0.5m 0m