


Proposed plans — Keep present conservatory footprint: add flat roof, change glazing build brick wall to West side of construtction

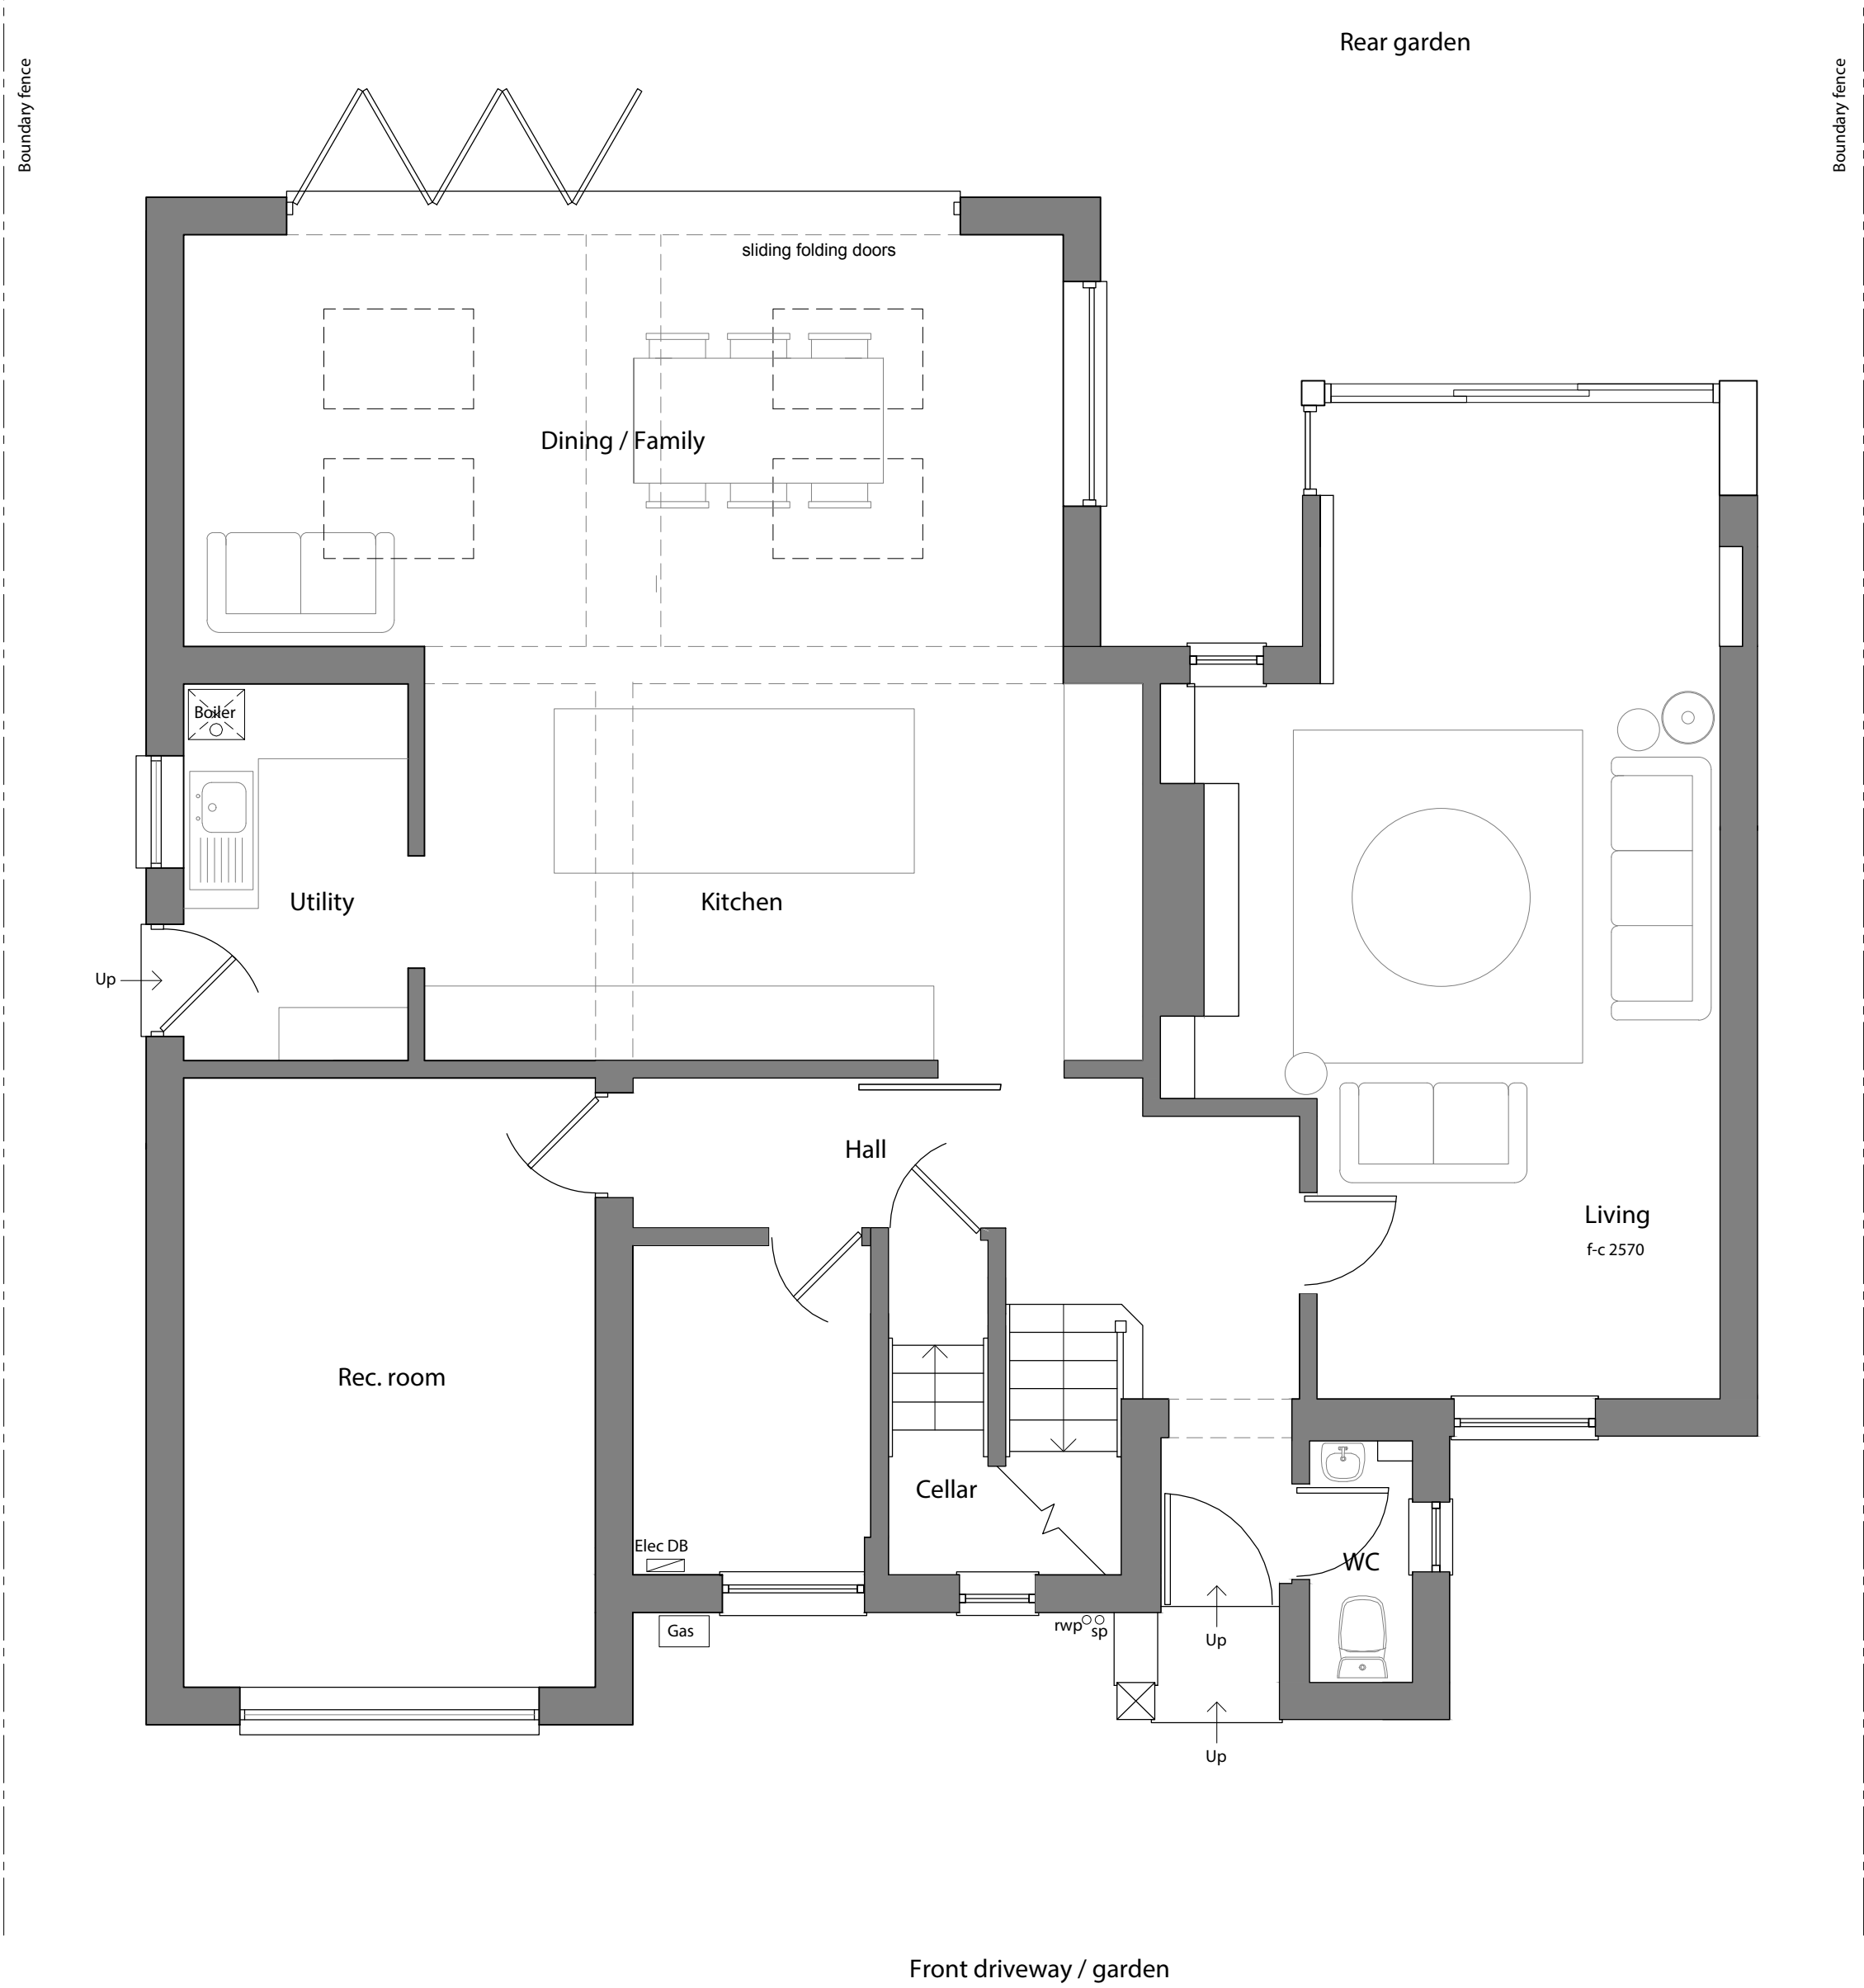

Ground Floor Plan



First Floor Plan



North West Elevation

South West Elevation

South East Elevation

North East Elevation

Planning number: 24/01566/LDCP

CLIENT
Mr & Mrs A Lambert

PROJECT
Extension & Alteration
15 Coach Drive
Hitchin
Herts SG4 9AP

DRAWING TITLE
Floor plans and elevations
as proposed

SCALE 1:50/100 @ A1
DATE August 2024
DRAWN
JOB NUMBER
202
CHECKED BY

Scale @ 1:50

