



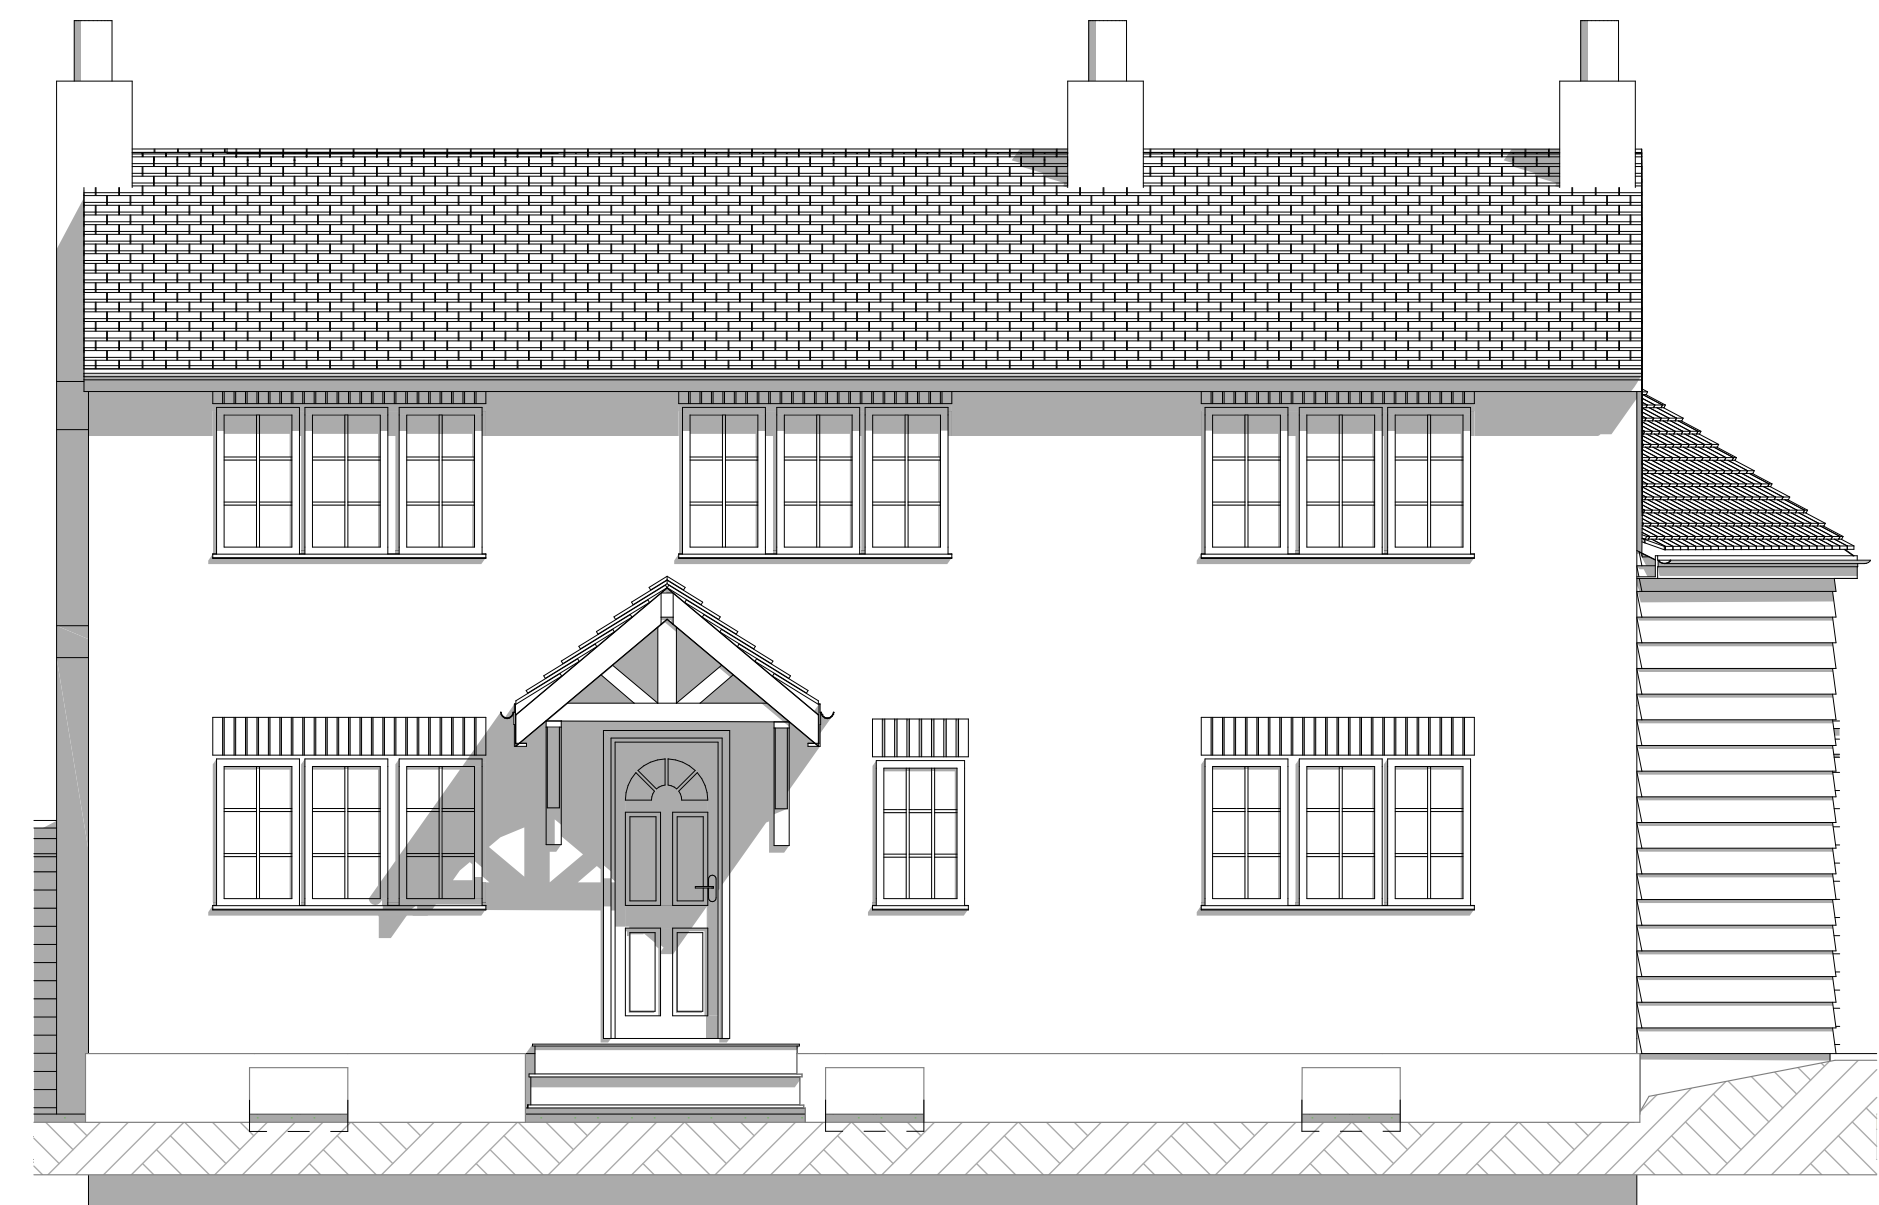

Existing North Elevation


1:50

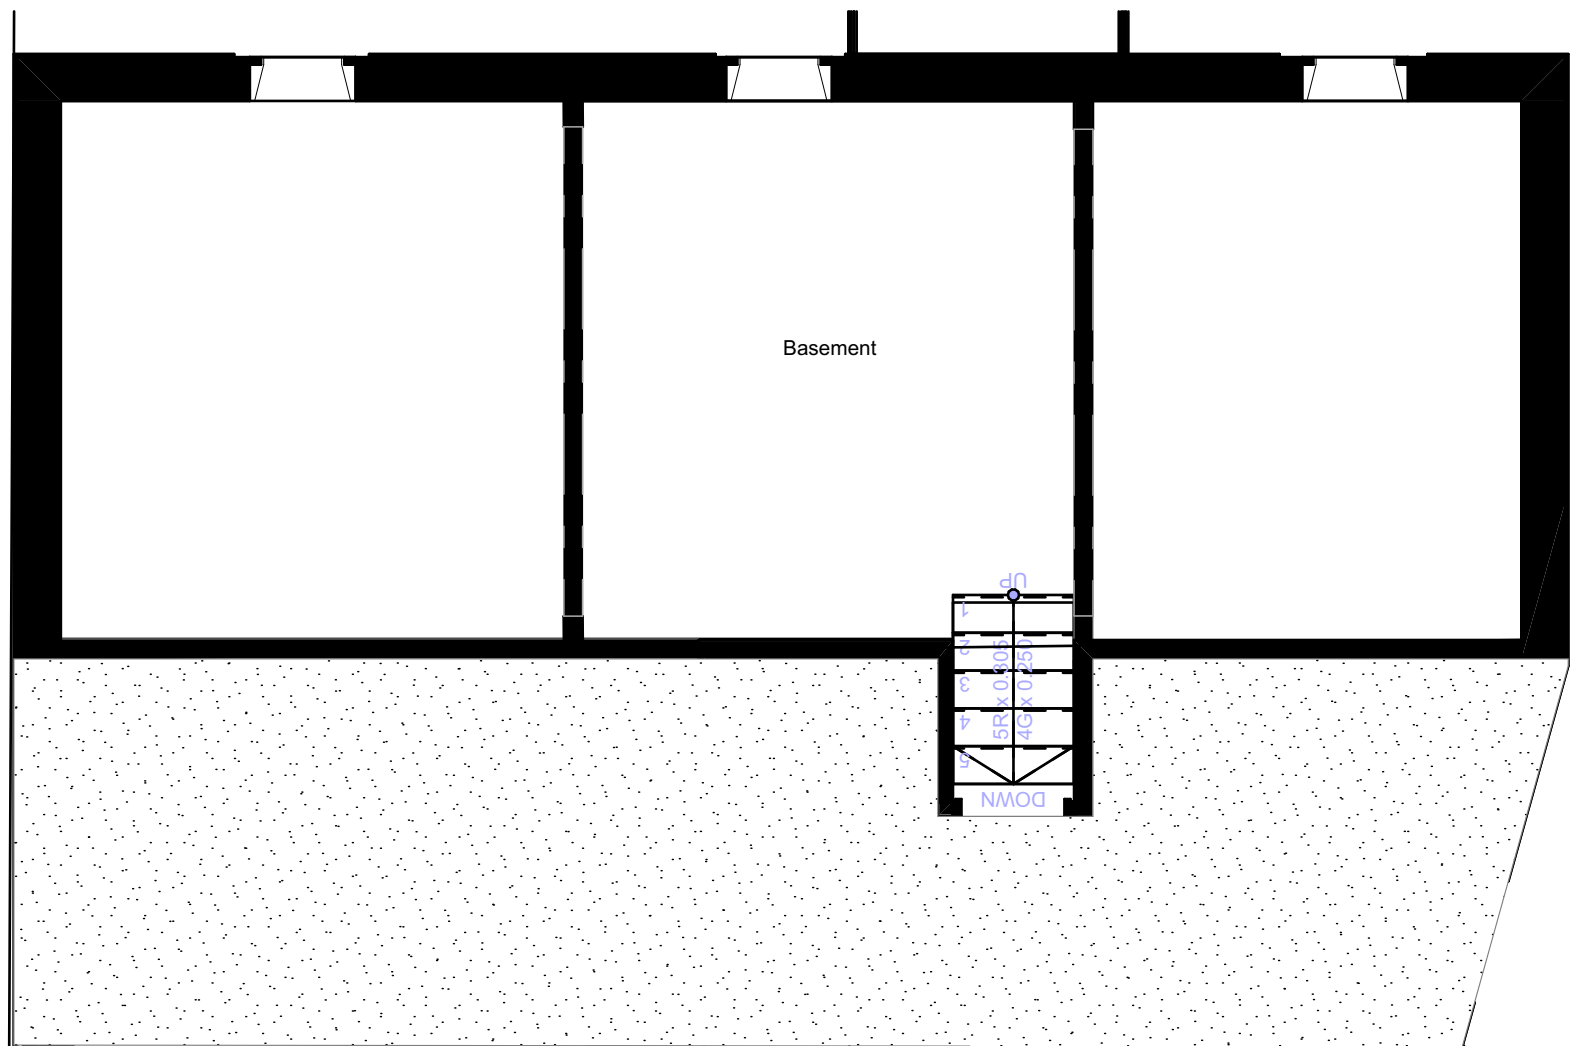

W-07


Existing Basement

1:50

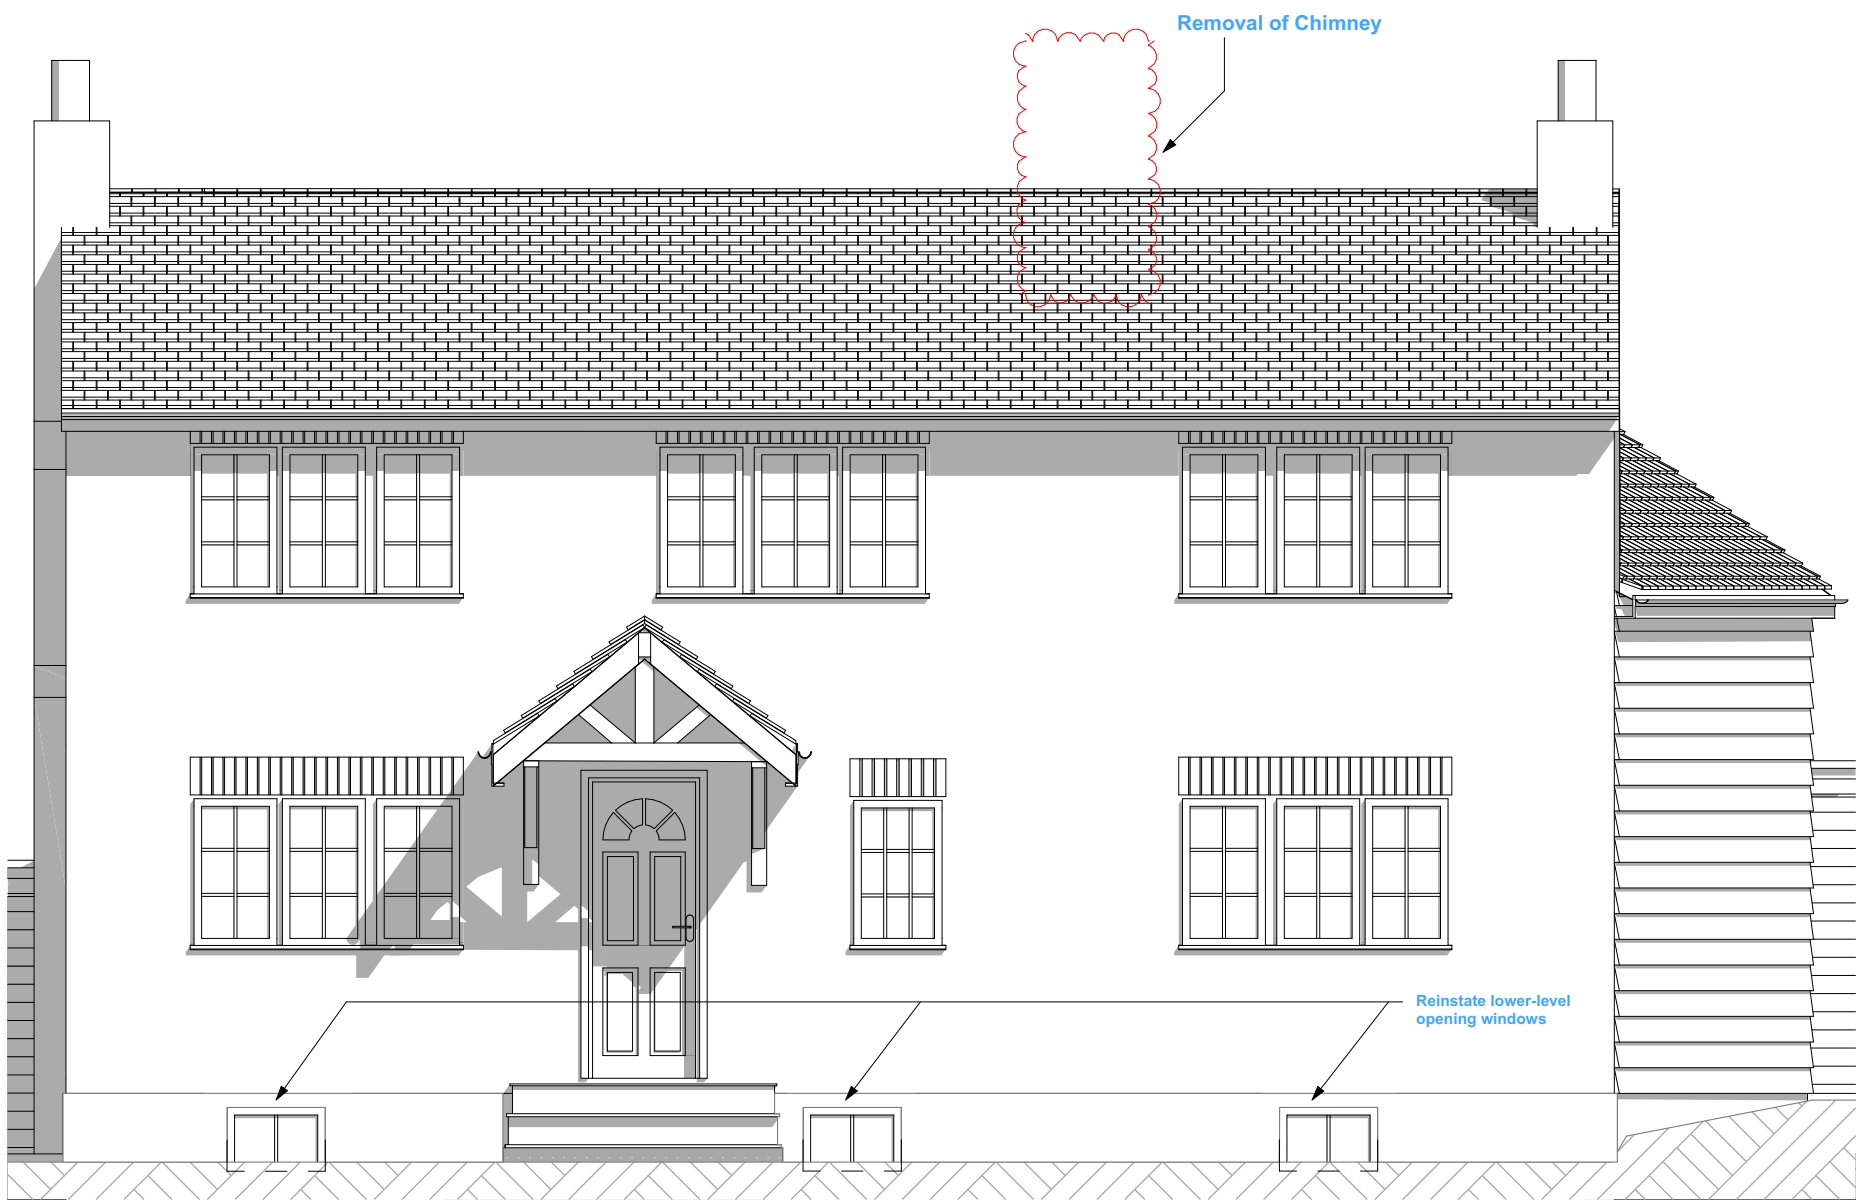

North Elevation - Exiting LDC


1:50

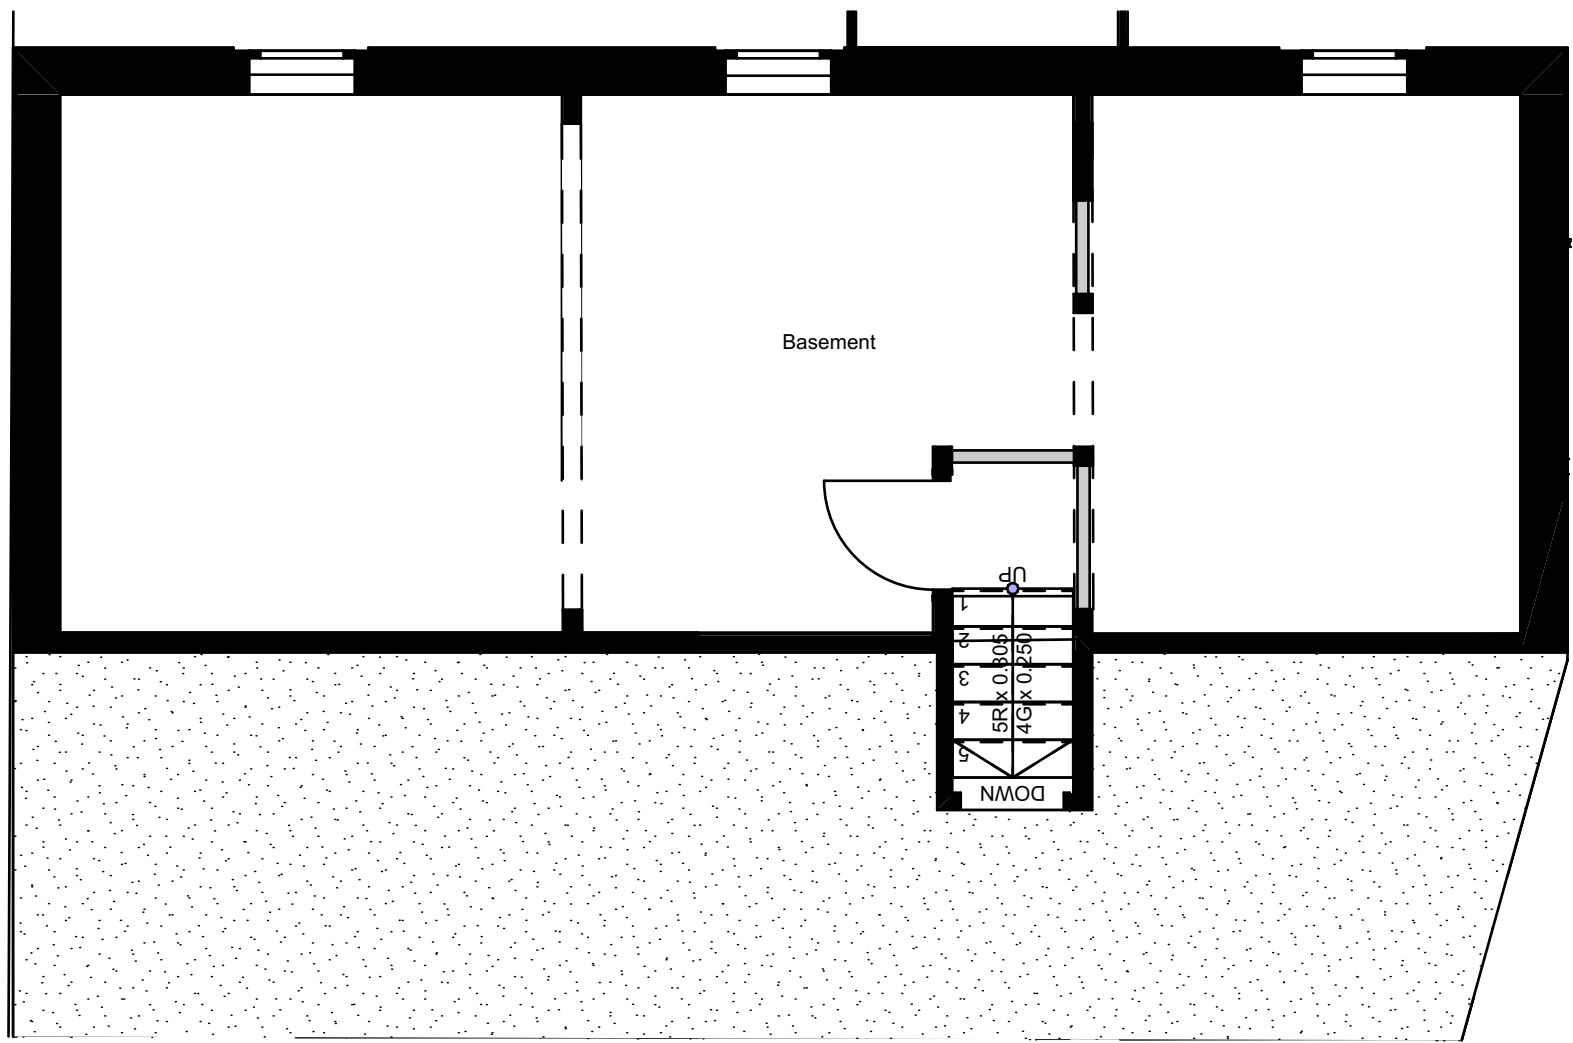

-1.

Proposed Basement

1:50

 

Revision History		
RevID	Change Name	Change ID
01 - WIP		



RLS Construction and Design
info@rlscad.co.uk
www.rlscad.co.uk

Maran Cottage

Maran Cottage
145 Codicote High Street
Codicote
SG4 8UB

Drawing Name
Existing LDC Alterations

Modified by
Date
12/08/2025

Drawing Scale
1:50 @ A2

Layout ID
RLS-12.1

Revision
01 - WIP