


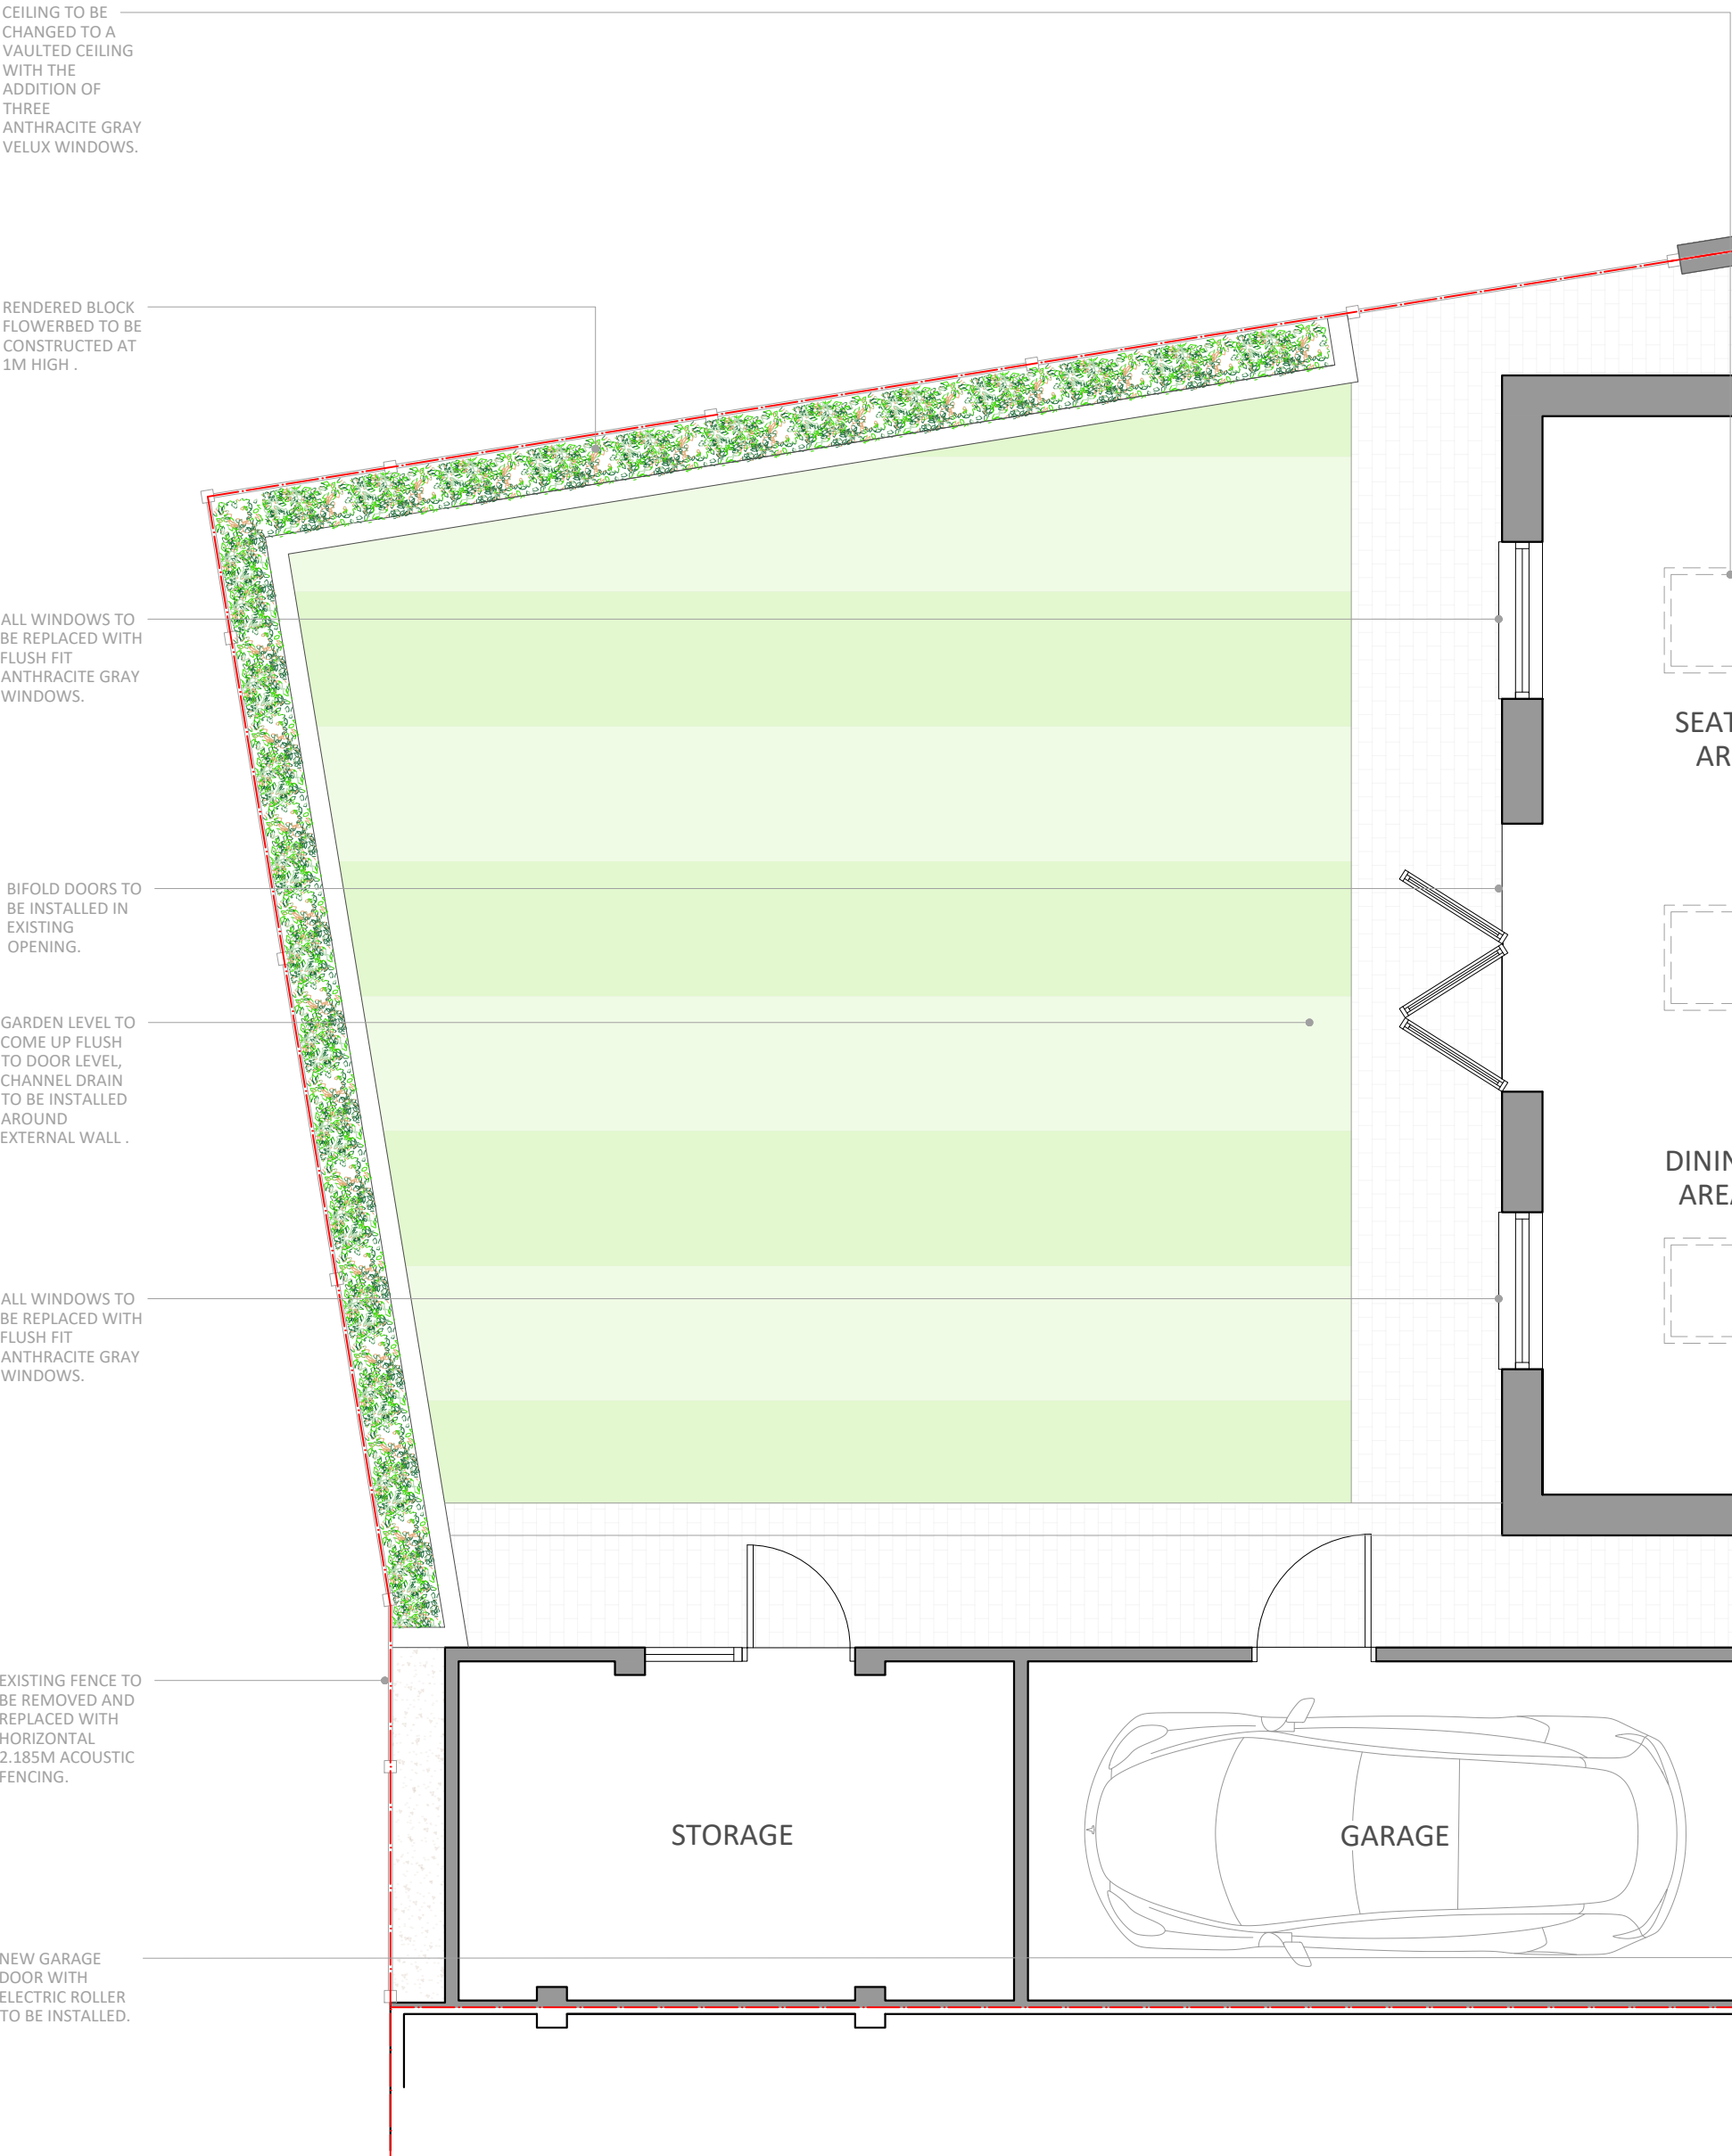

GROUND FLOOR PLAN

THIS PLAN AND DESIGN IS TO BE USED SOLELY IN CONNECTION WITH THE PROJECT AS DESCRIBED. THE DRAWING AND DESIGN IS THE COPYRIGHT OF YPL UK LIMITED T/A YOUR PLANS UK, AND MUST NOT BE RE-ISSUED, LOANED OR COPIED WITHOUT WRITTEN CONSENT OF YPL UK LIMITED T/A YOUR PLANS UK.

THE PLAN IS TO BE READ IN CONJUNCTION WITH ALL OTHER THIRD PARTY INFORMATION RELEVANT TO THE PROJECT. ANY APPARENT DISCREPANCY IS TO BE BROUGHT TO THE ATTENTION OF YPL UK LIMITED T/A YOUR PLANS UK AND/OR ANY THIRD-PARTIES OR SPECIALISTS ASSOCIATED. DO NOT SCALE FROM THIS DRAWING.

NEW 1.2m DWARF WALL TO BE CONSTRUCTED FOR PARTIAL ENCASEMENT OF NEW PARKING AREA.

EXISTING FRONT GARDEN TO BE CONVERTED TO AN ADDITIONAL PARKING SPACE.

PORCH ROOF TO BECOME A PITCHED ROOF WITH THE ADDITION OF A ANTHRACITE GRAY VELUX.

NEW ANTHRACITE DOOR AND FULL HEIGHT WINDOW TO BE INSTALLED.

PORCH TO BE FINISHED WITH ANTHRACITE GRAY CEDRAL BOARDING

ALL WINDOWS TO BE REPLACED WITH FLUSH FIT ANTHRACITE GRAY WINDOWS.

FOR PLANNING

Location

2 THE SYCAMORES
BALDOCK

Title

EXISTING GROUND FLOOR PLAN

Scale 1:50 @ A2	Drawn SJB	Checked HE	Date JAN 25
Drawing Number 2030_YPUK_P005	Revision P4		

