



THIS DRAWING IS A PRINT AND MUST NOT BE SCALED.
ANY QUERIES REGARDING DIMENSIONS TO BE TAKEN UP WITH
PENTANGLE DESIGN GROUP.
ALL DIMENSIONS OF EXISTING BUILDINGS TO BE VERIFIED ON SITE.
THIS DRAWING IS THE COPYRIGHT OF PENTANGLE DESIGN GROUP
AND SHALL NOT BE IN ANY WAY USED OR REPRODUCED WITHOUT
THEIR PRIOR WRITTEN CONSENT.


NOTES

 


Proposed South West Elevation
1 : 100

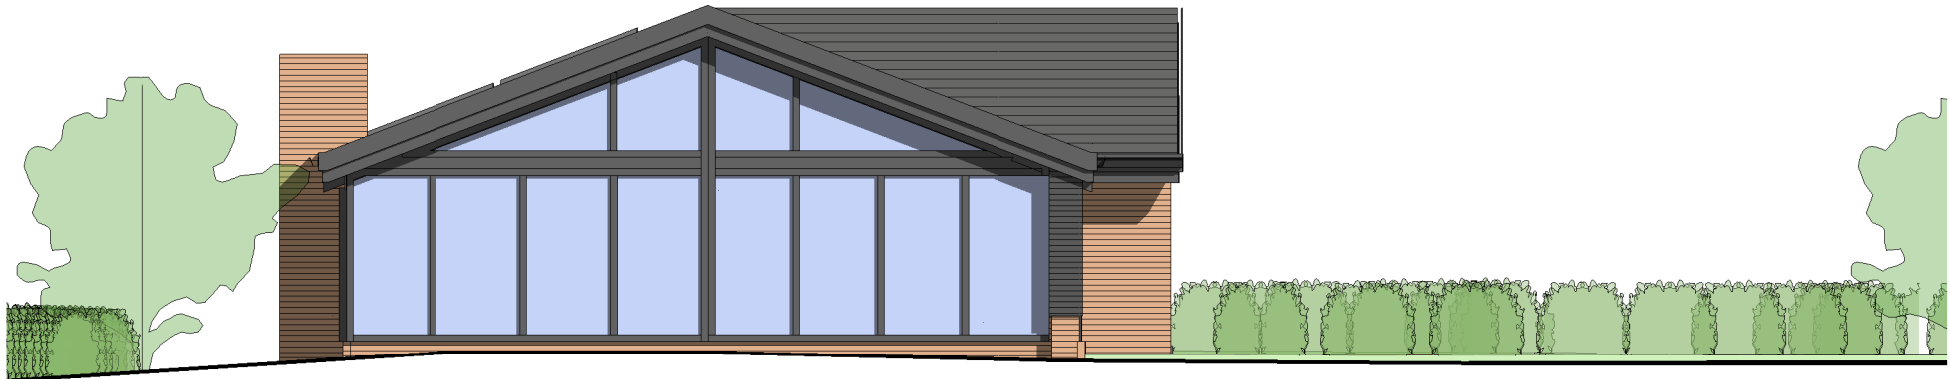

Proposed North East Elevation
1 : 100

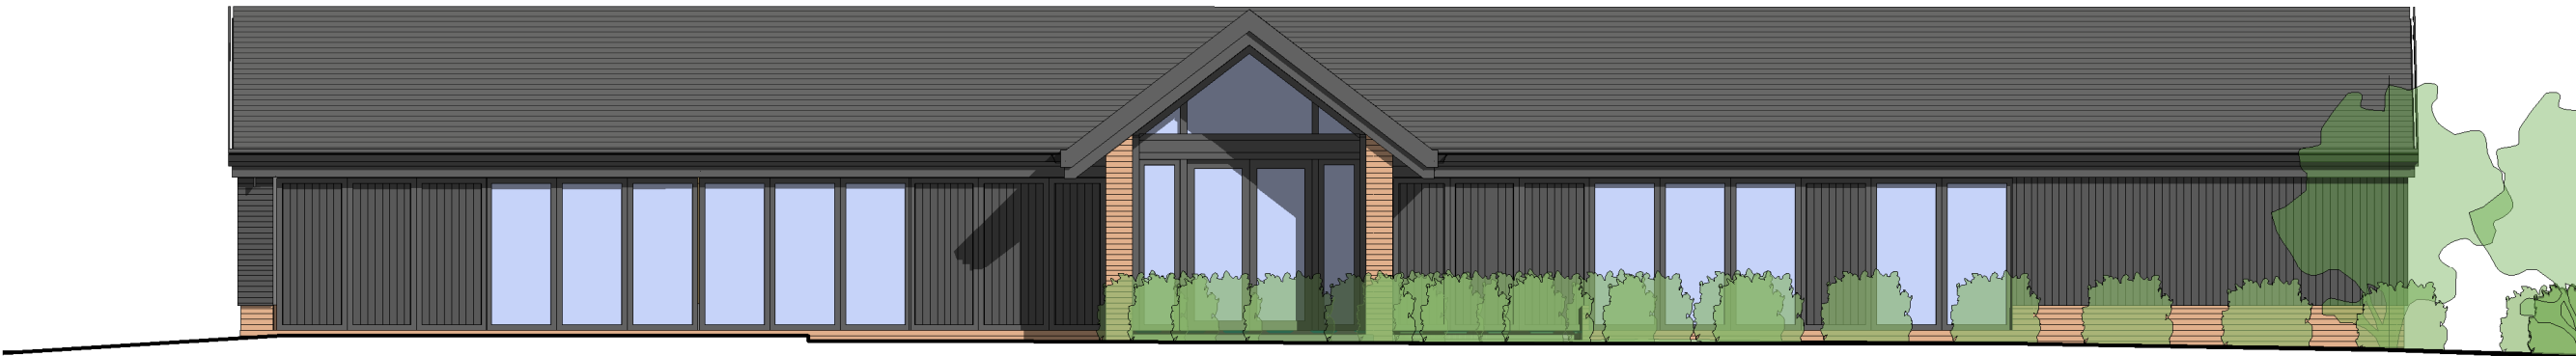

Proposed Front Elevation
1 : 100

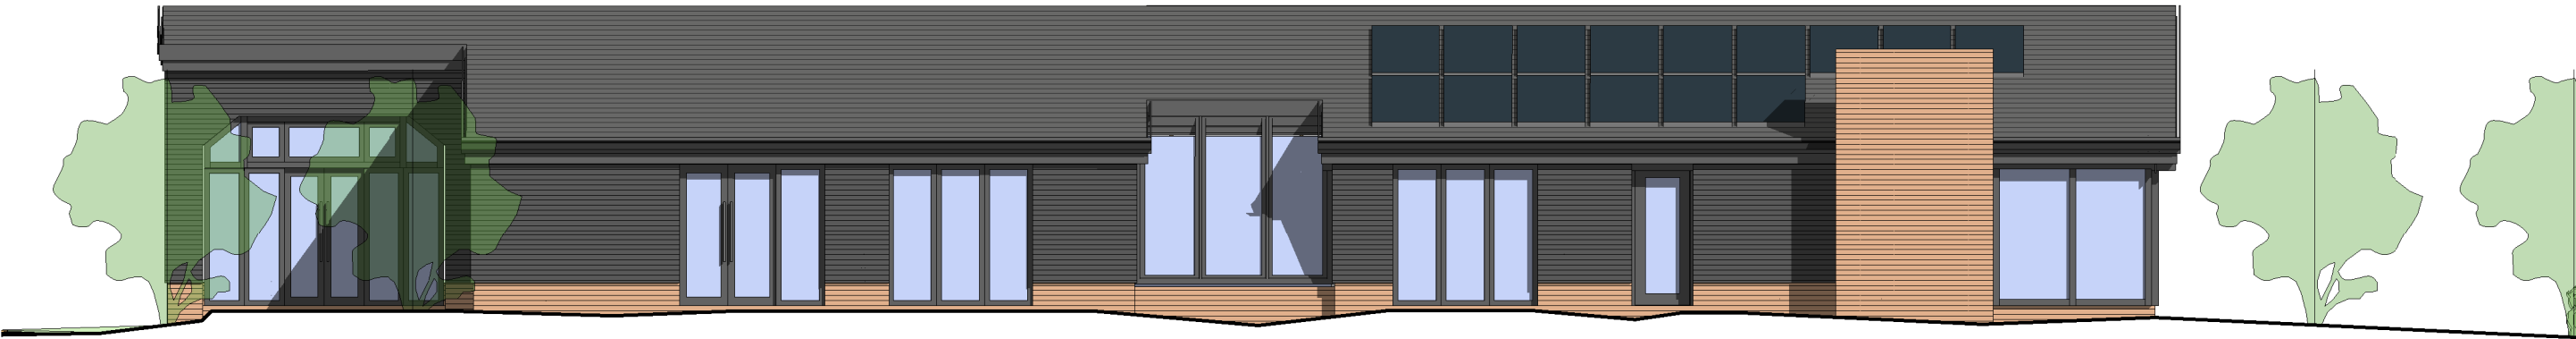

Proposed Rear Elevation
1 : 100

PLANNING

PENTANGLE
DESIGN GROUP

SUITE 1, 21 BANCROFT HITCHIN HERTS SG5 1JW
T:01462 431133 E:pdg@pentangledesign.co.uk

JOB TITLE
Proposed Barn Conversion
Marshfield Barn, Hinxworth

for

DRAWING TITLE
Proposed Elevations

SCALE	DRAWING NUMBER	REVISION
1 : 100	43	B
DATE Nov 25		
SHT SIZE A2		
JOB NUMBER 3852		

ARCHITECTS AND INTERIOR DESIGNERS