




THIS DRAWING IS A PRINT AND MUST NOT BE SCALED.
ANY QUERIES REGARDING DIMENSIONS TO BE TAKEN UP WITH
PENTANGLE DESIGN GROUP.
ALL DIMENSIONS OF EXISTING BUILDINGS TO BE VERIFIED ON SITE.
THIS DRAWING IS THE COPYRIGHT OF PENTANGLE DESIGN GROUP
AND SHALL NOT BE IN ANY WAY USED OR REPRODUCED WITHOUT
THEIR PRIOR WRITTEN CONSENT.

NOTES

0 5 10 m

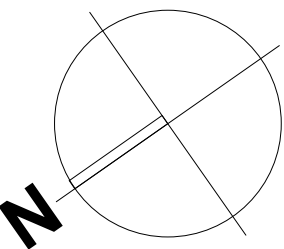

Proposed Ground Floor Plan
1 : 100

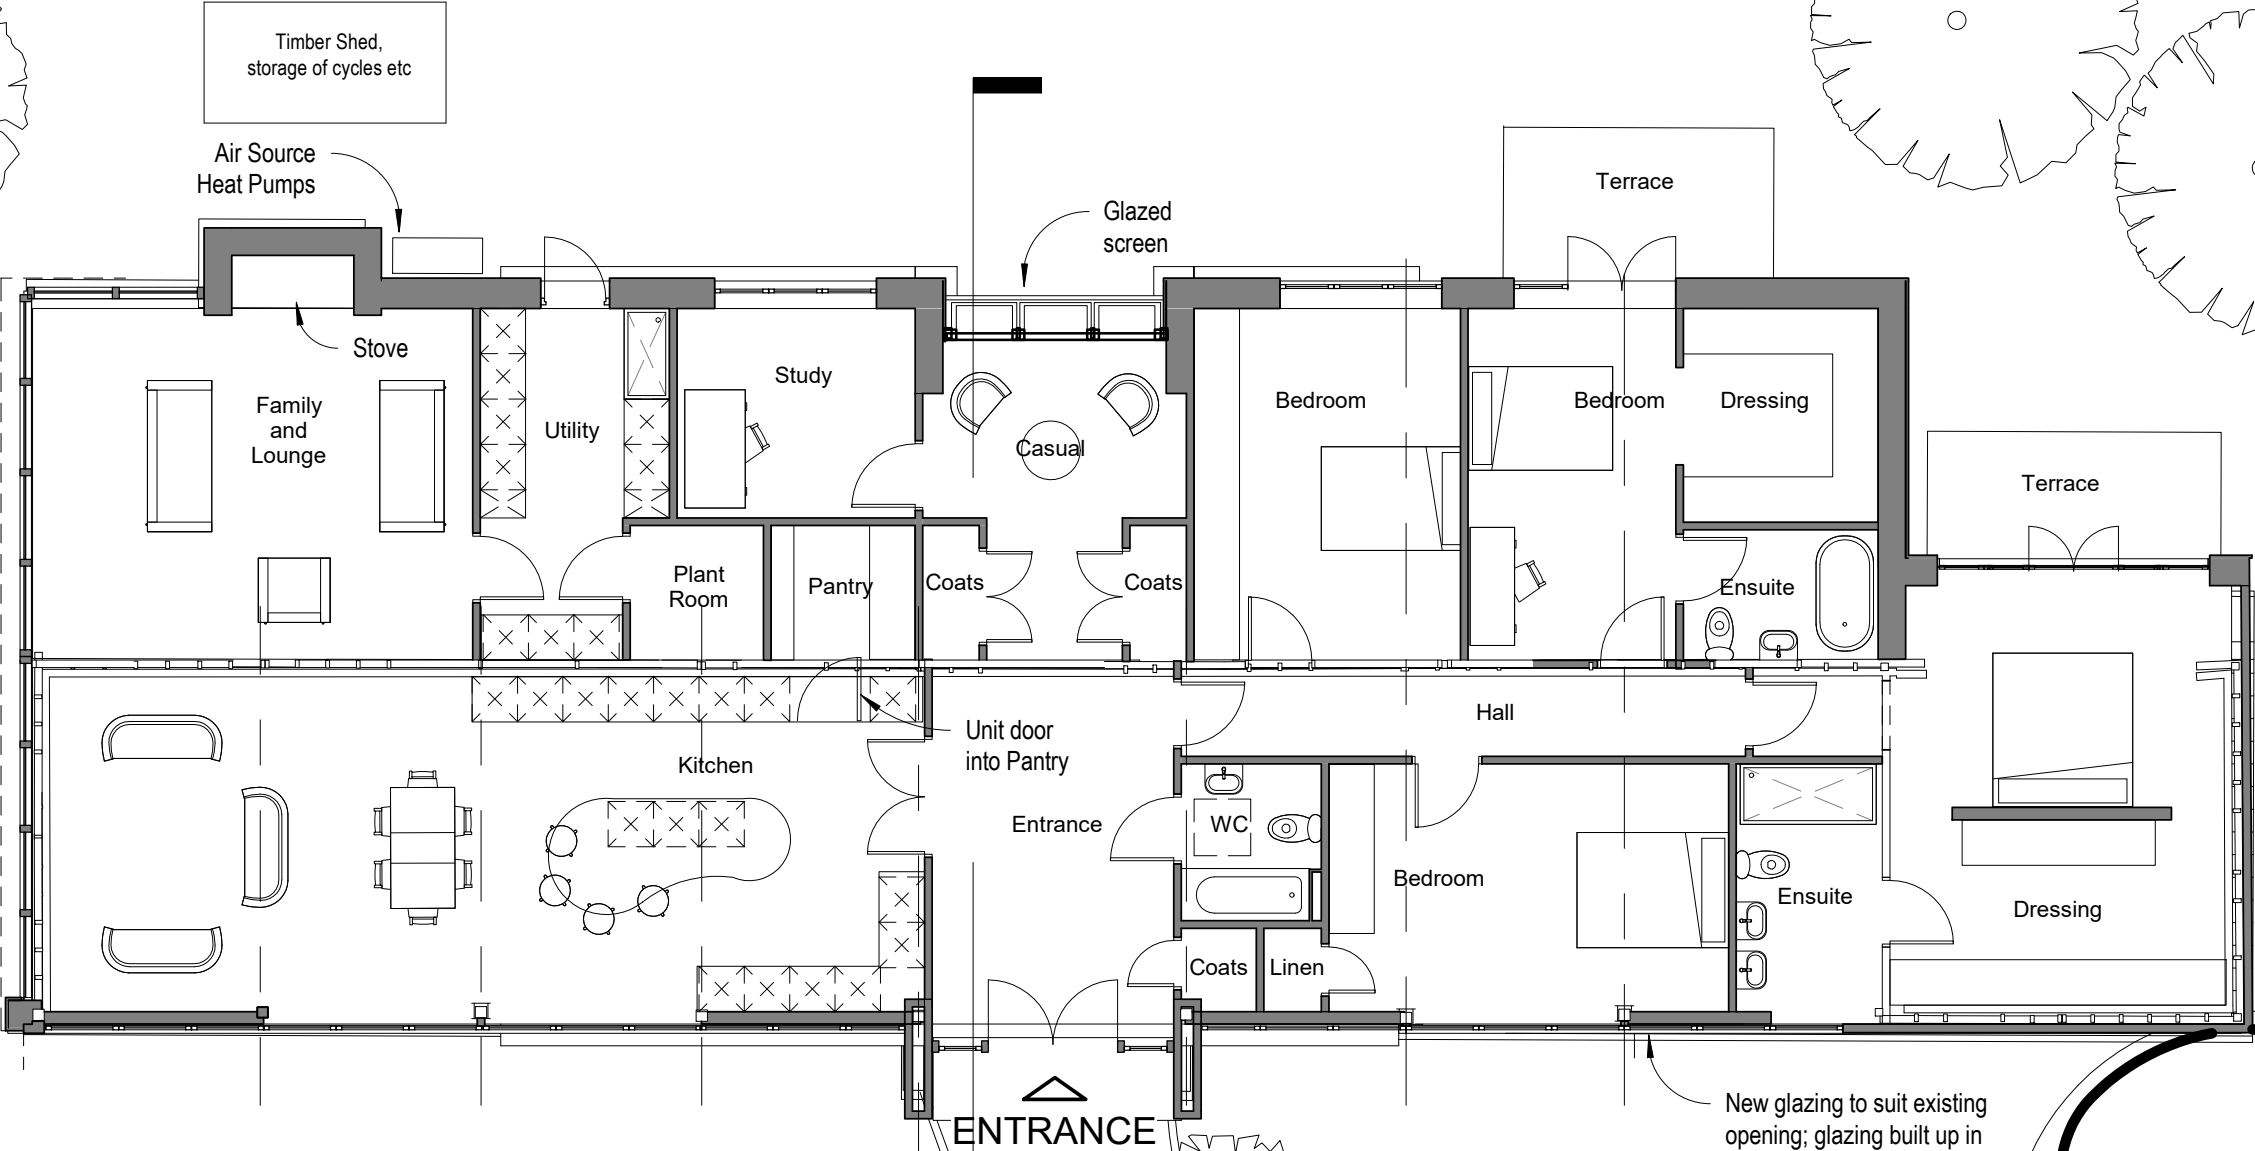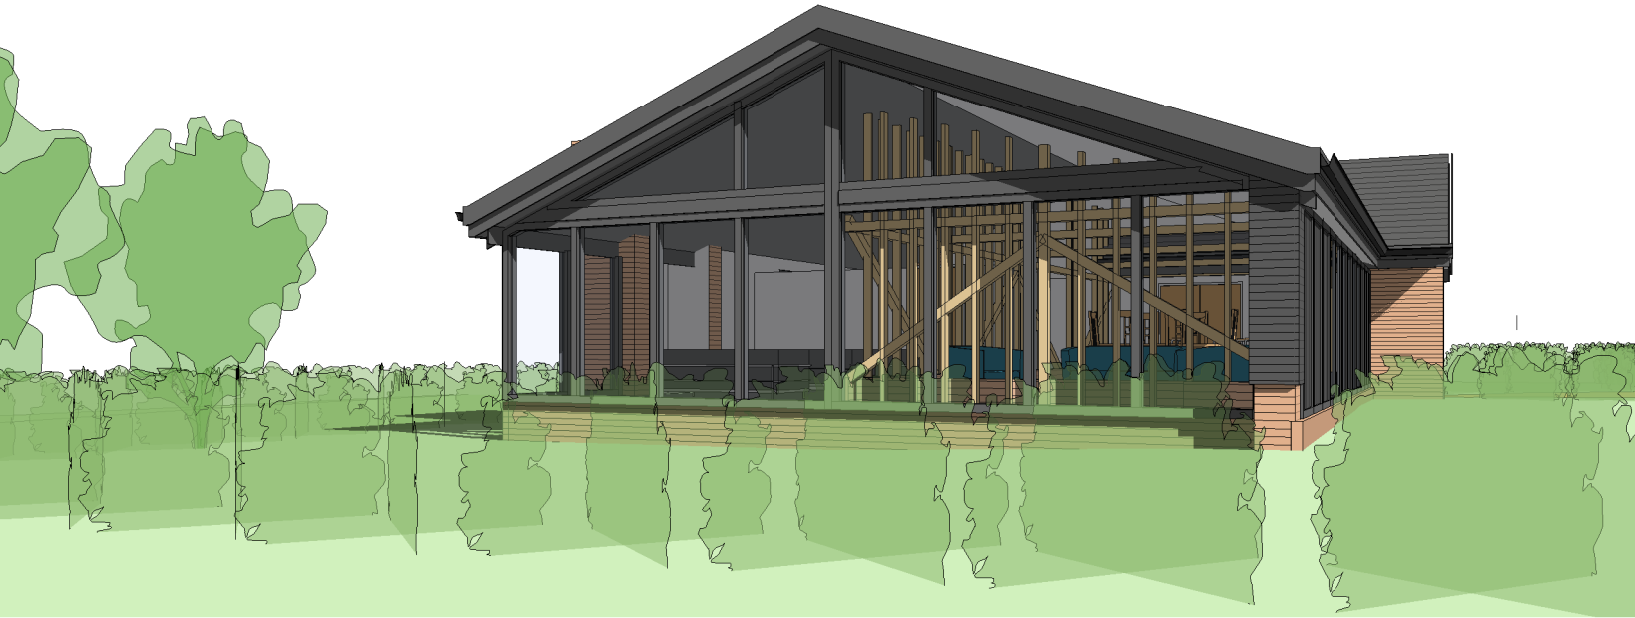

Path to drive

Parking

Parking

Parking

Parking

PLANNING

PENTANGLE
DESIGN GROUP

SUITE 1, 21 BANCROFT HITCHIN HERTS SG5 1JW
T:01462 431133 E:pdg@pentangledesign.co.uk

JOB TITLE
Proposed Barn Conversion
Marshfield Barn, Hinxworth

for
DRAWING TITLE
Ground Floor and Part Site Plan

SCALE	DRAWING NUMBER	REVISION
1 : 100	42	B
DATE Nov 25		
SHT SIZE A2		
JOB NUMBER 3852		

ARCHITECTS AND INTERIOR DESIGNERS