

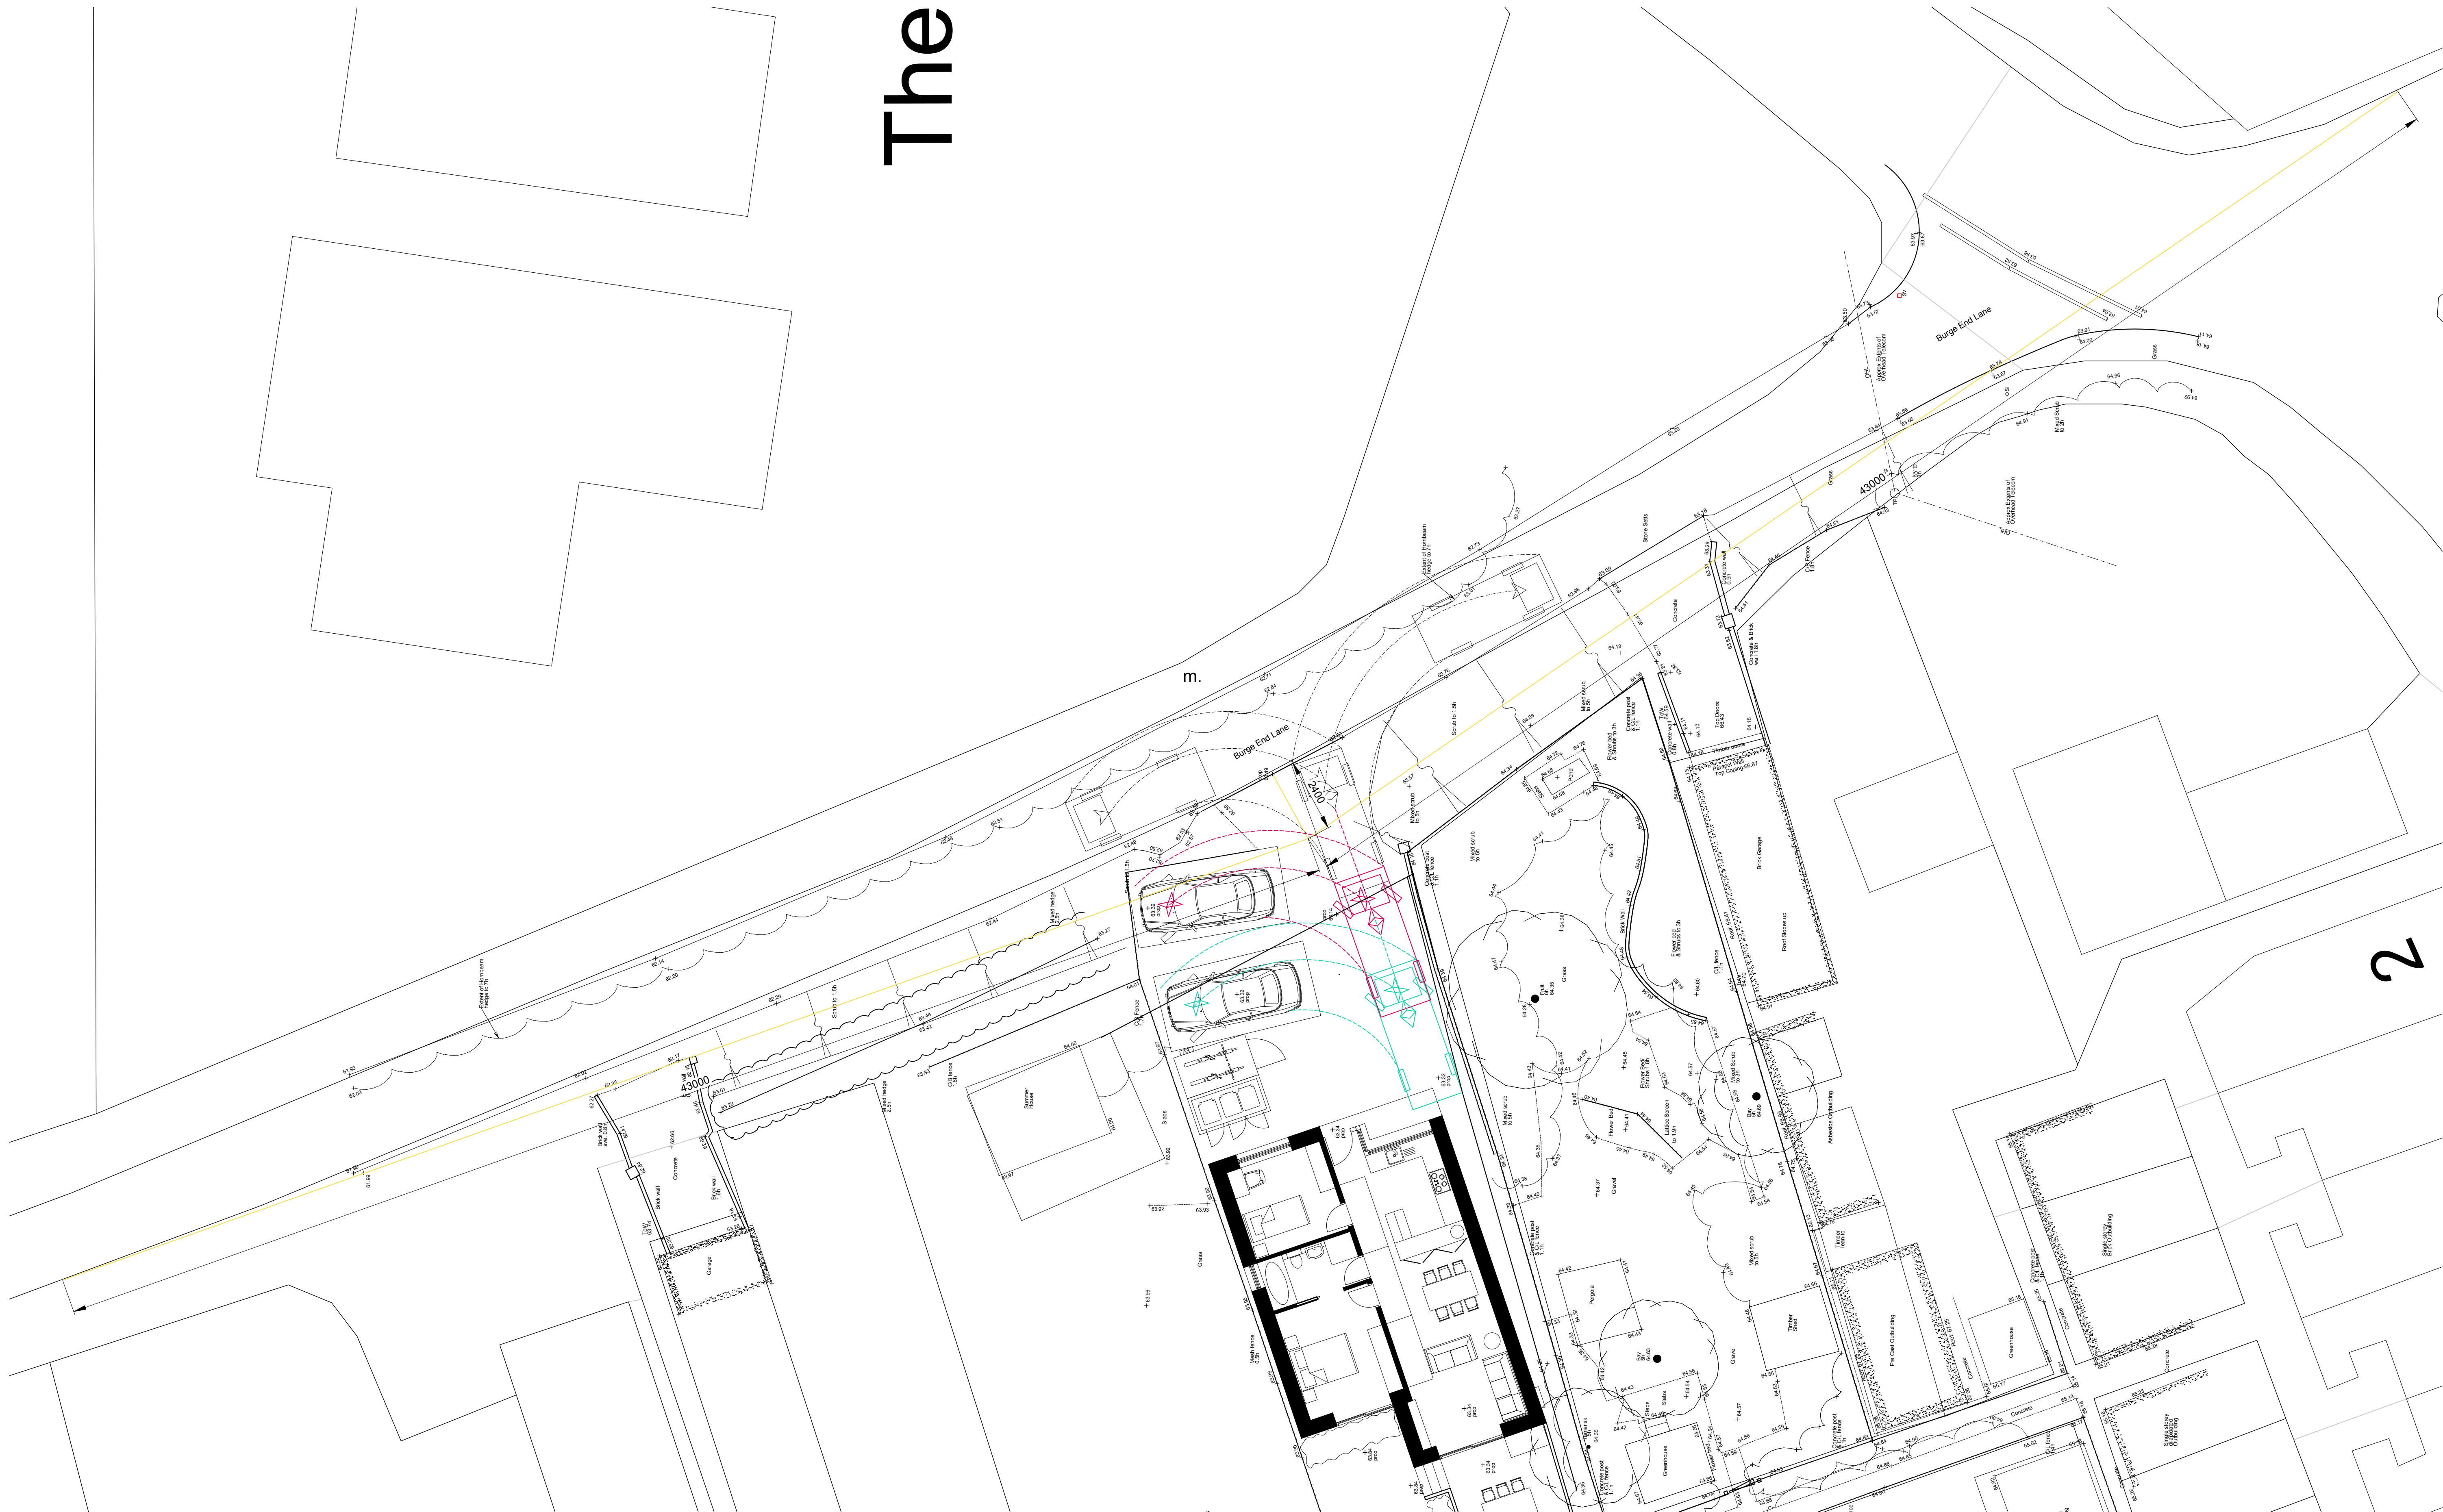


The

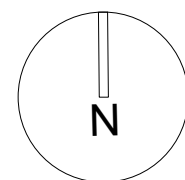

Site Plan - As Proposed

 

Second Floor, 99 Bancroft
Hitchin, SG5 1NQ
01462 236866
Michael Collins Architects Ltd (Hertfordshire)
www.michaelcollinsarchitects.com

Indicative site boundary

- Notes:
1. This drawing is copyright.
 2. These layouts are preliminary until further surveys are undertaken.
 3. Scale and boundaries are indicative.
 4. Ownership boundary indicative based on OS data.
 5. Red dotted line is shown as site boundary.
 6. Elevation key plan not to scale.
 7. Dimensions shown are indicative only and subject to survey

Michael Collins Architects

Burge End Lane
Job No. 234
Parking and visibility
Stage: Stage 3
Status: Planning

021

REVISION: Scale 1:100@A1