



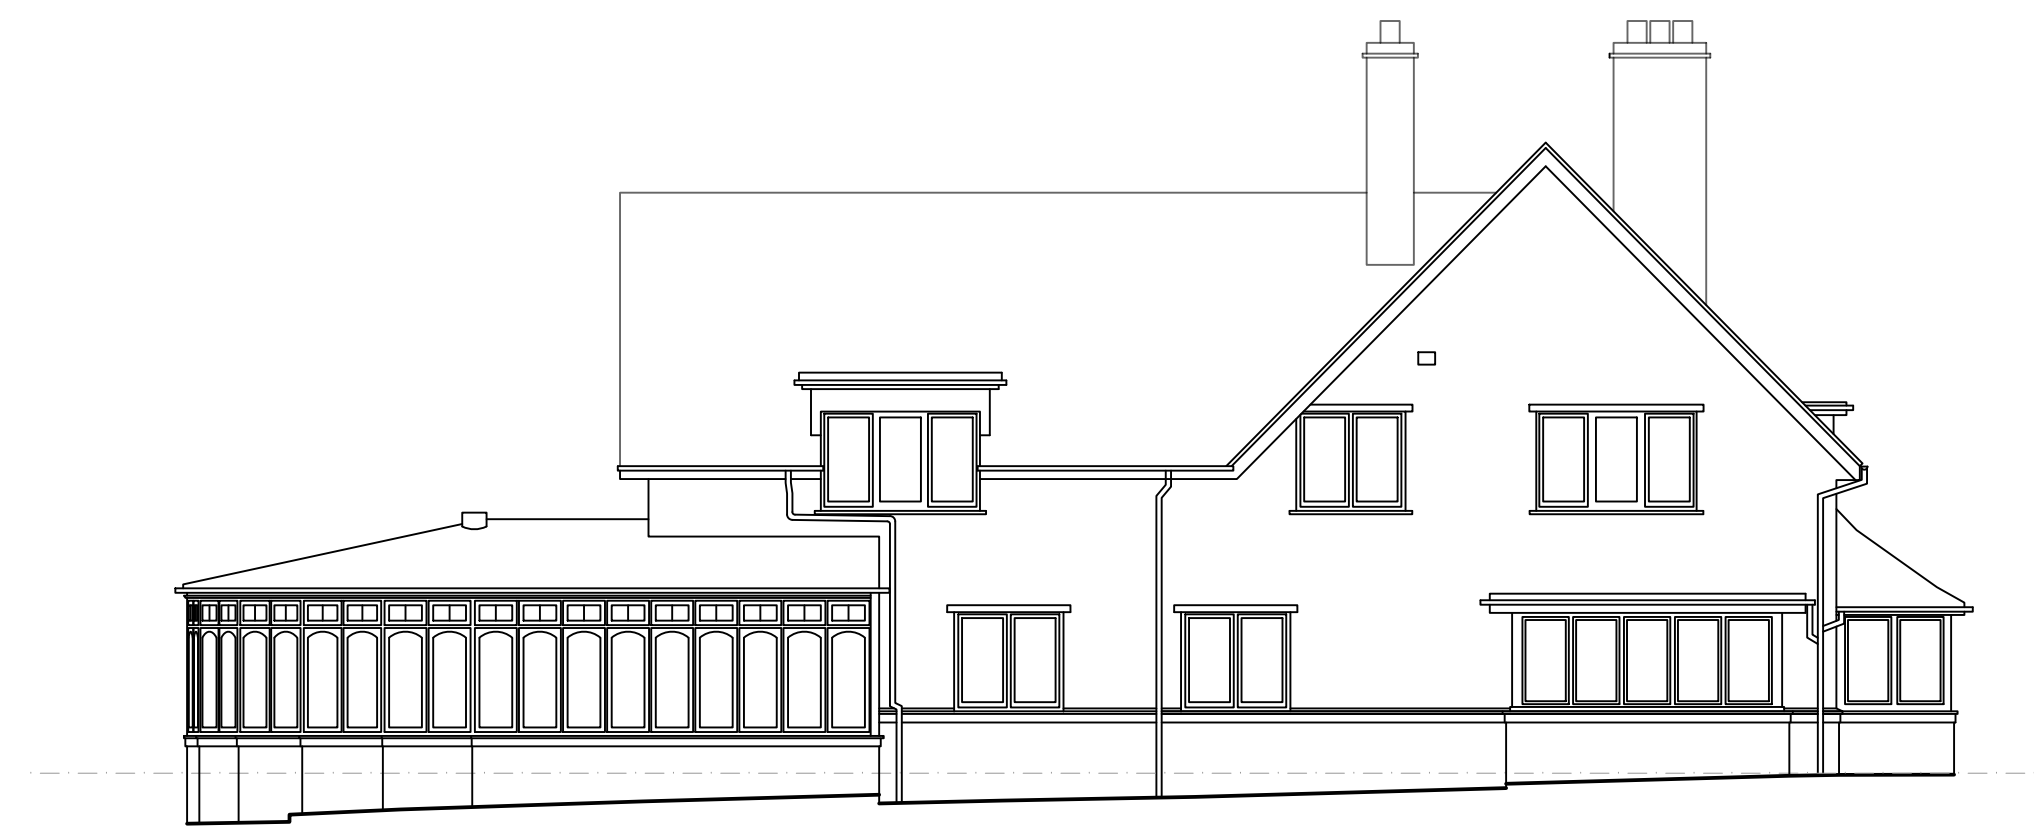


EXISTING SIDE ELEVATION
1:100@A1

SIDE ELEVATION PHOTOGRAPH

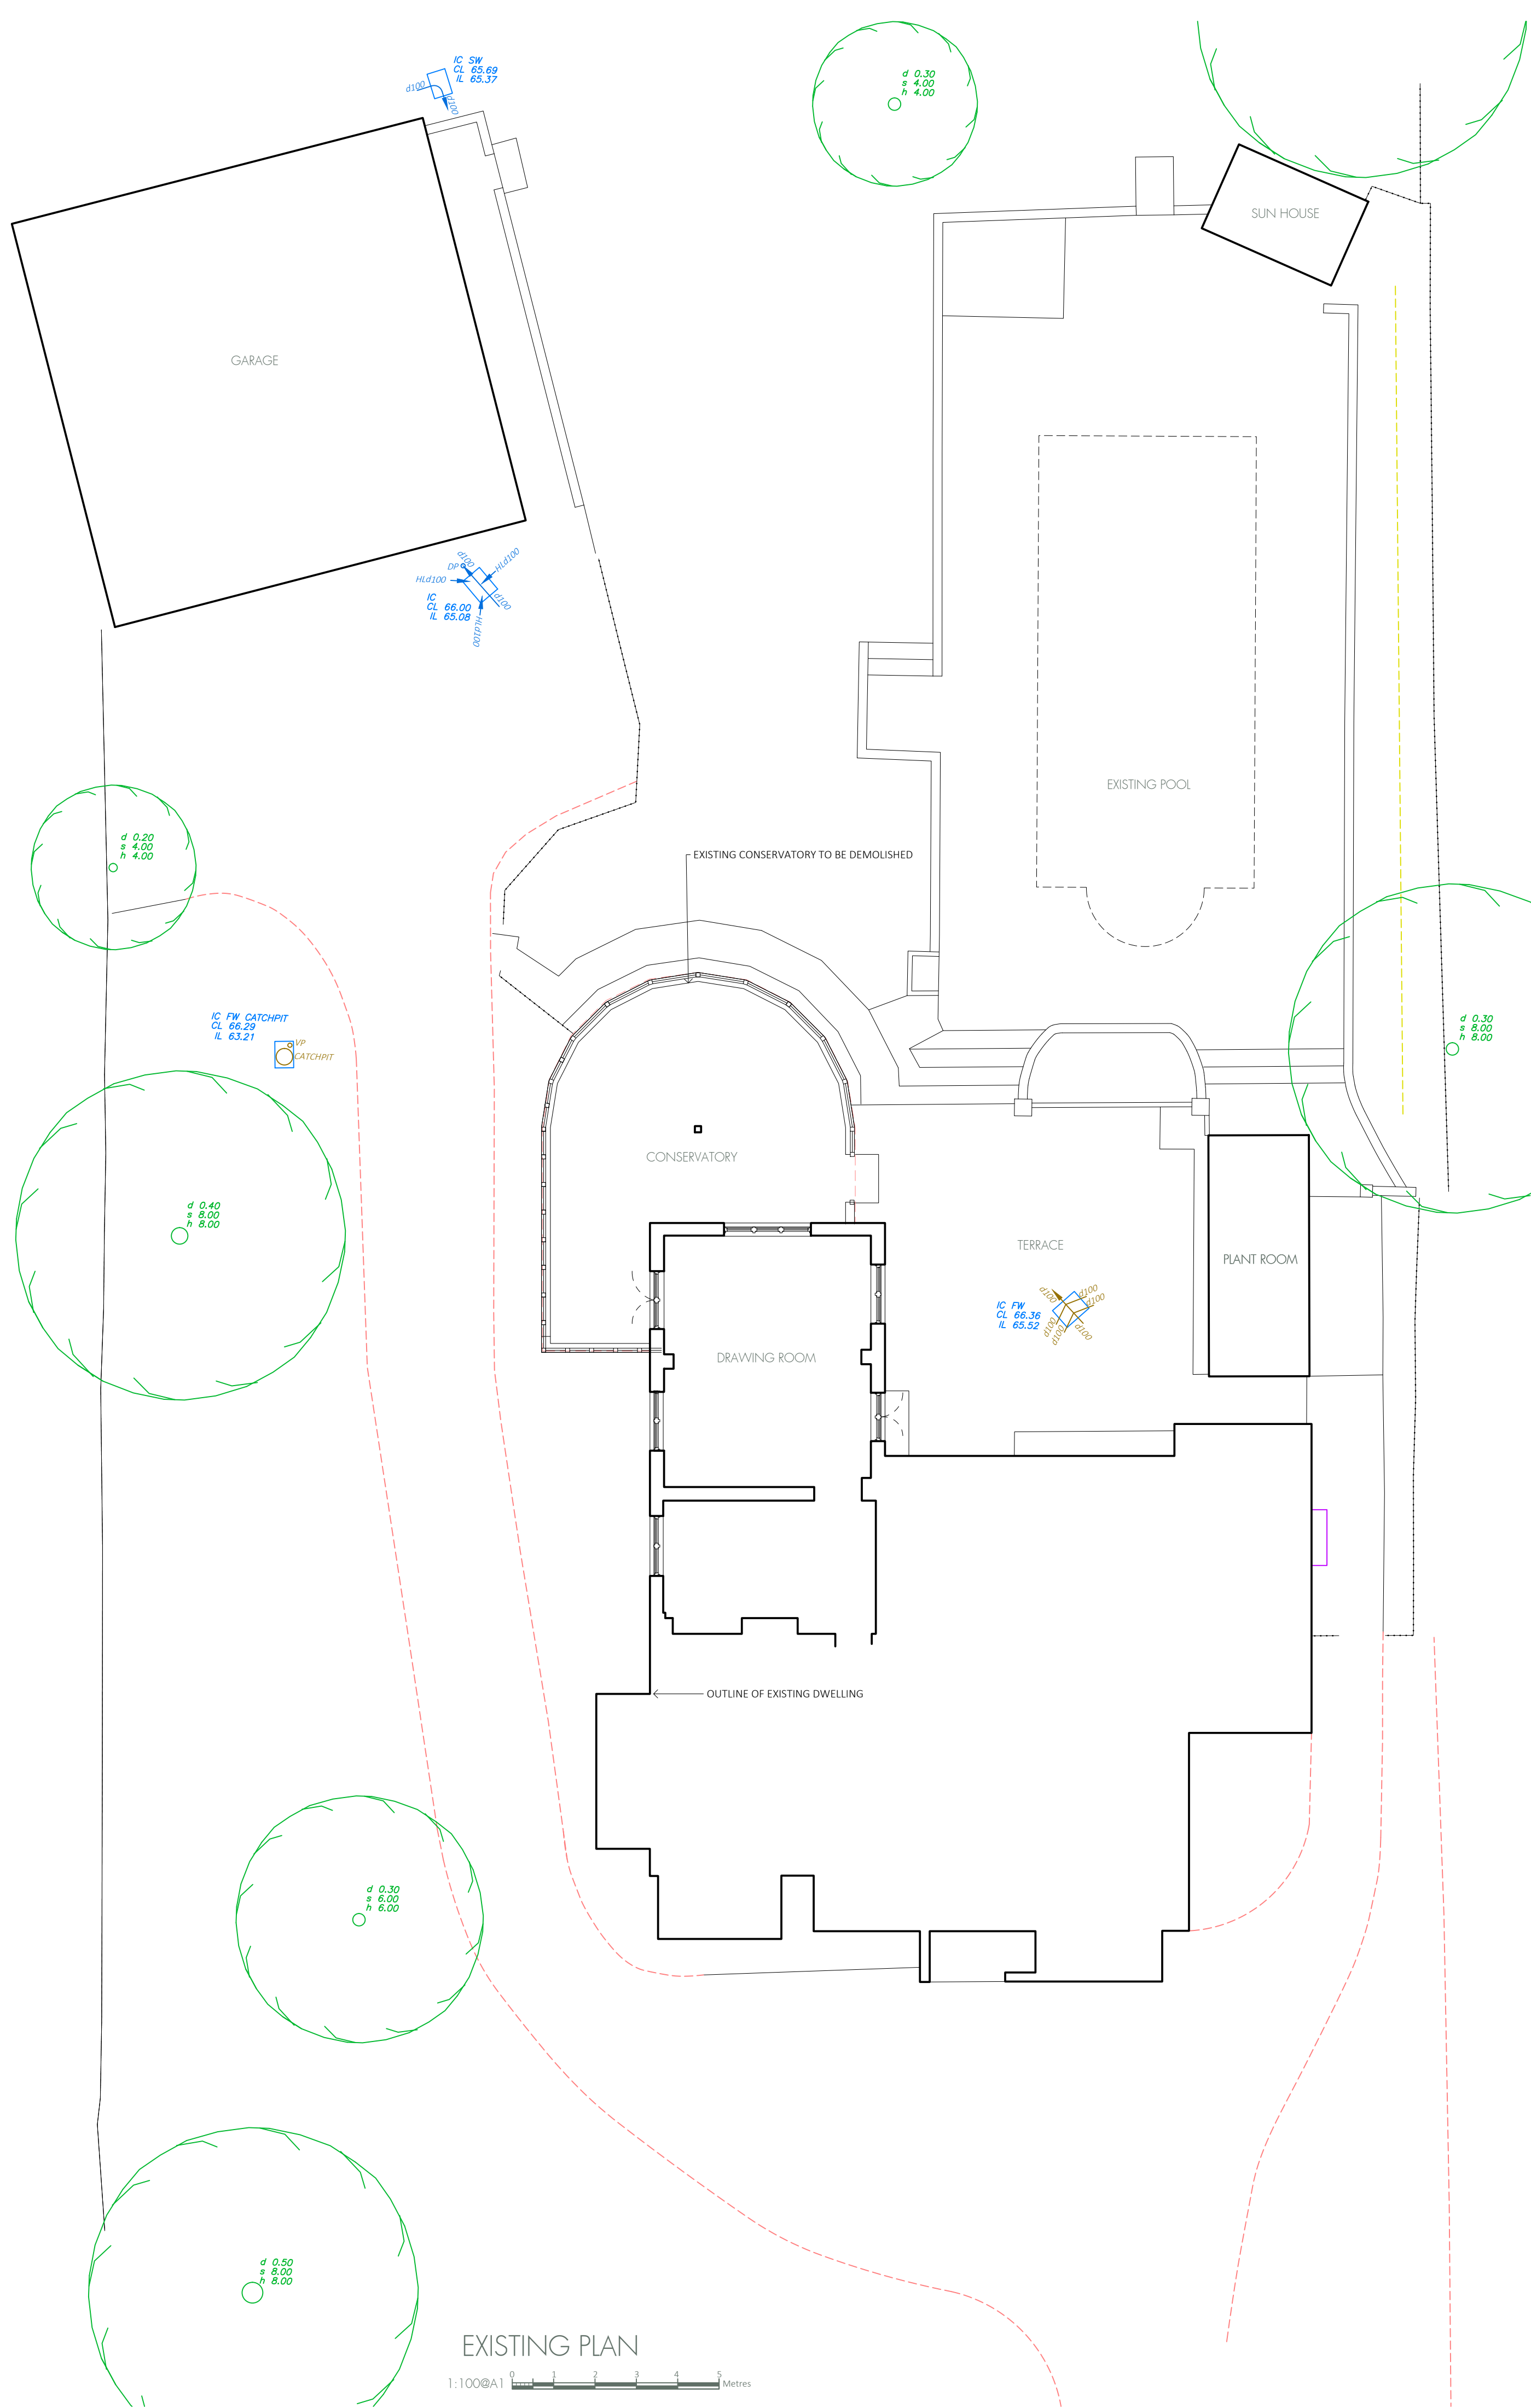

EXISTING REAR ELEVATION
1:100@A1

REAR ELEVATION PHOTOGRAPH

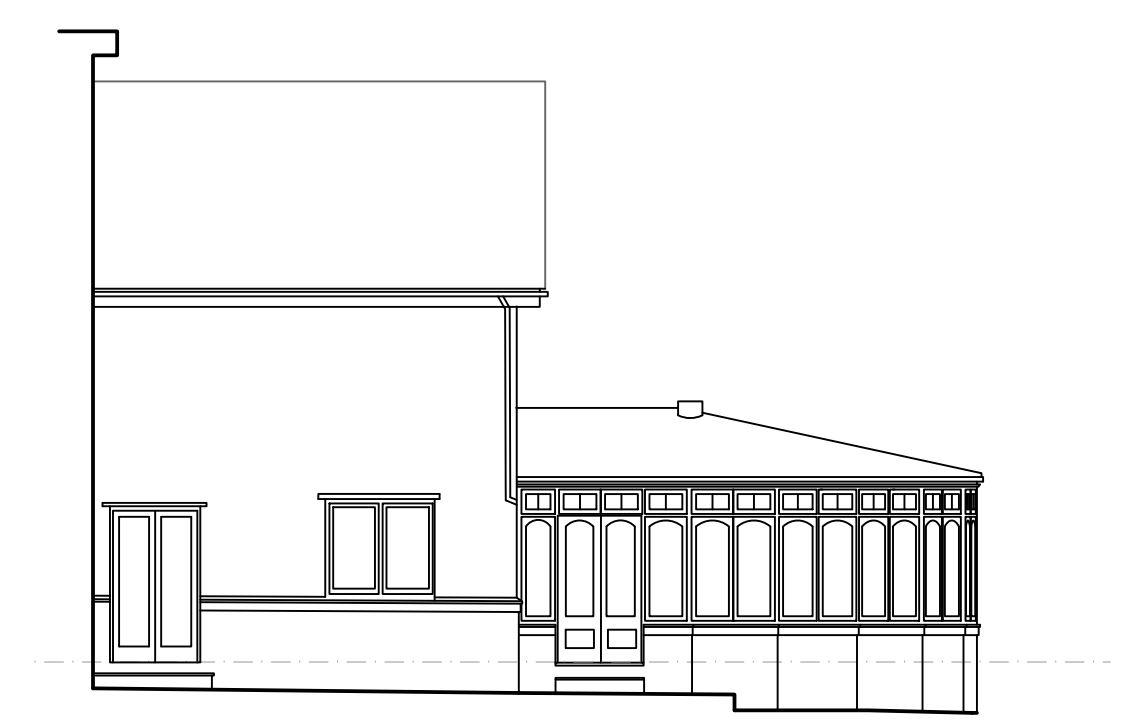

EXISTING SIDE ELEVATION
1:100@A1

CONSERVATORY PHOTOGRAPH

Revisions Rev P1: PLANNING SUBMISSION			
		GASKELL ARCHITECTS INFO@GASKELLARCHITECTS.CO.UK	
Client JAMES & MICHELLE McELHONe			
Project REMOVAL OF EXISTING CONSERVATORY AND ERECTION OF NEW ORANGERY AND EXTENSION OF DRAWING ROOM			
Status FOR PLANNING		Drawing Number BHO - 100	
Date JUL 25	Drawing EXISTING PLANS, ELEVATIONS AND SITE PHOTOS		
Scale 1:100@A1	Address 45 BALDOCK ROAD, THERFIELD, ROYSTON, SG8 5BJ		
Rev P1			
© 2026 GASKELL ARCHITECTS		ALL RIGHTS RESERVED	